



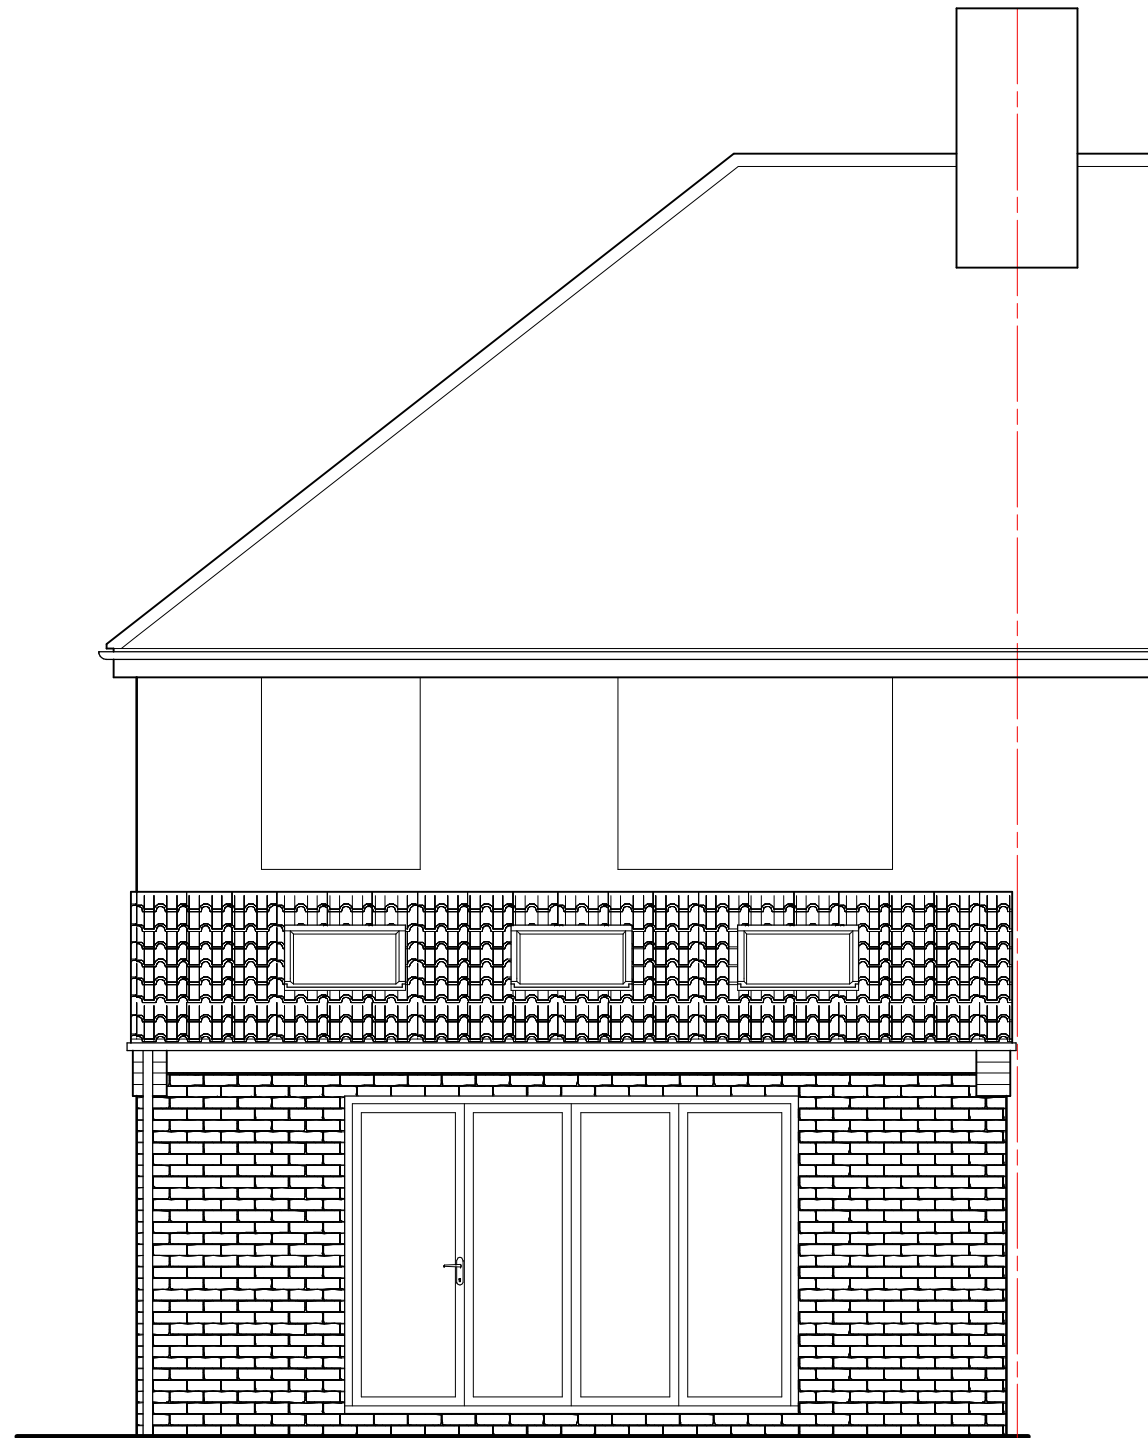

Proposed Rear Elevation

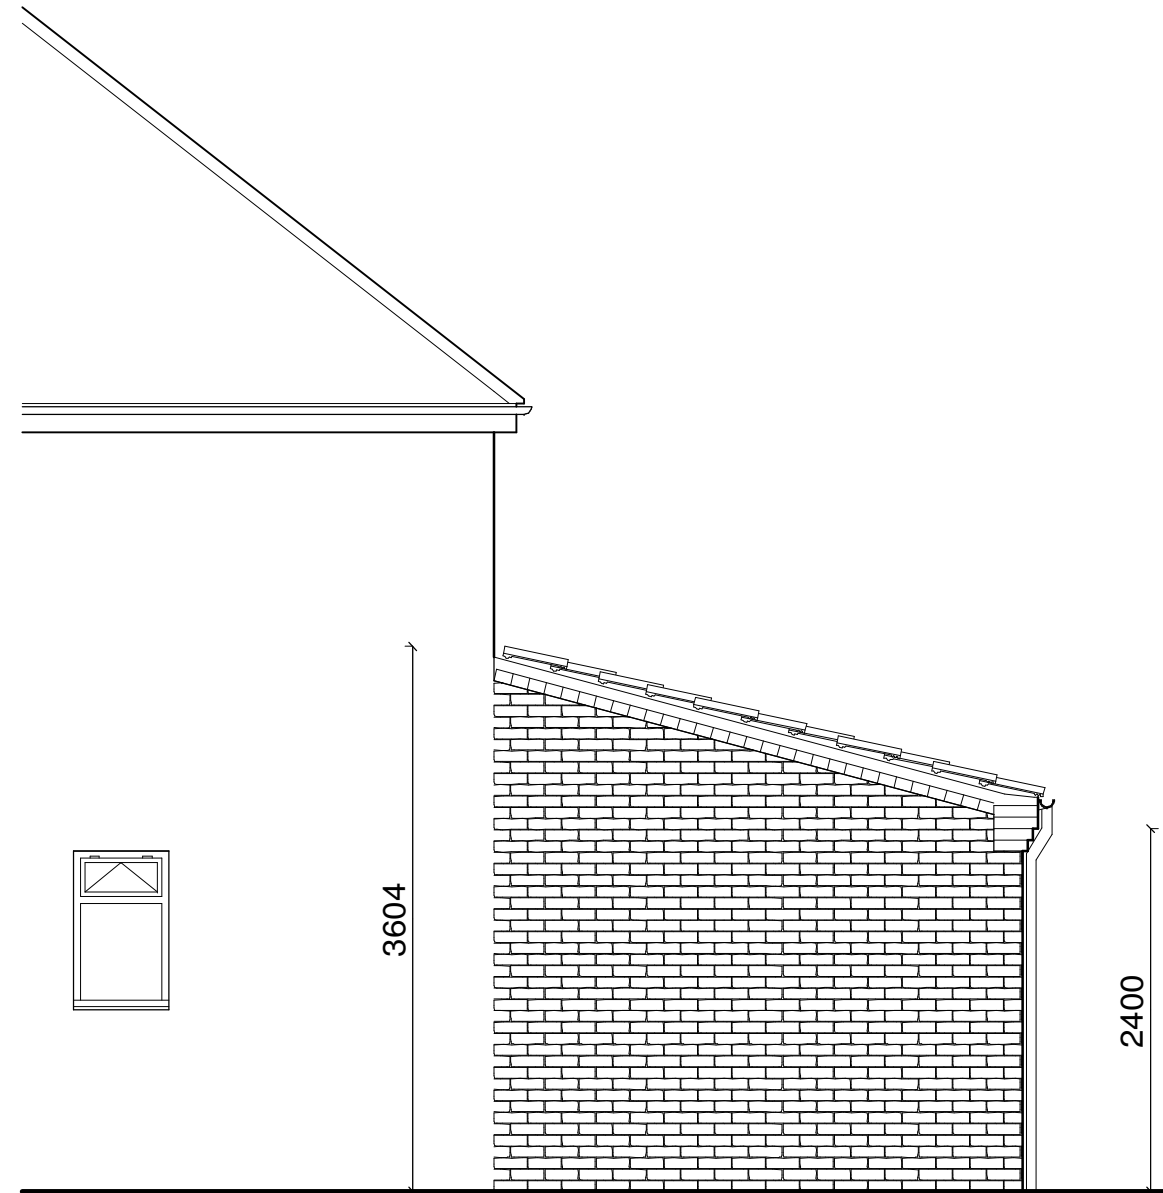

Proposed Side Elevation

Philip Baumber Architectural Services 50, Radmore Road, HINCKLEY, Leics. LE10 0RQ tel. 01455 612790; e.mail. baumberp1955@gmail.com	Project: Proposed Extensions and Alterations at 20, Forest Road, Hinckley LE10 1HB for Mr. S. Burton	Drg.Title Proposed Rear & Side Elevations	Date: Jan 2024	Scale: 1:50 @ A3
			Job No.: 1639	Drg. No. Rev. 02