
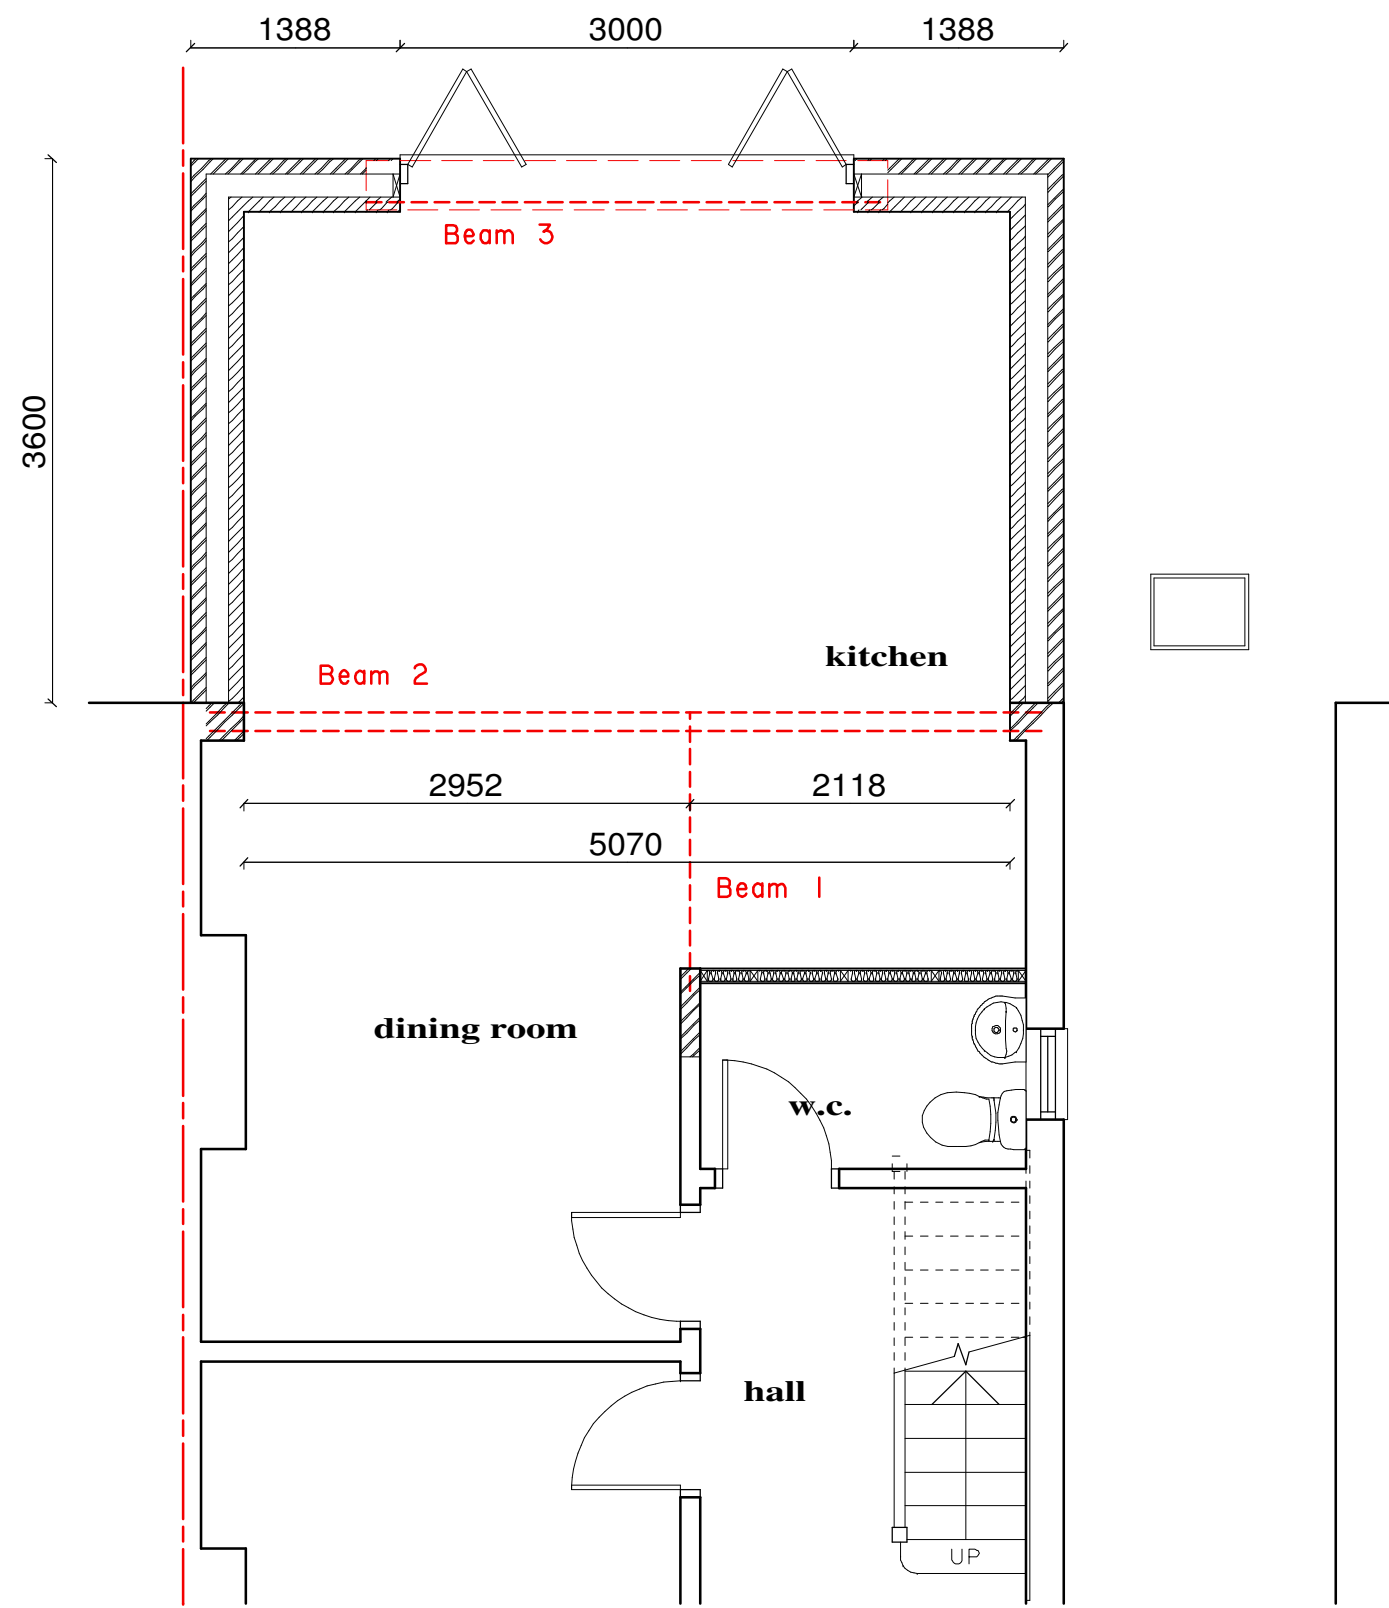


- Beam 1 - 152 x 89mm x 16kg/m UB bearing on
100 x 225 x 75mm deep padstone
- Beam 2 - 203 x 203mm x 46kg/m UC bearing on
225 x 225 x 150mm deep padstone built
off new rebuilt end piers
- Beam 3 - 152 x 152mm x 23kg/m UC with 325mm
wide x 6mm deep mild steel plate welded
to bottom flange to support external skin
and fascia

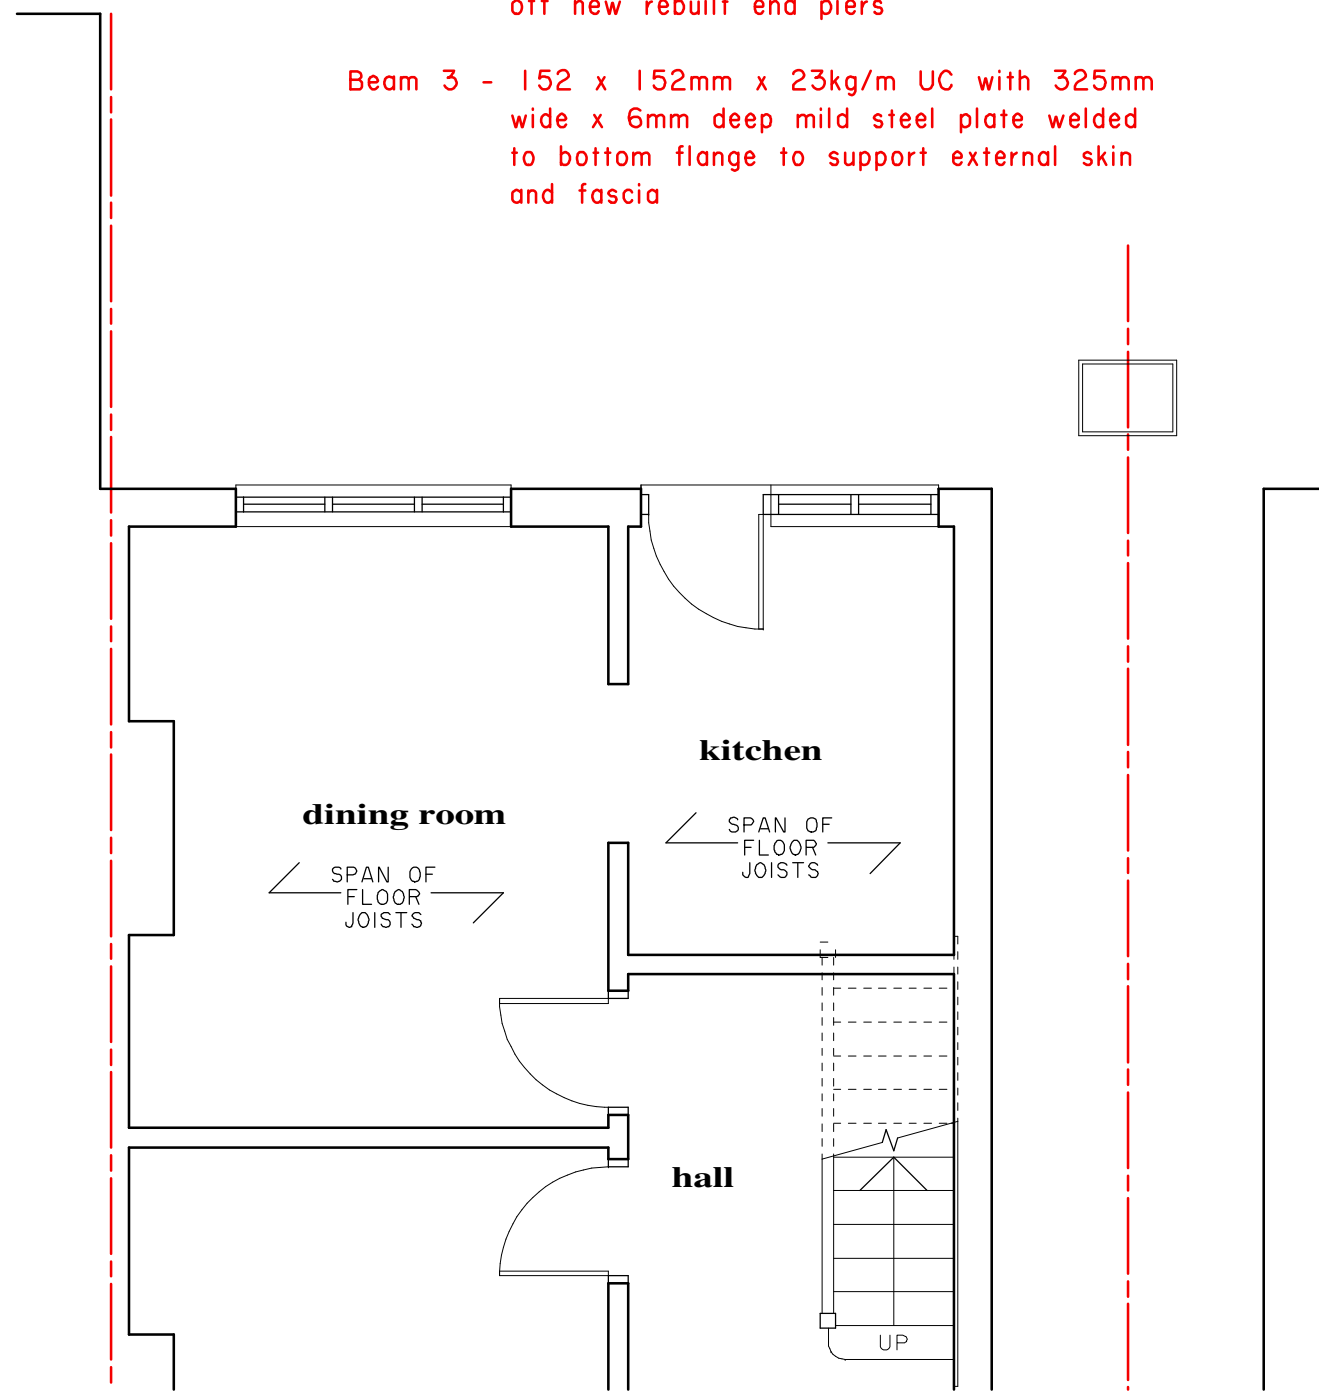

Philip Baumber Architectural Services 50, Radmore Road, HINCKLEY, Leics. LE10 0RQ tel. 01455 612790; e.mail. baumberp1955@gmail.com	Project: Proposed Extensions and Alterations at 20, Forest Road, Hinckley LE10 1HB for Mr. S. Burton	Drg.Title Existing and Proposed Part Ground Floor Plans	Date: Jan 2024	Scale: 1:50 @ A3
			Job No.: 1639	Drg. No. Rev. 01