




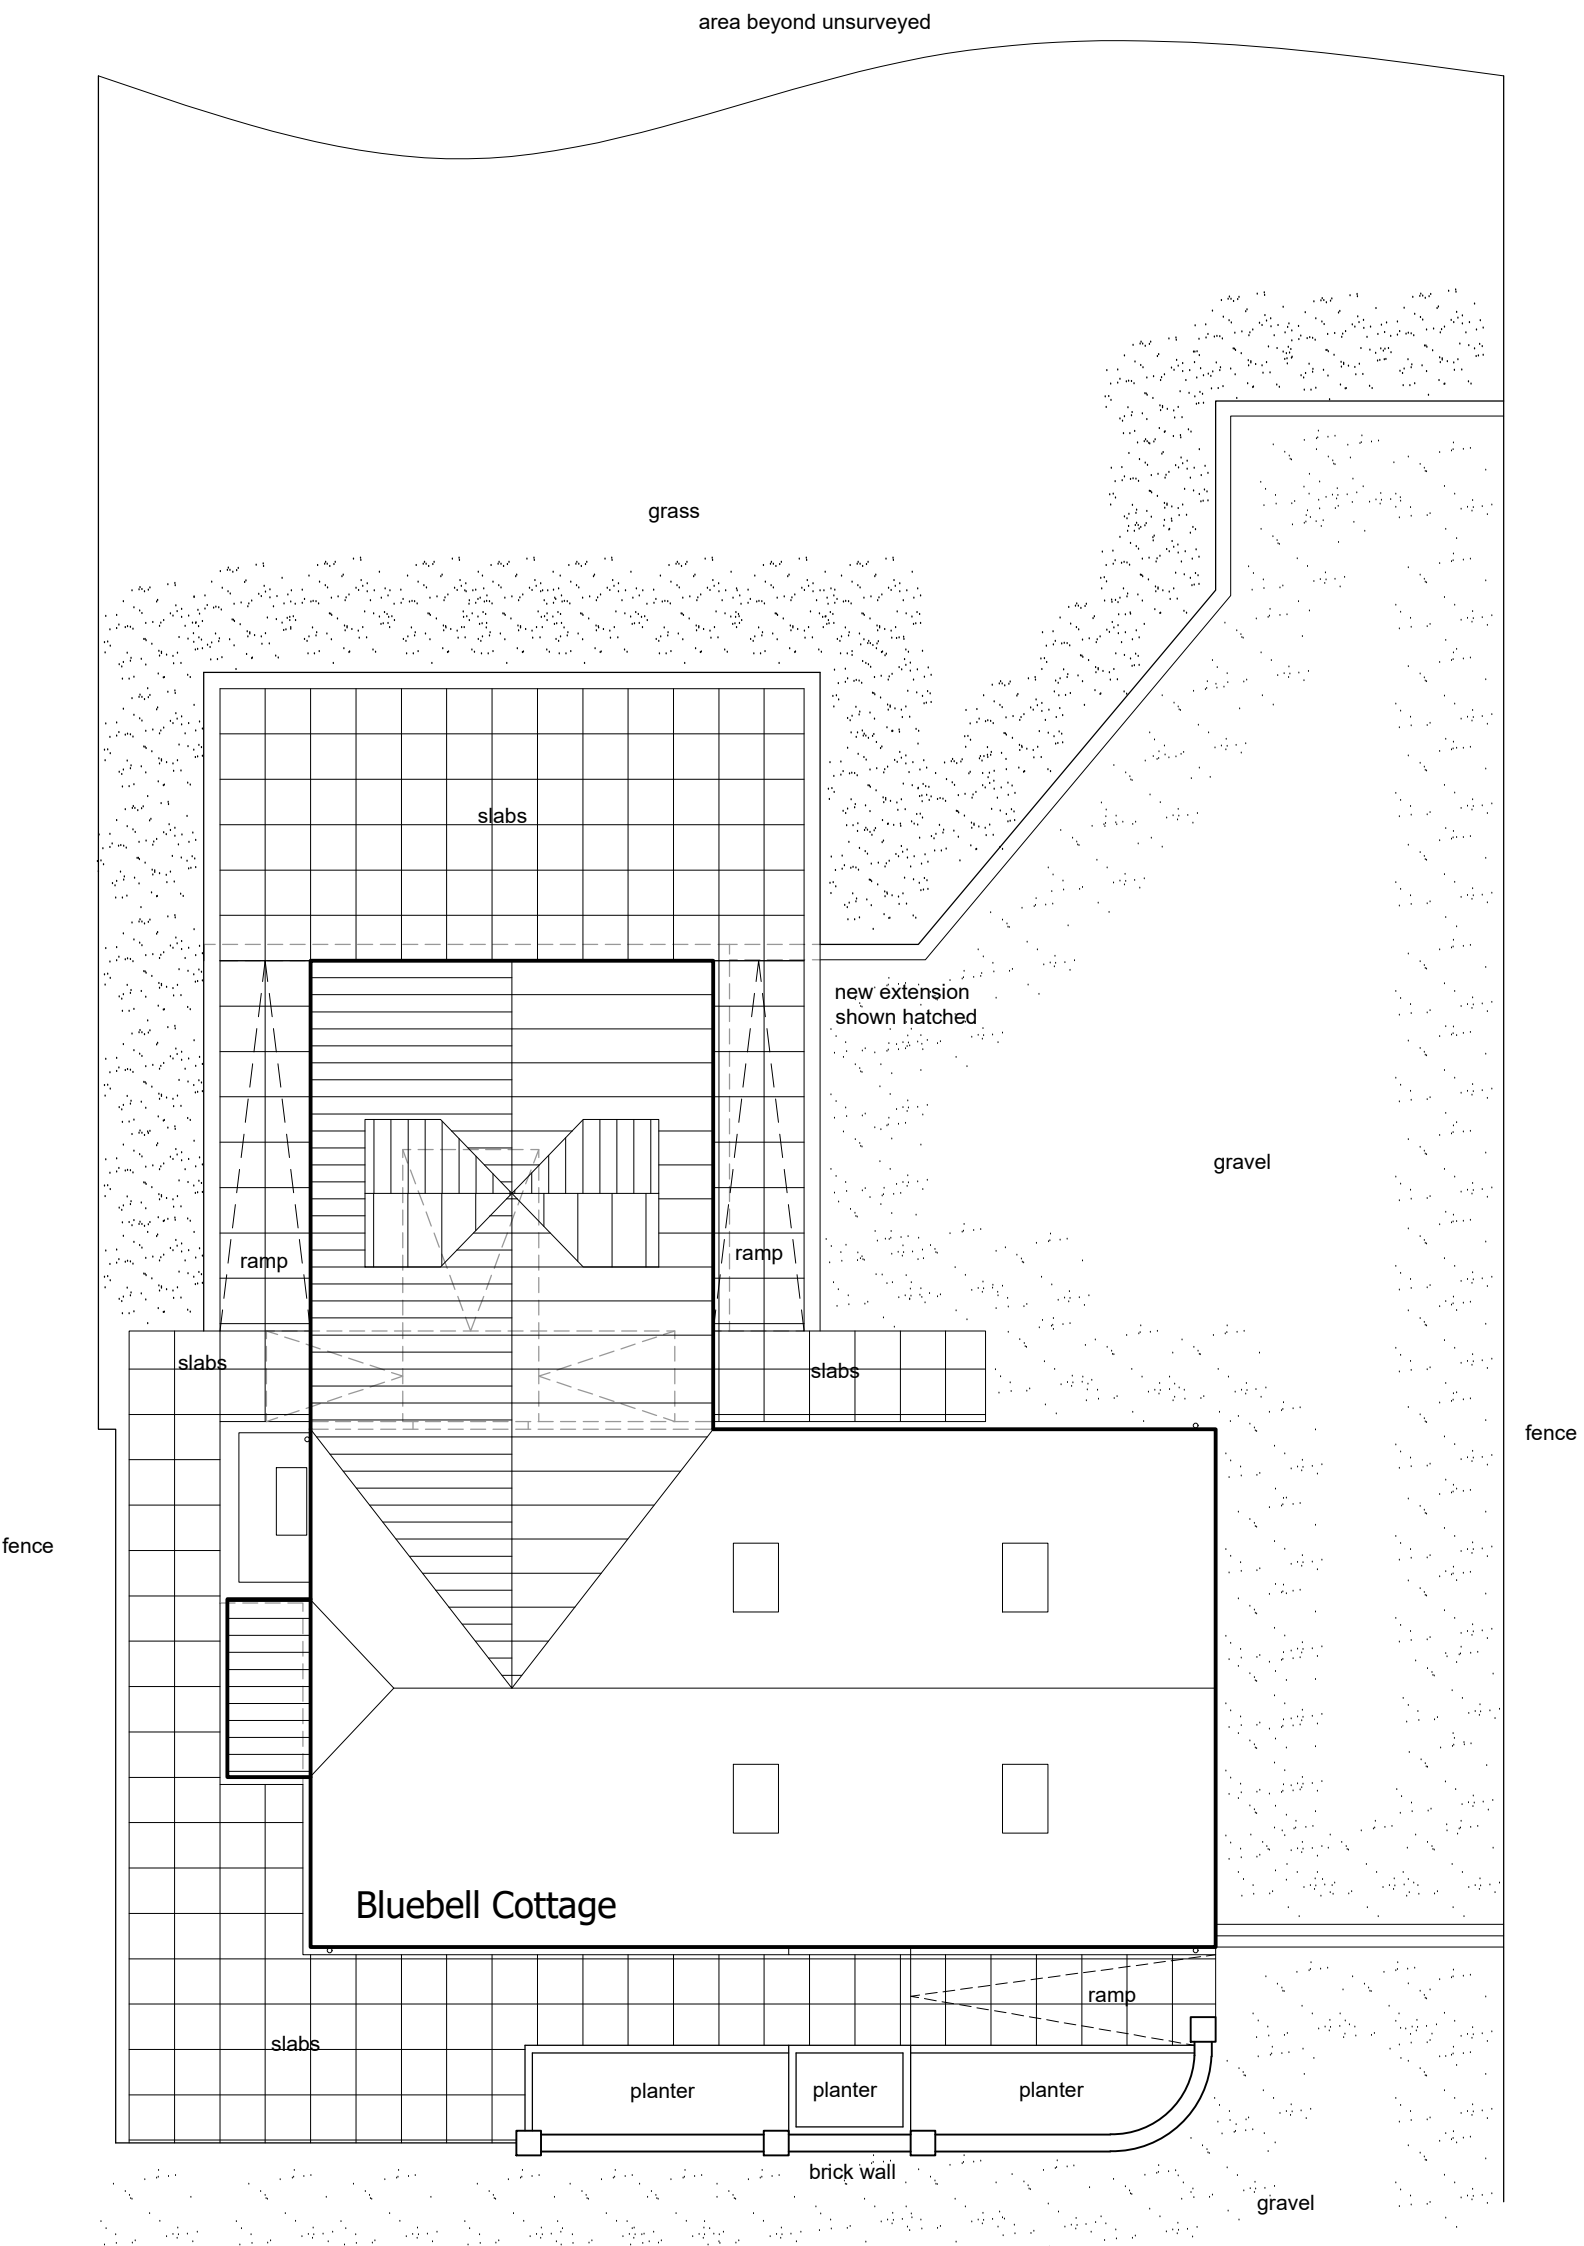


Proposed Site Plan
Scale 1:100

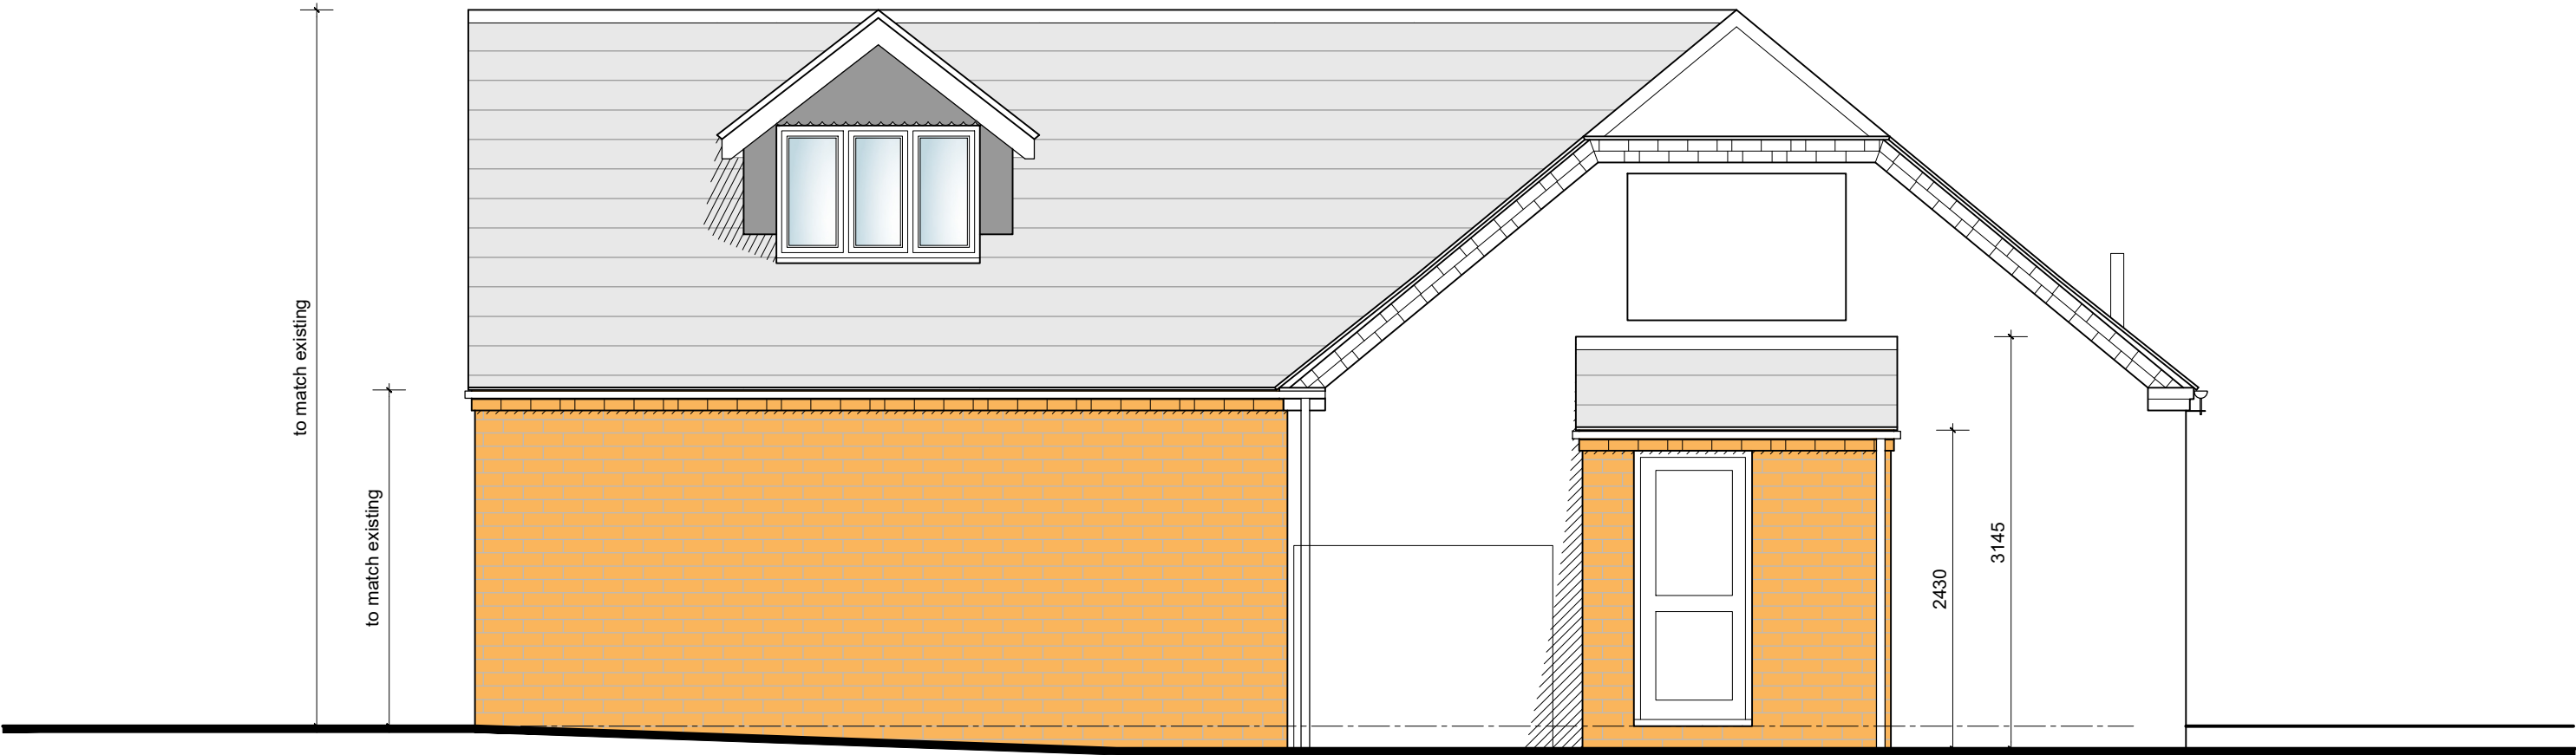

Proposed Side Elevation
Scale 1:50

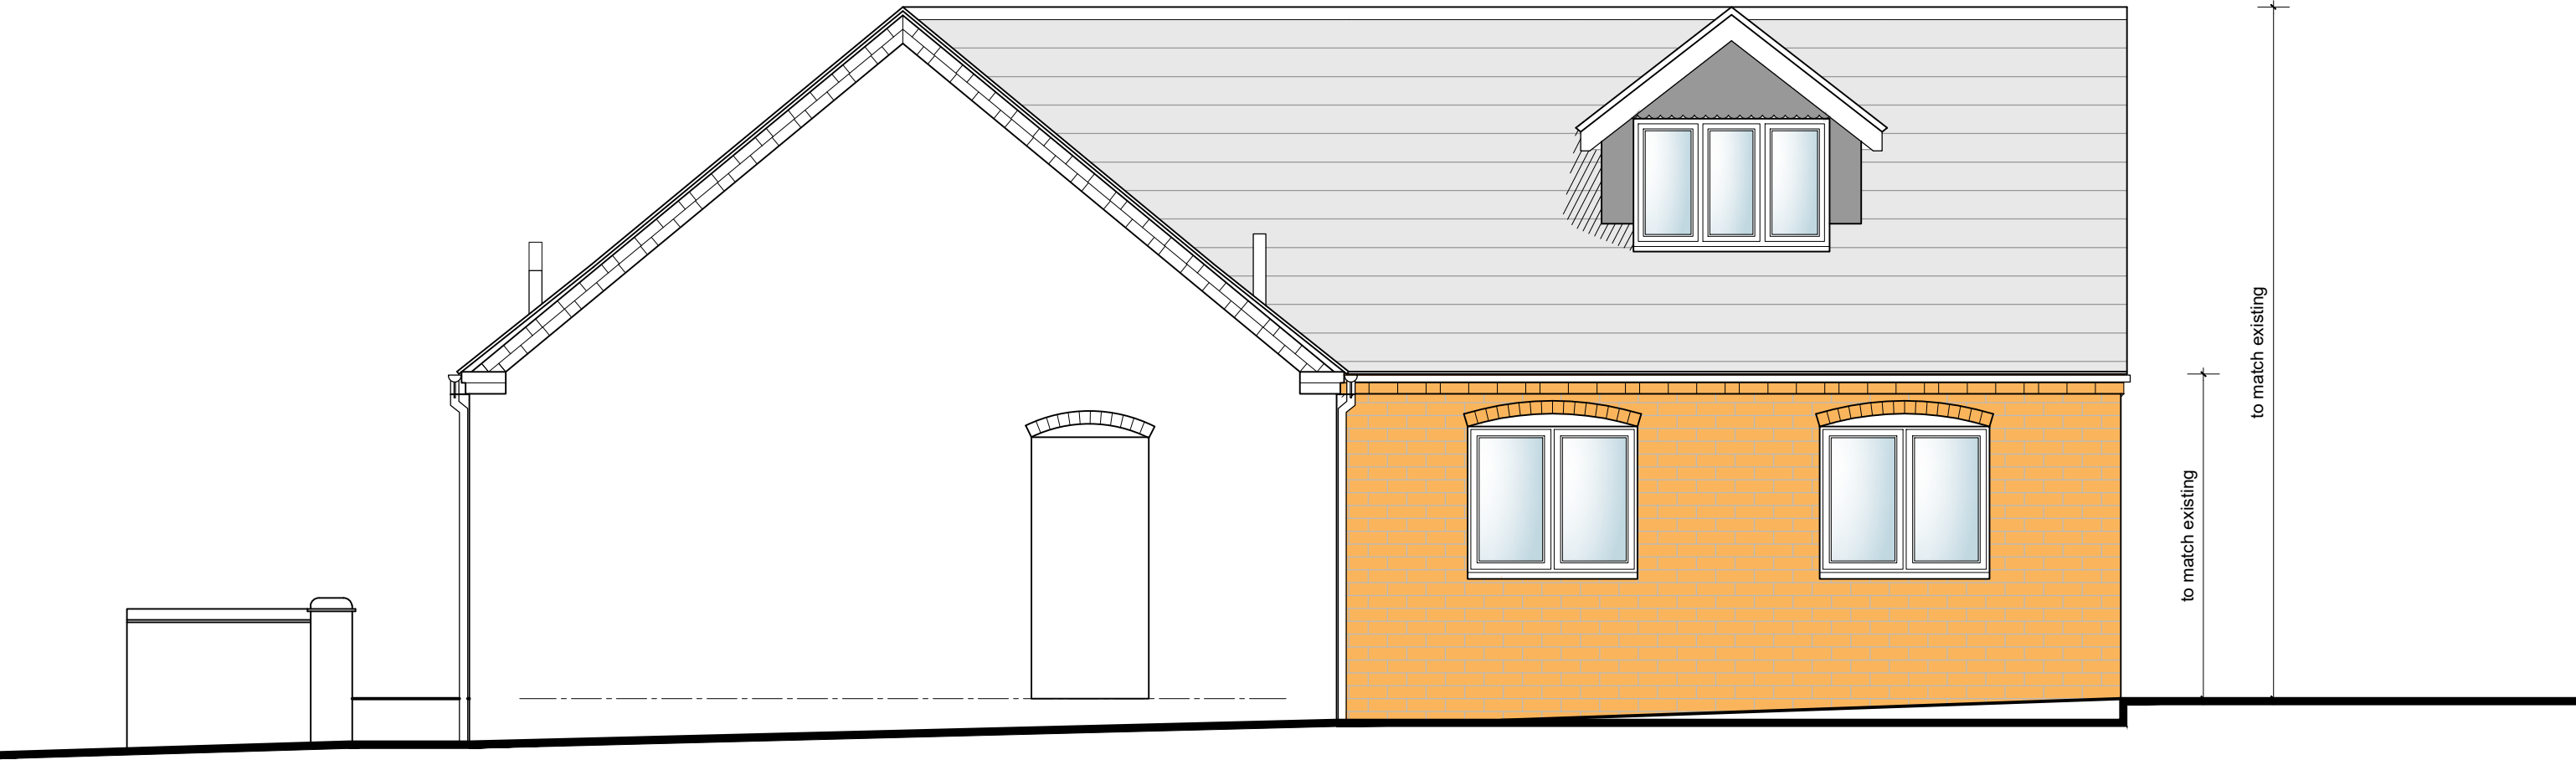

Proposed Side Elevation
Scale 1:50

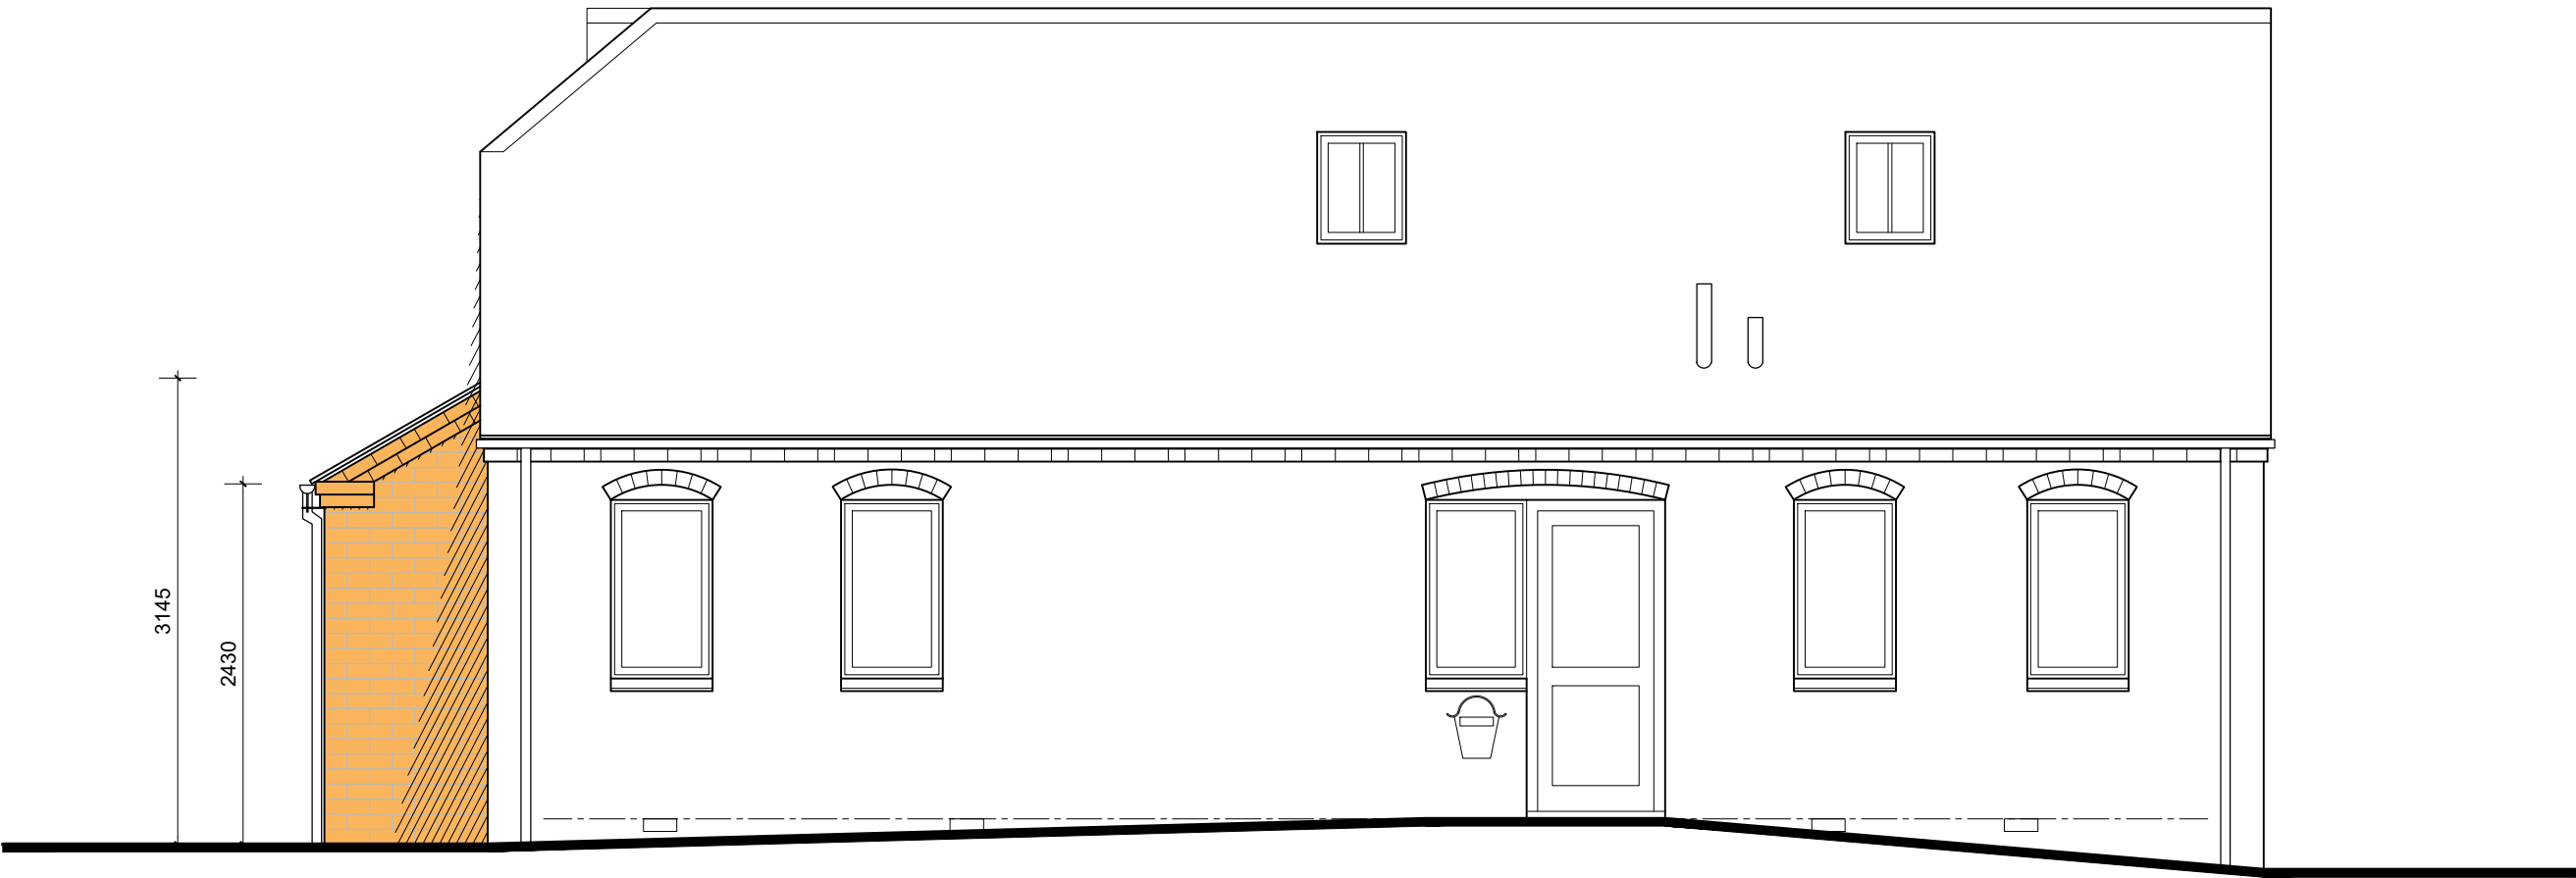


Proposed Front Elevation
Scale 1:50



Proposed Rear Elevation
Scale 1:50

- Facing brickwork
- Rooflights
- Dormer Windows
- Plain tiles to match existing
- uPVC windows & doors
- Aluminium sliding/folding doors

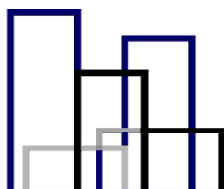B CW 23.07.25 Planning Amendments				
A CW 28.04.25 Client Amendments				
Rev	By	Date	Details	Chkd
Drawing Status			Planning	
 Construction Design Solutions Consulting Civil, Structural, Highway & Drainage Engineers 78 Wollaton Road, Beeston, Nottingham, NG9 2NZ. Tel: 0115 922 9491 Fax: 0115 922 7451 General E-mail : design@cdsconsulting.co.uk Web Site: www.cdsconsulting.co.uk				
Client Mr S. Condon				
Project Bluebell Cottage, Nailstone Nuneaton, CV13 0QG				
Title Planning Drawings				
Scale (A1) As Shown	Drawn by. CW		Drg. No. 2025-10679-02B	
Date. April 2025	Checked by.			