

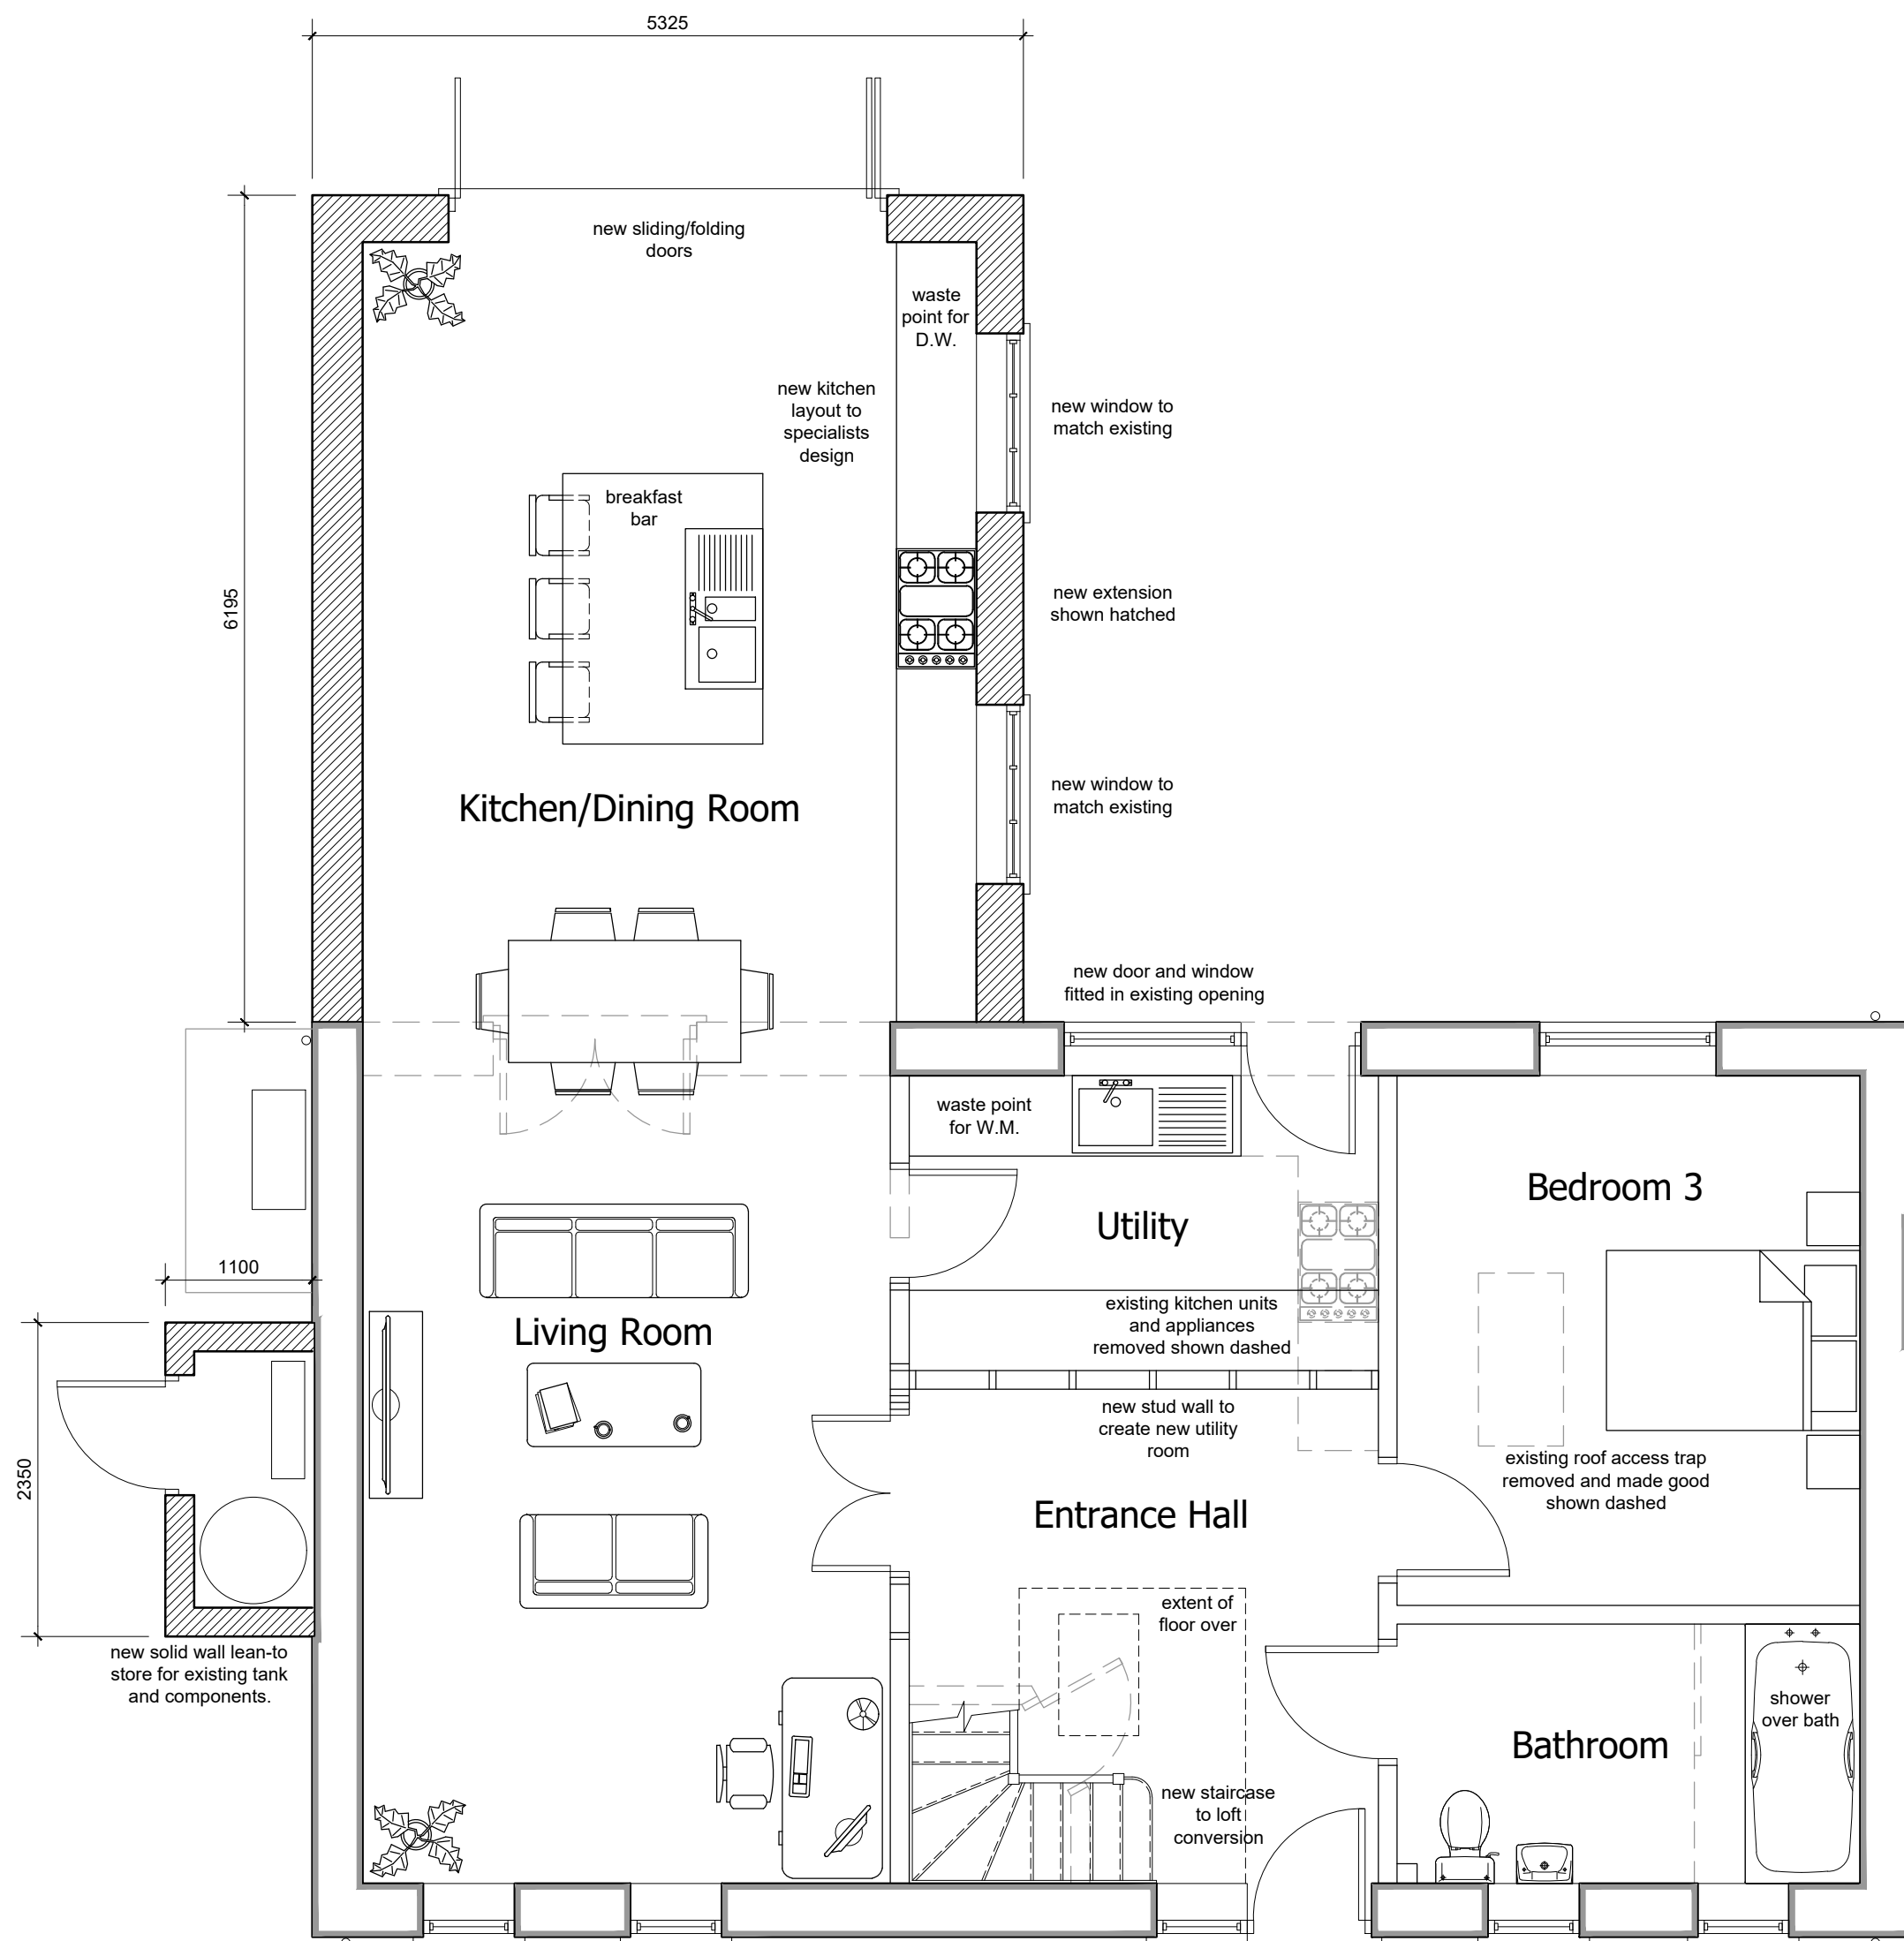


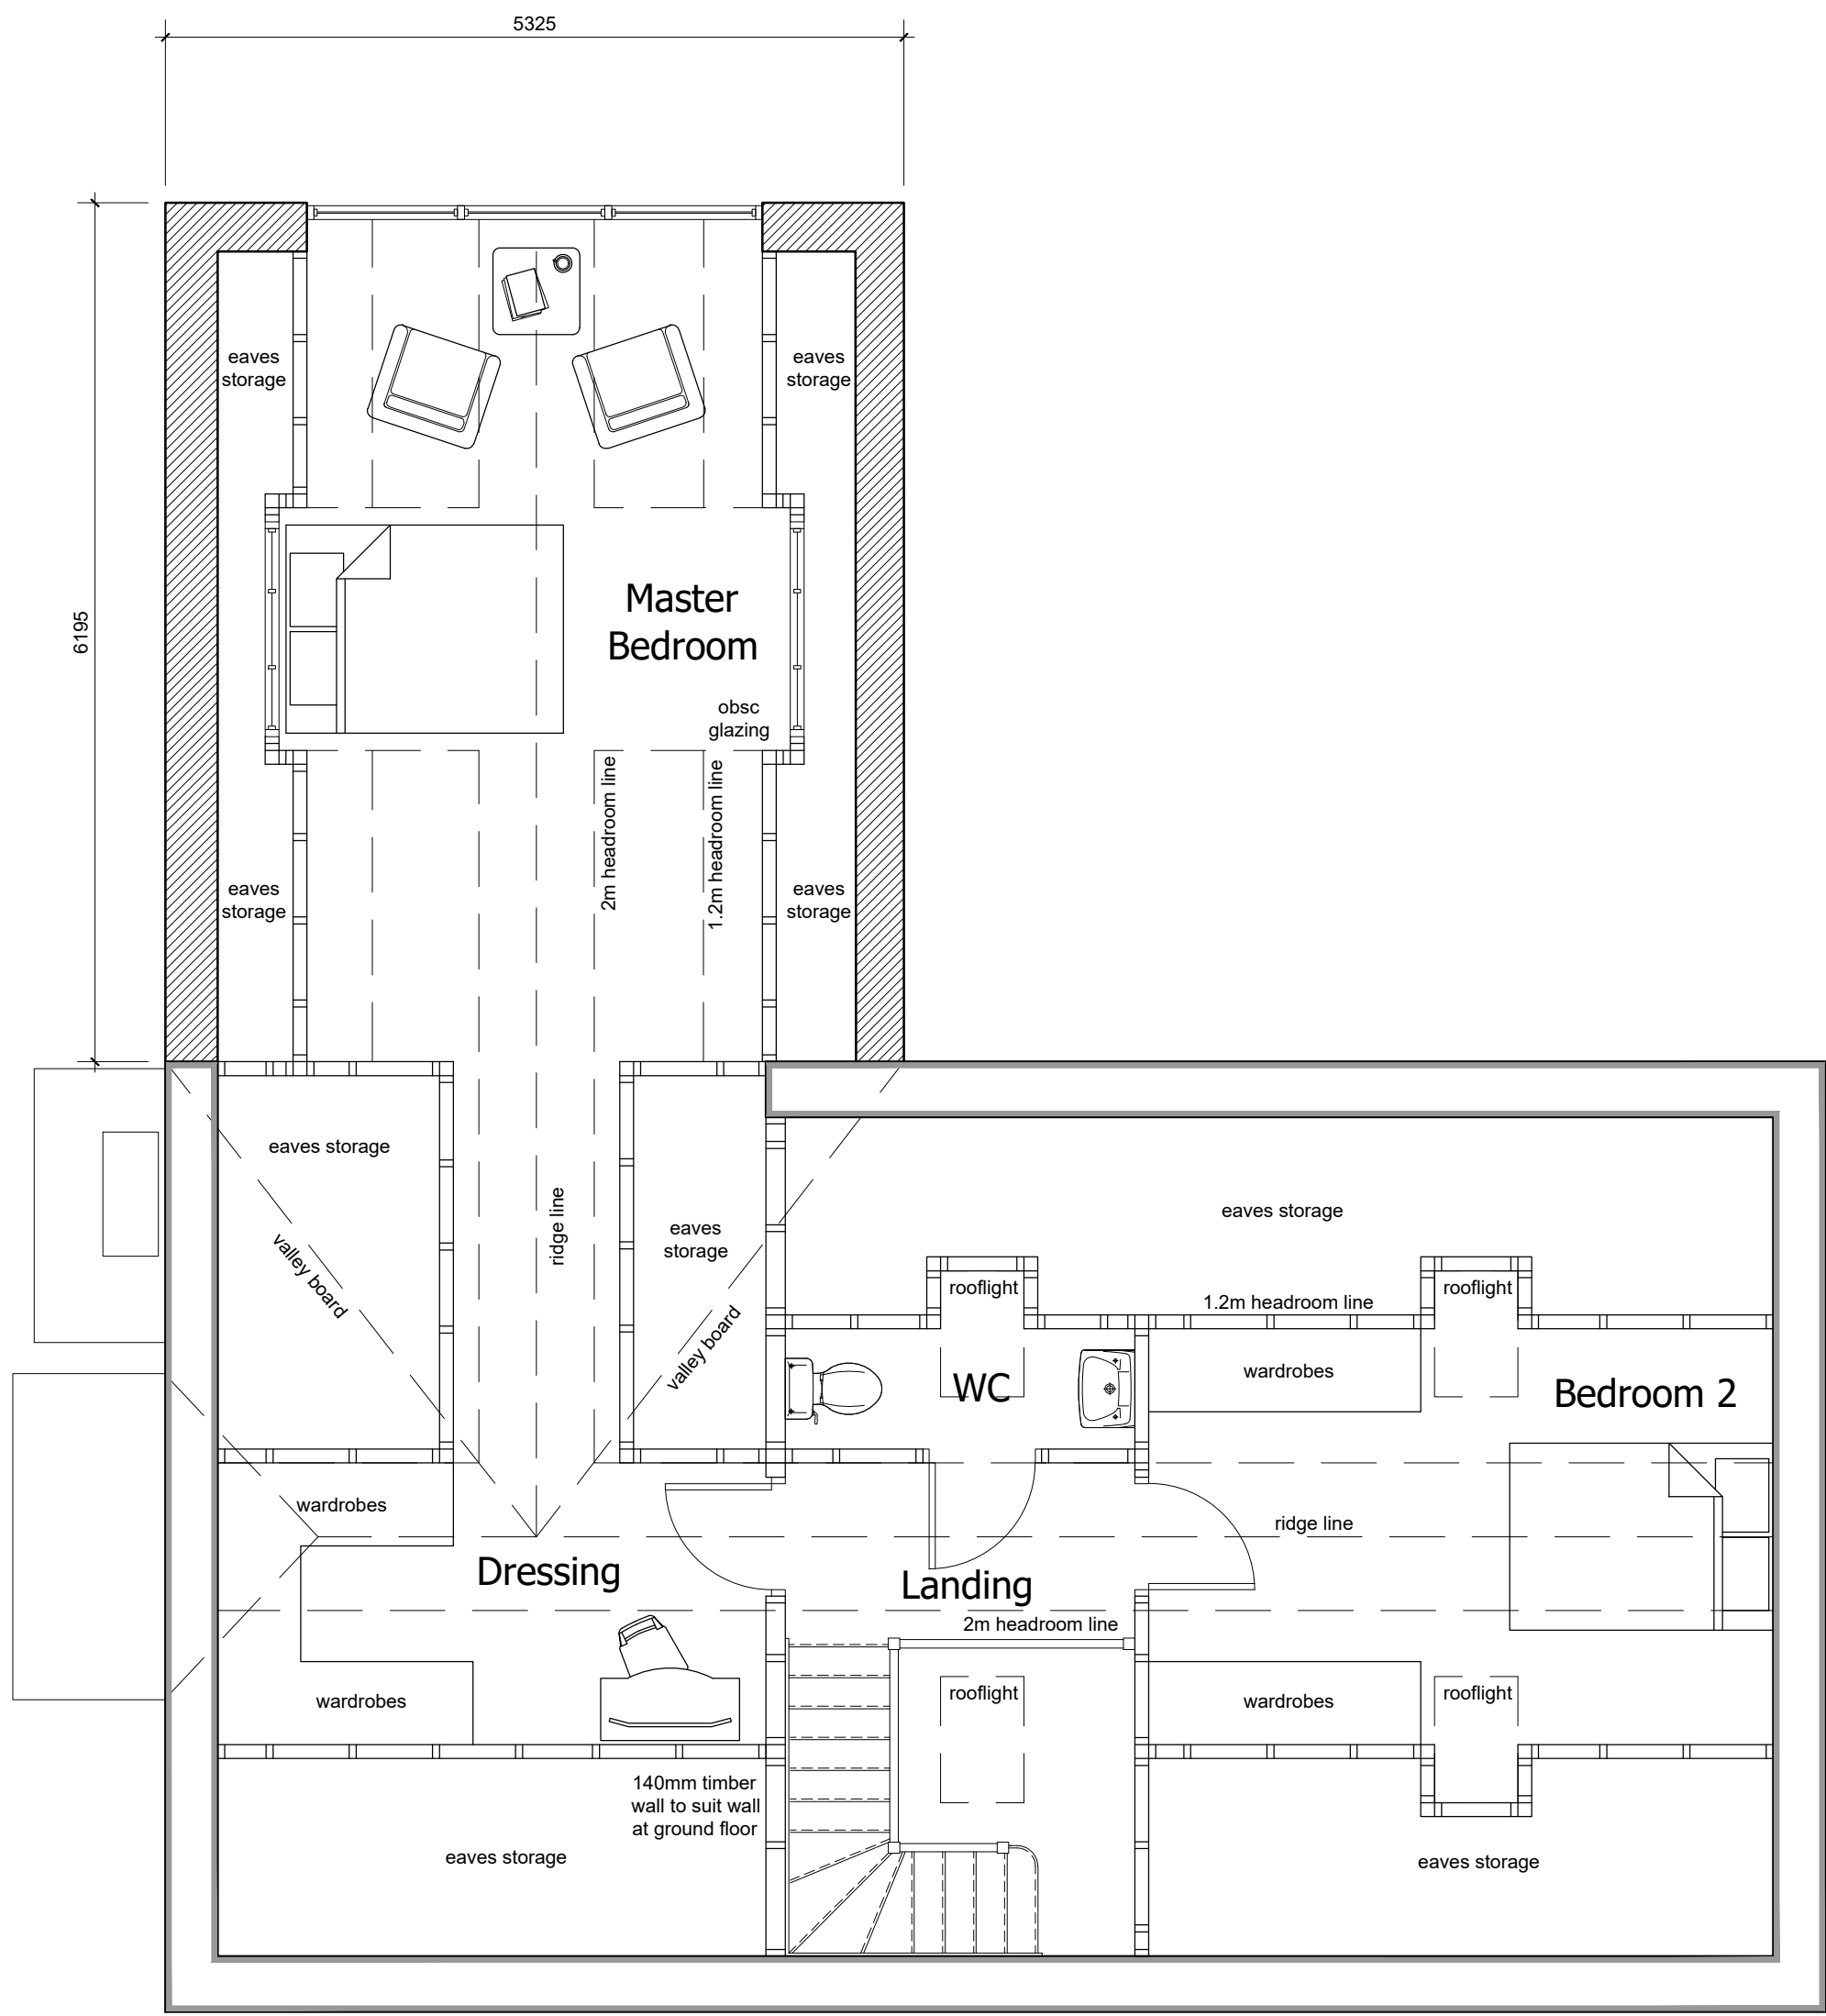

Proposed Ground Floor Plan
Scale 1:50

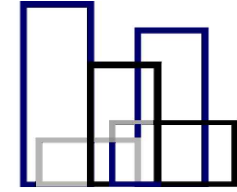

Proposed First Floor Plan
Scale 1:50

D	CW	23.07.25	Planning Amendments	
C	CW	02.06.25	Client Amendments	
B	CW	26.05.25	Client Amendments	
A	CW	26.04.25	Client Amendments	
Rev	By	Date	Details	Chkd
			Drawing Status	Planning
 Construction Design Solutions Consulting Civil, Structural, Highway & Drainage Engineers 76 Wollaton Road, Birston, Nottingham, NG9 2NZ. Tel: 0115 922 9491 Fax: 0115 922 7451 General E-mail : design @ cdsconsulting . co . uk Web Site: www . cdsconsulting . co . uk				
Client Mr S. Condon				
Project Bluebell Cottage, Nailstone Nuneaton, CV13 0QG				
Title Planning Drawings				
Scale (A1) As Shown	Drawn by. CW	Drg. No. 2025-10679-03D		
Date. April 2025	Checked by.			