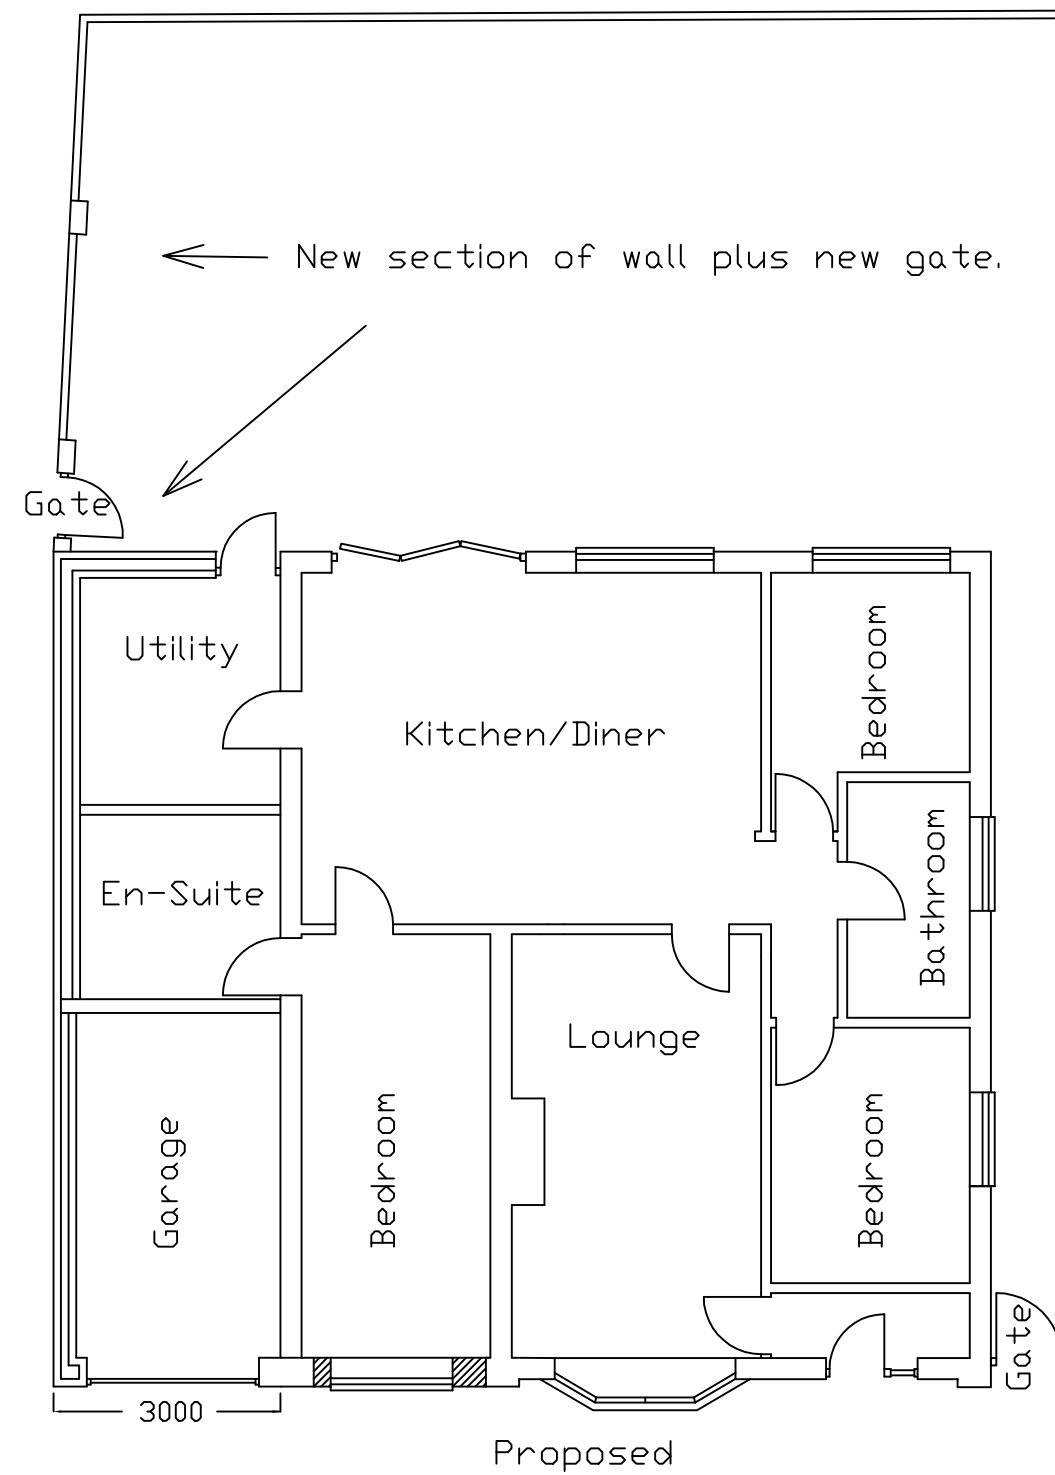
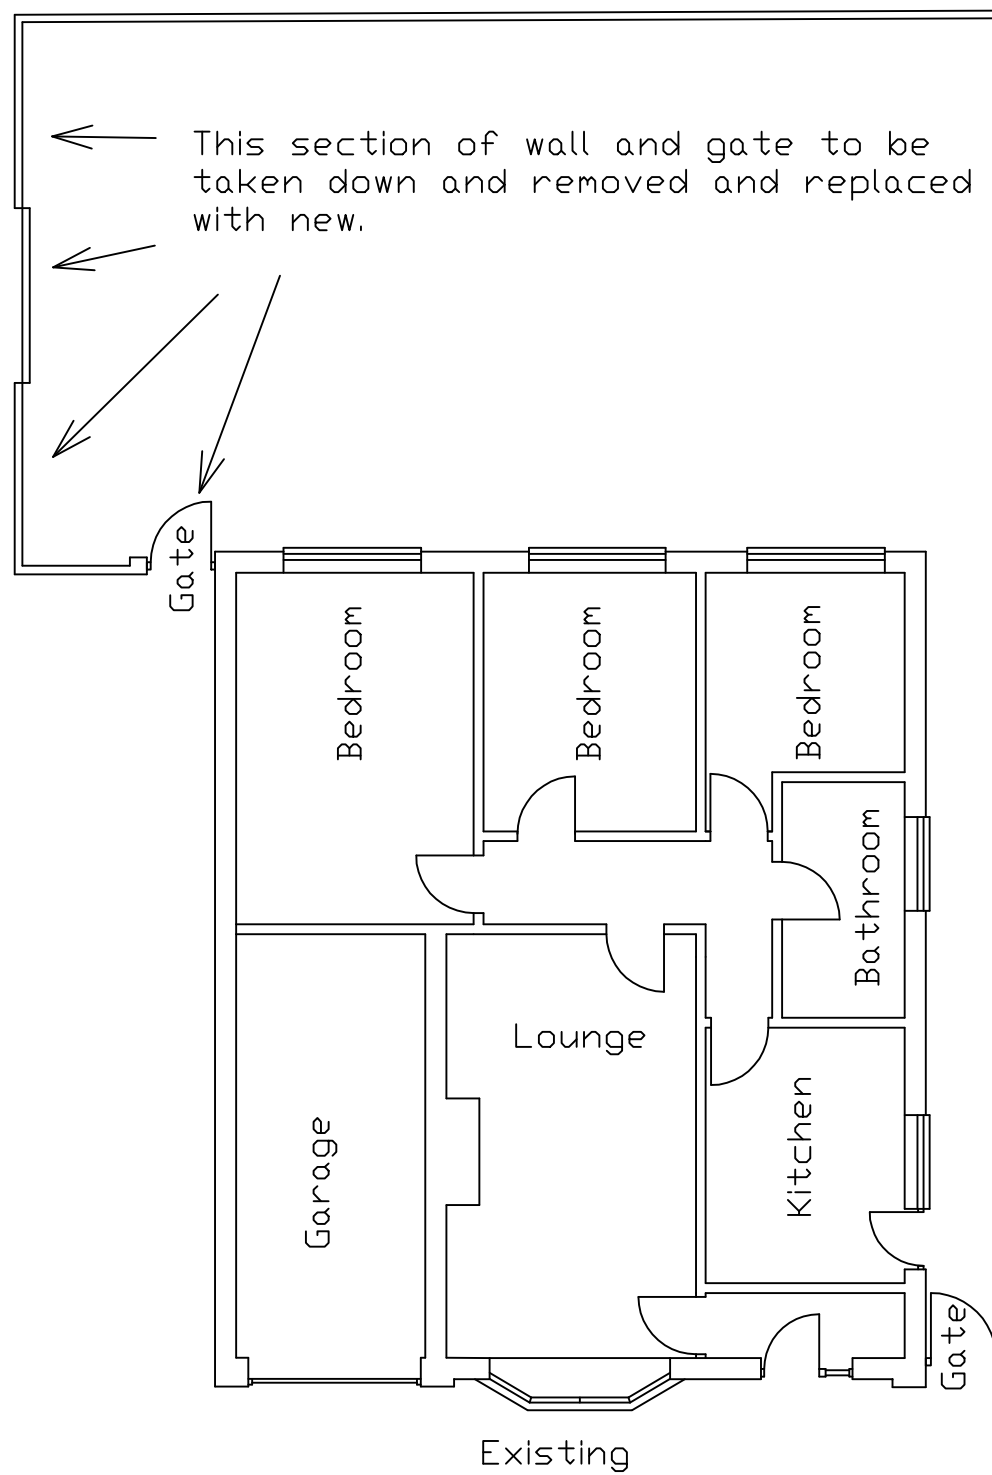


Scale 1:100 @ A3

Floor Plans
Side Extension and Alterations
5 Ferness Road
Hinckley
LE10 0TB