




Existing Ground Floor Plan

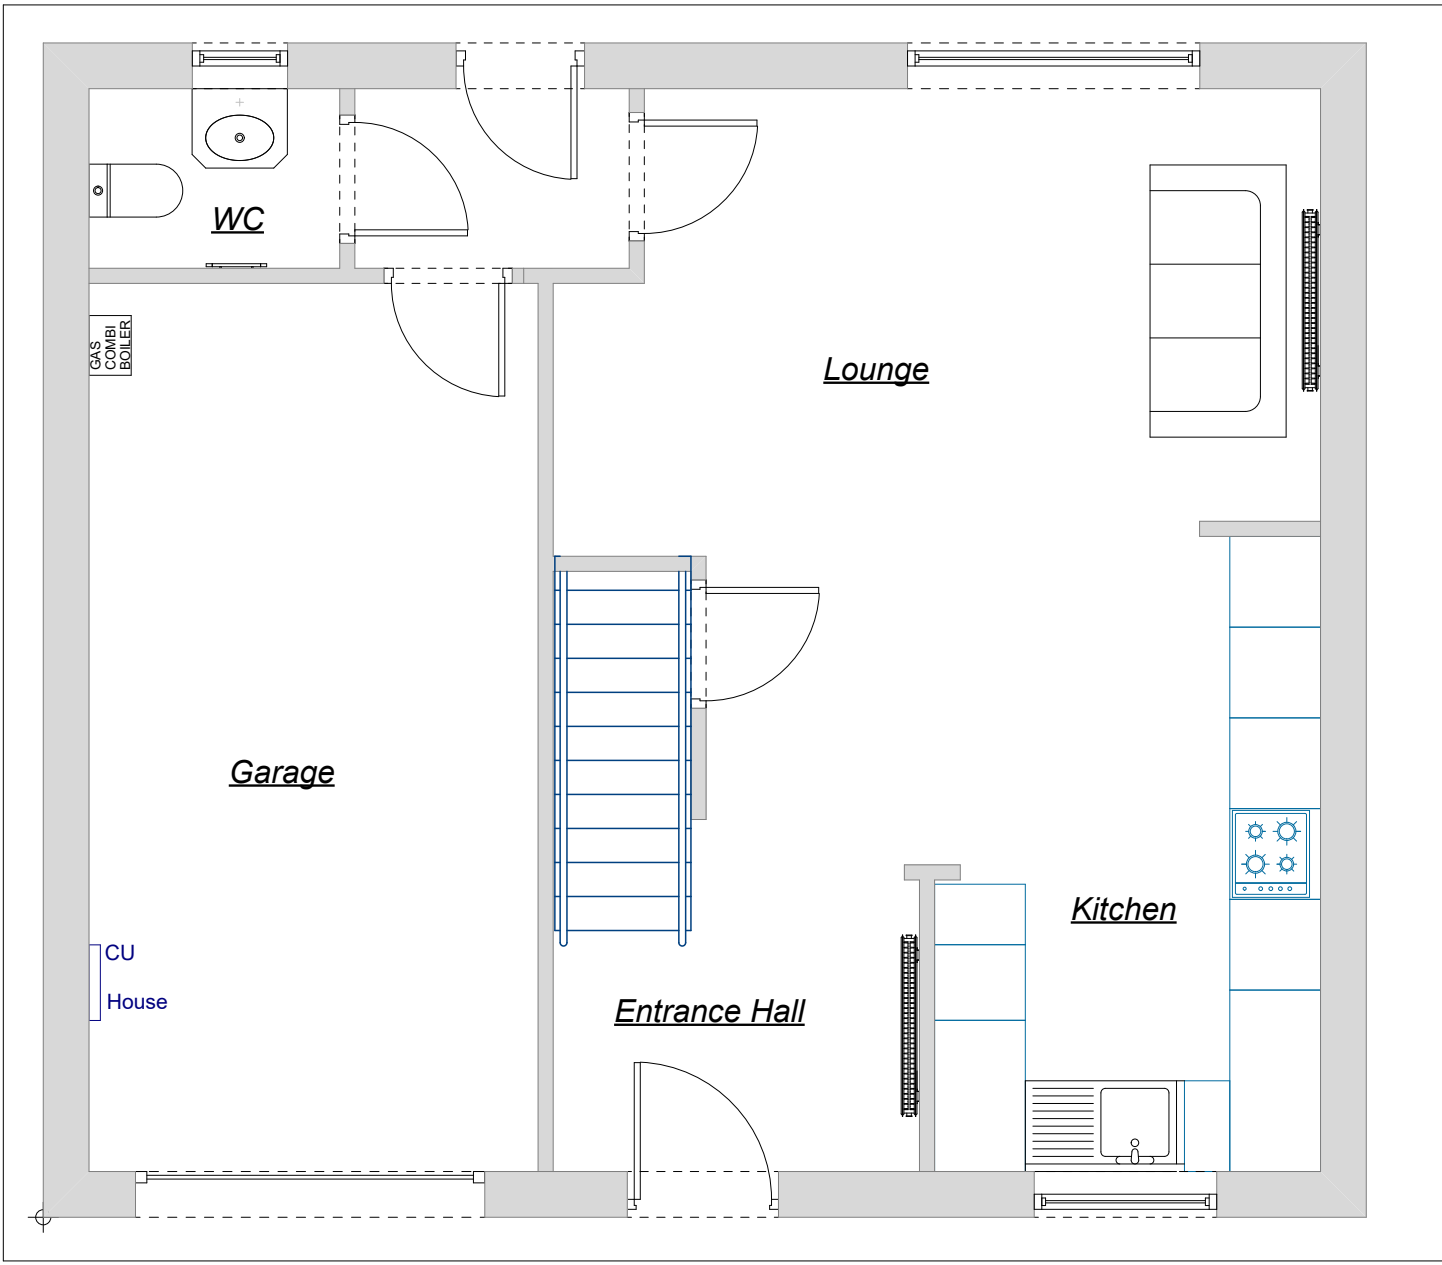


Existing First Floor and Roof Plan (For illustration Purposes Only)

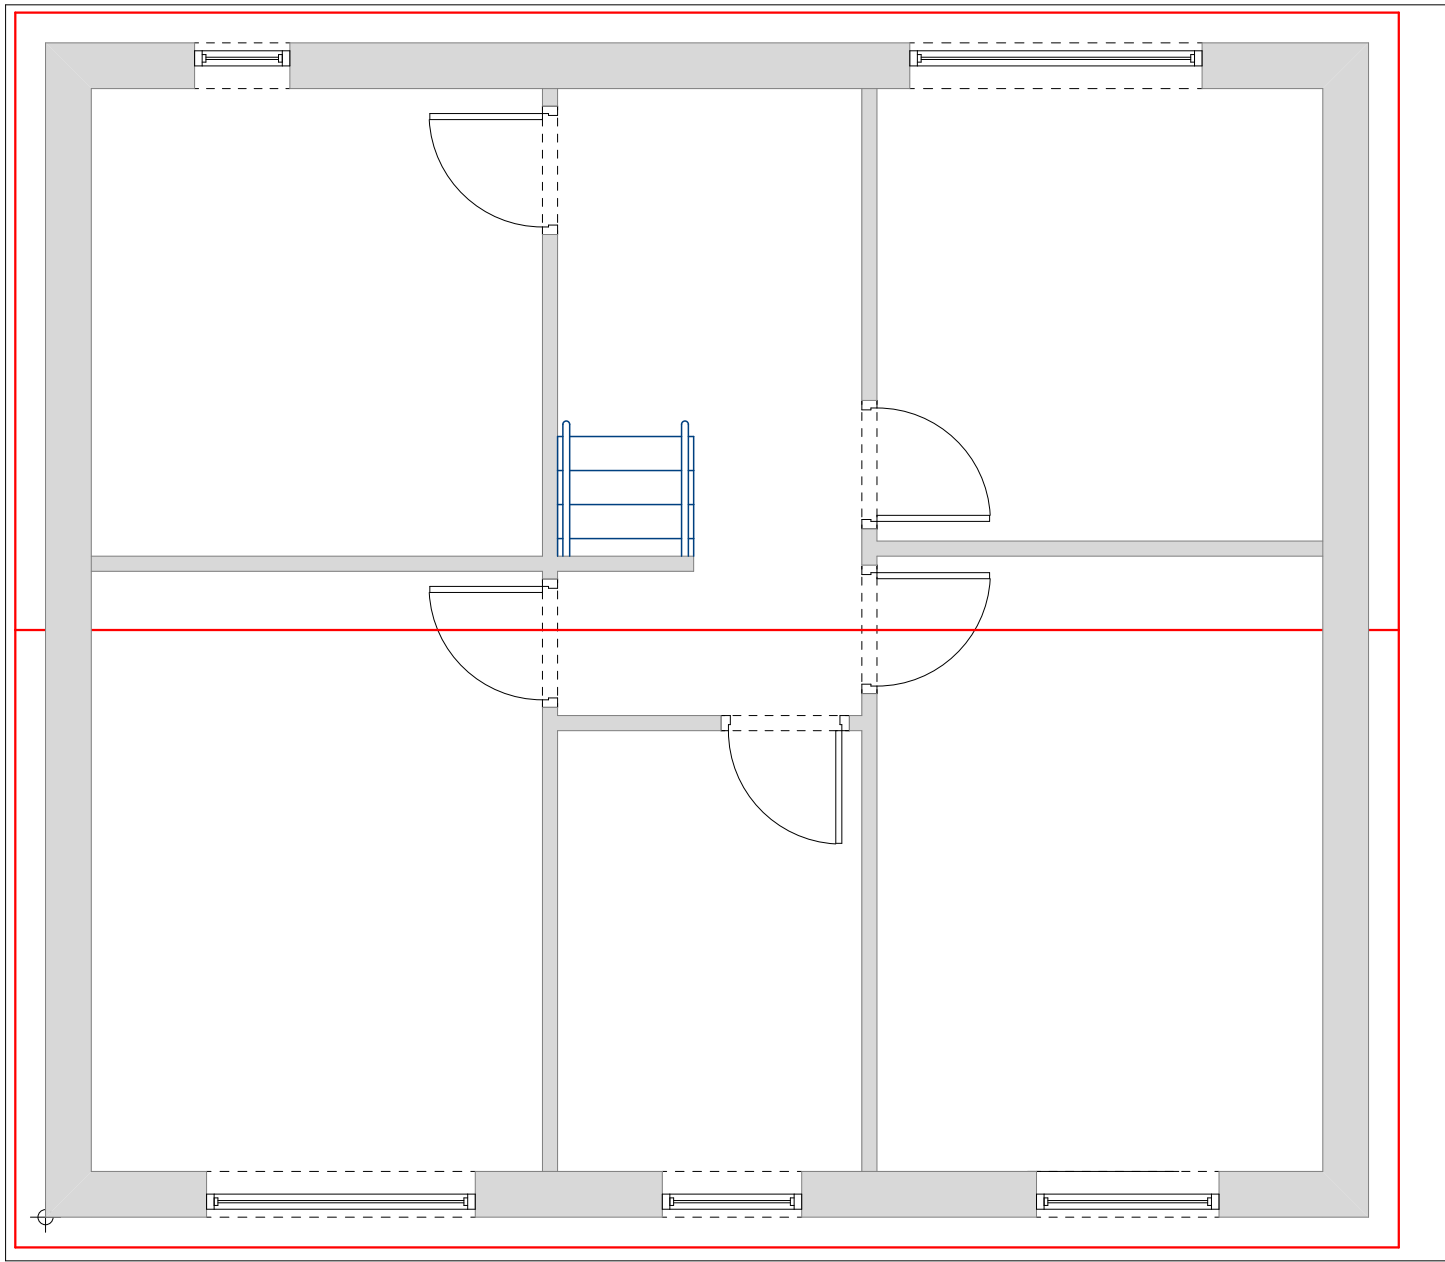

Existing Front Elevation

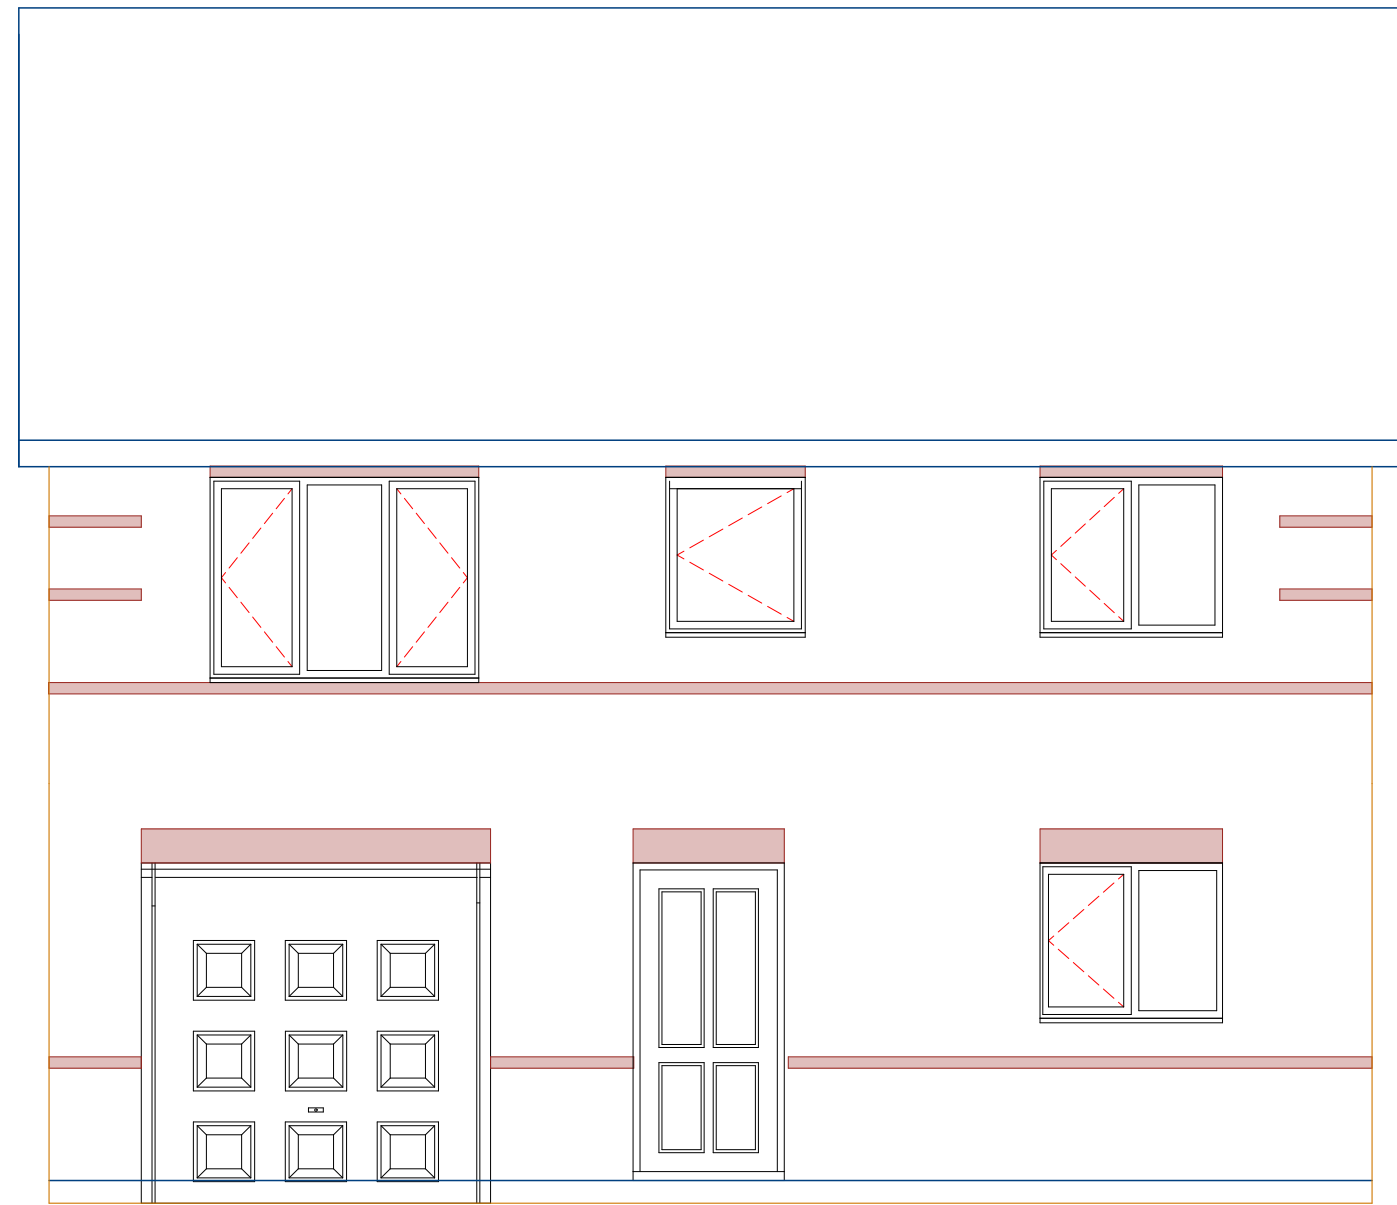

Existing Side Elevations

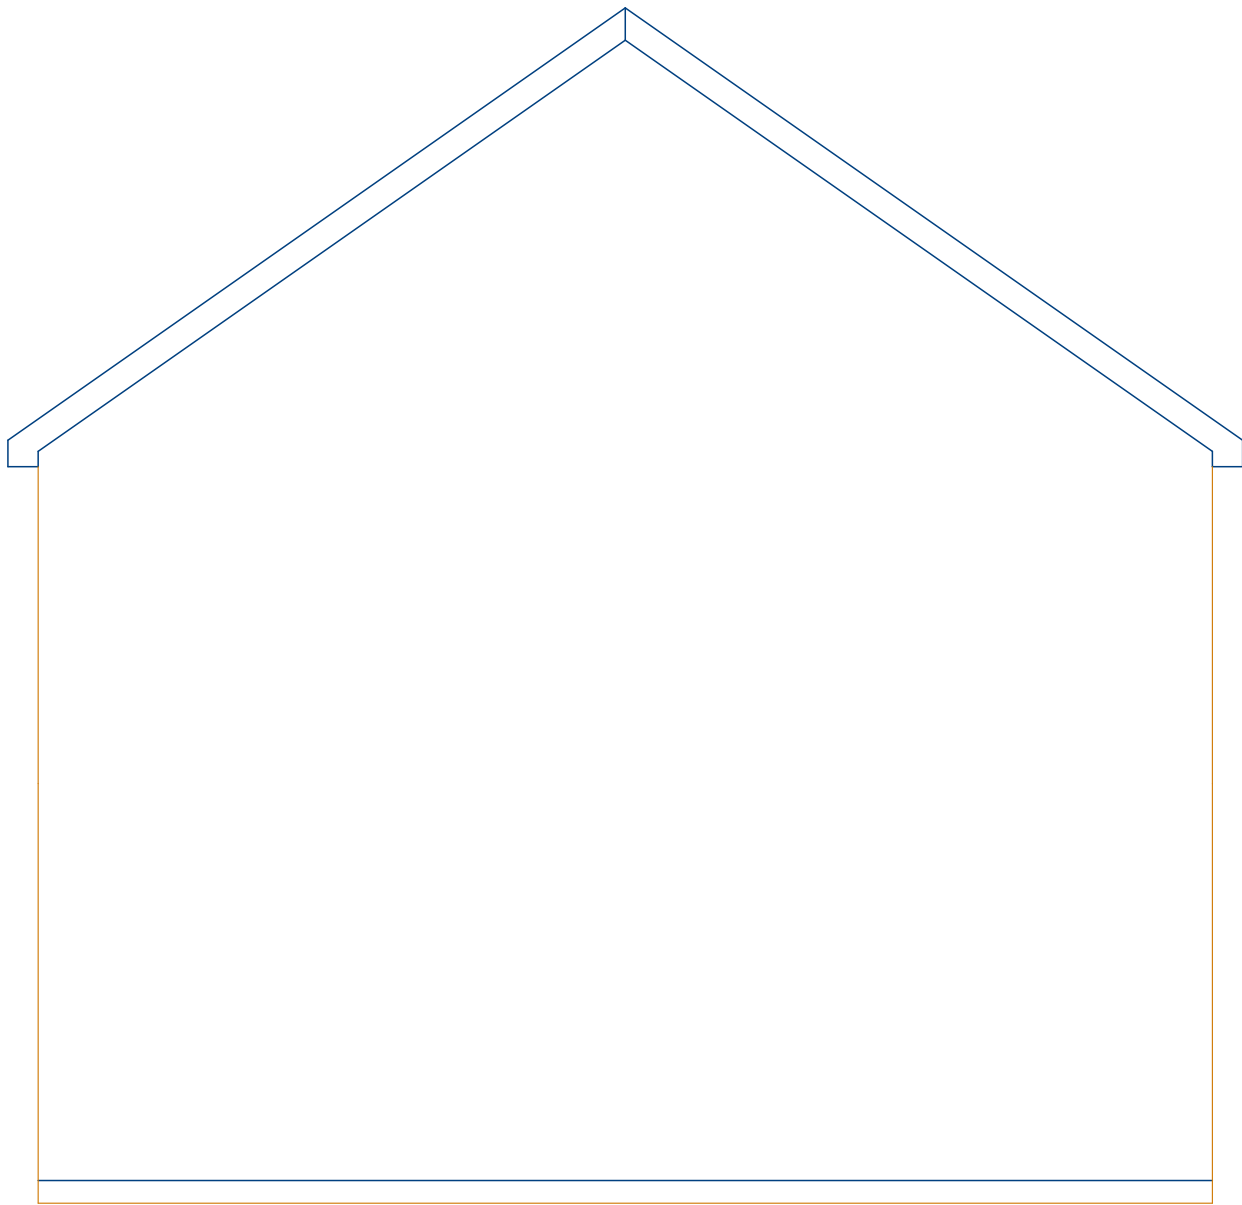

Notes

Garwood Building Renovations LTD

Proposed Garage Conversion

Georgina Coulthrad
12 Milbanke Close
Earl Shilton
Leicestershire
LE9 7QS

Existing Ground Floor Plan and Elevations


Drawing No. 3

Date: 13th May 2023

Drawn by
Gary Woodbridge

Scale
1:50

Page Size - A1

 

Garwood Building Renovations LTD
10 Landseer Drive, Hinckley, LE10 0GF
07894 159332
garwoodbuild@gmail.com