




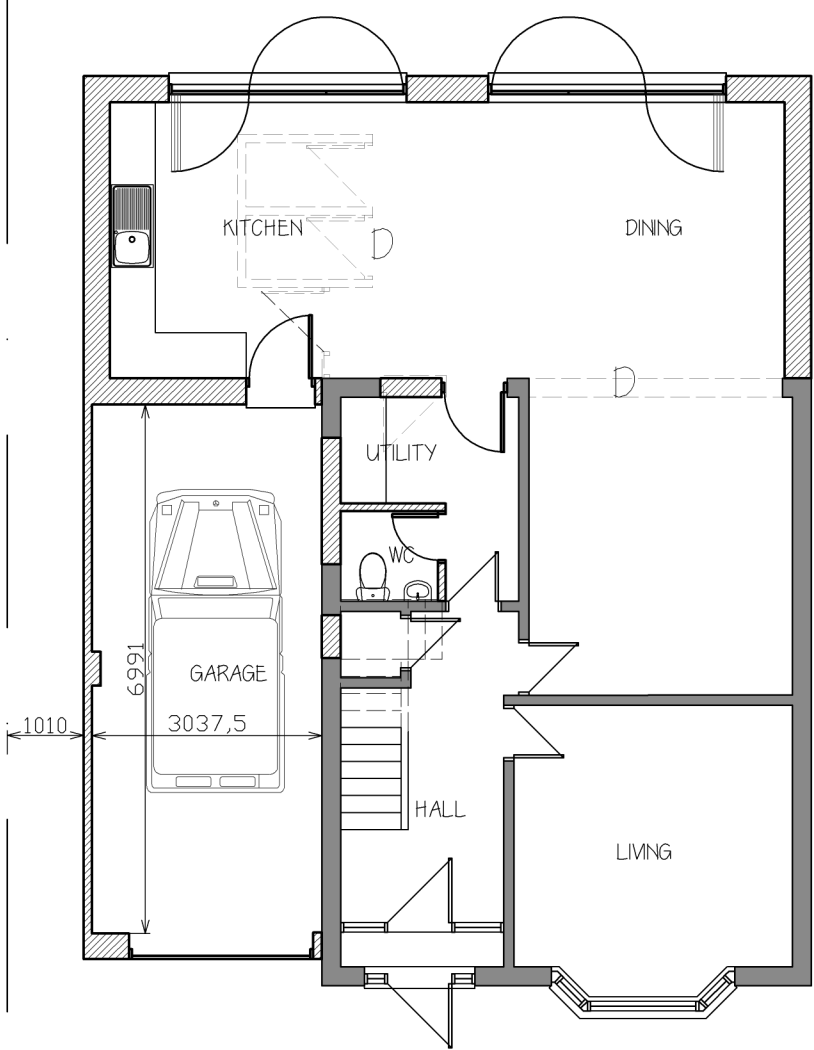

Ground Floor

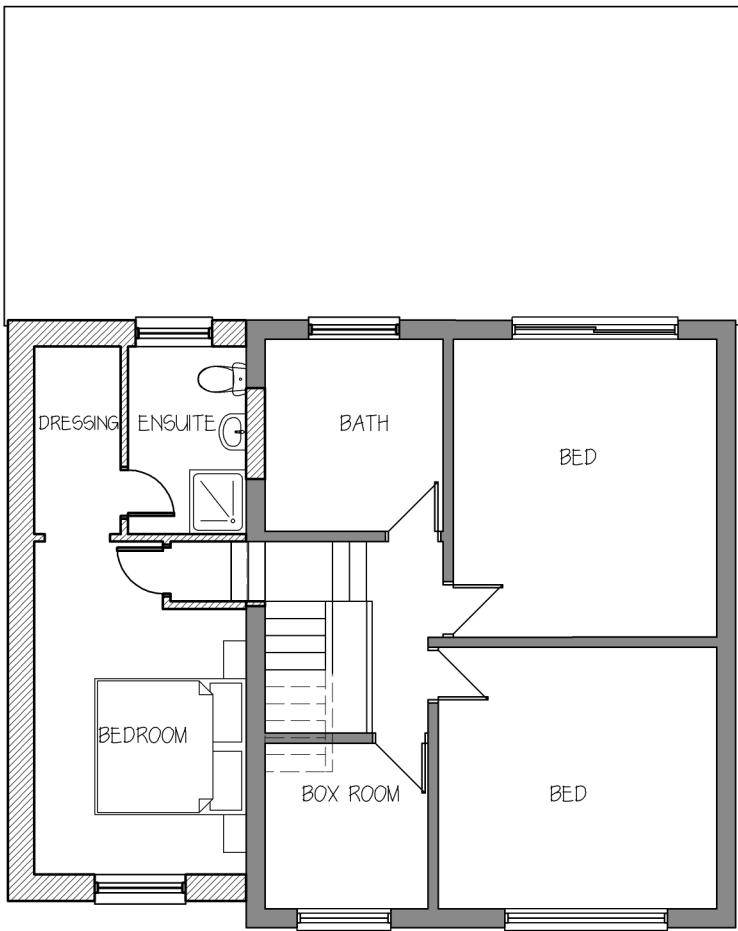


First Floor
(NOT SURVEYED)

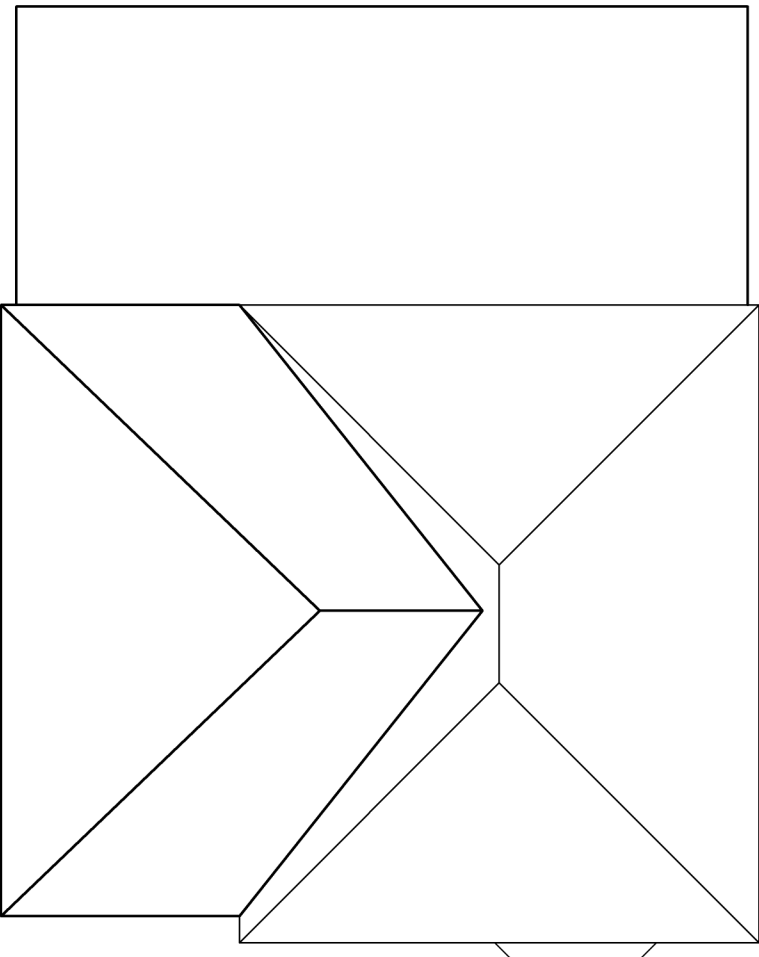

Roof Plan




Front (SE) Elevation

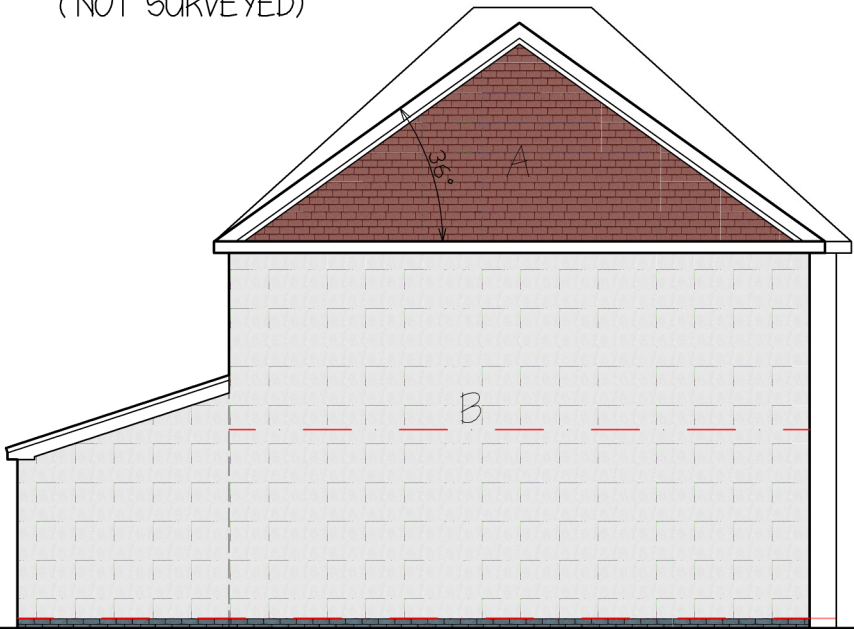

Side (SW) Elevation




Rear (NW Elevation

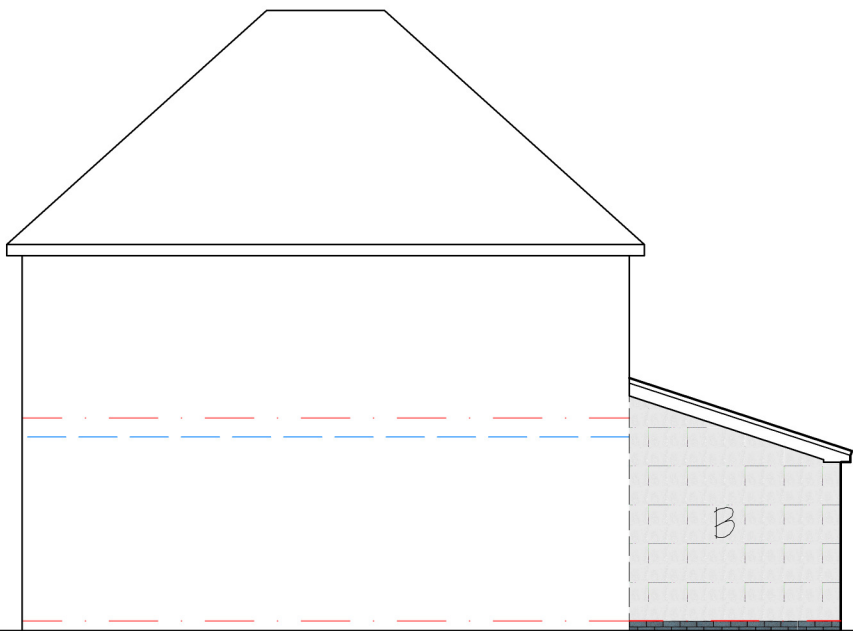

Side (NE) Elevation

Legend

- A - Roof tiles to match existing
- B - Rendered walls
- C - uPVC Double Glazed Windows to match main property
- D - Dashed line indicates walls removed

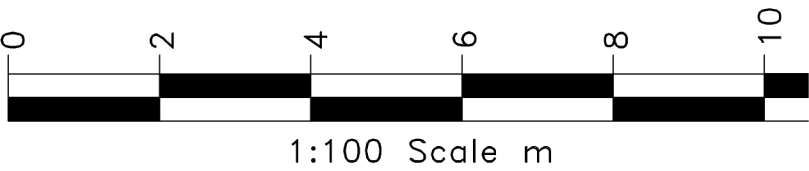

Printed or electronic copies of the plan can be scaled for planning purposes.
This drawing is issued for the sole and exclusive use of the named recipient.
Distribution to any third party is on the strict understanding that no liability is accepted by Stuarth for any discrepancies, errors or omissions that may be present, and no guarantee is offered as to the accuracy of information shown.
© Crown Copyright 2007. All rights reserved. Licence number 100028449

Rev	Date	Description	By
A	28.03.23	Window added to rear elevation	sAh



Tel: 07948 382917 e:stuarth@gmail.com

Project

Proposed 2 Storey Side and Single Storey Rear Extension
299, Brookside, Burbage

Client

Mr S Sokolaj

Drawing

Proposed Plans and Elevations

Drg No: 02-2309_00 Rev A

Scale 1:100 @A2 Date 14.03.23