

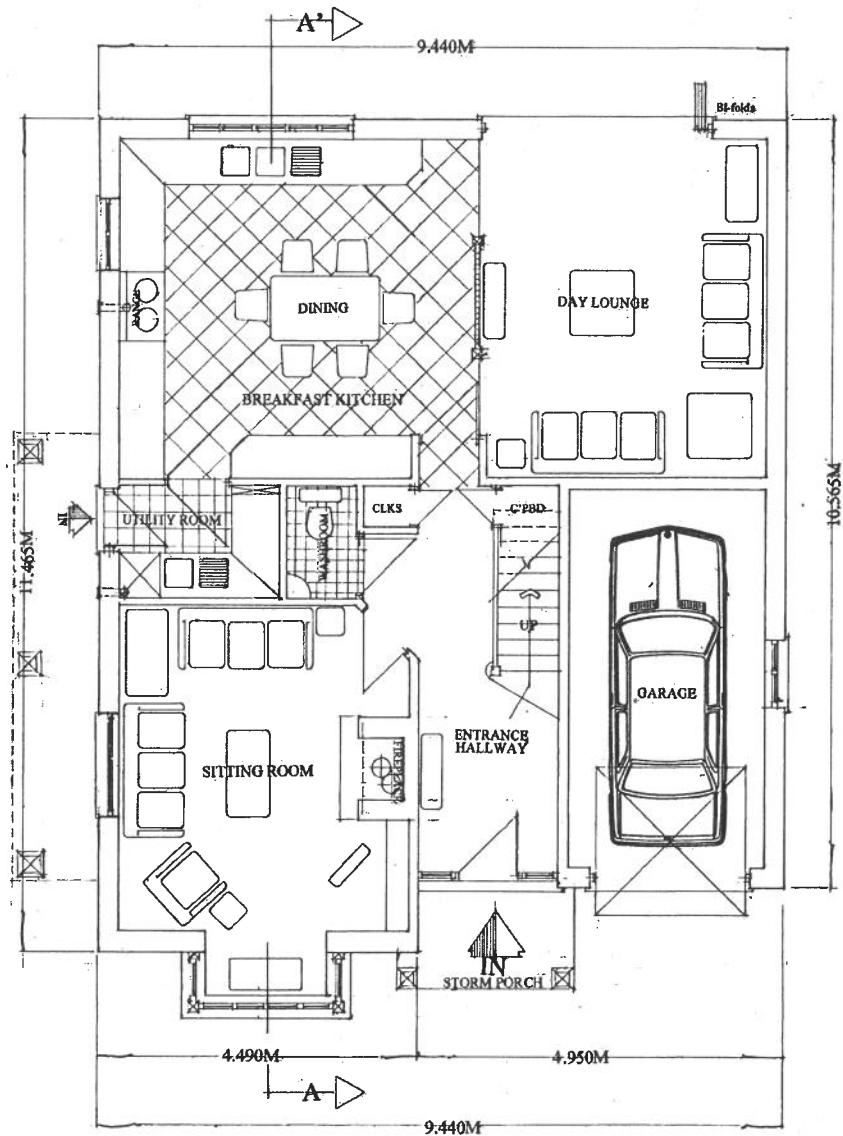
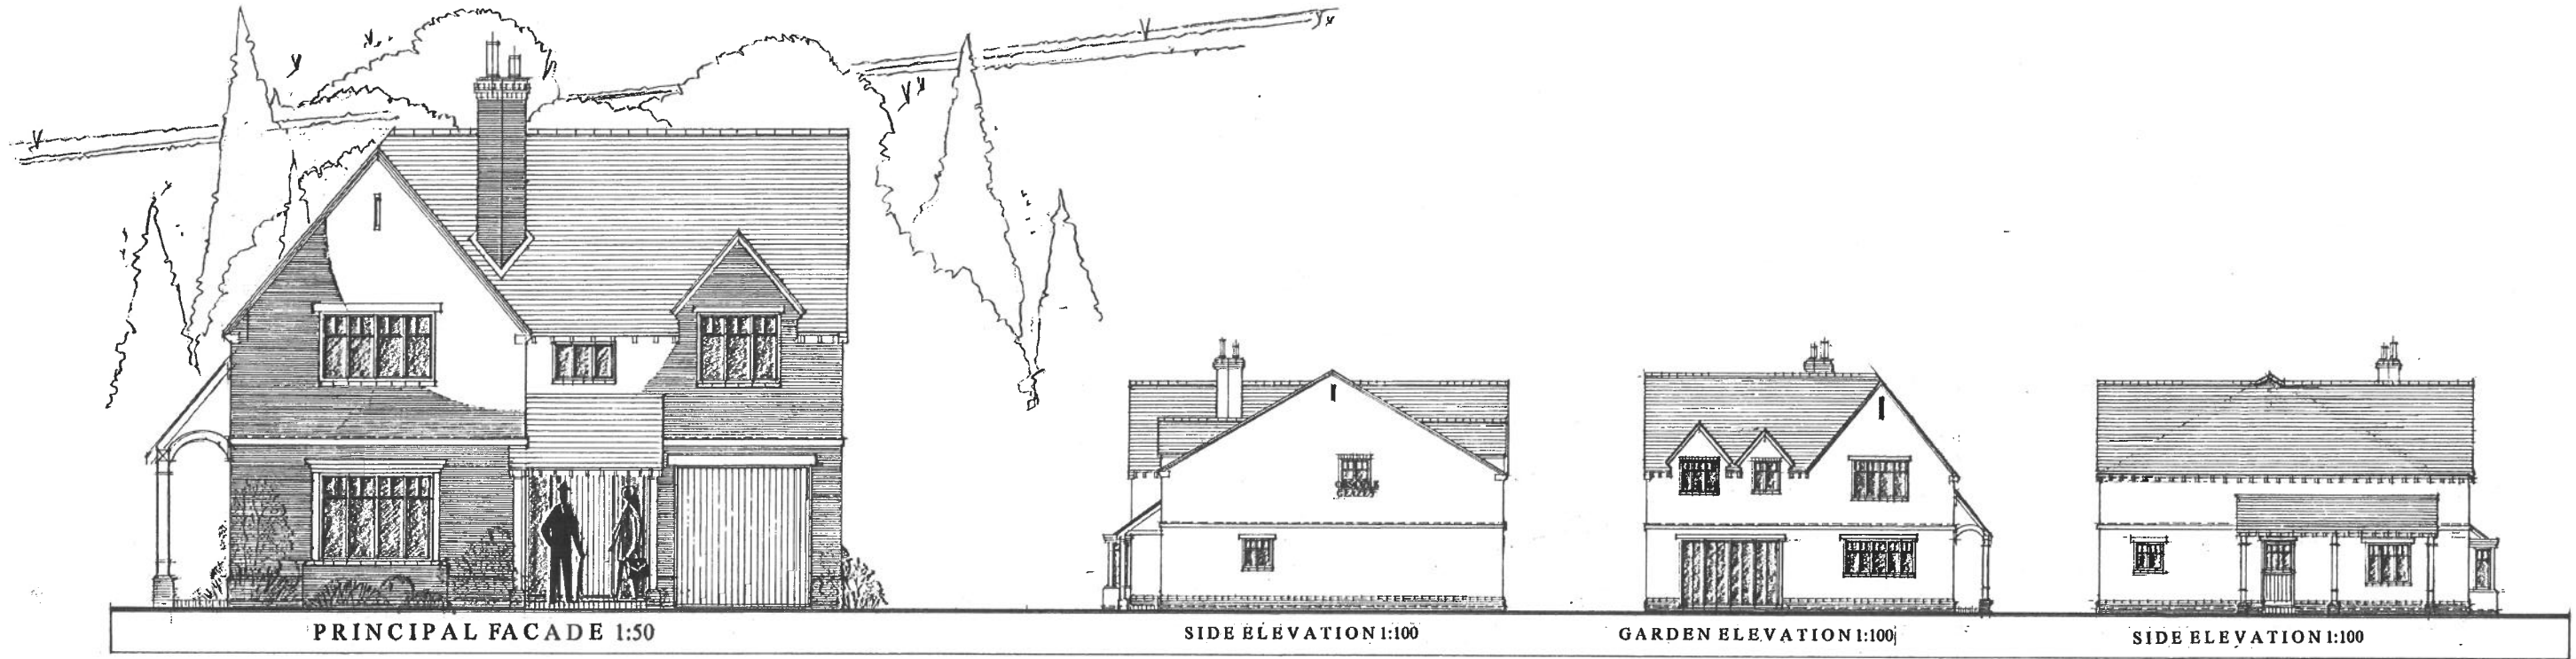


NOTE: PLEASE TAKE STATED DIMENSIONS IN PREFERENCE
OVER SCALED DIMENSIONS AS DISCREPANCIES MAY OCCUR
VIA THE ELECTRONIC SCANNING & PRINTING PROCEDURE

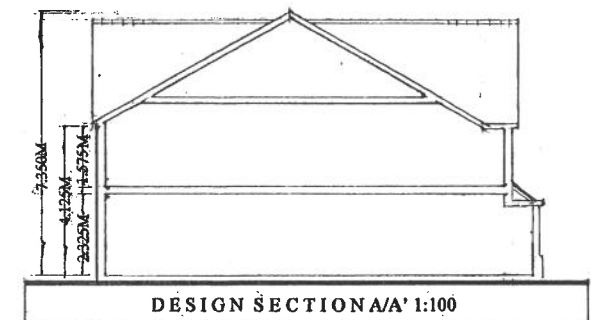

DRAWING @ A1

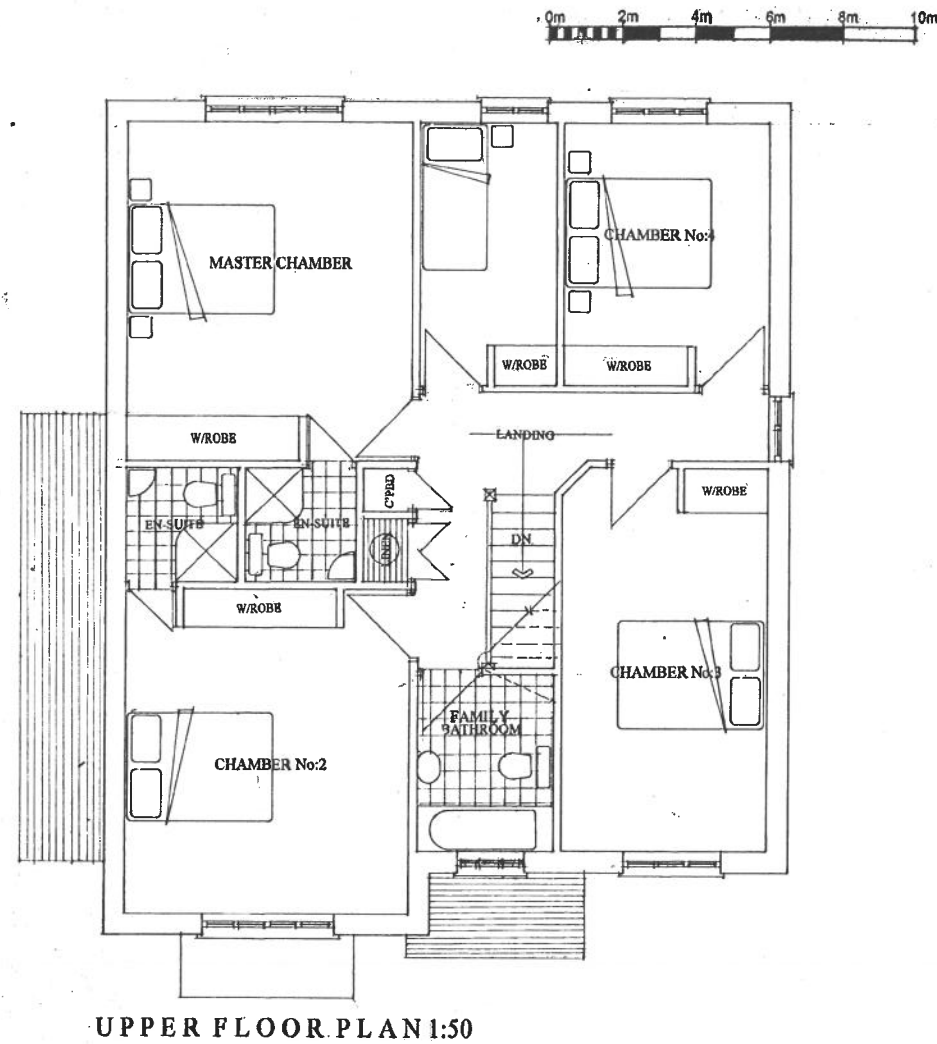

ILLUSTRATIVE DWELLING FLOOR PLANS & ELEVATIONS SCALE: 1:50/1:100

CLIENT:
Dr.R.Gohil

PROJECT:
The Proposed Residential Development
for the Erection of up to 9 Dwellings.
Land at Inglenook Farm,
Leicester Road,
Barwell,
Leicestershire.

DRAWING TITLE:
Illustrative Dwellinghouse Type 'A'.

SCALE: 1:50/1:100 @ A1
DATE: June 2026.
DRWG.No: HMD/PD/0638/02.
© Copyright HMD/2026

HOUSEMARTIN
DESIGNS

