

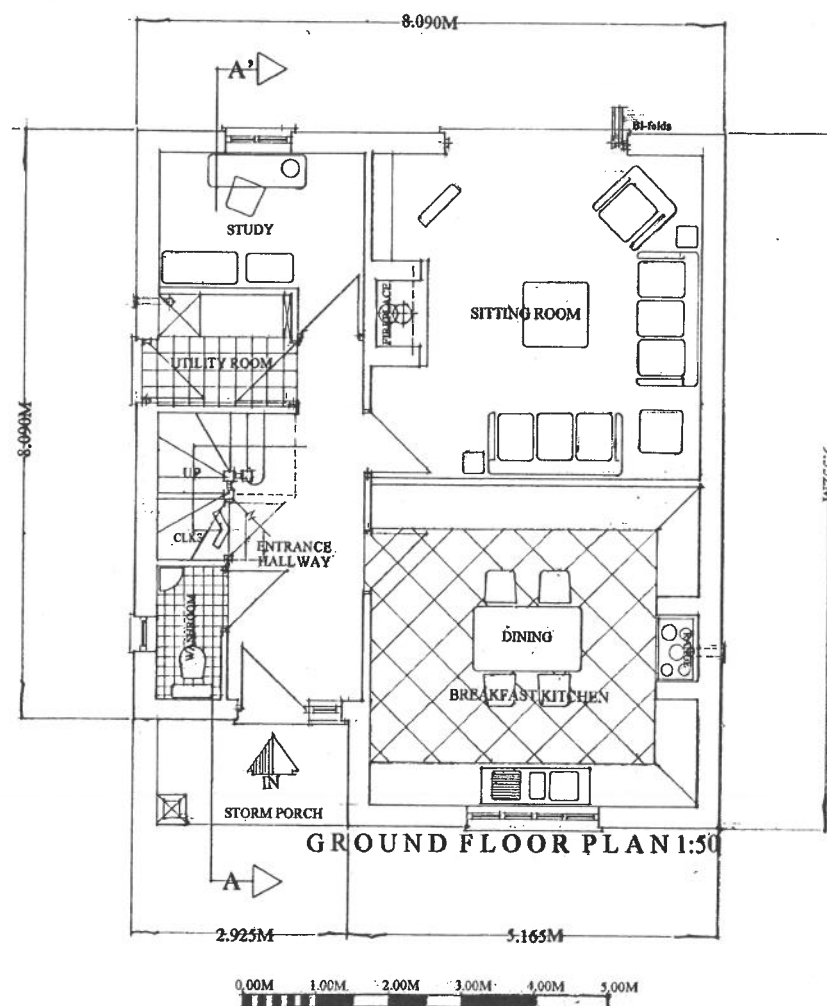
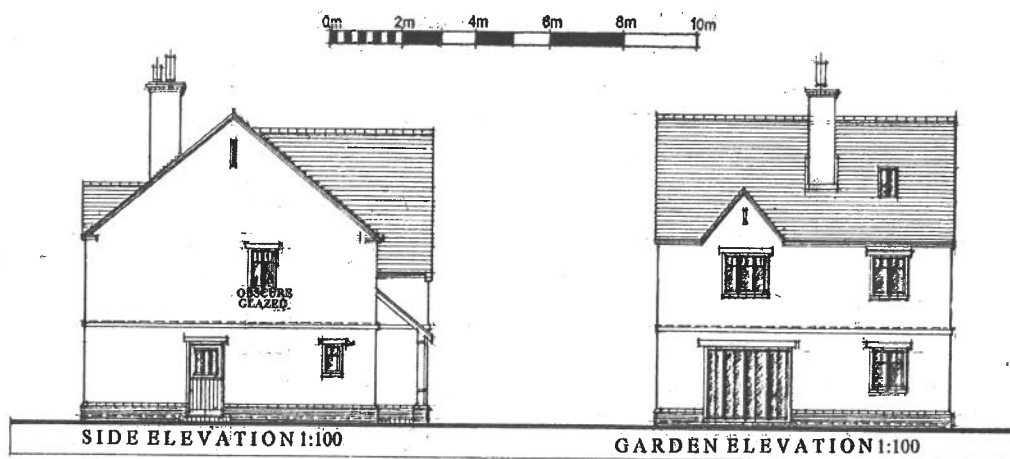
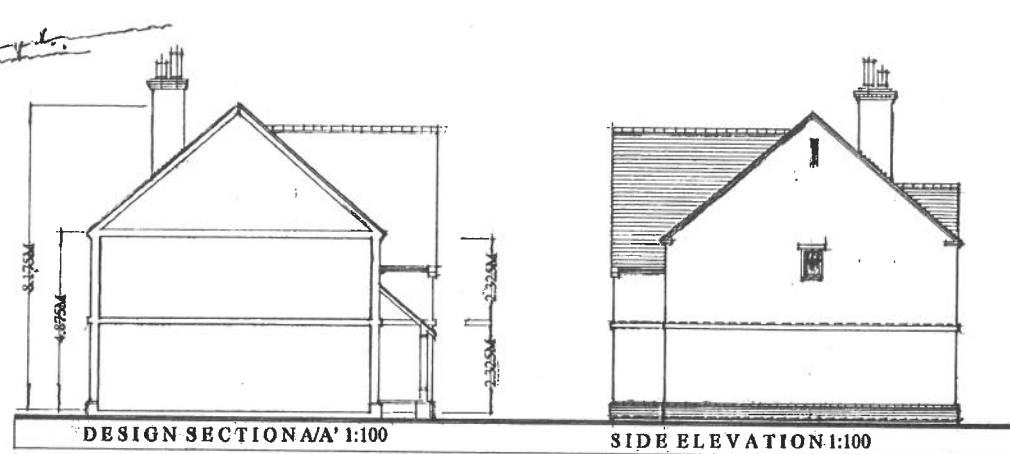


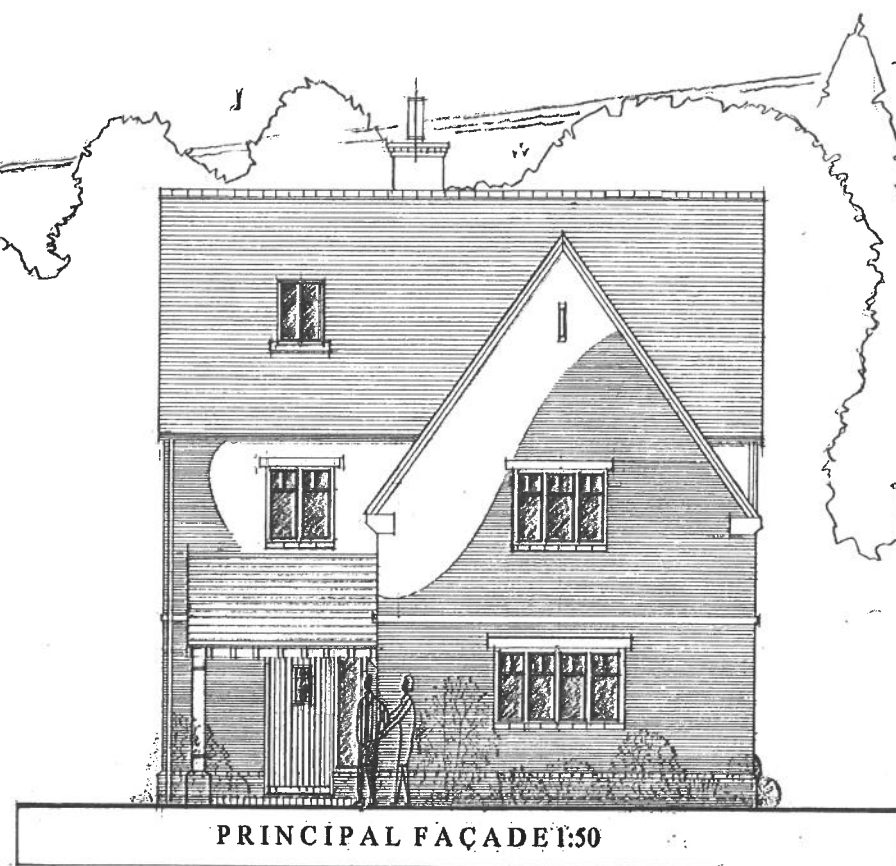

ILLUSTRATIVE FLOOR PLANS & ELEVATIONS

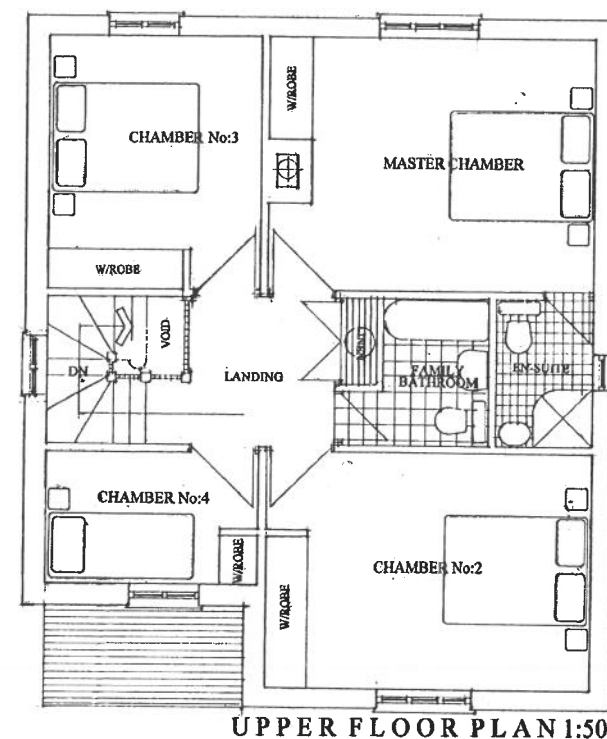

CLIENT:
Dr.R.Gohil

PROJECT:
The Proposed Residential Development
for the Erection of up to 9 Dwellings.
Land at Inglenook Farm,
Leicester Road,
Barwell,
Leicestershire.

DRAWING TITLE:
Illustrative Dwellinghouse Type 'B'.

SCALE: 1:50/1:100 @ A1.
DATE: June 2026
DRWG.No: HMD/PD/0638/03.
© Copyright HMD/2026

HOUSEMARTIN
DESIGNS



© Copyright HMD.
(The Copyright, Design & Patents Act 1988 - as amended)