




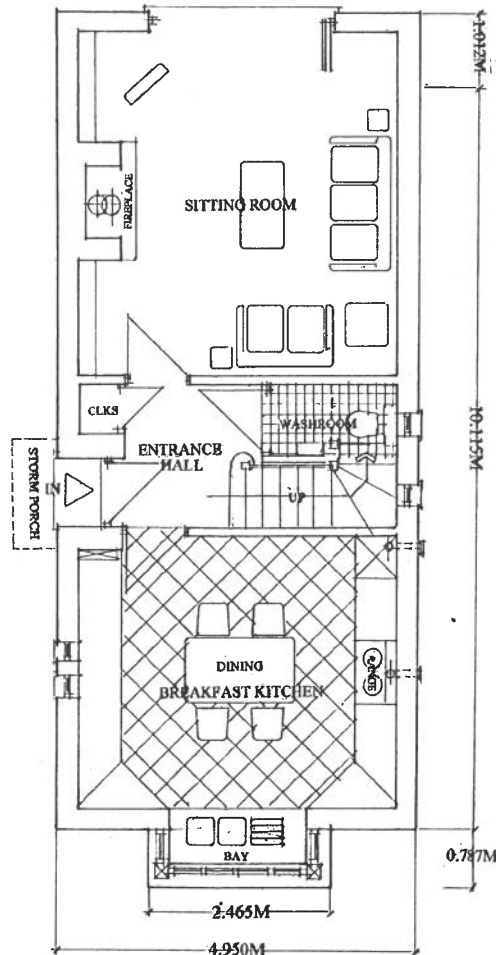


GROUND FLOOR PLAN 1:50.

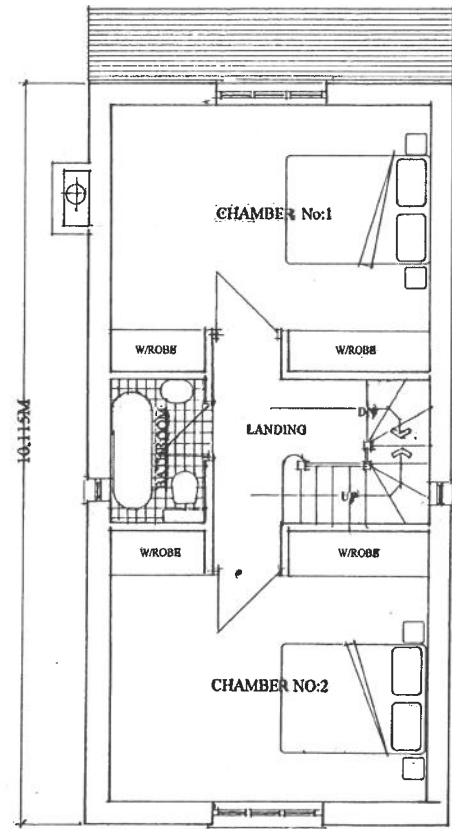

FIRST FLOOR PLAN 1:50.

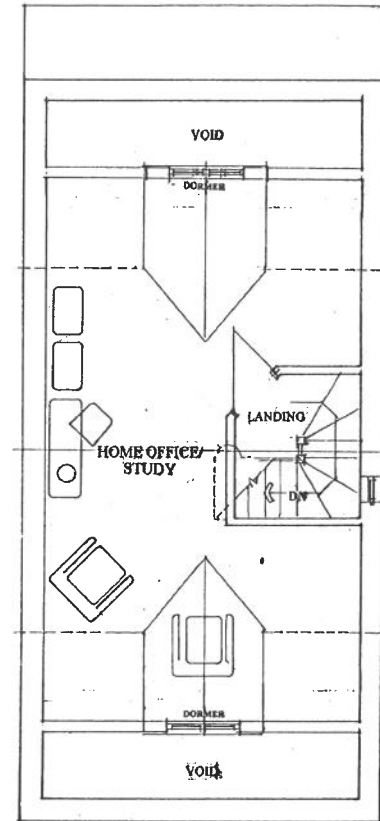


UPPER FLOOR PLAN 1:50.

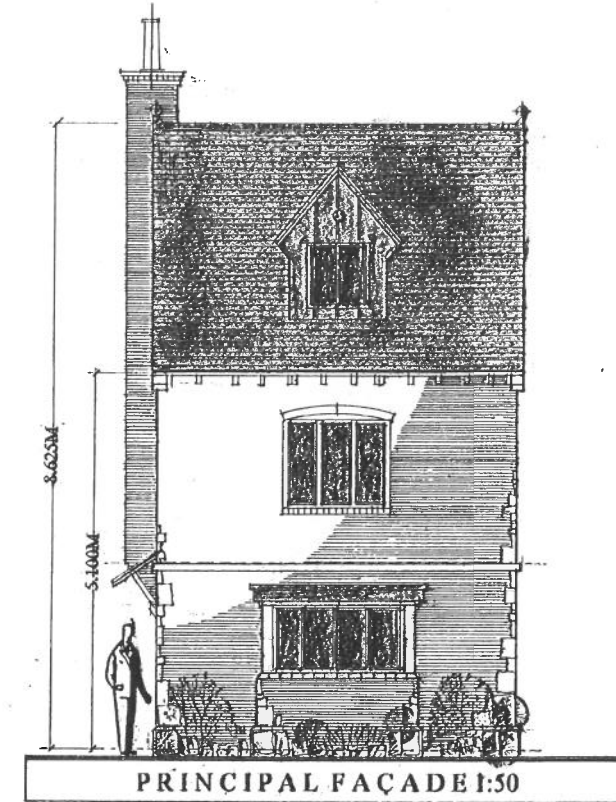


PRINCIPAL FAÇADE 1:50


ILLUSTRATIVE DWELLING
FLOOR PLANS & ELEVATIONS
SCALE: 1:50/1:100

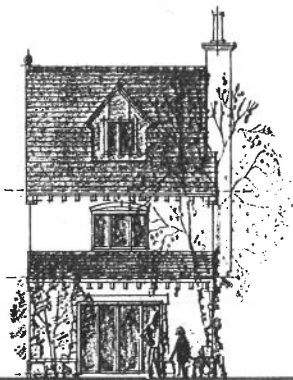

REAR GARDEN ELEVATION 1:100.

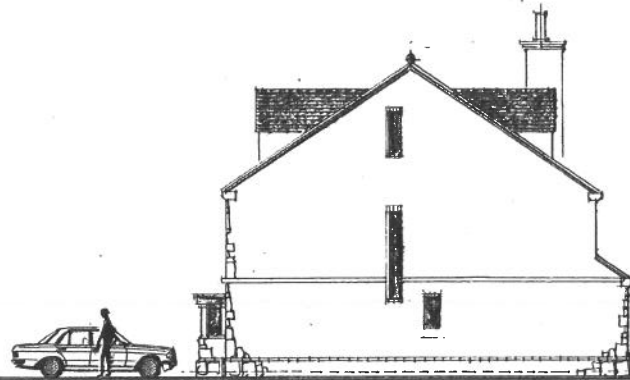

SIDE ELEVATION 1:100.

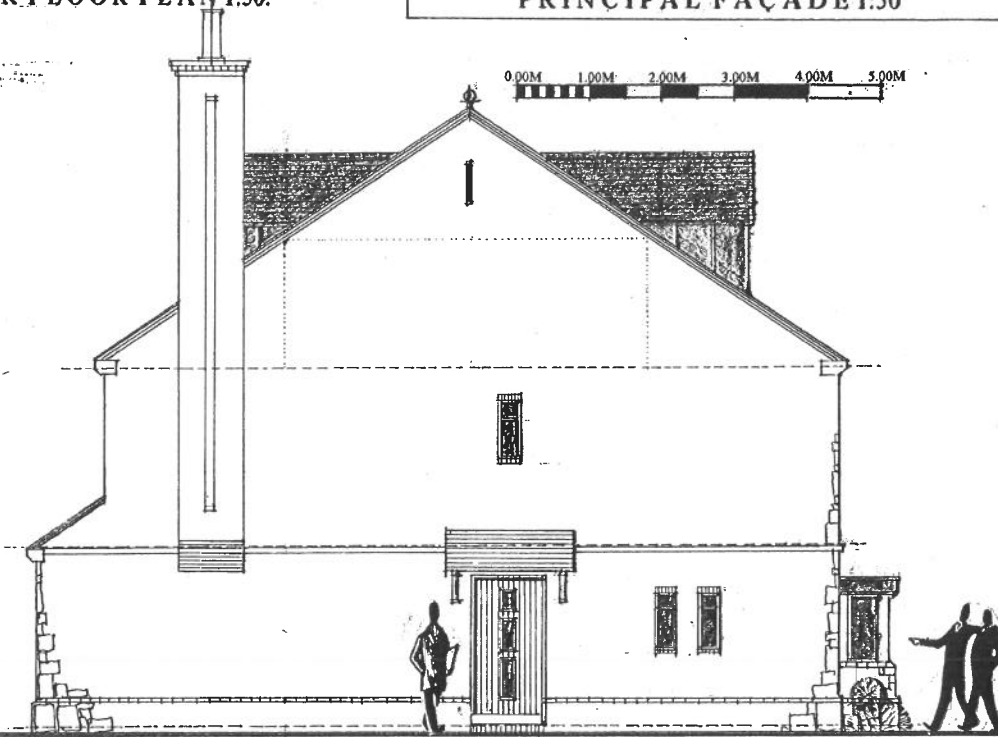

SIDE ELEVATION 1:100.



CLIENT:
Dr.R.Gohil

PROJECT:
The Proposed Residential Development
for the Erection of up to 9 Dwellings.
Land at Inglenook Farm,
Leicester Road,
Barwell,
Leicestershire.

DRAWING TITLE:
Illustrative Dwellinghouse Type 'C'.

SCALE: 1:50/1:100 @ A1.
DATE: June 2026.
DRWG No: HMD/PD/0638/04.
© Copyright HMD/2026

HOUSEMARTIN
DESIGNS



© Copyright HMD.
(The Copyright, Designs & Patents Act 1988 - as amended)

TEL/FAX: (0044) 1530 272373