



SITE LOCATION

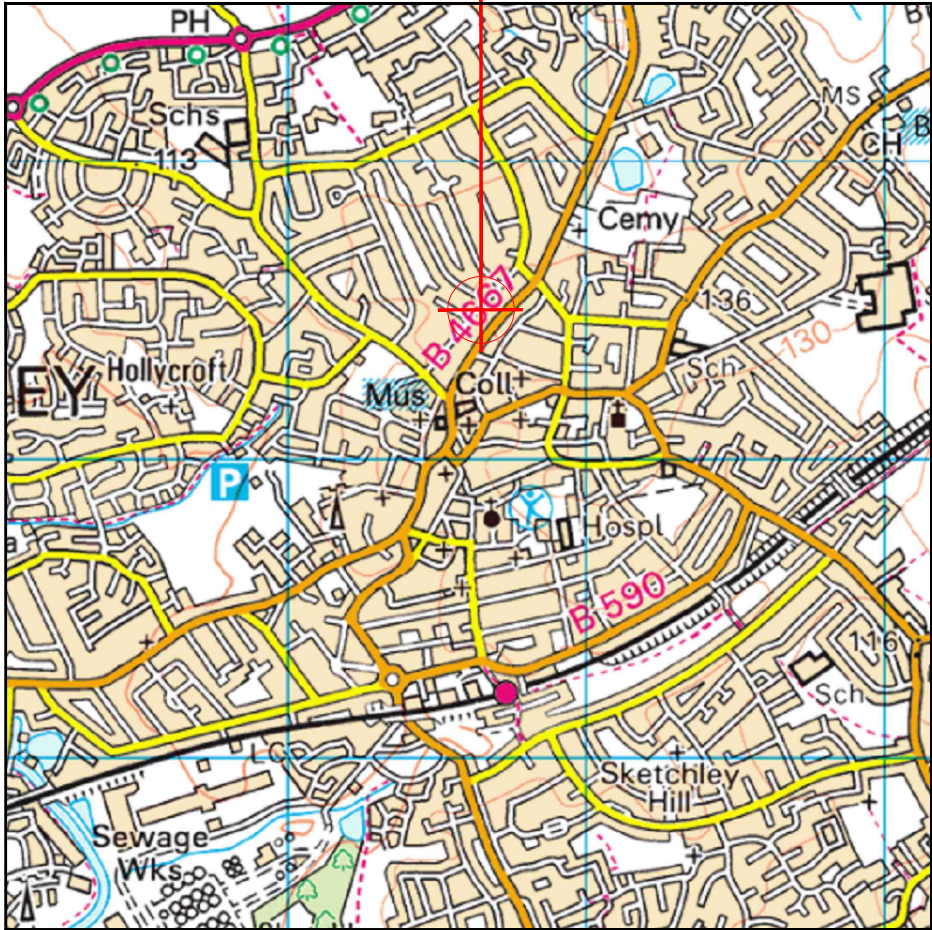

Reproduced by permission of Ordnance Survey on behalf of the Controller of Her Majesty's Stationery Office
All rights reserved. © Crown Copyright licence no. 100022432


SITE AREA PLAN

 

SITE PHOTOGRAPH




294500

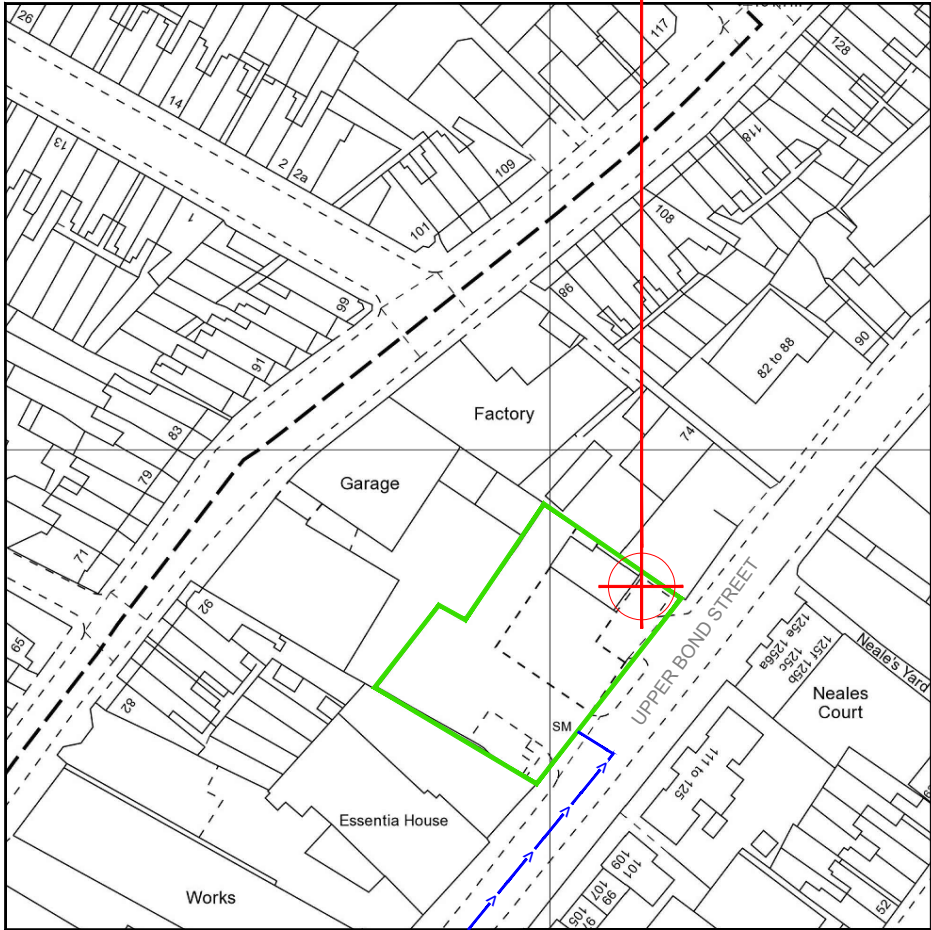

Reproduced by permission of Ordnance Survey on behalf of
the Controller of Her Majesty's Stationery Office
All rights reserved. © Crown Copyright licence no. 100022432

NGR E:442415 N: 294477

SITE LOCATION PLAN

 

GOOGLE MAPS QR CODE


GOOGLE MAPS - <https://bit.ly/3JmvVpF>

GOOGLE STREETVIEW - <https://bit.ly/3zhsQ5N>

NOTES:

1. ALL DIMENSIONS IN MM UNLESS OTHERWISE NOTED.
- 2.

Site Provider's
Property Boundary:
Access Route To Site:
Access Route:

 

Master:	MBNL / EE / H3G:	Project:	Purpose of Issue:	Issue:
M005	MBNL	NTQ	Planning	E
Date:	20/06/2023	Revision / Upgrade Description:		
Drawn:	M.Francis	Site proposal updated to HS2 scheme utilising Phase 7		
Checked:	D.Whitlock	monopole. Location updated to East side of Esso Garage.		
Approved:	G.Head			
Master:	MBNL / EE / H3G:	Project:	Purpose of Issue:	Issue:
M004	MBNL	NTQ	Planning	D
Date:	10/10/2022	Revision / Upgrade Description:		
Drawn:	R. Phipps	NGR updated to show exact mast location.		
Checked:	R.Noel			
Approved:	G.Head			
Master:	MBNL / EE / H3G:	Project:	Purpose of Issue:	Issue:
M003	MBNL	NTQ	Planning	C
Date:	27/09/2022	Revision / Upgrade Description:		
Drawn:	M.Francis	Dish schedule heights updated to match elevation		
Checked:	R.Noel			
Approved:	G.Head			
Master:	MBNL / EE / H3G:	Project:	Purpose of Issue:	Issue:
M002	MBNL	NTQ	Planning	B
Date:	30/08/2022	Revision / Upgrade Description:		
Drawn:	M.Francis	Bearings updated to suit nomination dated 07/07/22		
Checked:	R.Noel	(320/80/200°) - clarification of configs added		
Approved:	G.Head			
Master:	MBNL / EE / H3G:	Project:	Purpose of Issue:	Issue:
M001	MBNL	NTQ	Planning	A
Date:	01/08/2022	Revision / Upgrade Description:		
Drawn:	D.Abraham	First Issue		
Checked:	R.Noel			
Approved:	G.Head			



Hutchison 3G UK Limited
Green Park, 450 Longwater Avenue
Reading, RG30 3UR
Tel: 01628 765 000
Fax: 01628 765 001



Hatfield Business Park
Hatfield
Hertfordshire
AL10 9BW
Tel: 01707 315000
Fax: 01707 319001



Mobile Broadband Network Limited
Sixth Floor, Thames Tower, Station Road, Reading, RG1 1LX

Design Consultant & Principal Contractor:



Site Name: ESSO BOND STREET

Site ID: 1673705

Address: ESSO BOND STREET
68 UPPER BOND STREET
HINCKLEY
LEICESTERSHIRE
LE10 1RJ


Title: 002 SITE LOCATION PLAN

Project: NTQ

Purpose of Issue: GENERAL ARRANGEMENT

EE Cell ID: 96478 MBNL Cell ID: HAB055 3UK Cell ID: LE7399

Master Drawing No: 1673705_HAB055_LE7399_96478_M005 Issue: E

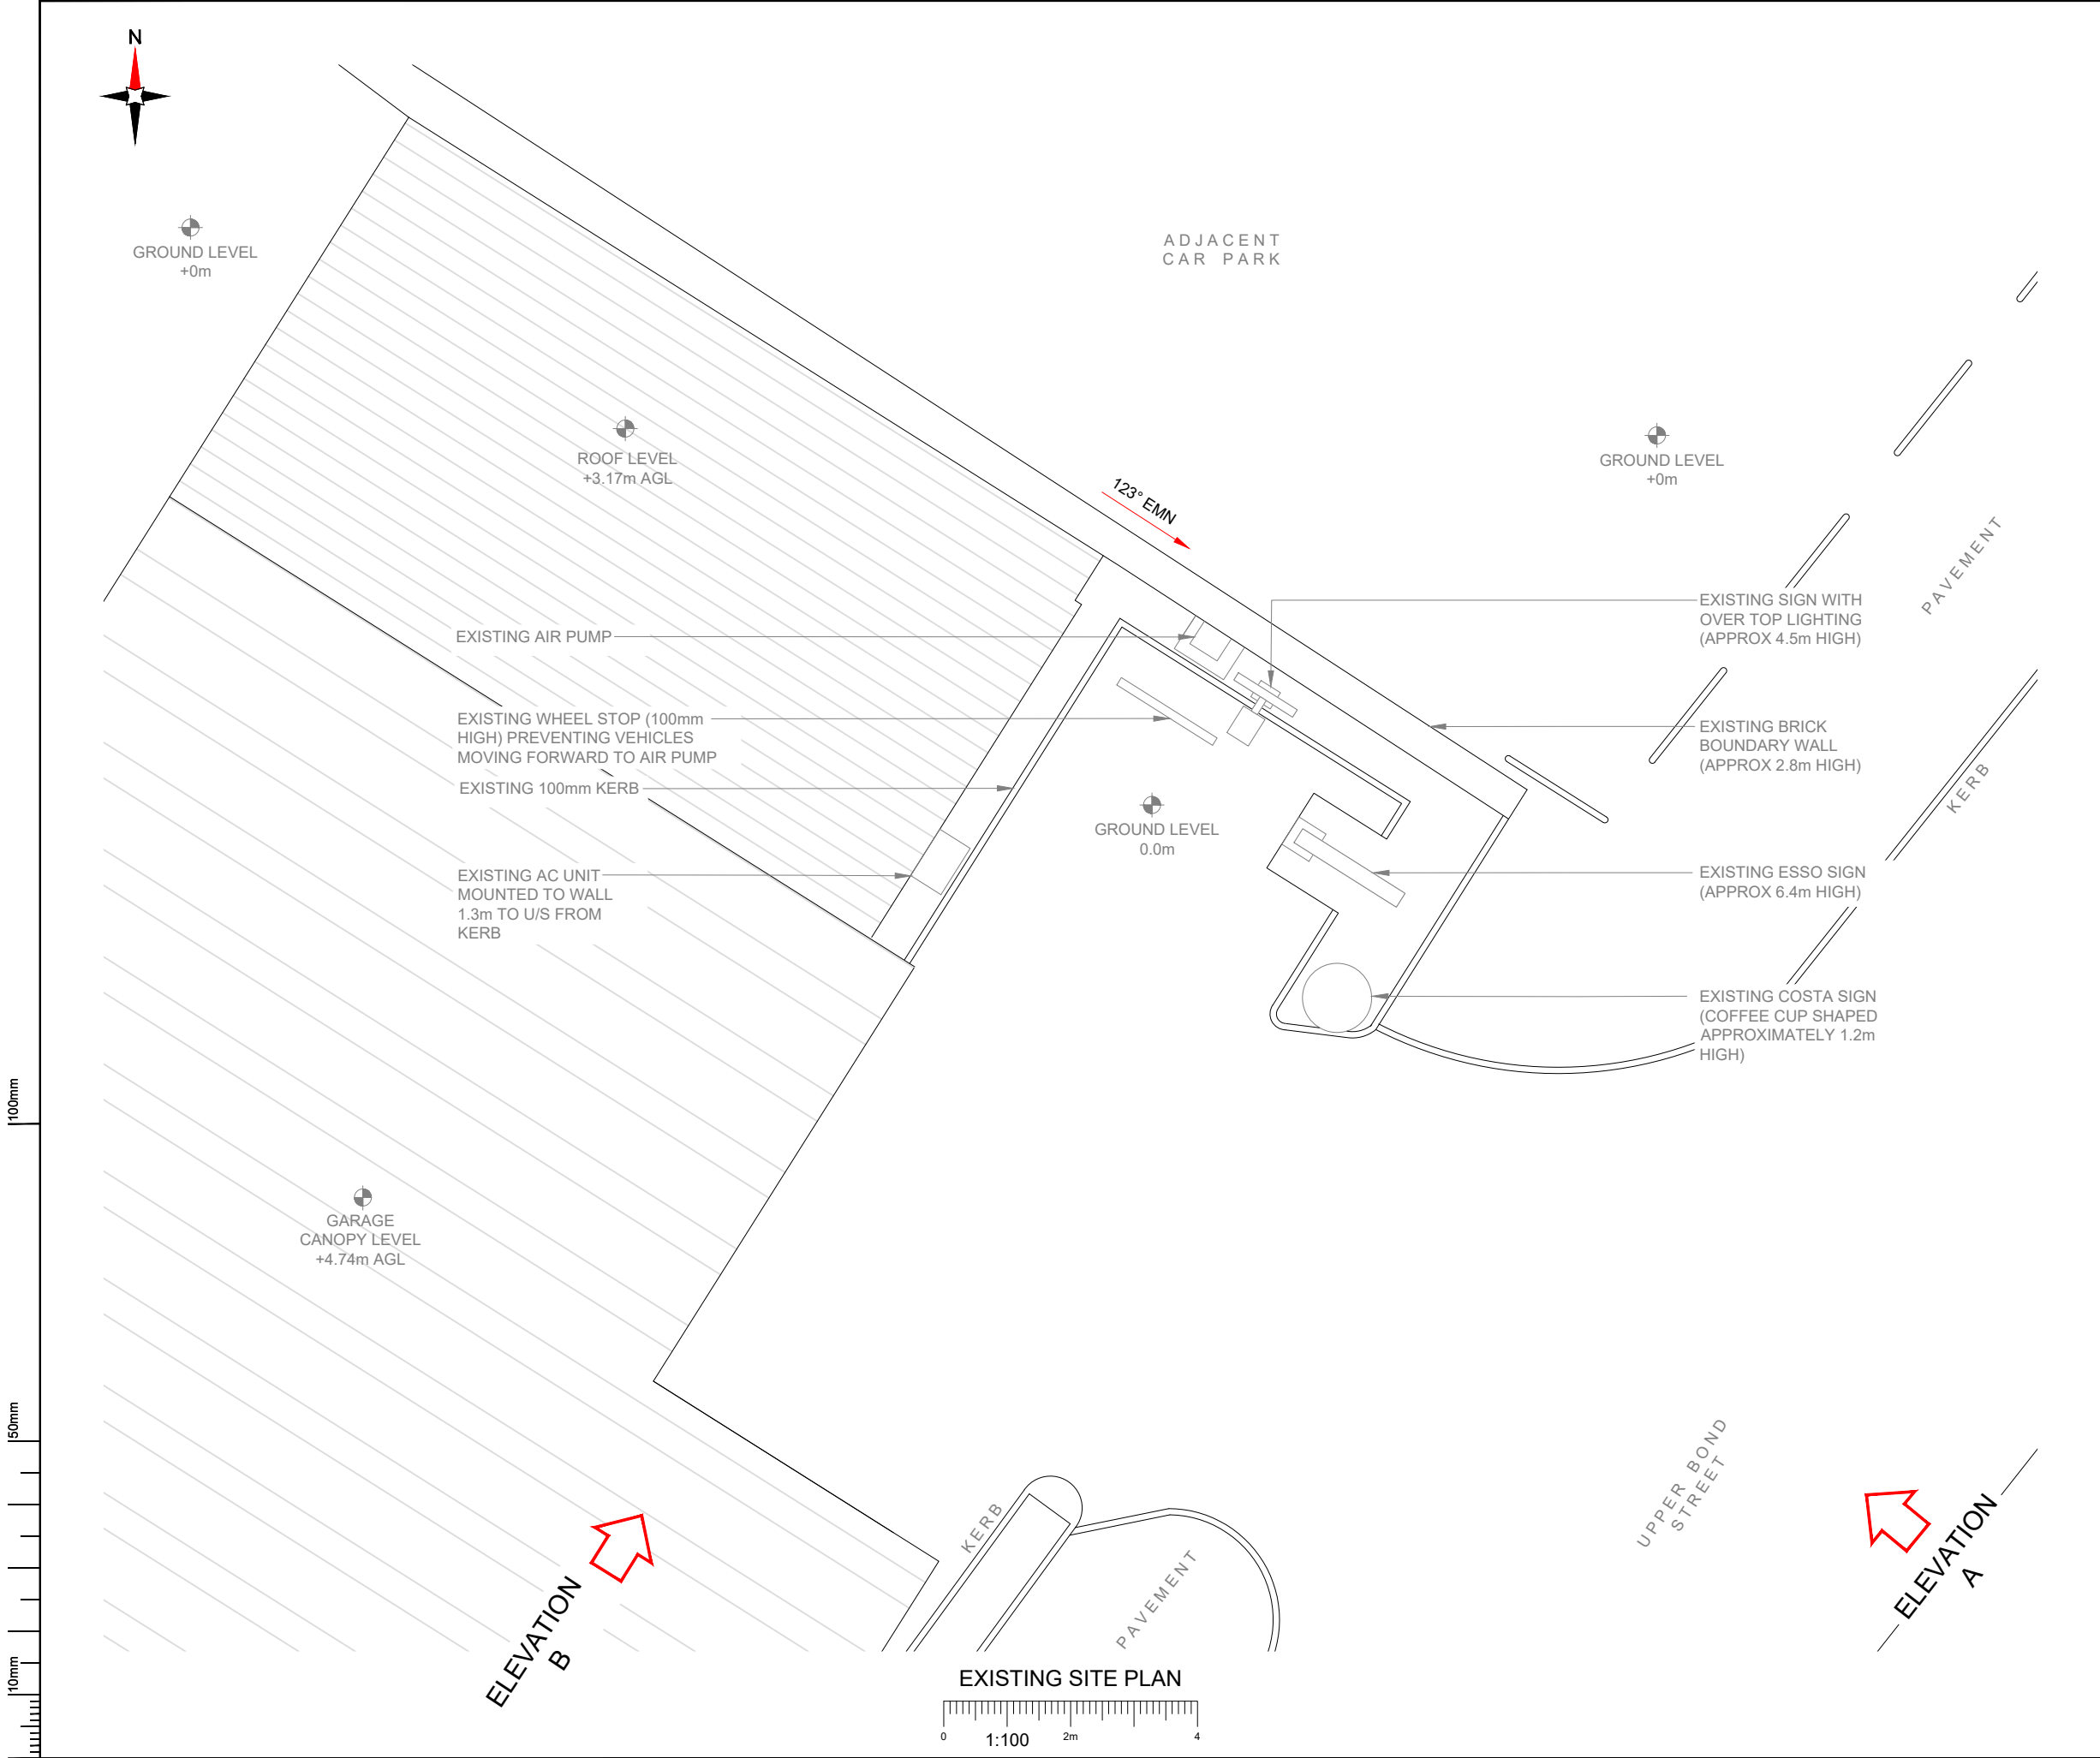

NOTES:

1. ALL DIMENSIONS IN MM UNLESS OTHERWISE NOTED.

Master:	MBNL / EE / H3G:	Project:	Purpose of Issue:	Issue:
M005	MBNL	NTQ	Planning	E
Date:	20/06/2023	Revision / Upgrade Description:		
Drawn:	M.Francis	Site proposal updated to HS2 scheme utilising Phase 7		
Checked:	D.Whitlock	monopole. Location updated to East side of Esso Garage.		
Approved:	G.Head			
Master:	MBNL / EE / H3G:	Project:	Purpose of Issue:	Issue:
M004	MBNL	NTQ	Planning	D
Date:	10/10/2022	Revision / Upgrade Description:		
Drawn:	R. Phipps	NGR updated to show exact mast location.		
Checked:	R.Noel			
Approved:	G.Head			
Master:	MBNL / EE / H3G:	Project:	Purpose of Issue:	Issue:
M003	MBNL	NTQ	Planning	C
Date:	27/09/2022	Revision / Upgrade Description:		
Drawn:	M.Francis	Dish schedule heights updated to match elevation		
Checked:	R.Noel			
Approved:	G.Head			
Master:	MBNL / EE / H3G:	Project:	Purpose of Issue:	Issue:
M002	MBNL	NTQ	Planning	B
Date:	30/08/2022	Revision / Upgrade Description:		
Drawn:	M.Francis	Bearings updated to suit nomination dated 07/07/22		
Checked:	R.Noel	(320/80/200°) - clarification of configs added		
Approved:	G.Head			
Master:	MBNL / EE / H3G:	Project:	Purpose of Issue:	Issue:
M001	MBNL	NTQ	Planning	A
Date:	01/08/2022	Revision / Upgrade Description:		
Drawn:	D.Abraham	First Issue		
Checked:	R.Noel			
Approved:	G.Head			

Hutchison 3G UK Limited
Green Park, 450 Longwater Avenue
Reading, RG30 3UR
Tel: 01628 765 000
Fax: 01628 765 001

H3G Base Station Information line:
0845 6043000
Available 8am-8pm Monday to Friday

Hatfield Business Park
Hatfield
Hertfordshire
AL10 9BW

Tel: 01707 315000
Fax: 01707 319001

Mobile Broadband Network Limited
Sixth Floor, Thames Tower, Station Road, Reading, RG1 1LX

Design Consultant & Principal Contractor:

Site Name: ESSO BOND STREET

Site ID: 1673705

Address: ESSO BOND STREET
68 UPPER BOND STREET
HINCKLEY
LEICESTERSHIRE
LE10 1RJ

Title: 100 EXISTING SITE PLAN


Project: NTQ

Purpose of Issue: GENERAL ARRANGEMENT

EE Cell ID:	MBNL Cell ID:	3UK Cell ID:
96478	HAB055	LE7399

Master Drawing No: 1673705_HAB055_LE7399_96478_M005

Issue: E

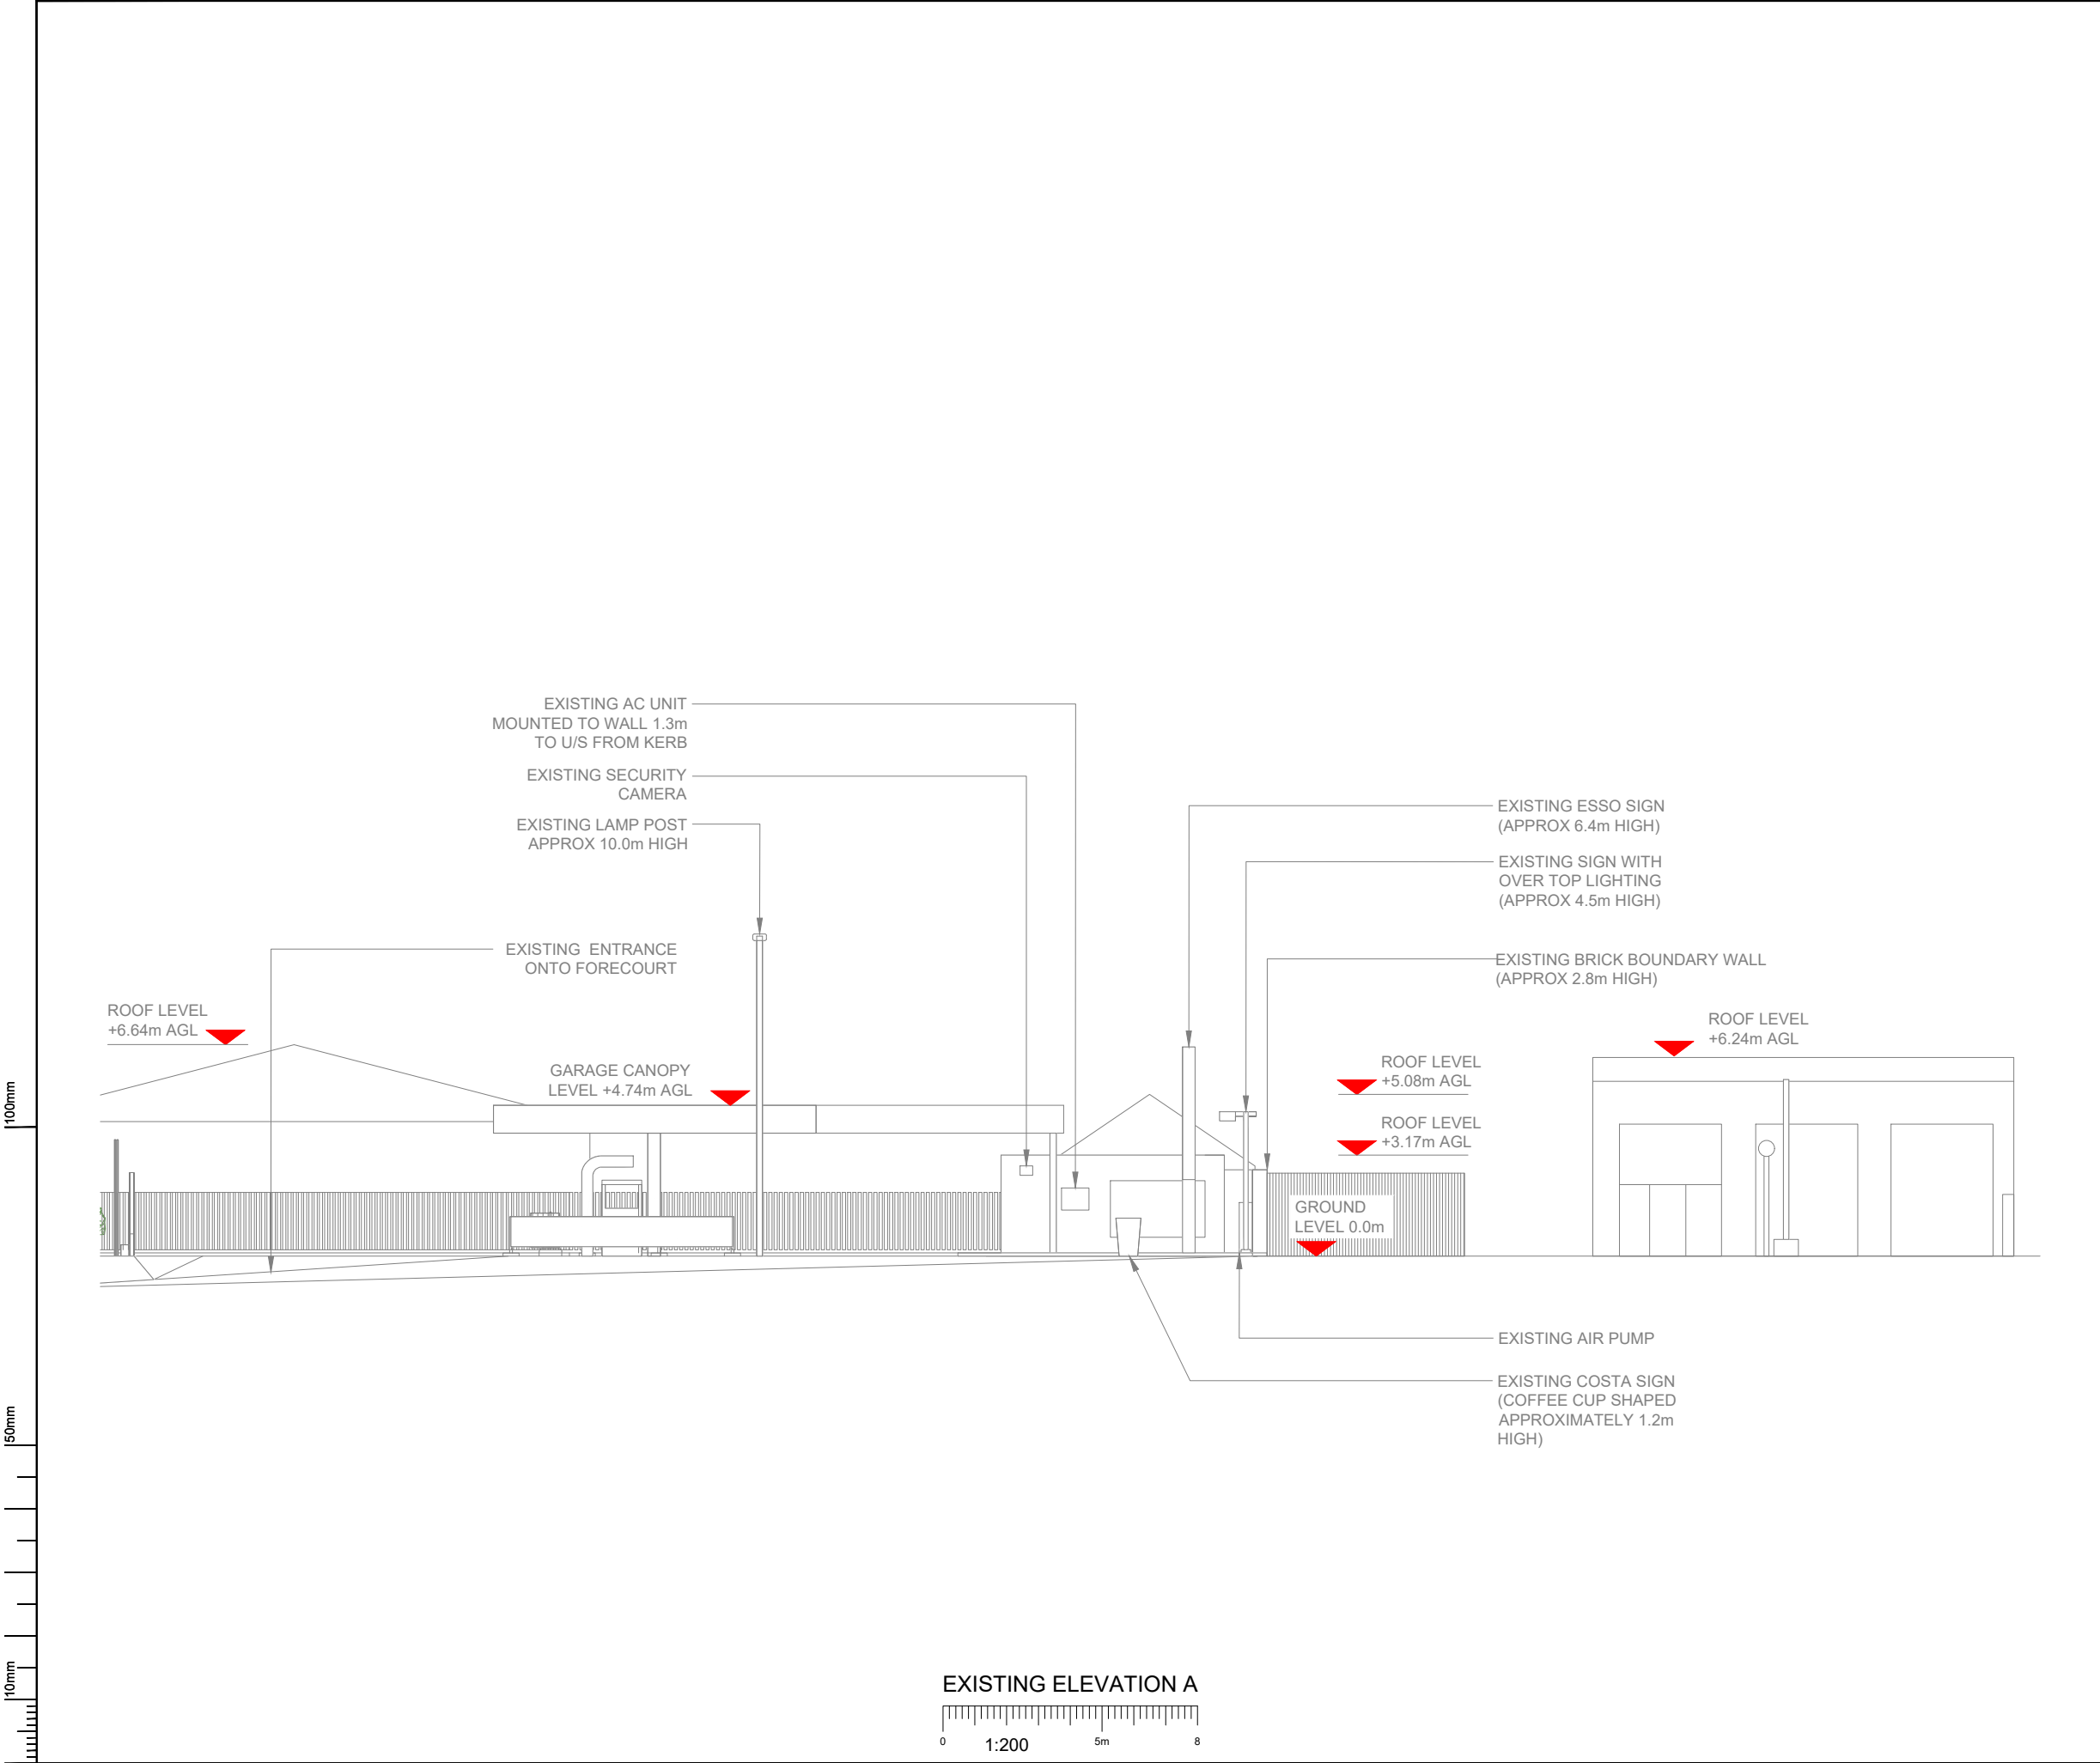

NOTES:

1. ALL DIMENSIONS IN MM UNLESS OTHERWISE NOTED.

Master:	MBNL / EE / H3G:	Project:	Purpose of Issue:	Issue:
M005	MBNL	NTQ	Planning	E
Date:	20/06/2023	Revision / Upgrade Description:		
Drawn:	M.Francis	Site proposal updated to HS2 scheme utilising Phase 7		
Checked:	D.Whitlock	monopole. Location updated to East side of Esso Garage.		
Approved:	G.Head			
Master:	MBNL / EE / H3G:	Project:	Purpose of Issue:	Issue:
M004	MBNL	NTQ	Planning	D
Date:	10/10/2022	Revision / Upgrade Description:		
Drawn:	R. Phipps	NGR updated to show exact mast location.		
Checked:	R.Noel			
Approved:	G.Head			
Master:	MBNL / EE / H3G:	Project:	Purpose of Issue:	Issue:
M003	MBNL	NTQ	Planning	C
Date:	27/09/2022	Revision / Upgrade Description:		
Drawn:	M.Francis	Dish schedule heights updated to match elevation		
Checked:	R.Noel			
Approved:	G.Head			
Master:	MBNL / EE / H3G:	Project:	Purpose of Issue:	Issue:
M002	MBNL	NTQ	Planning	B
Date:	30/08/2022	Revision / Upgrade Description:		
Drawn:	M.Francis	Bearings updated to suit nomination dated 07/07/22		
Checked:	R.Noel	(320/80/200°) - clarification of configs added		
Approved:	G.Head			
Master:	MBNL / EE / H3G:	Project:	Purpose of Issue:	Issue:
M001	MBNL	NTQ	Planning	A
Date:	01/08/2022	Revision / Upgrade Description:		
Drawn:	D.Abraham	First Issue		
Checked:	R.Noel			
Approved:	G.Head			



Hutchison 3G UK Limited
Green Park, 450 Longwater Avenue
Reading, RG30 3UR
Tel: 01628 765 000
Fax: 01628 765 001

H3G Base Station Information line:
0845 6043000
Available 8am-8pm Monday to Friday



Hatfield Business Park
Hatfield
Hertfordshire
AL10 9BW

Tel: 01707 315000
Fax: 01707 319001



Mobile Broadband Network Limited
Sixth Floor, Thames Tower, Station Road, Reading, RG1 1LX

Design Consultant & Principal Contractor:



Site Name: ESSO BOND STREET

Site ID: 1673705

Address: ESSO BOND STREET
68 UPPER BOND STREET
HINCKLEY
LEICESTERSHIRE
LE10 1RJ

Title: 150 EXISTING ELEVATION A


Project: NTQ

Purpose of Issue: GENERAL ARRANGEMENT

EE Cell ID:	MBNL Cell ID:	3UK Cell ID:
96478	HAB055	LE7399

Master Drawing No: 1673705_HAB055_LE7399_96478_M005

Issue: E

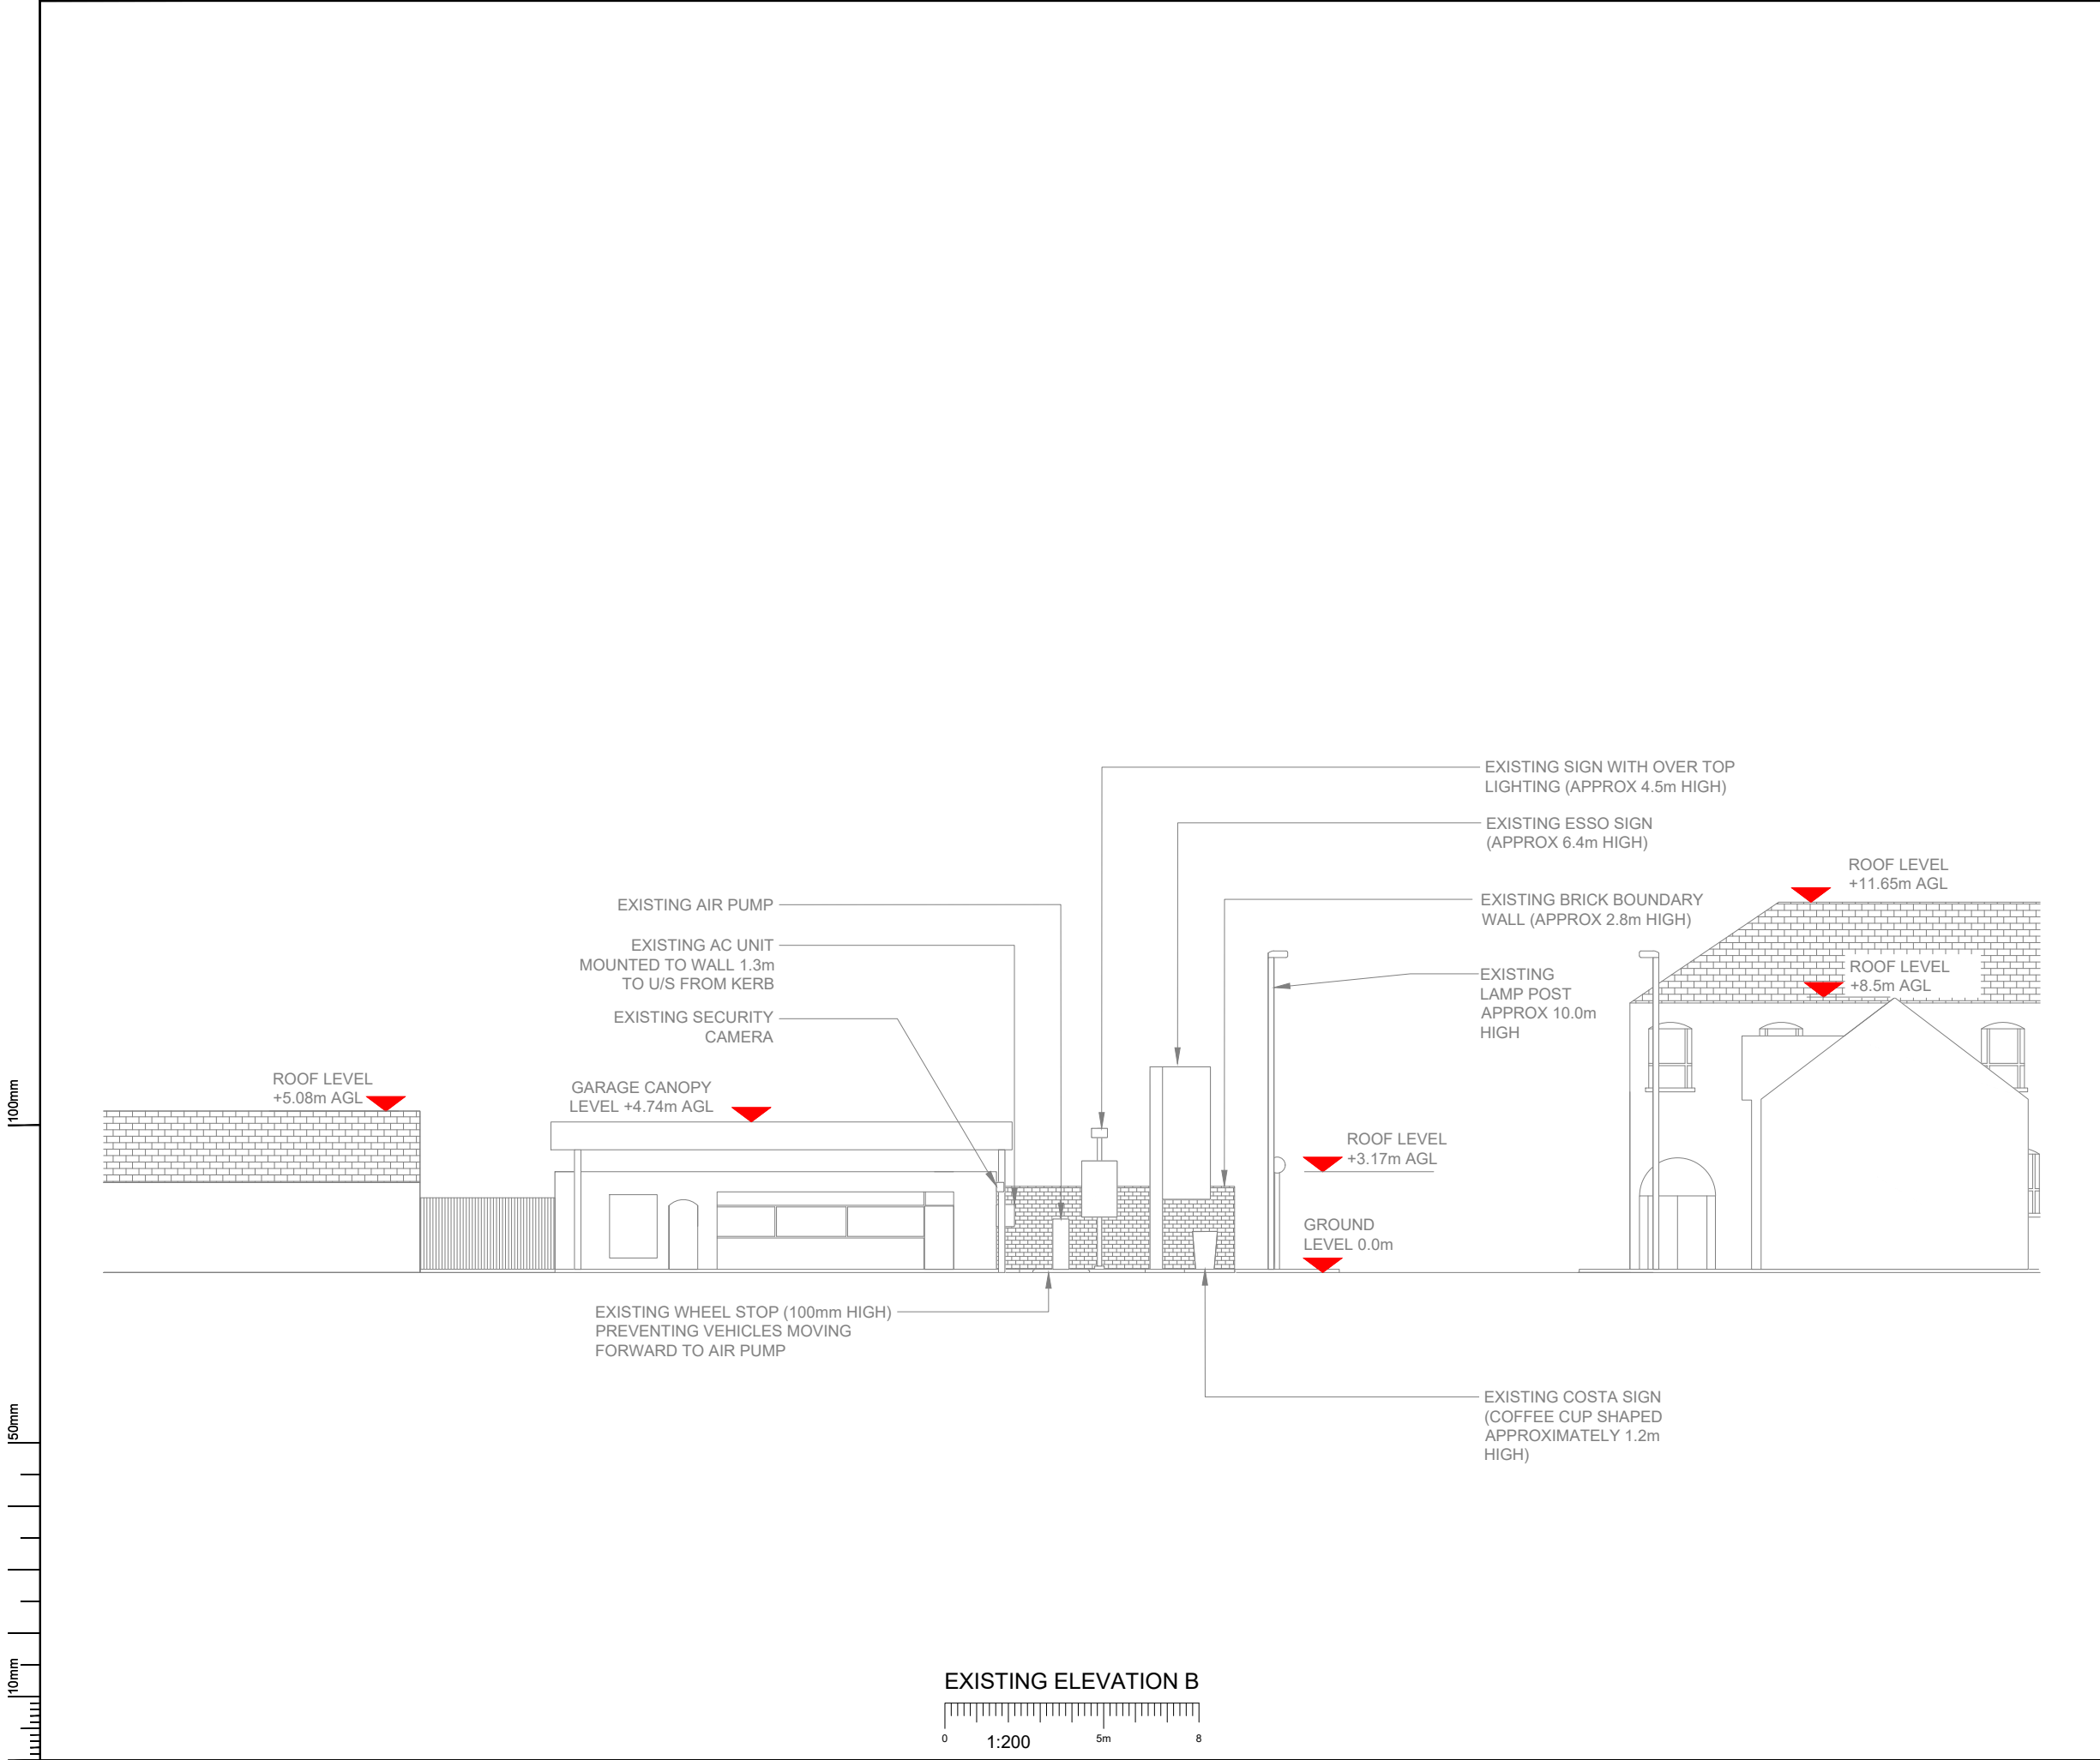

NOTES:

1. ALL DIMENSIONS IN MM UNLESS OTHERWISE NOTED.

Master:	MBNL / EE / H3G:	Project:	Purpose of Issue:	Issue:
M005	MBNL	NTQ	Planning	E
Date:	20/06/2023	Revision / Upgrade Description:		
Drawn:	M.Francis	Site proposal updated to HS2 scheme utilising Phase 7		
Checked:	D.Whitlock	monopole. Location updated to East side of Esso Garage.		
Approved:	G.Head			
Master:	MBNL / EE / H3G:	Project:	Purpose of Issue:	Issue:
M004	MBNL	NTQ	Planning	D
Date:	10/10/2022	Revision / Upgrade Description:		
Drawn:	R. Phipps	NGR updated to show exact mast location.		
Checked:	R.Noel			
Approved:	G.Head			
Master:	MBNL / EE / H3G:	Project:	Purpose of Issue:	Issue:
M003	MBNL	NTQ	Planning	C
Date:	27/09/2022	Revision / Upgrade Description:		
Drawn:	M.Francis	Dish schedule heights updated to match elevation		
Checked:	R.Noel			
Approved:	G.Head			
Master:	MBNL / EE / H3G:	Project:	Purpose of Issue:	Issue:
M002	MBNL	NTQ	Planning	B
Date:	30/08/2022	Revision / Upgrade Description:		
Drawn:	M.Francis	Bearings updated to suit nomination dated 07/07/22		
Checked:	R.Noel	(320/80/200*) - clarification of configs added		
Approved:	G.Head			
Master:	MBNL / EE / H3G:	Project:	Purpose of Issue:	Issue:
M001	MBNL	NTQ	Planning	A
Date:	01/08/2022	Revision / Upgrade Description:		
Drawn:	D.Abraham	First Issue		
Checked:	R.Noel			
Approved:	G.Head			



Hutchison 3G UK Limited
Green Park, 450 Longwater Avenue
Reading, RG30 3UR
Tel: 01628 765 000
Fax: 01628 765 001

H3G Base Station Information line:
0845 6043000
Available 8am-8pm Monday to Friday



Hatfield Business Park
Hatfield
Hertfordshire
AL10 9BW

Tel: 01707 315000
Fax: 01707 319001



Mobile Broadband Network Limited
Sixth Floor, Thames Tower, Station Road, Reading, RG1 1LX

Design Consultant & Principal Contractor:



Site Name: ESSO BOND STREET

Site ID: 1673705

Address: ESSO BOND STREET
68 UPPER BOND STREET
HINCKLEY
LEICESTERSHIRE
LE10 1RJ

Title: 151 EXISTING ELEVATION B


Project: NTQ

Purpose of Issue: GENERAL ARRANGEMENT

EE Cell ID:	MBNL Cell ID:	3UK Cell ID:
96478	HAB055	LE7399

Master Drawing No: 1673705_HAB055_LE7399_96478_M005

Issue: E

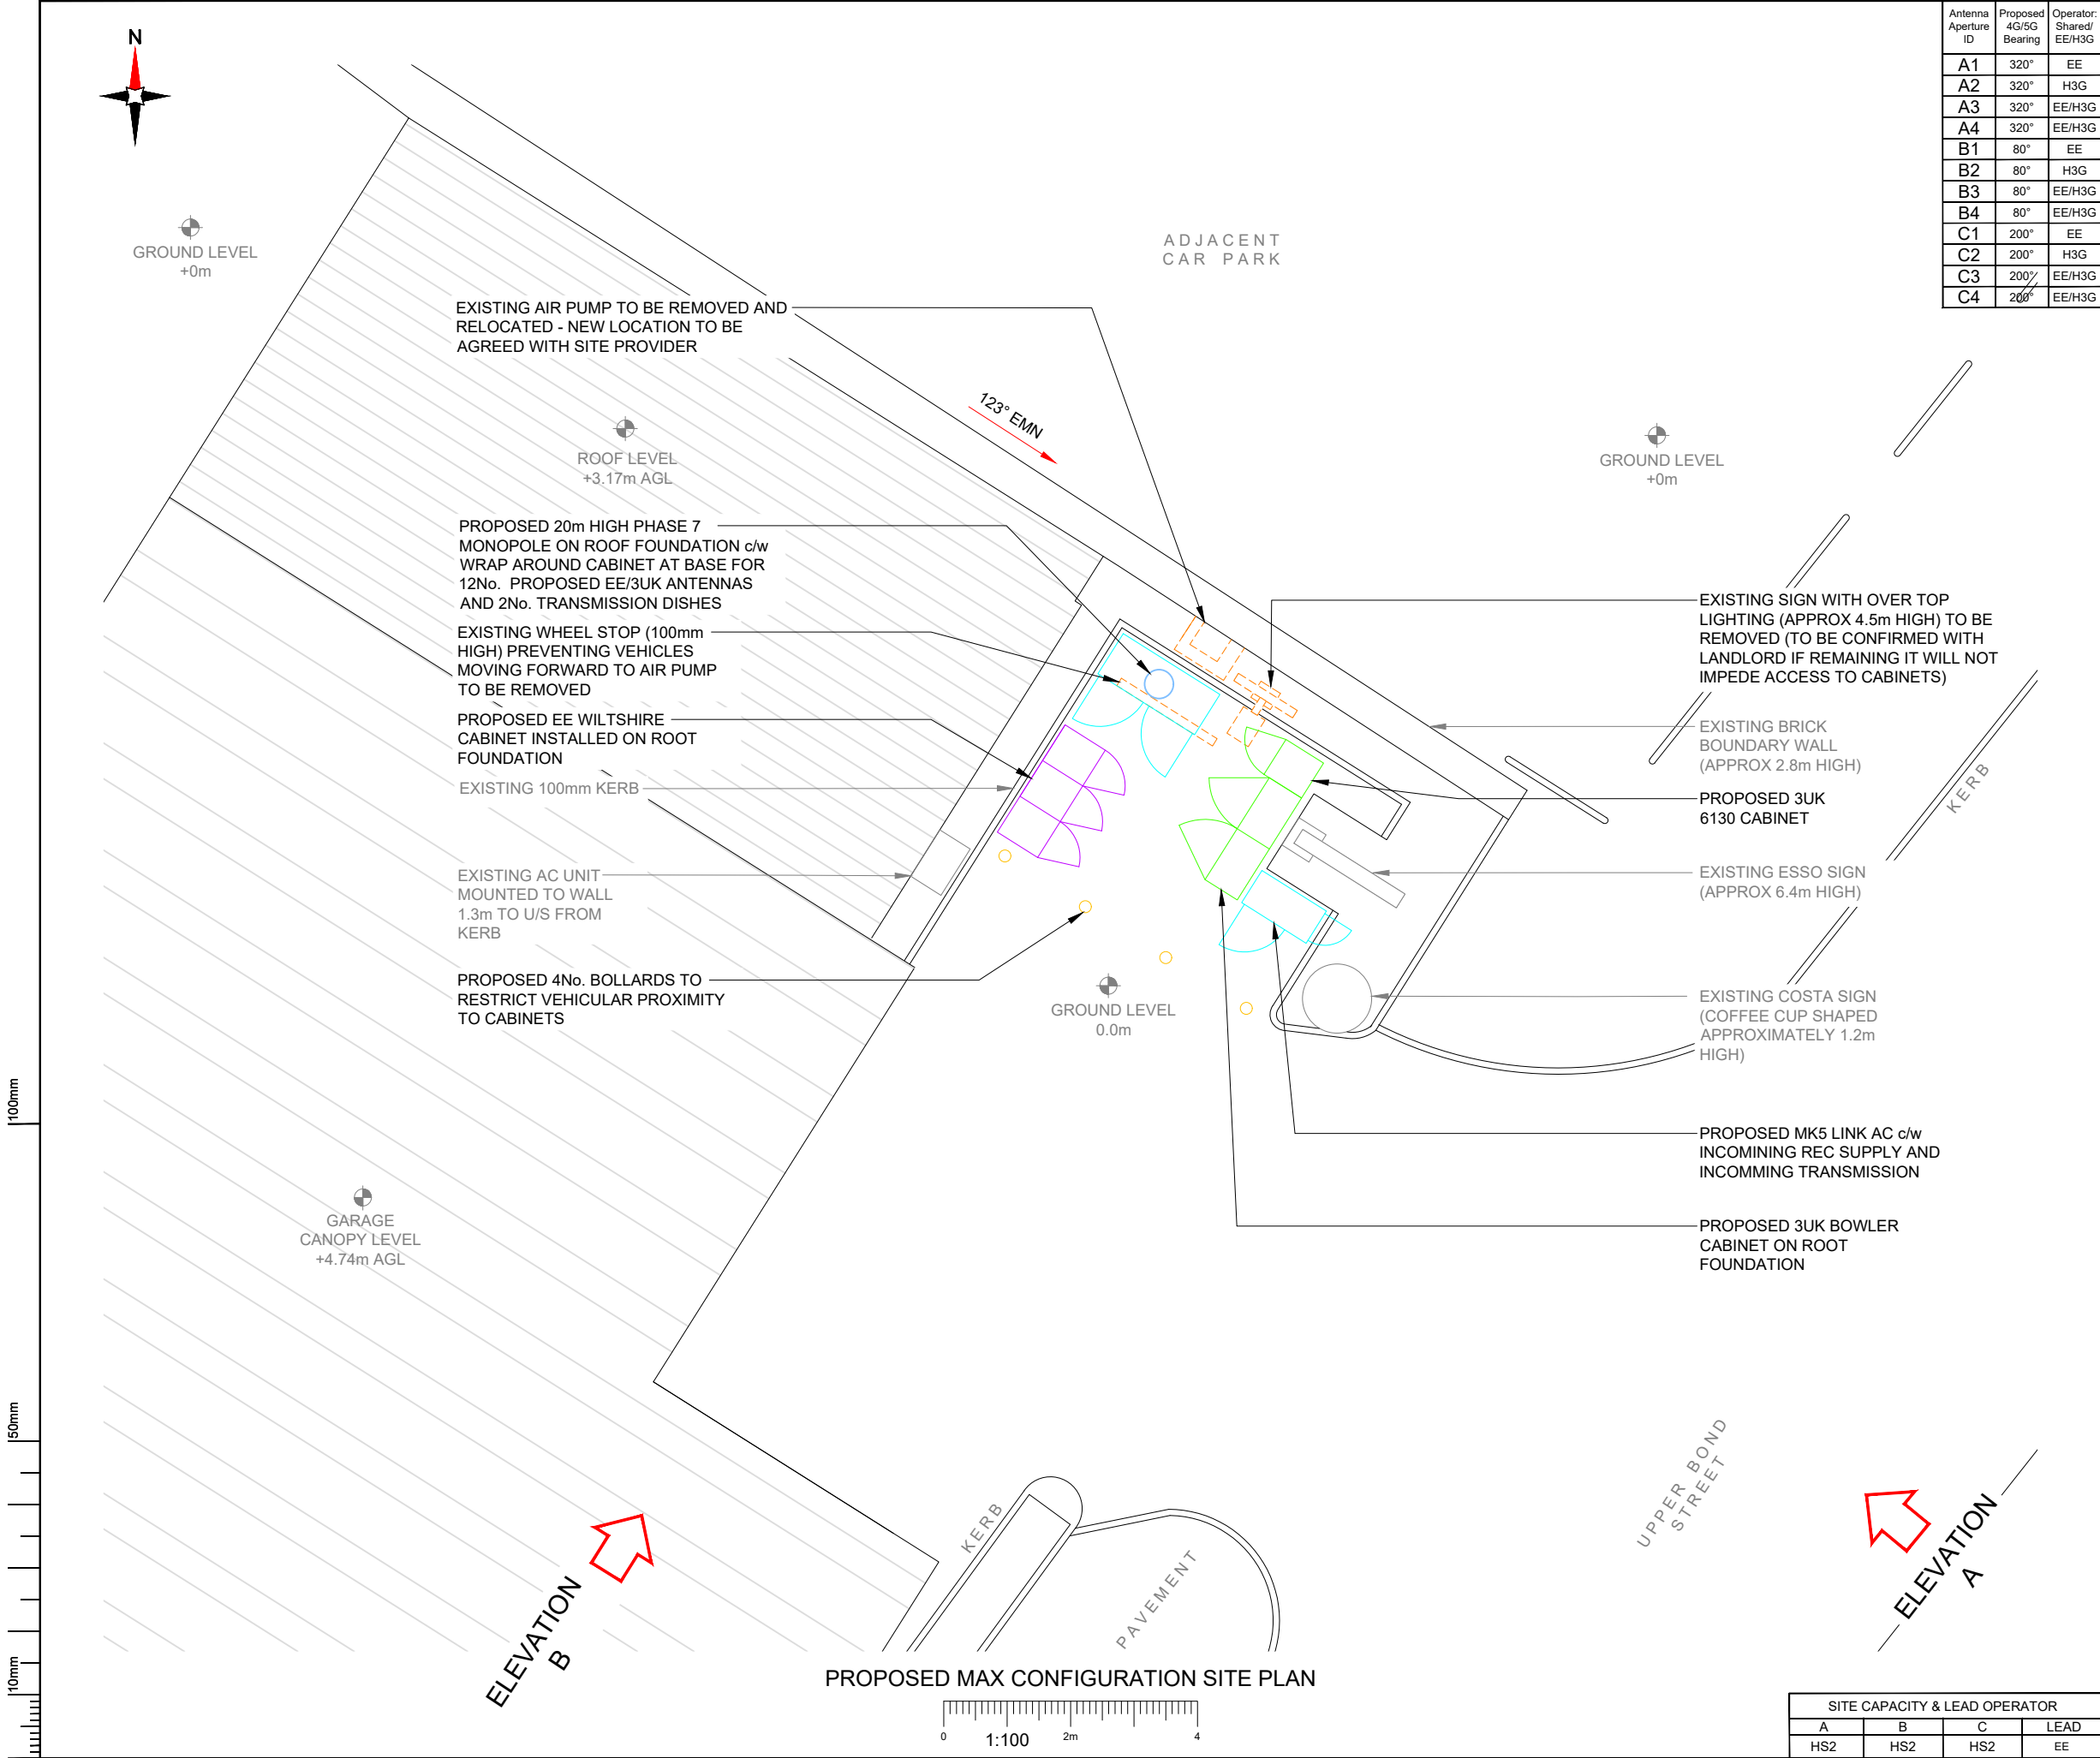

Antenna Aperture ID	Proposed 4G/5G Bearing	Operator: Shared/ EE/H3G
A1	320°	EE
A2	320°	H3G
A3	320°	EE/H3G
A4	320°	EE/H3G
B1	80°	EE
B2	80°	H3G
B3	80°	EE/H3G
B4	80°	EE/H3G
C1	200°	EE
C2	200°	H3G
C3	200°	EE/H3G
C4	200°	EE/H3G

NOTES:
1. ALL DIMENSIONS IN MM UNLESS OTHERWISE NOTED.

Master:	MBNL / EE / H3G:	Project:	NTQ	Purpose of Issue:	Planning	Issue:	E
M005	MBNL						
Date:	20/06/2023	Revision / Upgrade Description:					
Drawn:	M.Francis	Site proposal updated to HS2 scheme utilising Phase 7 monopole. Location updated to East side of Esso Garage.					
Checked:	D.Whitlock						
Approved:	G.Head						
Master:	MBNL / EE / H3G:	Project:	NTQ	Purpose of Issue:	Planning	Issue:	D
M004	MBNL						
Date:	10/10/2022	Revision / Upgrade Description:					
Drawn:	R. Phipps	NGR updated to show exact mast location.					
Checked:	R.Noel						
Approved:	G.Head						
Master:	MBNL / EE / H3G:	Project:	NTQ	Purpose of Issue:	Planning	Issue:	C
M003	MBNL						
Date:	27/09/2022	Revision / Upgrade Description:					
Drawn:	M.Francis	Dish schedule heights updated to match elevation					
Checked:	R.Noel						
Approved:	G.Head						
Master:	MBNL / EE / H3G:	Project:	NTQ	Purpose of Issue:	Planning	Issue:	B
M002	MBNL						
Date:	30/08/2022	Revision / Upgrade Description:					
Drawn:	M.Francis	Bearings updated to suit nomination dated 07/07/22 (320/80/200°) - clarification of configs added					
Checked:	R.Noel						
Approved:	G.Head						
Master:	MBNL / EE / H3G:	Project:	NTQ	Purpose of Issue:	Planning	Issue:	A
M001	MBNL						
Date:	01/08/2022	Revision / Upgrade Description:					
Drawn:	D.Abraham	First Issue					
Checked:	R.Noel						
Approved:	G.Head						



Hutchison 3G UK Limited
Green Park, 450 Longwater Avenue
Reading, RG30 3UR
Tel: 01628 765 000
Fax: 01628 765 001



Hatfield Business Park
Hatfield
Hertfordshire
AL10 9BW
Tel: 01707 315000
Fax: 01707 319001

MBNL Mobile Broadband Network Limited
Sixth Floor, Thames Tower, Station Road, Reading, RG1 1LX

Design Consultant & Principal Contractor:



Site Name: ESSO BOND STREET

Site ID: 1673705

Address: ESSO BOND STREET
68 UPPER BOND STREET
HINCKLEY
LEICESTERSHIRE
LE10 1RJ

Title: 215 MAX CONFIGURATION SITE PLAN


Project: NTQ

Purpose of Issue: GENERAL ARRANGEMENT

EE Cell ID: 96478 MBNL Cell ID: HAB055 3UK Cell ID: LE7399

Master Drawing No: 1673705_HAB055_LE7399_96478_M005 Issue: E

SITE CAPACITY & LEAD OPERATOR			
A	B	C	LEAD
HS2	HS2	HS2	EE

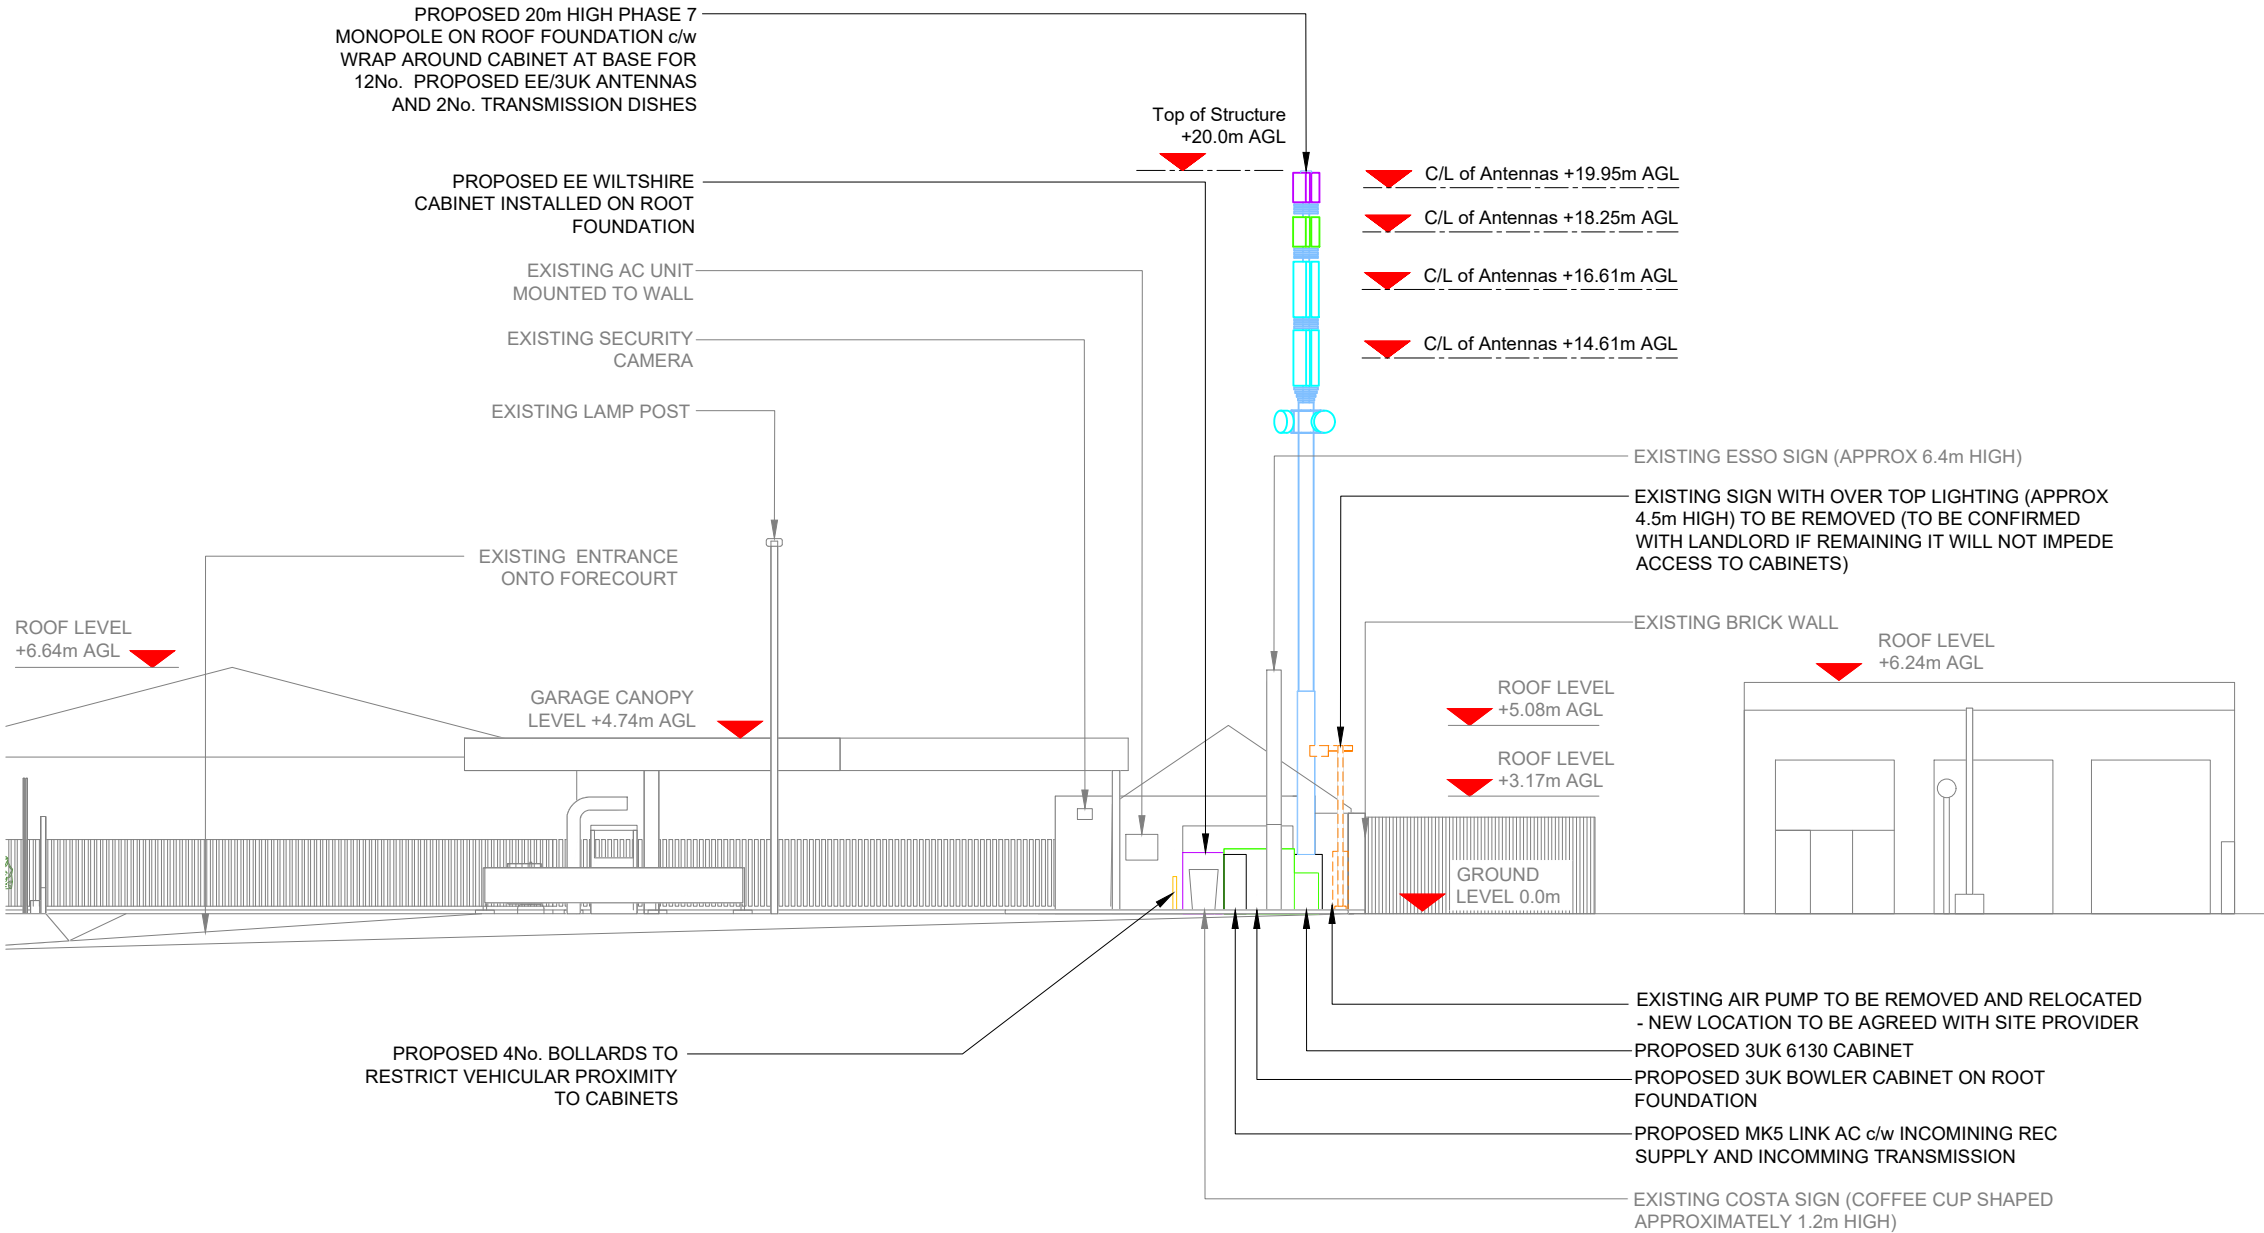

Antenna Aperture ID	Proposed 4G/5G Bearing	Operator: Shared/ EE/H3G
A1	320°	EE
A2	320°	H3G
A3	320°	EE/H3G
A4	320°	EE/H3G
B1	80°	EE
B2	80°	H3G
B3	80°	EE/H3G
B4	80°	EE/H3G
C1	200°	EE
C2	200°	H3G
C3	200°	EE/H3G
C4	200°	EE/H3G

NOTES:

1. ALL DIMENSIONS IN MM UNLESS OTHERWISE NOTED.

Master:	MBNL / EE / H3G:	Project:	Purpose of Issue:	Issue:
M005	MBNL	NTQ	Planning	E
Date:	20/06/2023	Revision / Upgrade Description:		
Drawn:	M.Francis	Site proposal updated to HS2 scheme utilising Phase 7 monopole. Location updated to East side of Esso Garage.		
Checked:	D.Whitlock			
Approved:	G.Head			
Master:	MBNL / EE / H3G:	Project:	Purpose of Issue:	Issue:
M004	MBNL	NTQ	Planning	D
Date:	10/10/2022	Revision / Upgrade Description:		
Drawn:	R. Phipps	NGR updated to show exact mast location.		
Checked:	R.Noel			
Approved:	G.Head			
Master:	MBNL / EE / H3G:	Project:	Purpose of Issue:	Issue:
M003	MBNL	NTQ	Planning	C
Date:	27/09/2022	Revision / Upgrade Description:		
Drawn:	M.Francis	Dish schedule heights updated to match elevation		
Checked:	R.Noel			
Approved:	G.Head			
Master:	MBNL / EE / H3G:	Project:	Purpose of Issue:	Issue:
M002	MBNL	NTQ	Planning	B
Date:	30/08/2022	Revision / Upgrade Description:		
Drawn:	M.Francis	Bearings updated to suit nomination dated 07/07/22 (320/80/200°) - clarification of configs added		
Checked:	R.Noel			
Approved:	G.Head			
Master:	MBNL / EE / H3G:	Project:	Purpose of Issue:	Issue:
M001	MBNL	NTQ	Planning	A
Date:	01/08/2022	Revision / Upgrade Description:		
Drawn:	D.Abraham	First Issue		
Checked:	R.Noel			
Approved:	G.Head			



Hutchison 3G UK Limited
Green Park, 450 Longwater Avenue
Reading, RG30 3UR
Tel: 01628 765 000
Fax: 01628 765 001



H3G Base Station Information line:
0845 6043000
Available 8am-8pm Monday to Friday

Hatfield Business Park
Hatfield
Hertfordshire
AL10 9BW
Tel: 01707 315000
Fax: 01707 319001



Mobile Broadband Network Limited
Sixth Floor, Thames Tower, Station Road, Reading, RG1 1LX

Design Consultant & Principal Contractor:



Site Name: ESSO BOND STREET

Site ID: 1673705

Address: ESSO BOND STREET
68 UPPER BOND STREET
HINCKLEY
LEICESTERSHIRE
LE10 1RJ

Title: 265 MAX CONFIGURATION ELEVATION A


Project: NTQ

Purpose of Issue: GENERAL ARRANGEMENT


EE Cell ID: 96478 MBNL Cell ID: HAB055 3UK Cell ID: LE7399

Master Drawing No: 1673705_HAB055_LE7399_96478_M005 Issue: E

PROPOSED MAX CONFIGURATION ELEVATION A

 

SITE CAPACITY & LEAD OPERATOR			
A	B	C	LEAD
HS2	HS2	HS2	EE

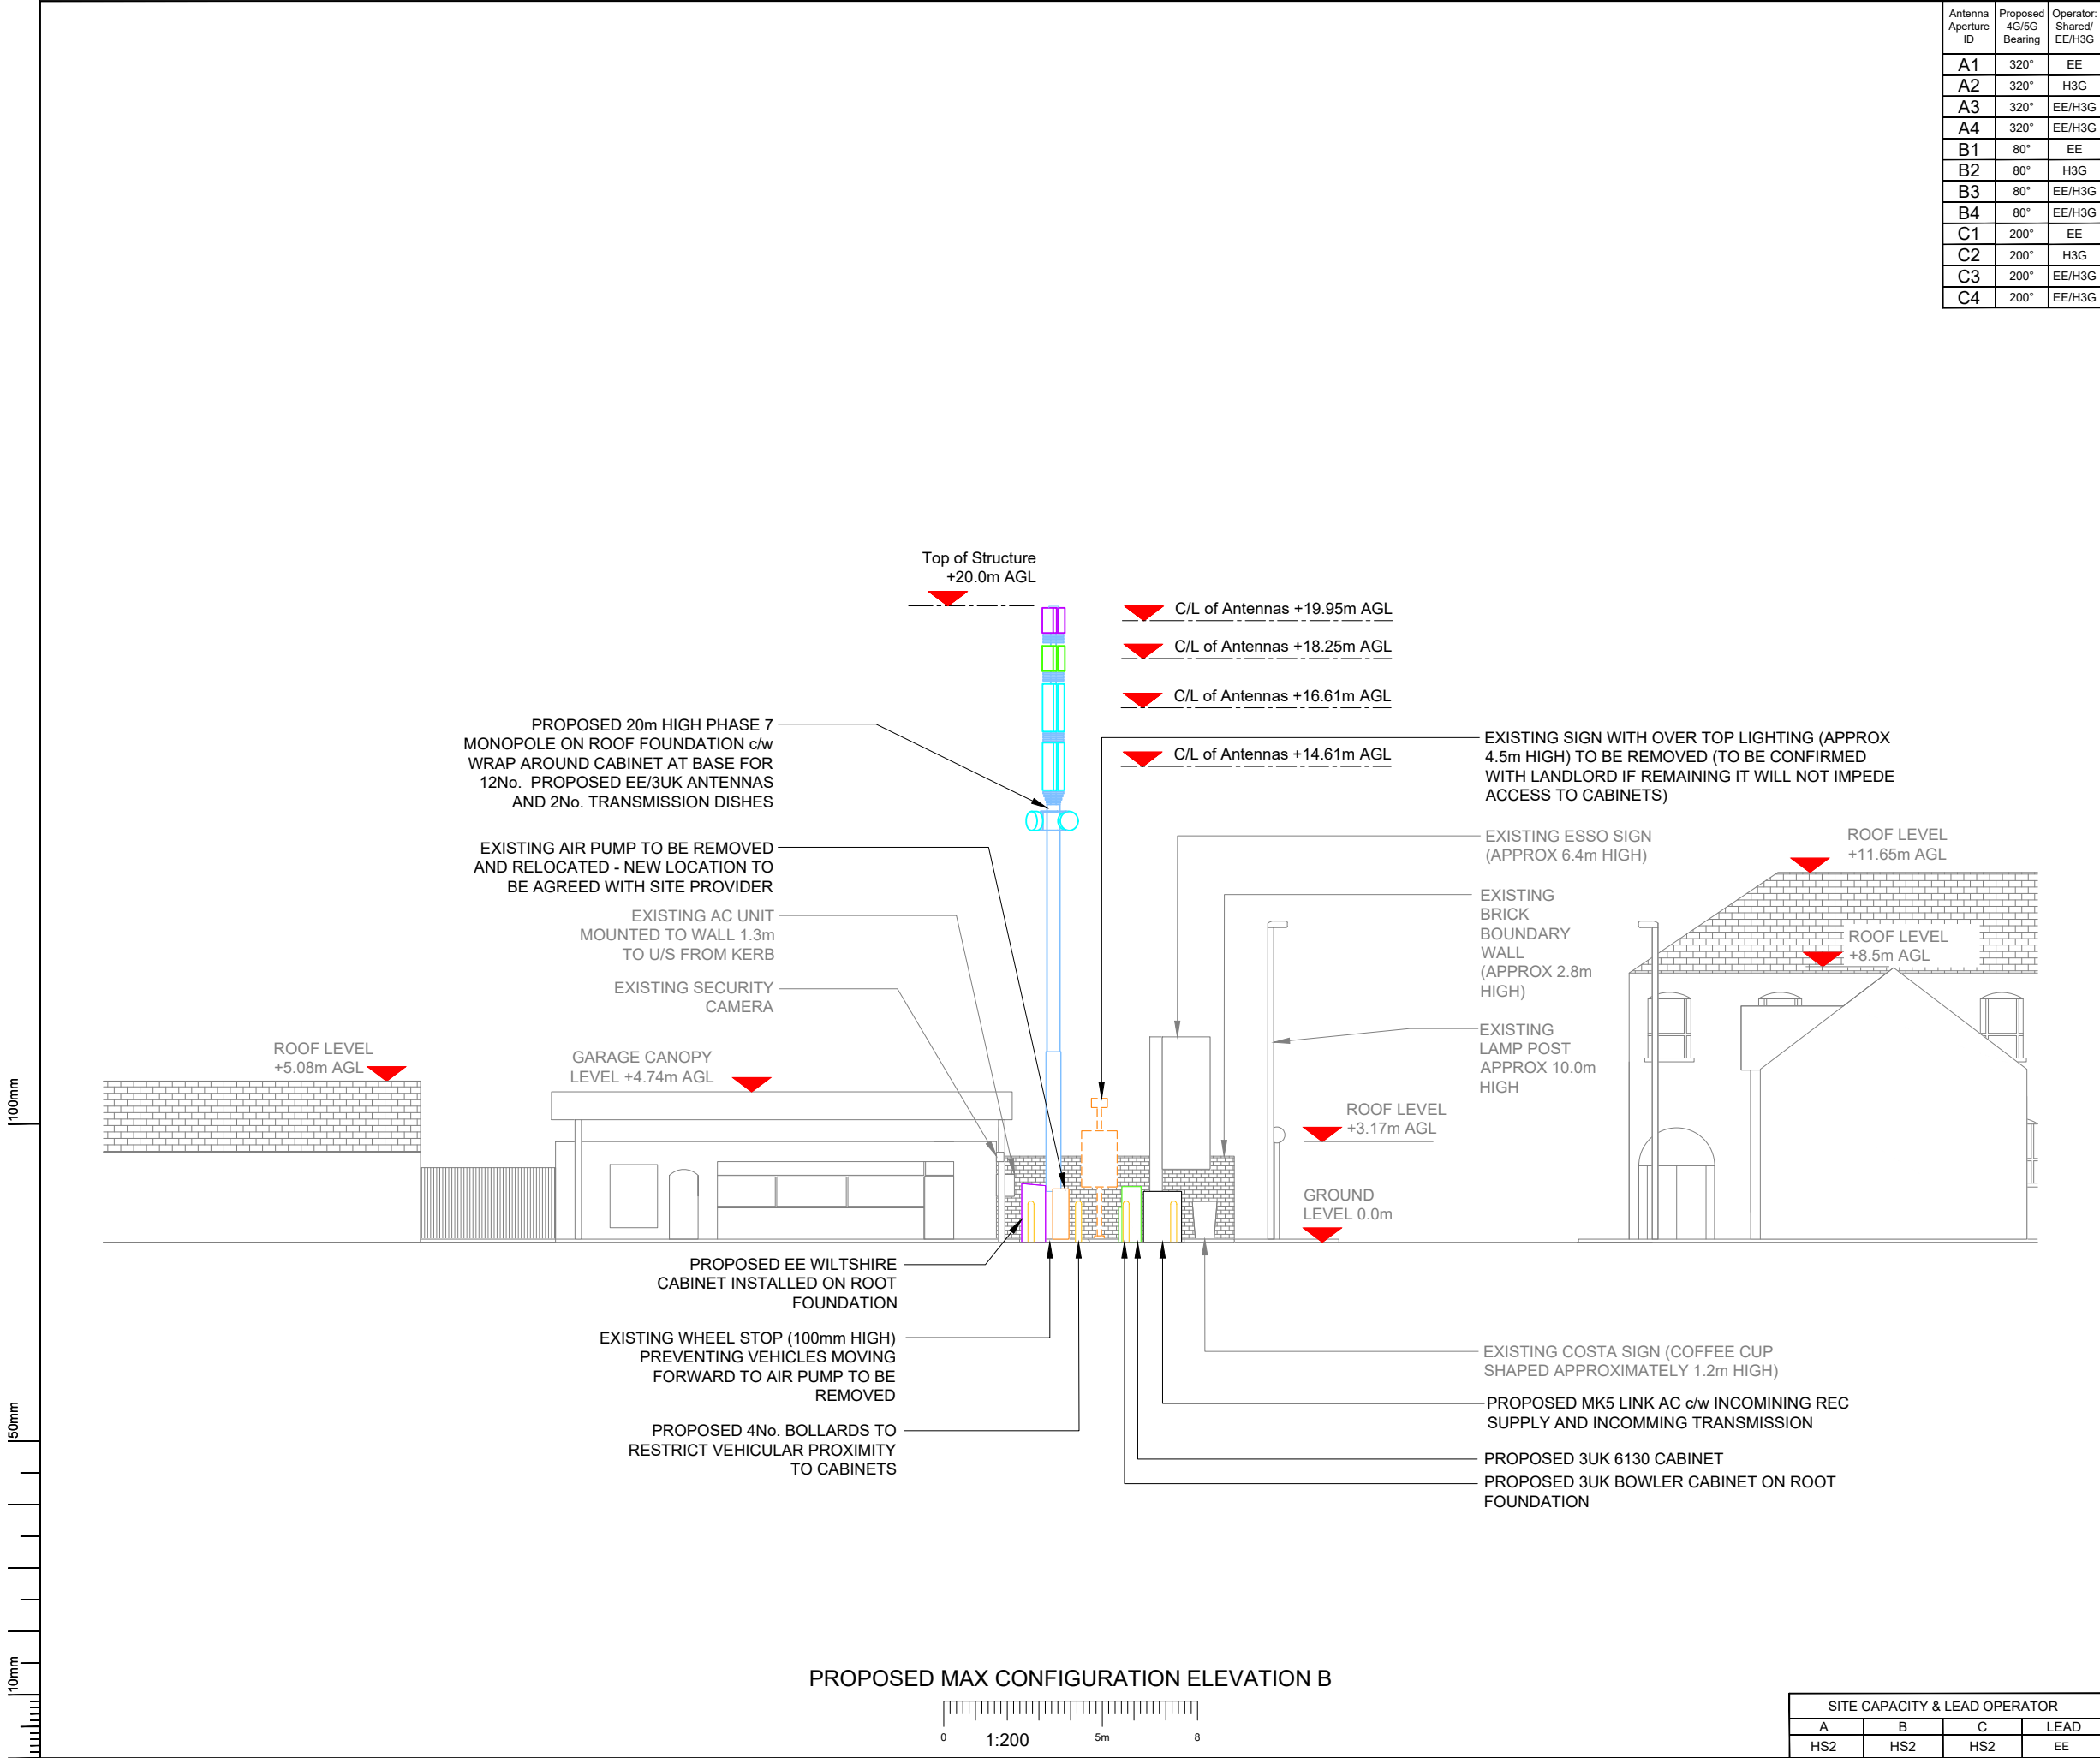

Antenna Aperture ID	Proposed 4G/5G Bearing	Operator: Shared/ EE/H3G
A1	320°	EE
A2	320°	H3G
A3	320°	EE/H3G
A4	320°	EE/H3G
B1	80°	EE
B2	80°	H3G
B3	80°	EE/H3G
B4	80°	EE/H3G
C1	200°	EE
C2	200°	H3G
C3	200°	EE/H3G
C4	200°	EE/H3G

NOTES:

1. ALL DIMENSIONS IN MM UNLESS OTHERWISE NOTED.

Master: M005	MBNL / EE / H3G: MBNL	Project: NTQ	Purpose of Issue: Planning	Issue: E
Date: 20/06/2023	Revision / Upgrade Description: Site proposal updated to HS2 scheme utilising Phase 7 monopole. Location updated to East side of Esso Garage.			
Drawn: M.Francis				
Checked: D.Whitlock				
Approved: G.Head				
Master: M004	MBNL / EE / H3G: MBNL	Project: NTQ	Purpose of Issue: Planning	Issue: D
Date: 10/10/2022	Revision / Upgrade Description: NGR updated to show exact mast location.			
Drawn: R. Phipps				
Checked: R.Noel				
Approved: G.Head				
Master: M003	MBNL / EE / H3G: MBNL	Project: NTQ	Purpose of Issue: Planning	Issue: C
Date: 27/09/2022	Revision / Upgrade Description: Dish schedule heights updated to match elevation			
Drawn: M.Francis				
Checked: R.Noel				
Approved: G.Head				
Master: M002	MBNL / EE / H3G: MBNL	Project: NTQ	Purpose of Issue: Planning	Issue: B
Date: 30/08/2022	Revision / Upgrade Description: Bearings updated to suit nomination dated 07/07/22 (320/80/200°) - clarification of configs added			
Drawn: M.Francis				
Checked: R.Noel				
Approved: G.Head				
Master: M001	MBNL / EE / H3G: MBNL	Project: NTQ	Purpose of Issue: Planning	Issue: A
Date: 01/08/2022	Revision / Upgrade Description: First Issue			
Drawn: D.Abraham				
Checked: R.Noel				
Approved: G.Head				

Hutchison 3G UK Limited
Green Park, 450 Longwater Avenue
Reading, RG30 3UR
Tel: 01628 765 000
Fax: 01628 765 001
H3G Base Station Information line:
0845 6043000
Available 8am-8pm Monday to Friday

Hatfield Business Park
Hatfield
Hertfordshire
AL10 9BW
Tel: 01707 315000
Fax: 01707 319001

MBNL Mobile Broadband Network Limited
Sixth Floor, Thames Tower, Station Road, Reading, RG1 1LX

Design Consultant & Principal Contractor:

Site Name: ESSO BOND STREET

Site ID: 1673705

Address: ESSO BOND STREET
68 UPPER BOND STREET
HINCKLEY
LEICESTERSHIRE
LE10 1RJ

Title: 266 MAX CONFIGURATION ELEVATION B

Project: NTQ

Purpose of Issue: GENERAL ARRANGEMENT

EE Cell ID: 96478	MBNL Cell ID: HAB055	3UK Cell ID: LE7399
-------------------	----------------------	---------------------

Master Drawing No: 1673705_HAB055_LE7399_96478_M005				Issue: E
---	--	--	--	----------

SITE CAPACITY & LEAD OPERATOR			
A	B	C	LEAD
HS2	HS2	HS2	EE