


- | Revisions | | |
|-----------|------|----------|
| Rev. | Date | Comments |
| | | |

Architectural floor plan of the 1st floor. The plan shows a large central hall with two horizontal rows of rooms. The top row includes a large room with a 'Rider shutter door US 5.02', a 'Boiler' room, and several smaller rooms. The bottom row includes a large room with an 'ACU' (Air Conditioning Unit), a 'Rider shutter door US 5.02', and several smaller rooms. The plan also shows a staircase, a 'Ground to first floor 3.7m' area, and a 'Ground to first floor 3.7m' area. The plan is labeled with various room numbers and dimensions.

Existing First Floor Plan

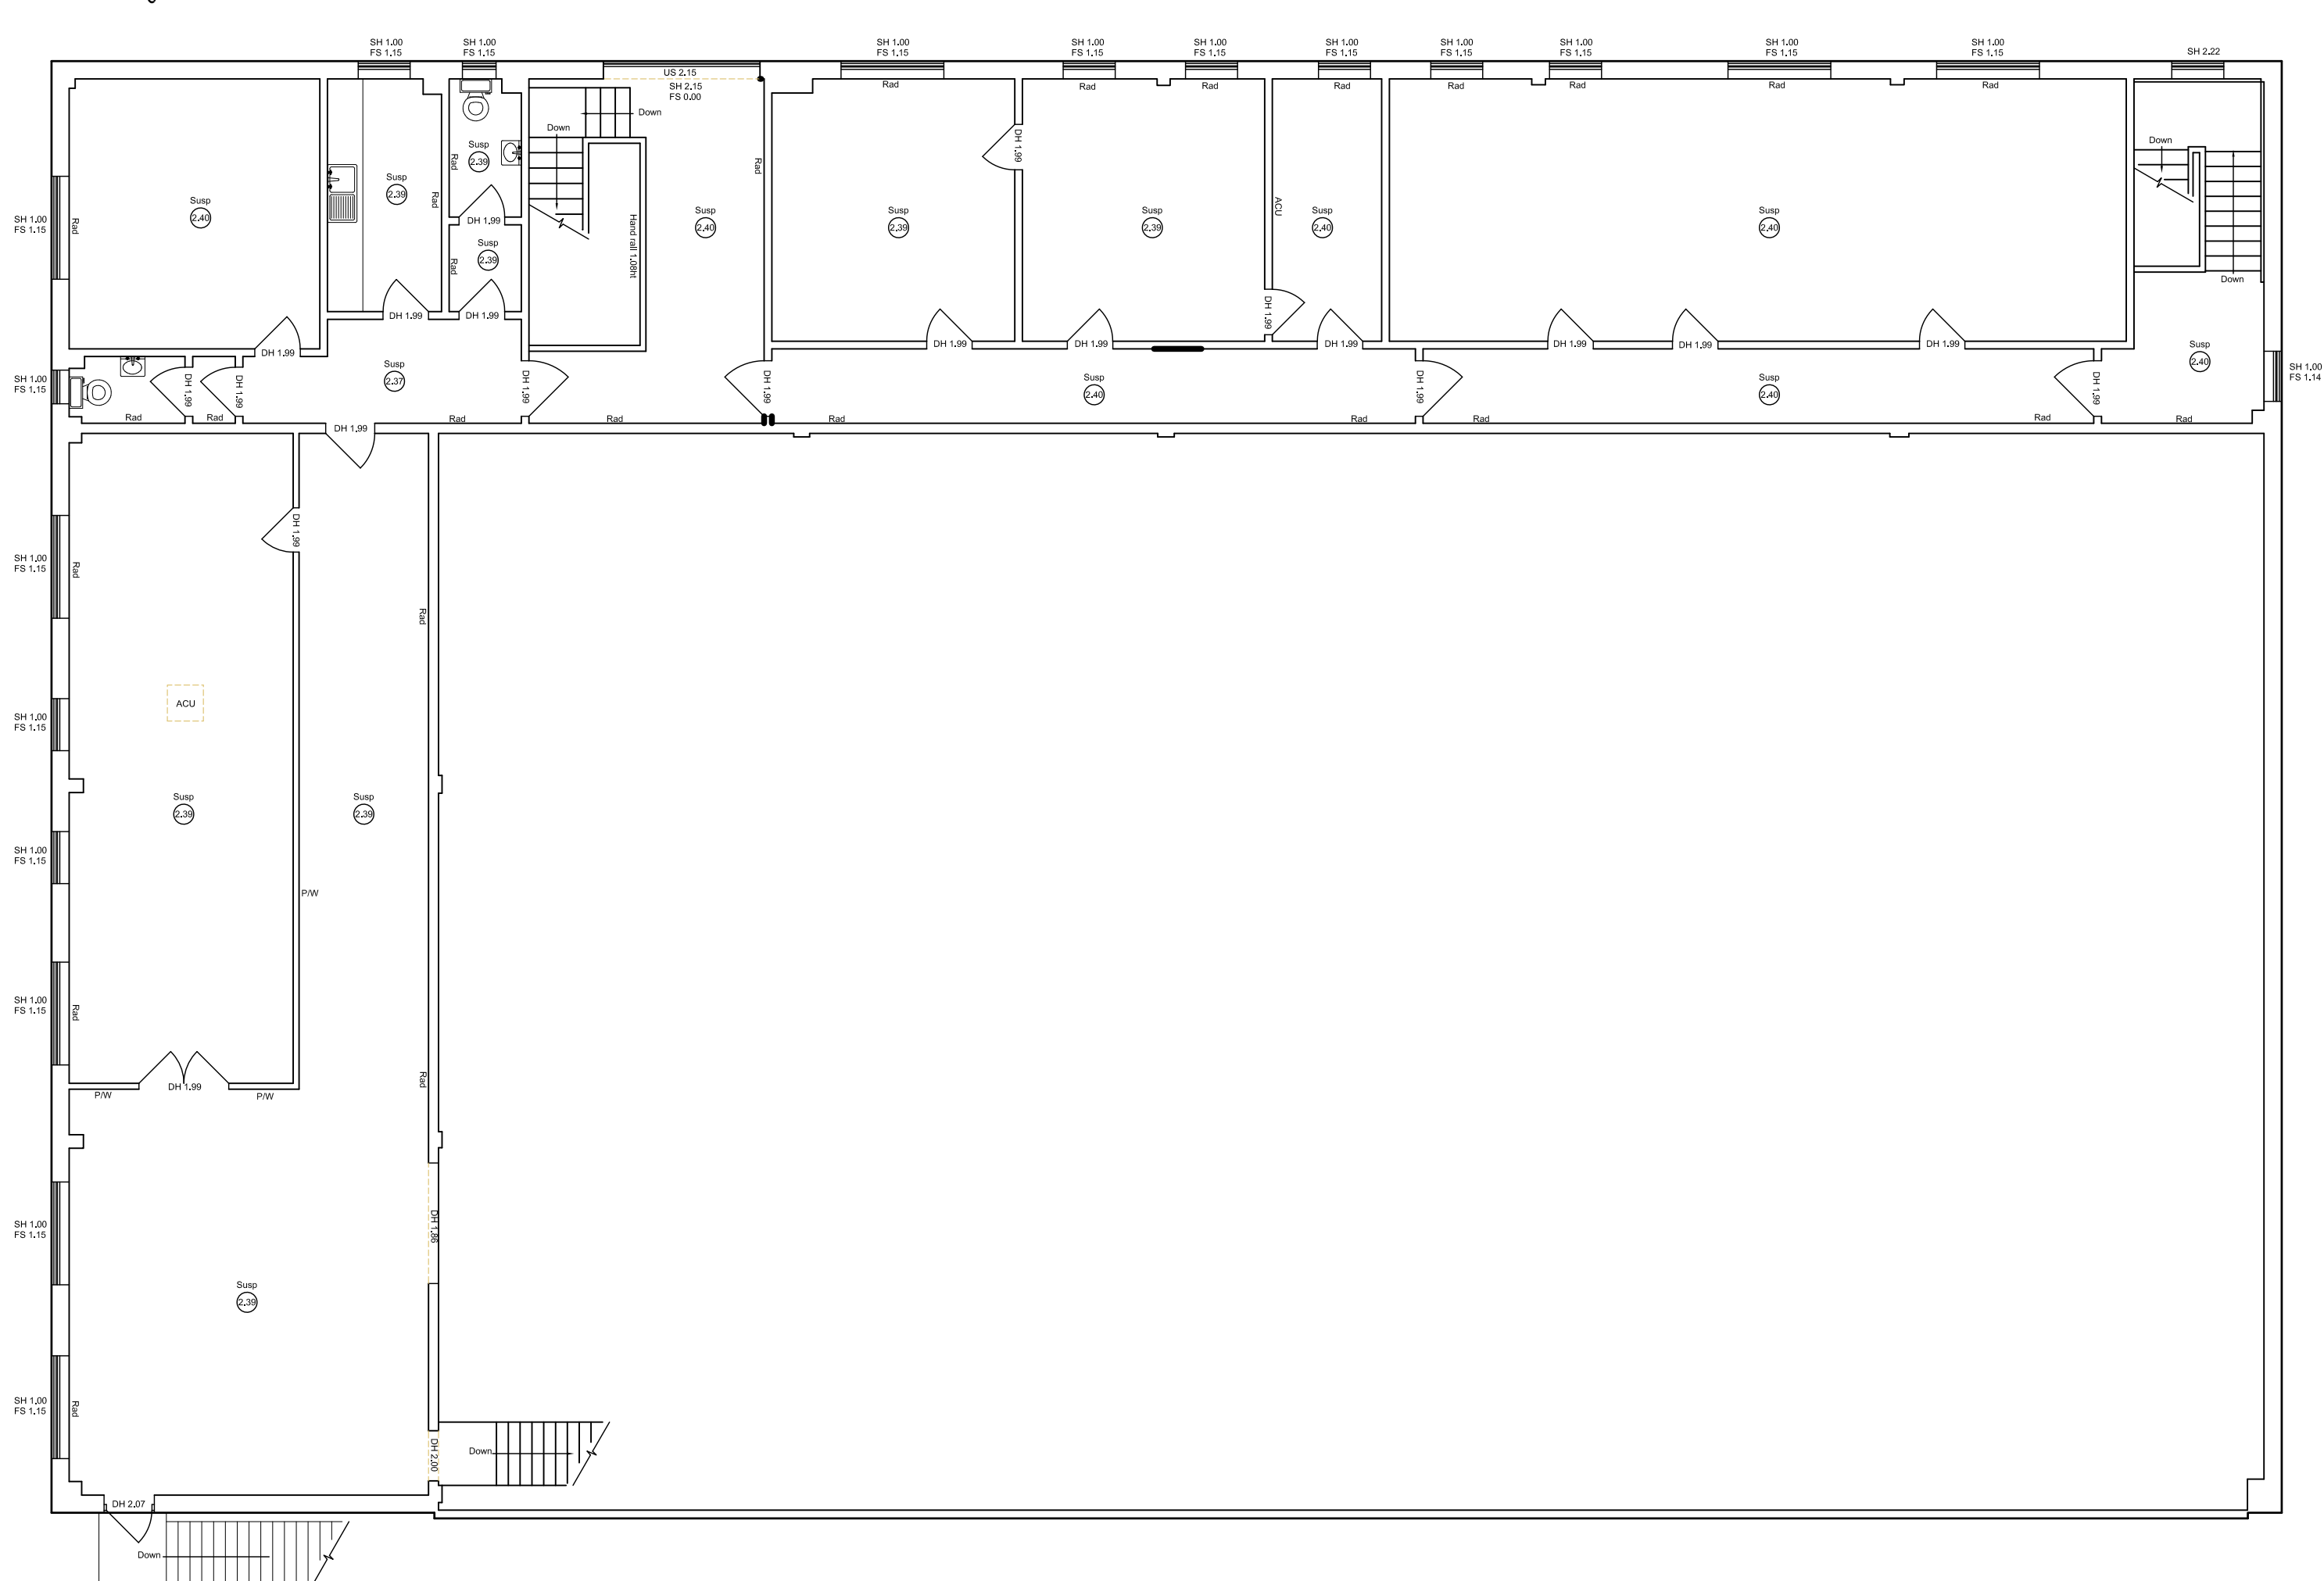

Dwg No. _____ Rev. _____

AVD-771-WWH-PL02	-
------------------	---