
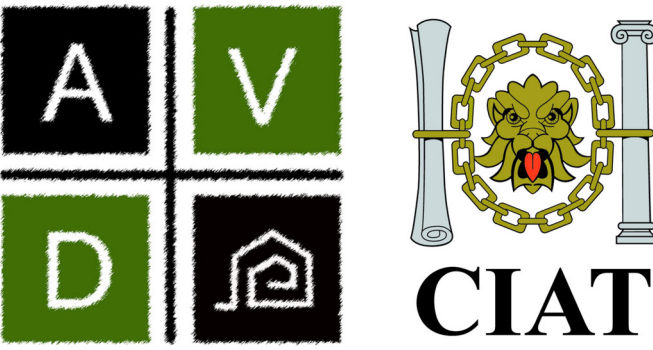


Proposed Ground Floor Plan

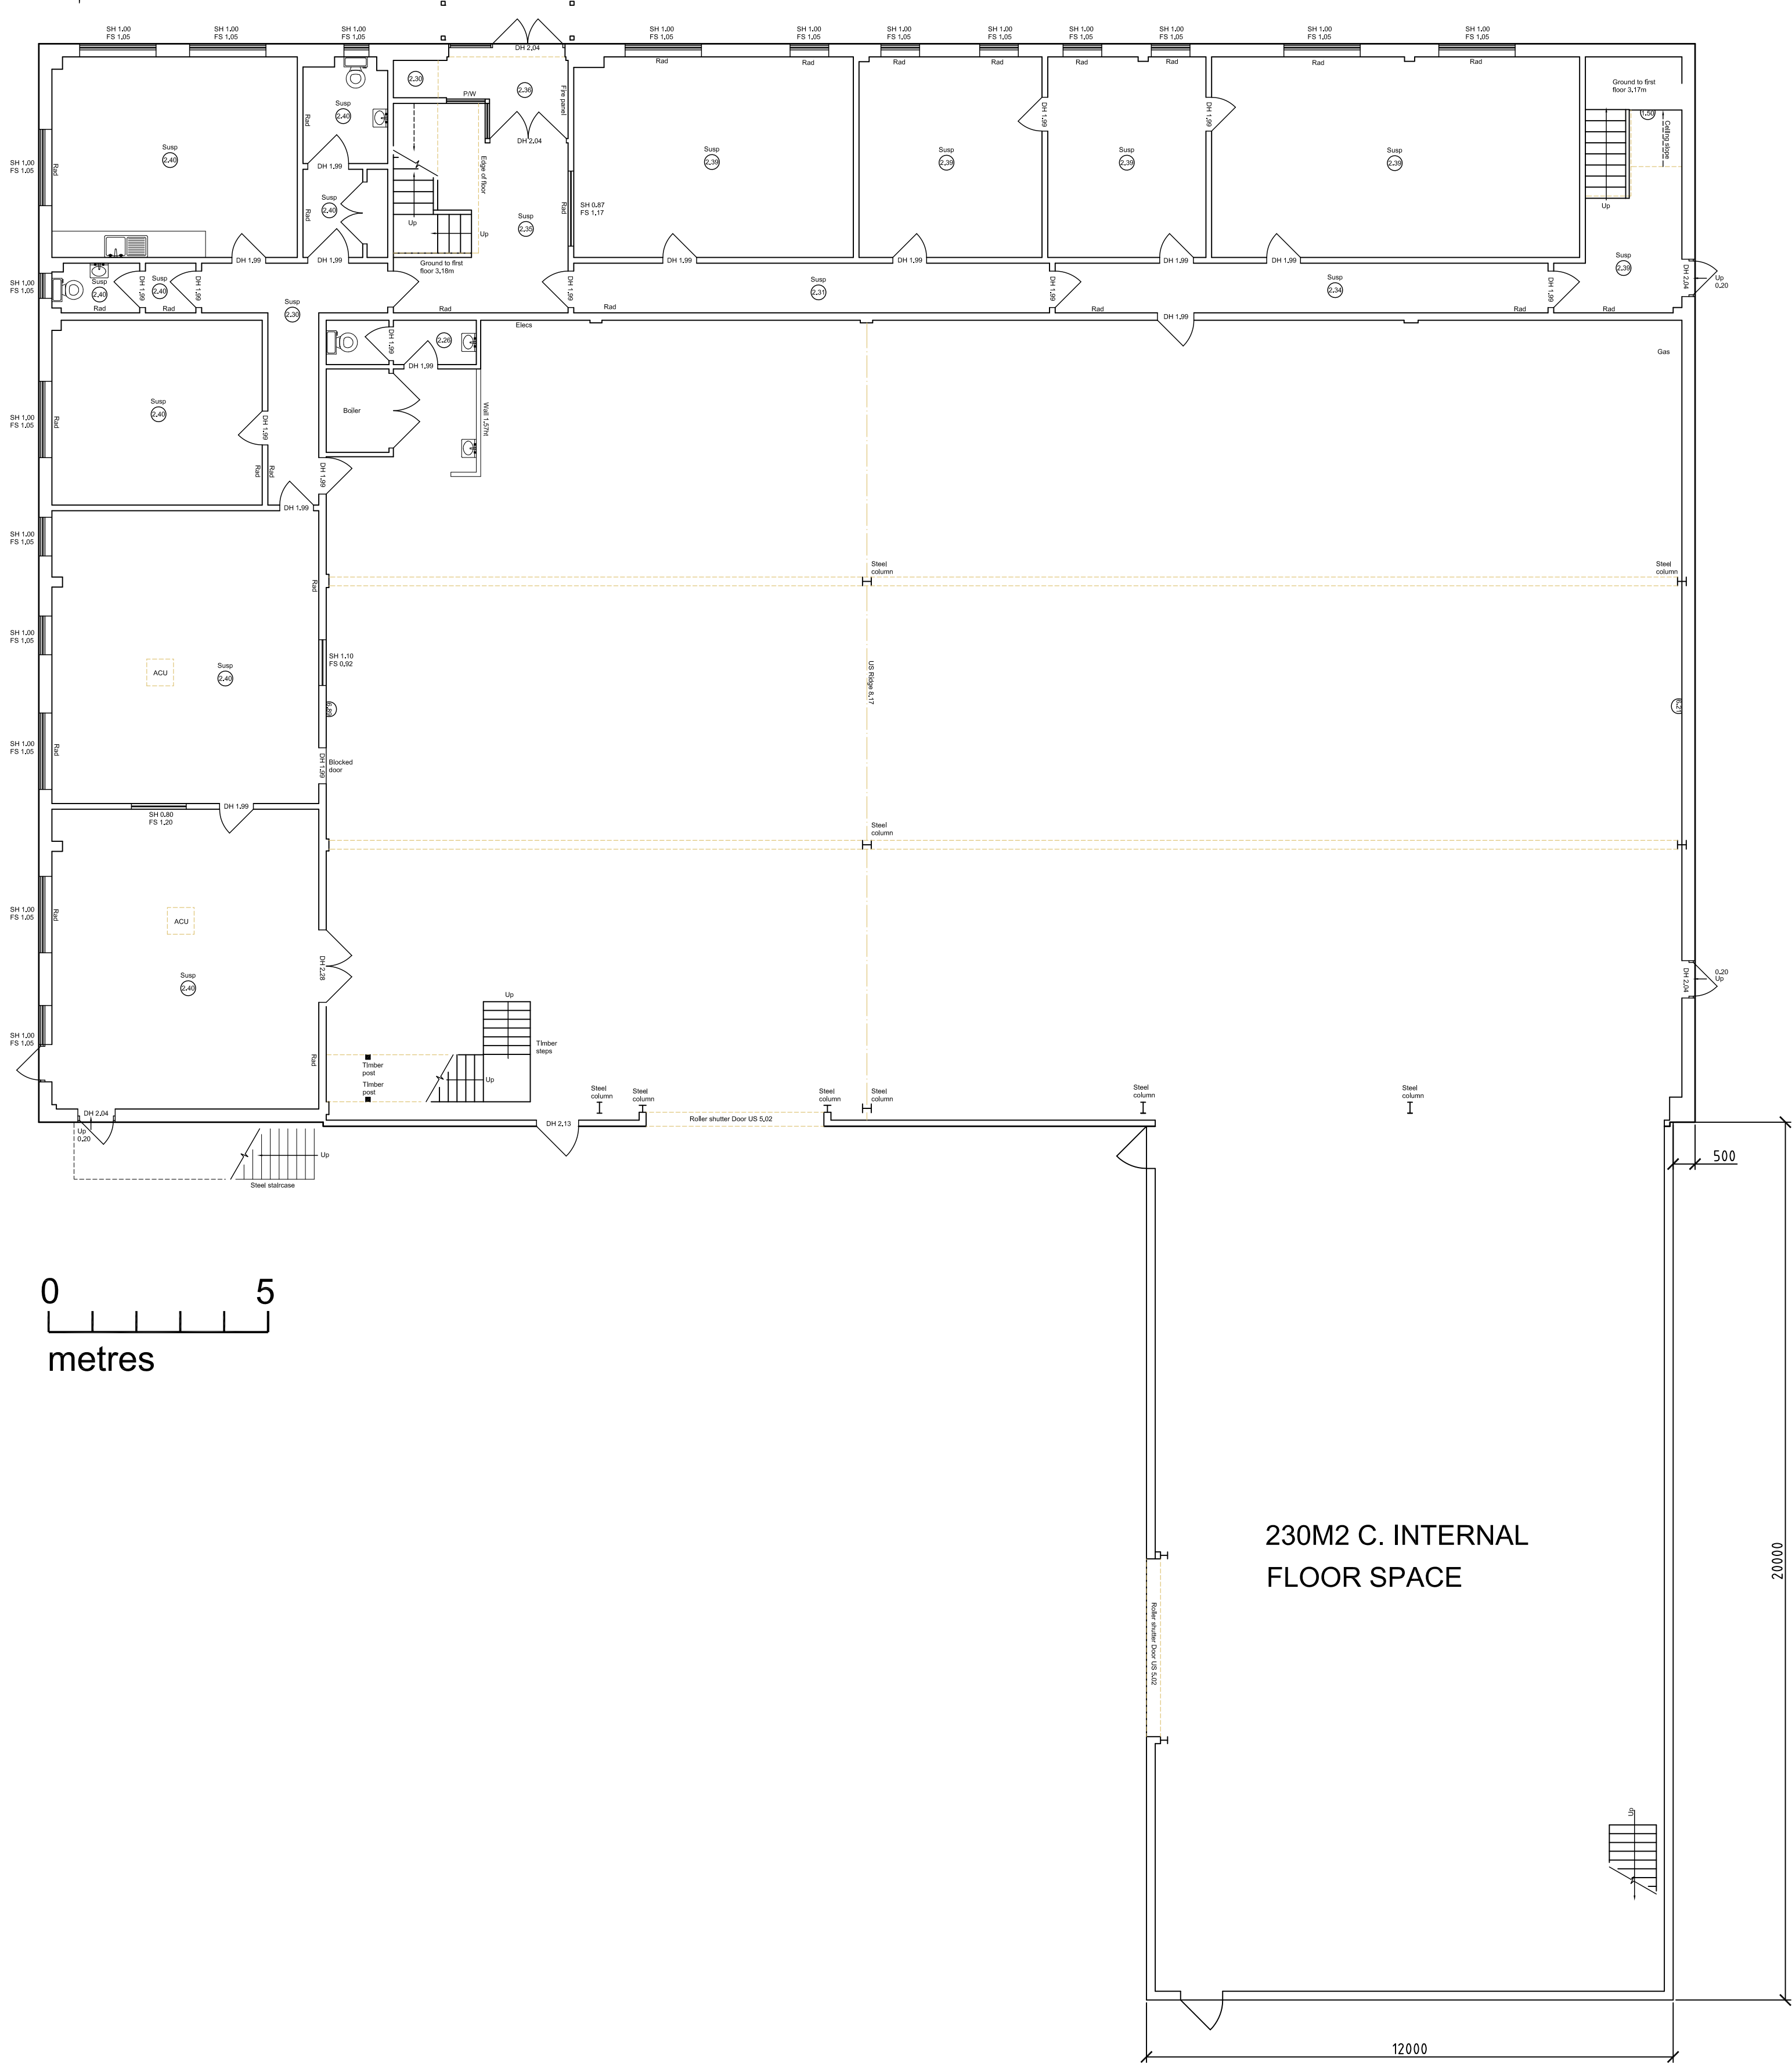

ArchitecturalVistadesigns Ltd

a: The Paddock, 118 Paddock Way, Hinckley, Leics LE10 0BZ

m: 0785 458 2584 t: 01455 698 839

w: www.architecturalvistadesigns.co.uk

e: studio@architecturalvistadesigns.co.uk

Client: Elmleigh Electrical Systems Ltd

Dwg: Proposed Ground Floor Plan Dwg Status: PLANNING

Project: Proposed Erection of Rear extension at Unit 17 Wheatfield Way, Hinckley LE10 1YG

Scale: 1:100 @ A1

Date: 22.06.2020 Drawn By: map

Dwg No. Rev.

AVD-771-WWH-PL05 -