
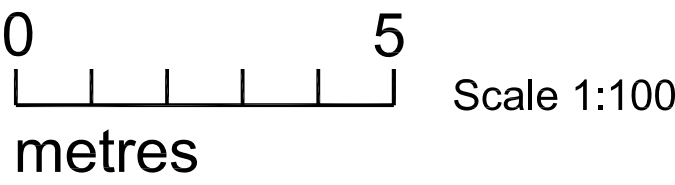


1. Drawings copyright of © Architectural Vistadesigns Ltd
2. Drawings not to be used without written consent.
3. Planning drawings should not be used for the purpose of construction or working drawings.
4. Building Regulation approved drawings are not construction or working drawings.
5. All dimensions must be checked and verified on site before commencing works.
6. OS data may have been used for the purpose of a Planning submission.
7. Do not scale from the drawings.




Revisions

Rev.	Date	Comments
------	------	----------

Proposed First Floor Plan

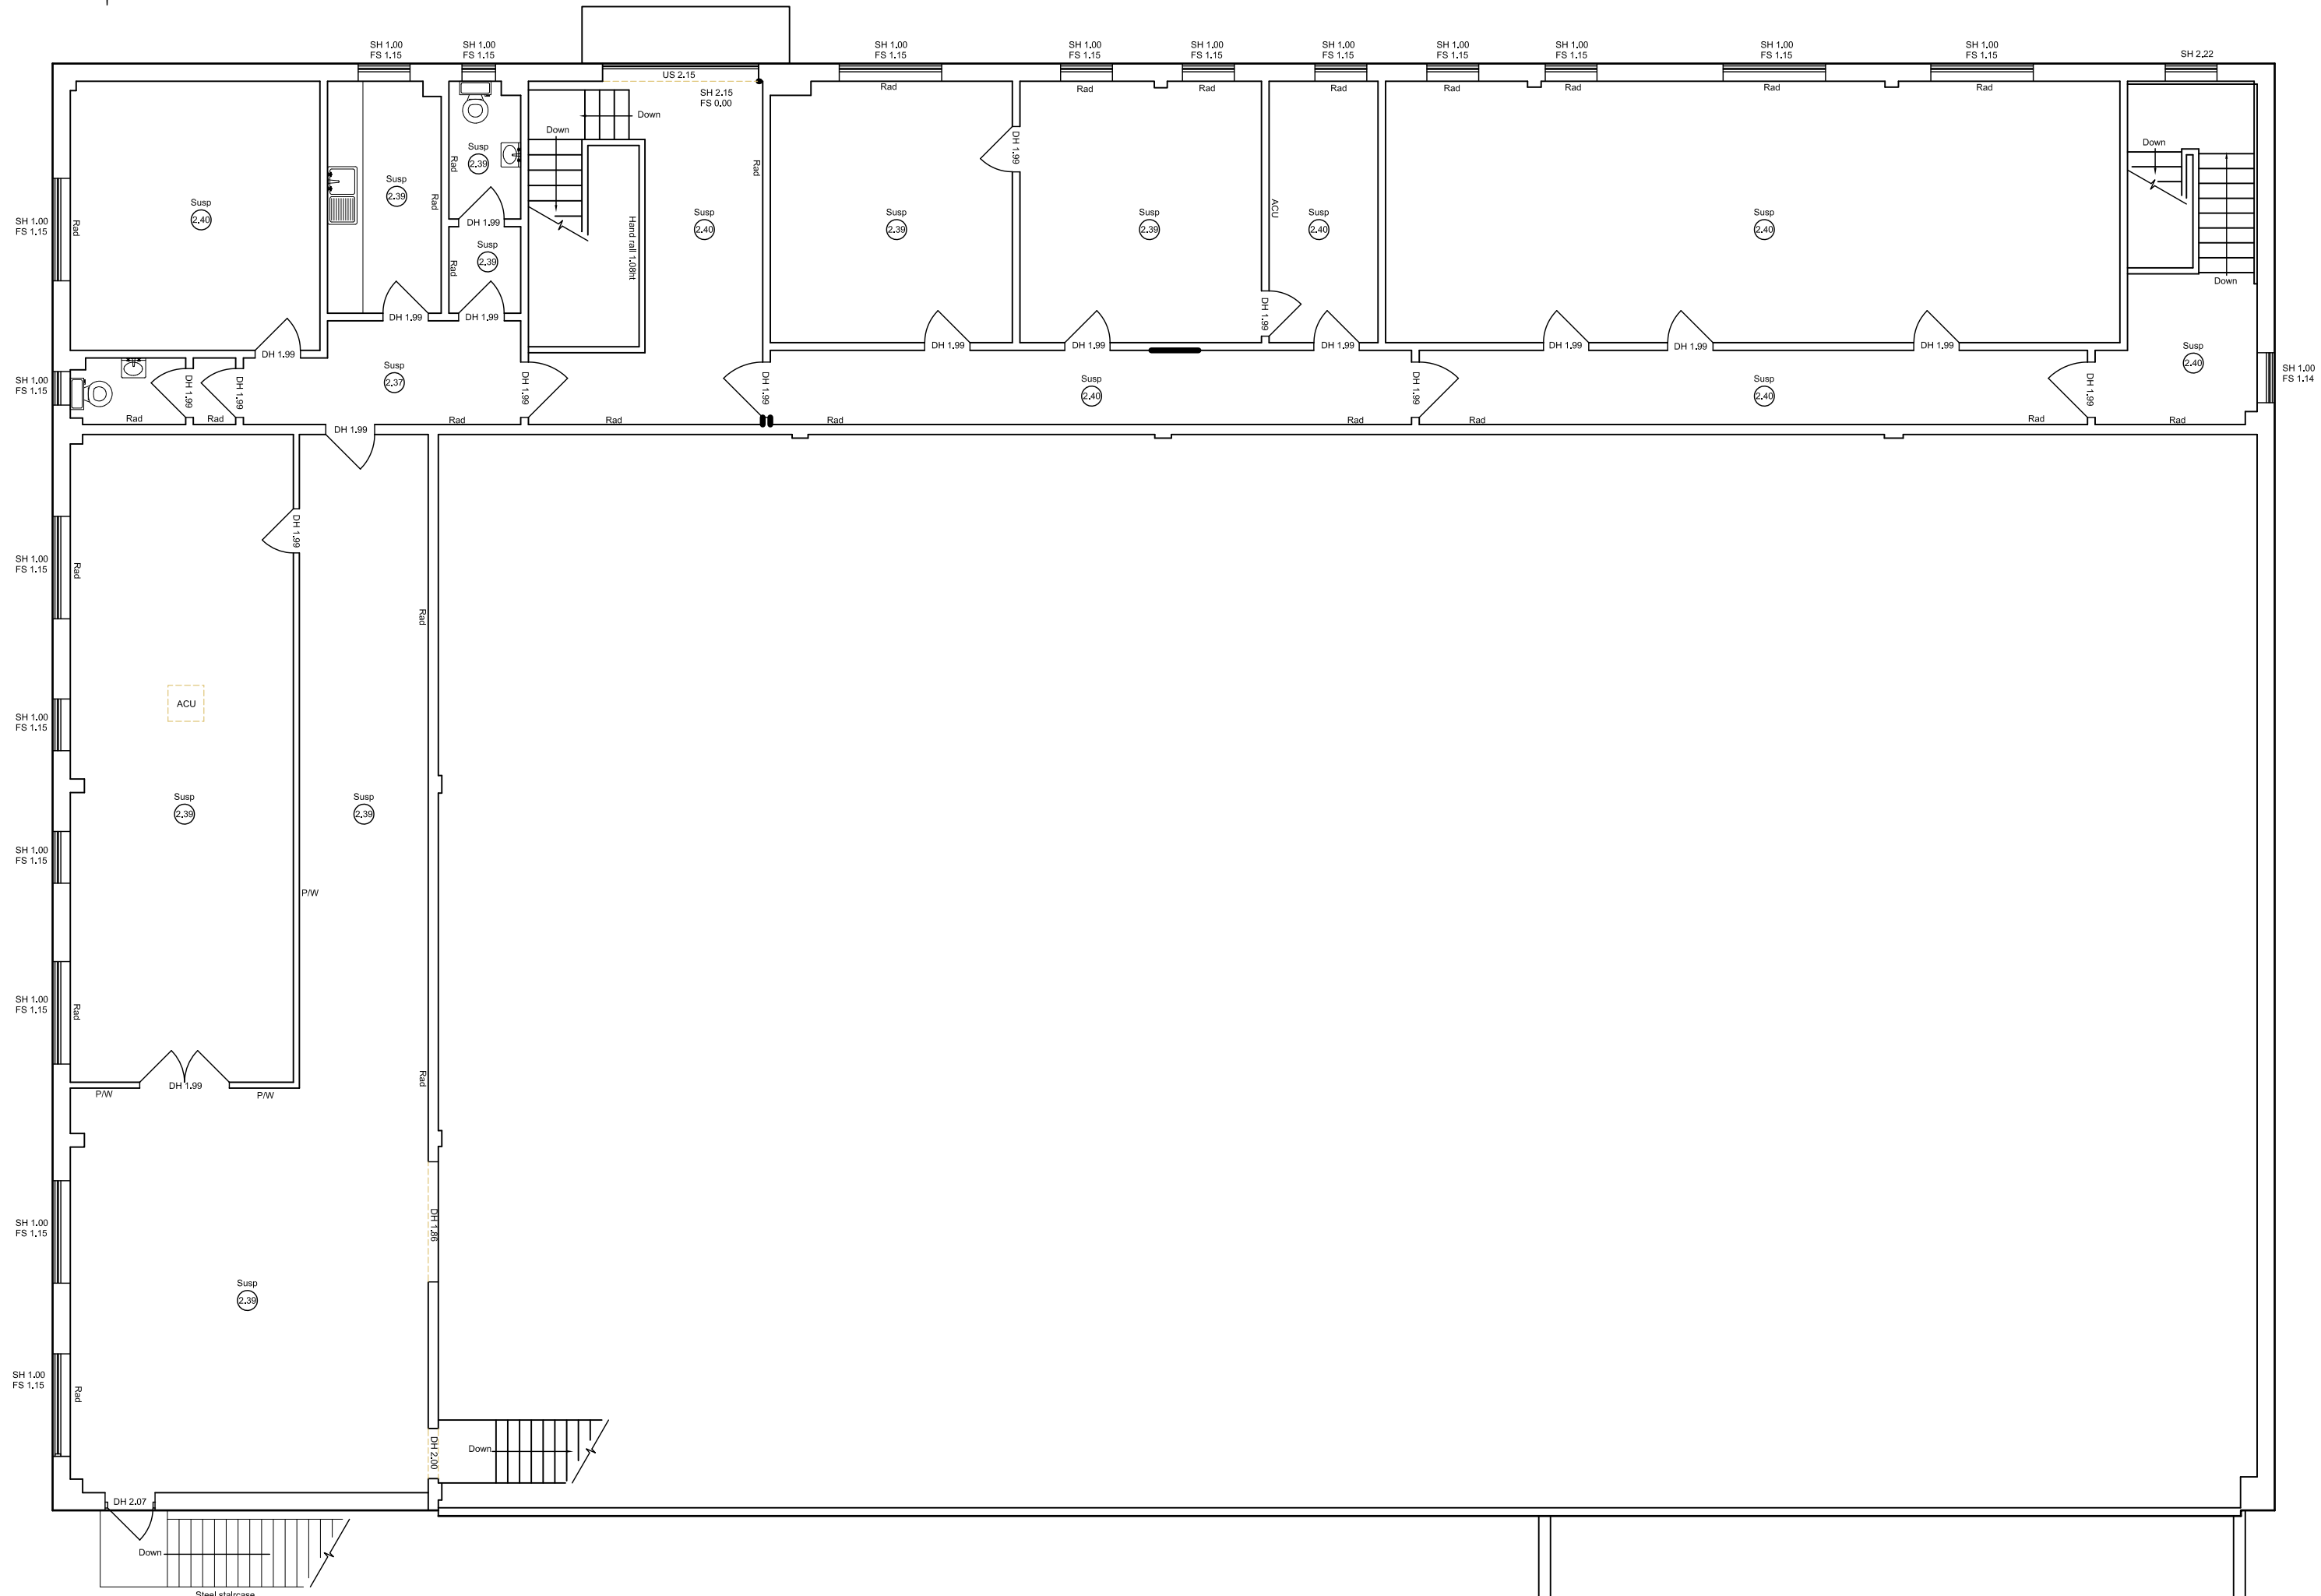

Proposed Roof Plan

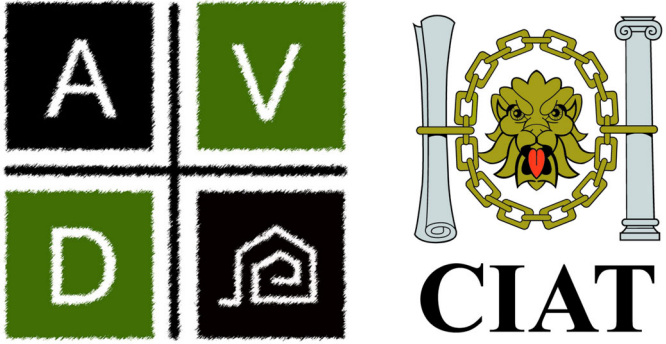  

ArchitecturalVistadesigns Ltd

a: The Paddock, 118 Paddock Way, Hinckley, Leics LE10 0BZ

m: 0785 458 2584 t: 01455 698 839

w: www.architecturalvistadesigns.co.uk

e: studio@architecturalvistadesigns.co.uk

Client: Elmleigh Electrical Systems Ltd

Dwg: Proposed First Floor Plan and Roof Plan

Project: Proposed Erection of Rear extension
at Unit 17 Wheatfield Way, Hinckley LE10 1YG

Scale: 1:100 & 1:200 @ A1 Dwg Status: PLANNING

Date: 22.06.2023 Drawn By: map

Dwg No. Rev.

AVD-771-WWH-PL06 -