


Site Plan

- Development Boundary: 0.97 ha
- Crane Pad & Assembly Area
- Proposed Access Track Extension
- Existing Access Track
- Proposed GRP Unit

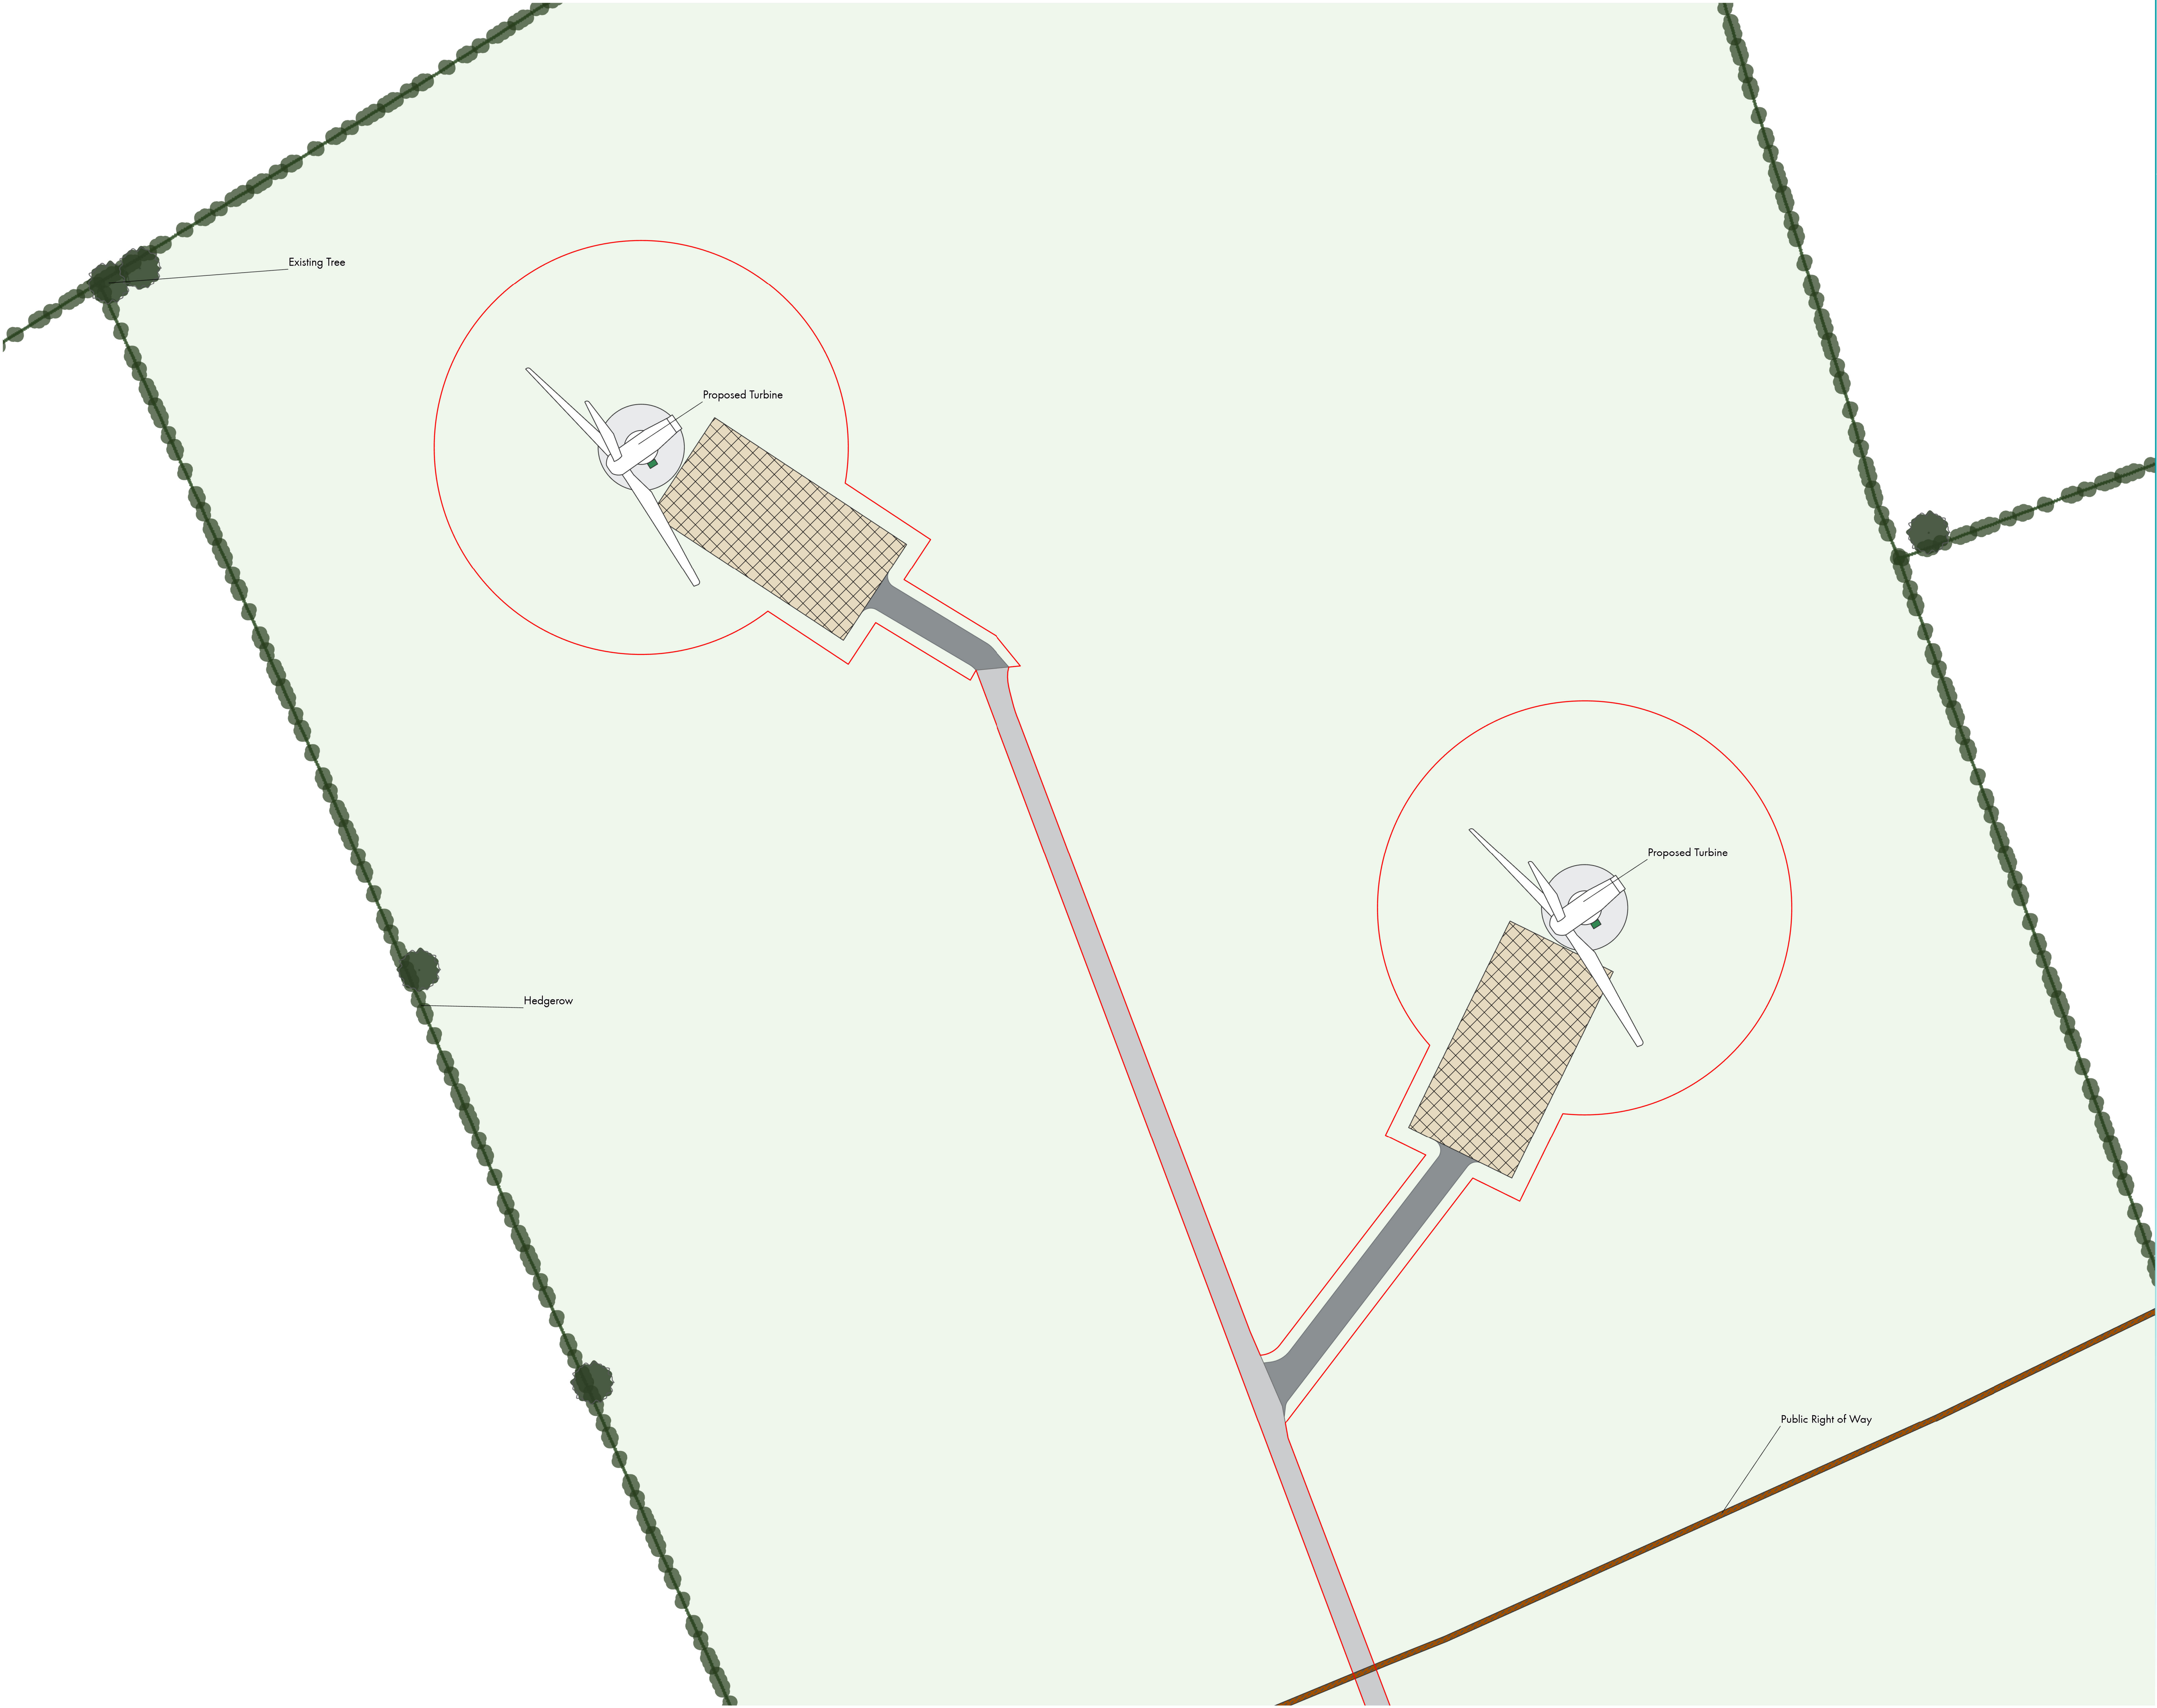

Map Details

The map illustrates the site plan for the repowering of two turbines at Park House Farm, Leicester Lane, Desford, Leicester, LE9 9JJ. The project will not adversely affect the designated public right of way intersecting the existing access track, and uninterrupted public access will be maintained throughout the development.

A section of the existing access track is displayed, the full access track and development boundary are shown in Appendix 2.1 Location Plan.

Scale: 1:500 @ A1



Client Name Paul Hilyer
Site Name Park House Farm Repowering
Drawing Reference COG849/APP/006/a
Date 29/09/25

The drawings are prepared at Cogeo Planning Limited. The drawings are prepared for the client and are not to be used for any other purpose without the written consent of Cogeo Planning Limited. 100000000