



- | No | Note |
|----|---|
| 1. | ONLY TO BE SCALED WHEN PRINTED AT A1 |
| 2. | All dimensions in mm unless indicated. |
| 3. | Plans should be checked by the client, structural engineer and building control, no responsibility will be given to the designer. |

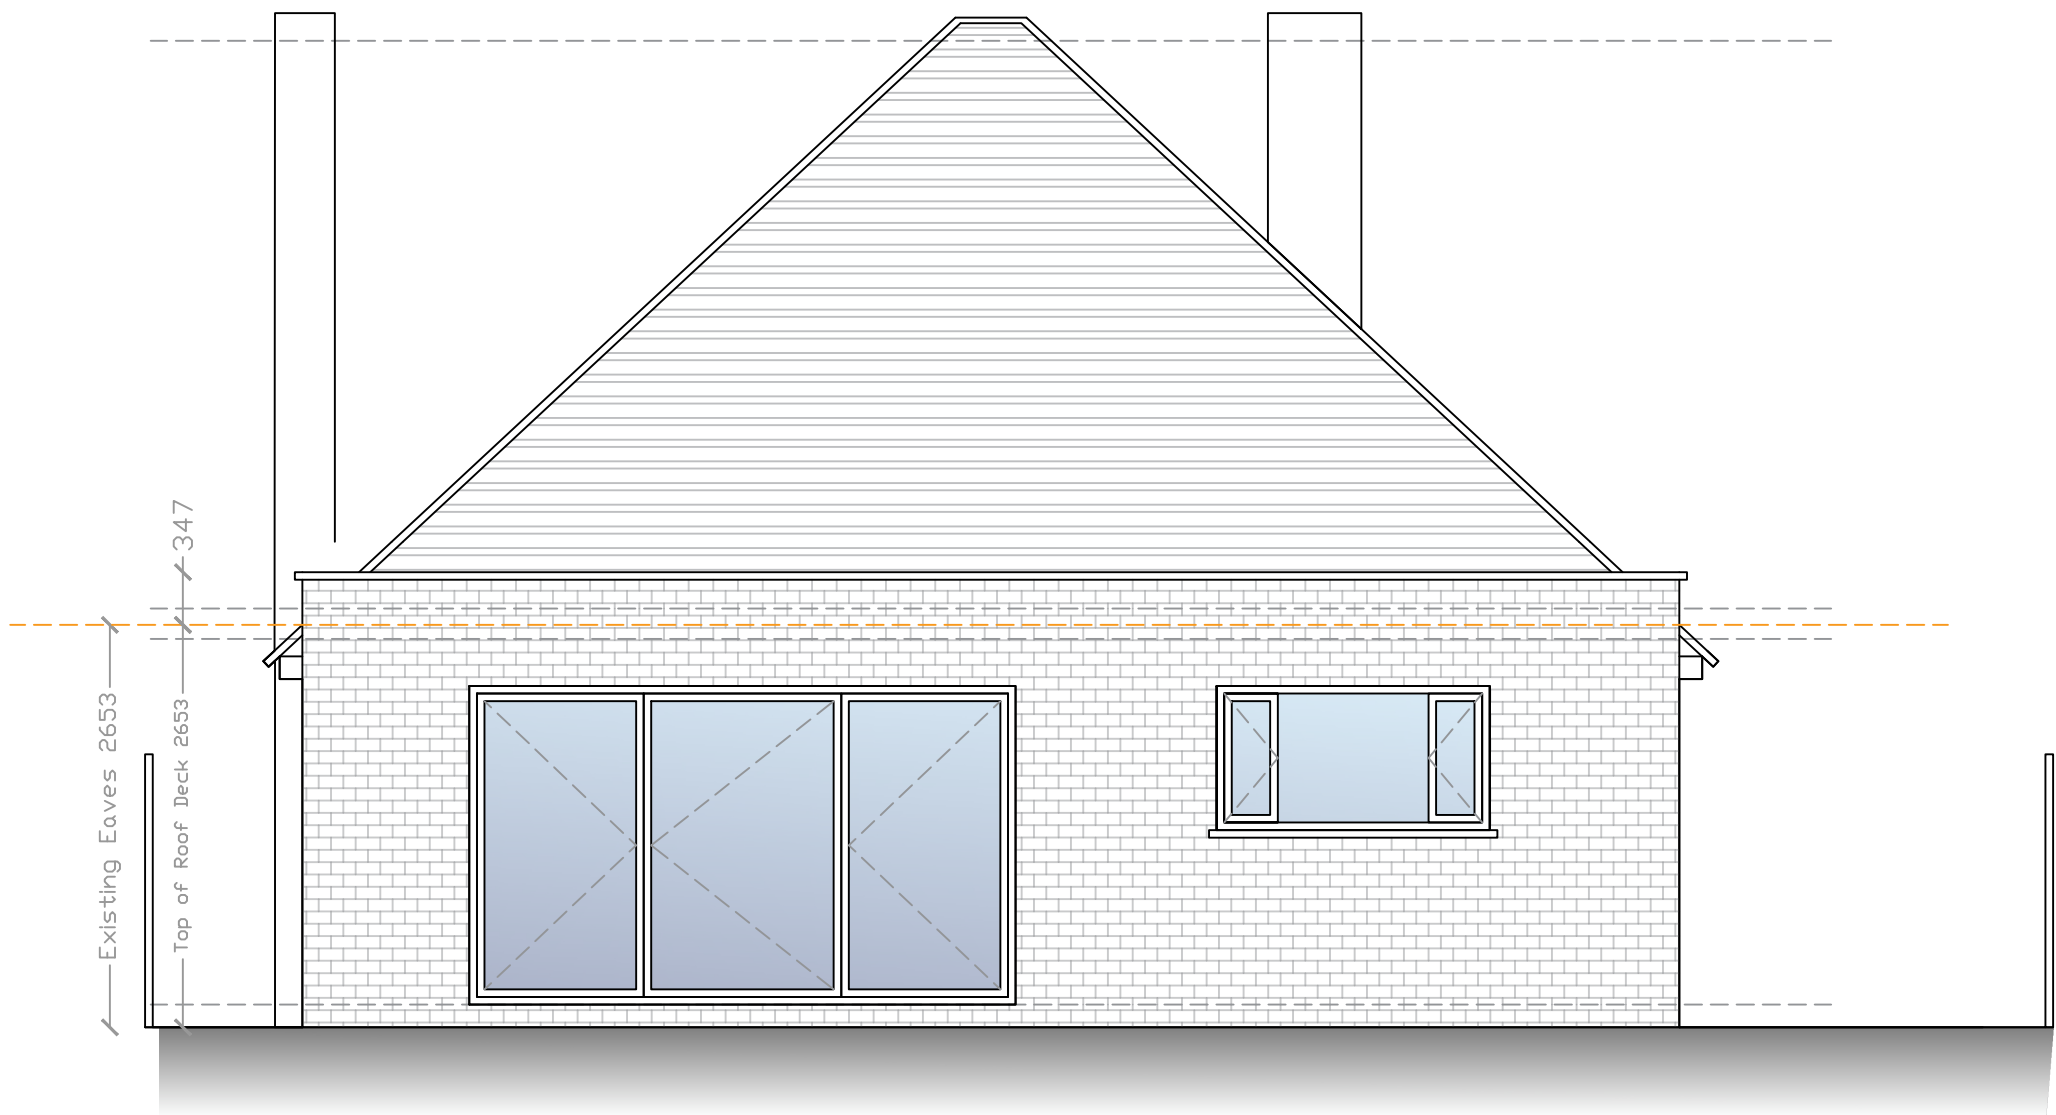


17 York Road, Hinckley - Proposed Rear Elevation South

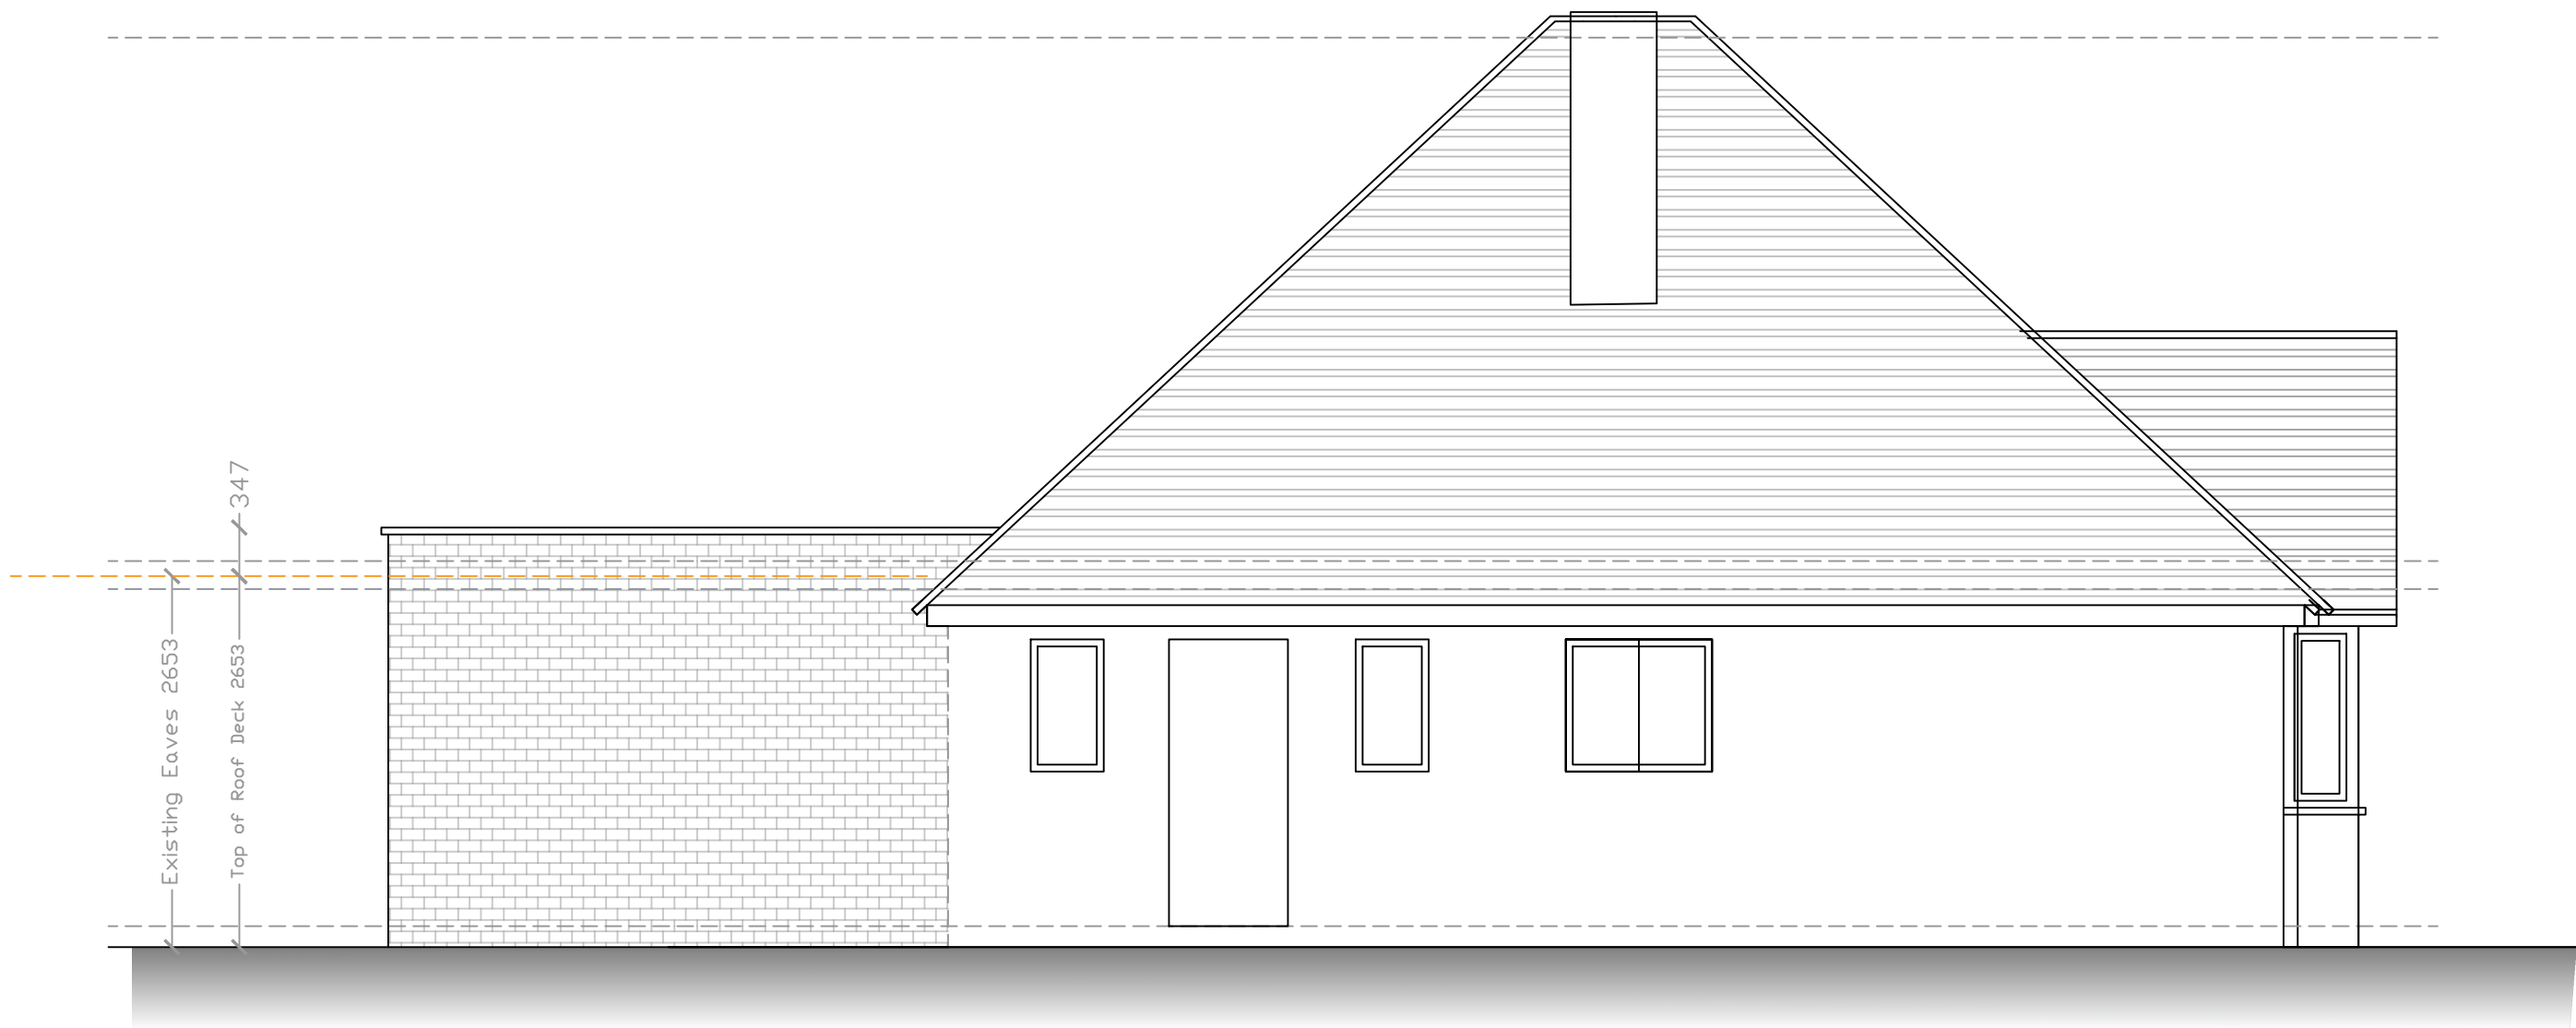


17 York Road, Hinckley - Proposed Side Elevation West



17 York Road, Hinckley - Existing Proposed Elevation North

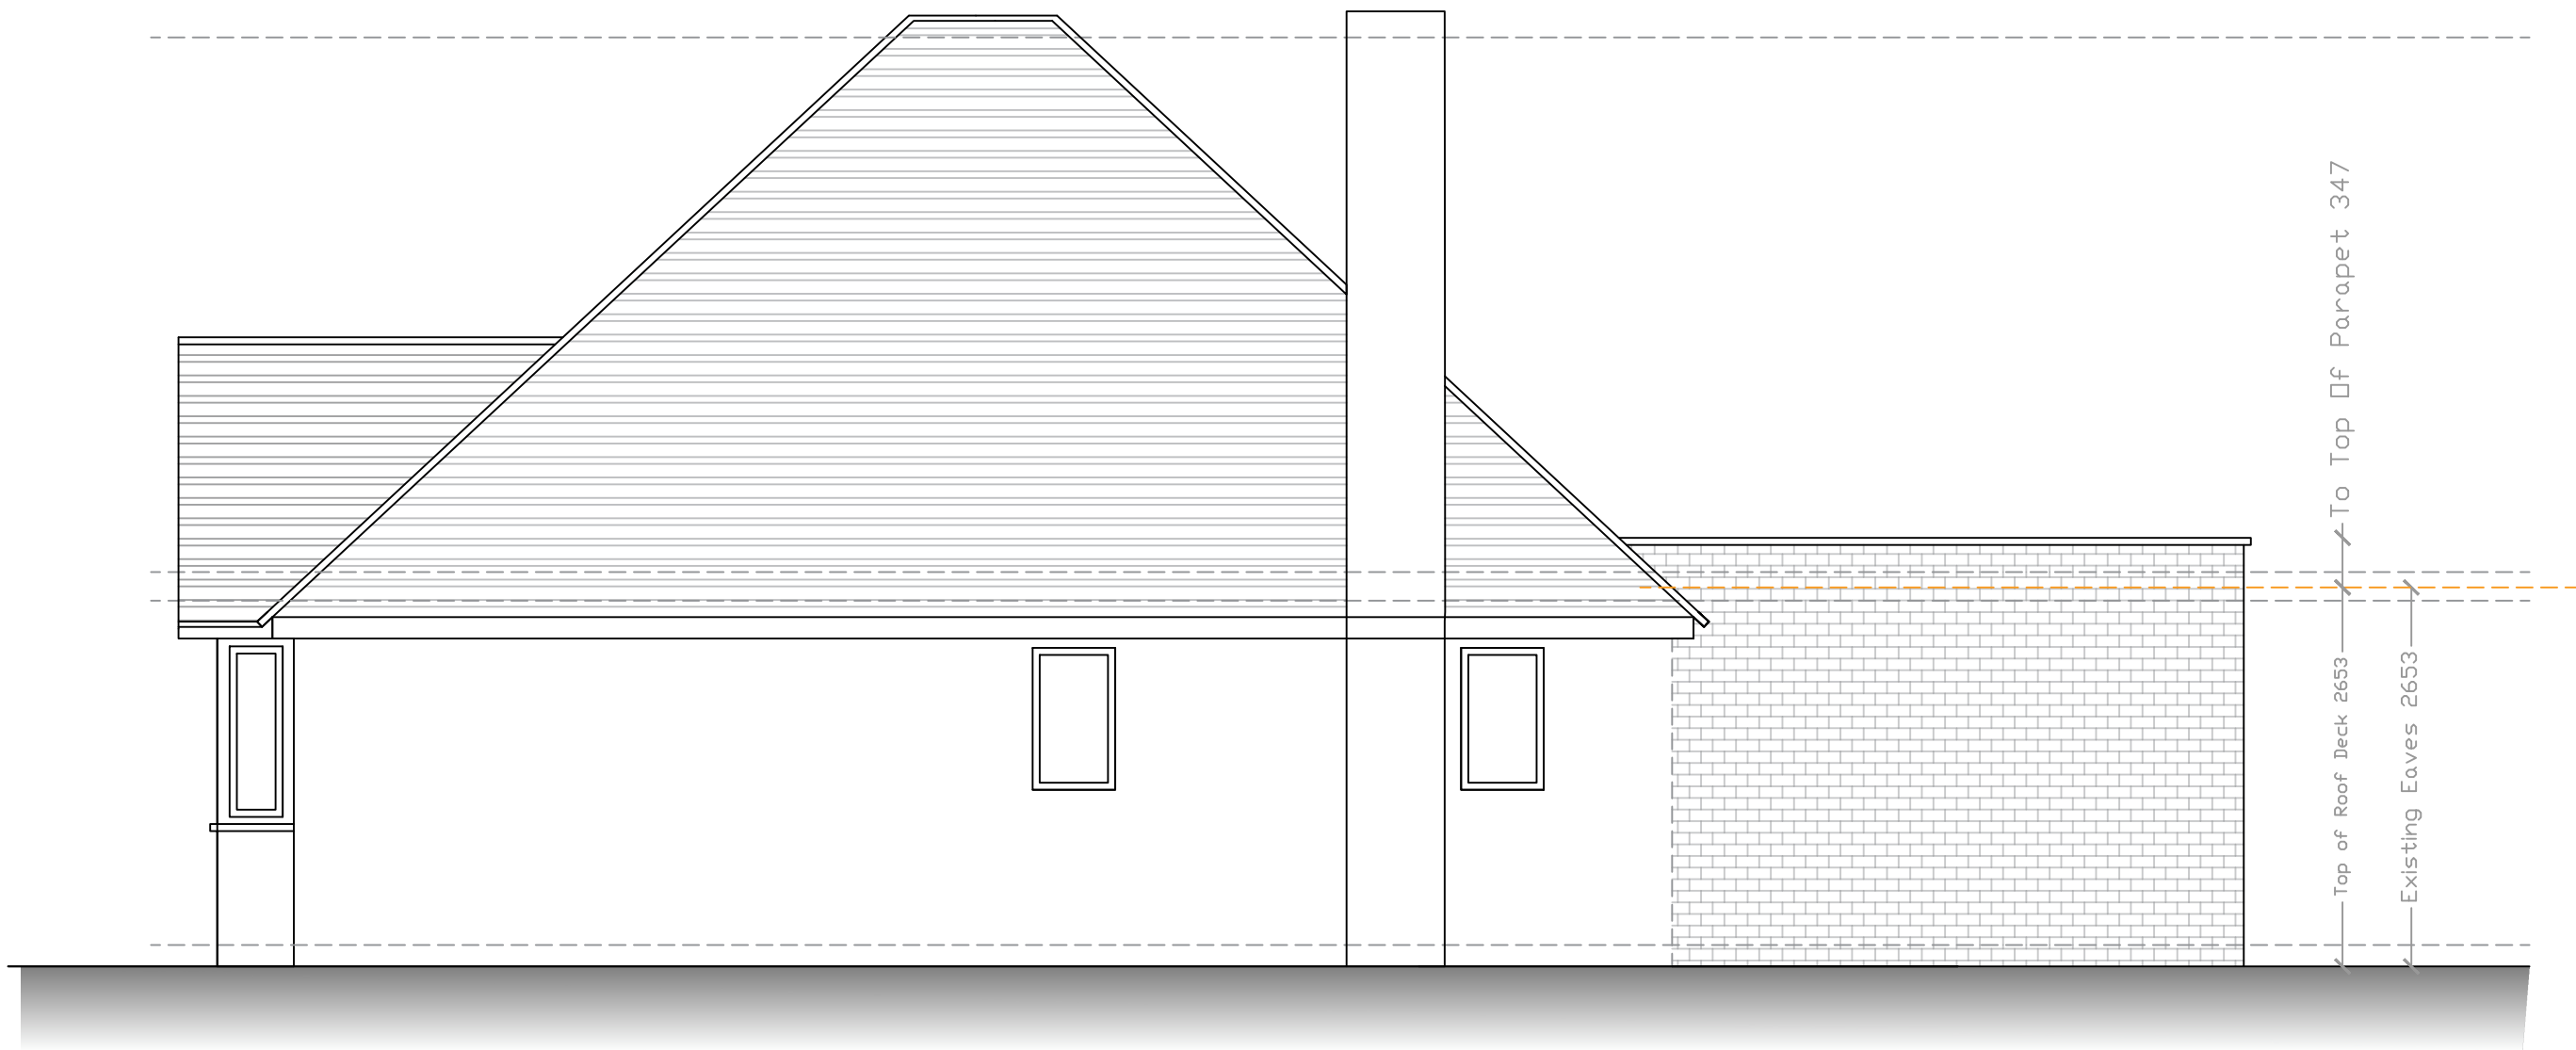

17 York Road, Hinckley - Proposed Side Elevation East

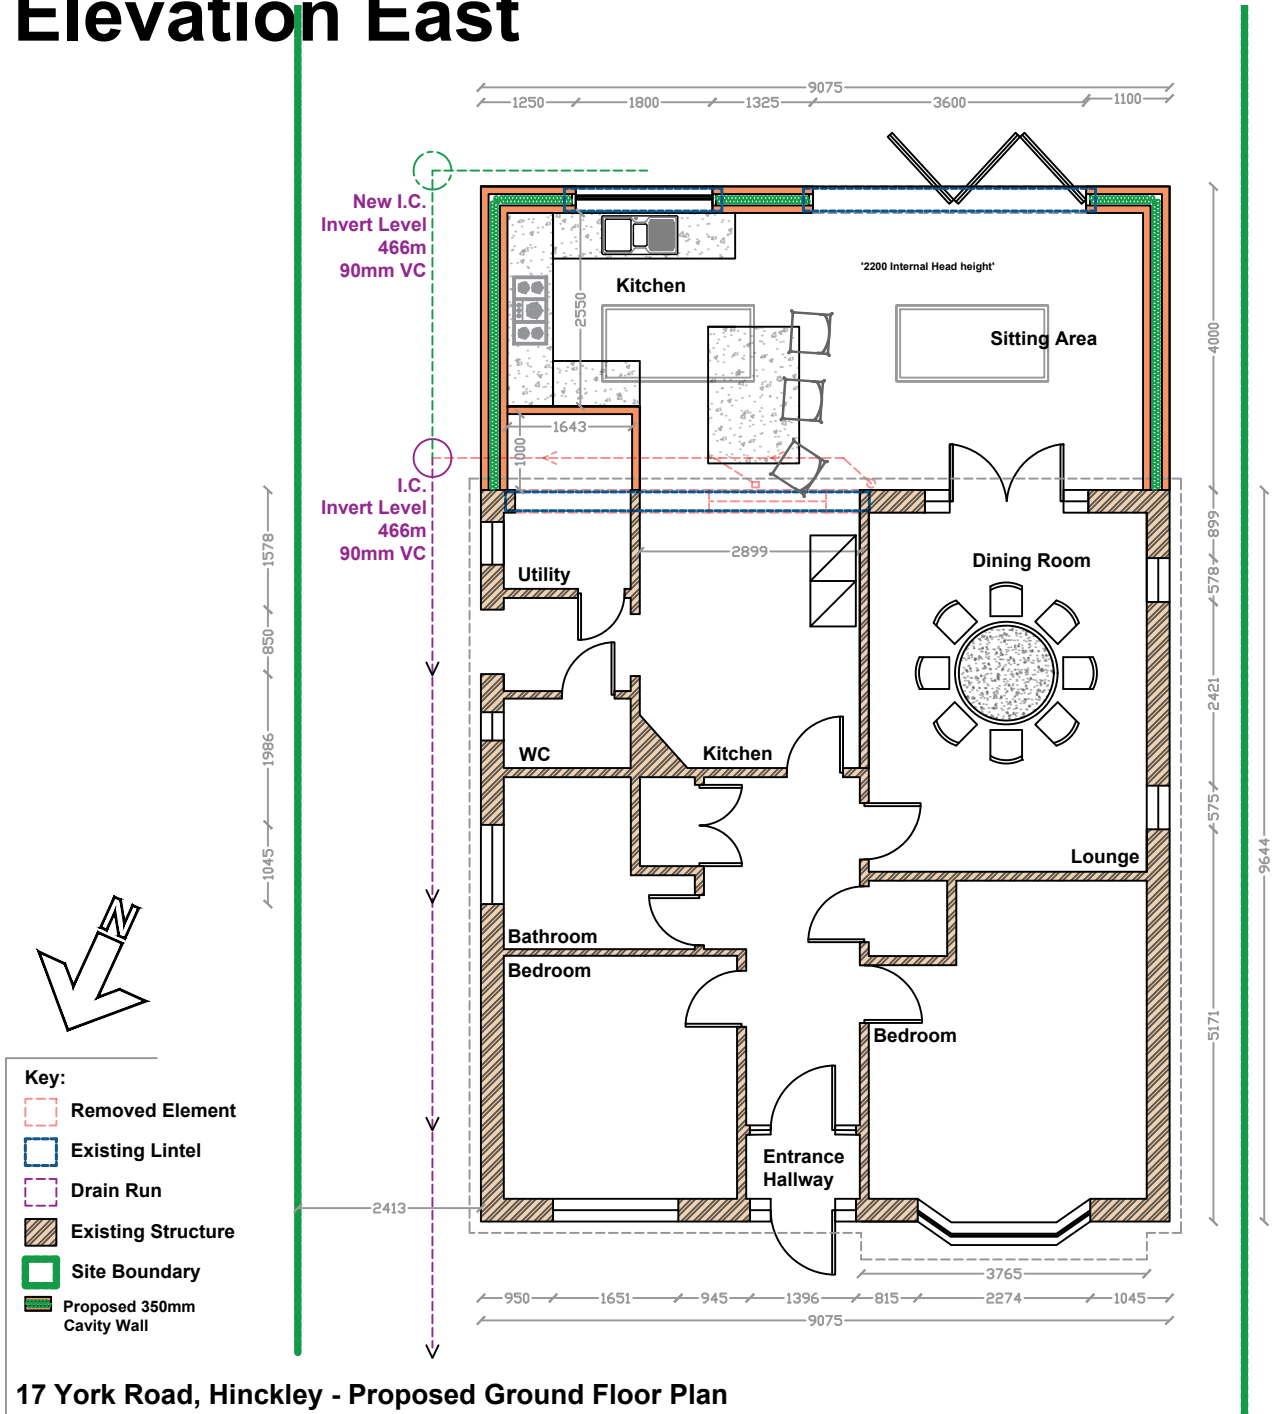

A	WL	09.12	HEIGHT REDUCTION	AW
Rev	By	Date	Description	Chk'd
Ladbury Architectural Design WILLIAM LADBURY 11 SEDGEMERE ROAD MARKET BOSWORTH CV13 0AY TEL : 07841354894 william@ladburyad.com				
Project: 17 YORK ROAD, HINCKLEY LR10 0RH				
Drawing Title: PROPOSED ELEVATIONS				
A1				
Drawn	Chk'd	Appd	Status	Date
WLADBURY			PLANNING	30.09.25
			Scale @ A1	
			1:50 1:100	
Drawing No: 17YORK-PS25-4				Rev
				A