


Please Note:

- This drawing may be printed and scaled FOR PLANNING PURPOSES.
- All dimensions to be CHECKED ON SITE and any DISCREPANCY reported to Perfect Planning.
- The site boundary shown is the best assumed from available data & does NOT represent legal ownership.
- All dimensions in mm unless otherwise stated.

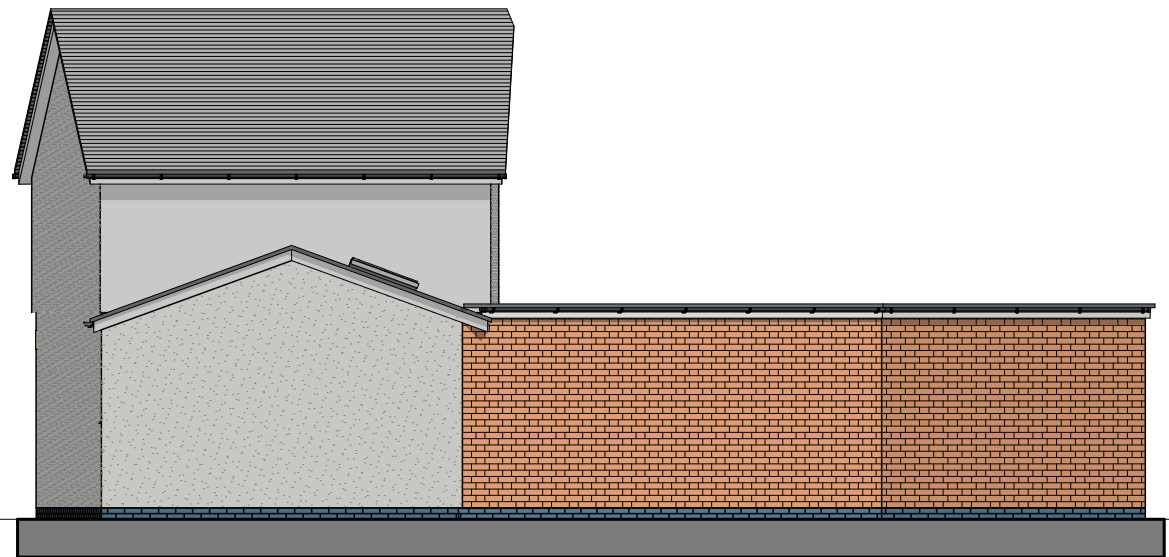


Side Elevation




Rear Elevation




Front Elevation

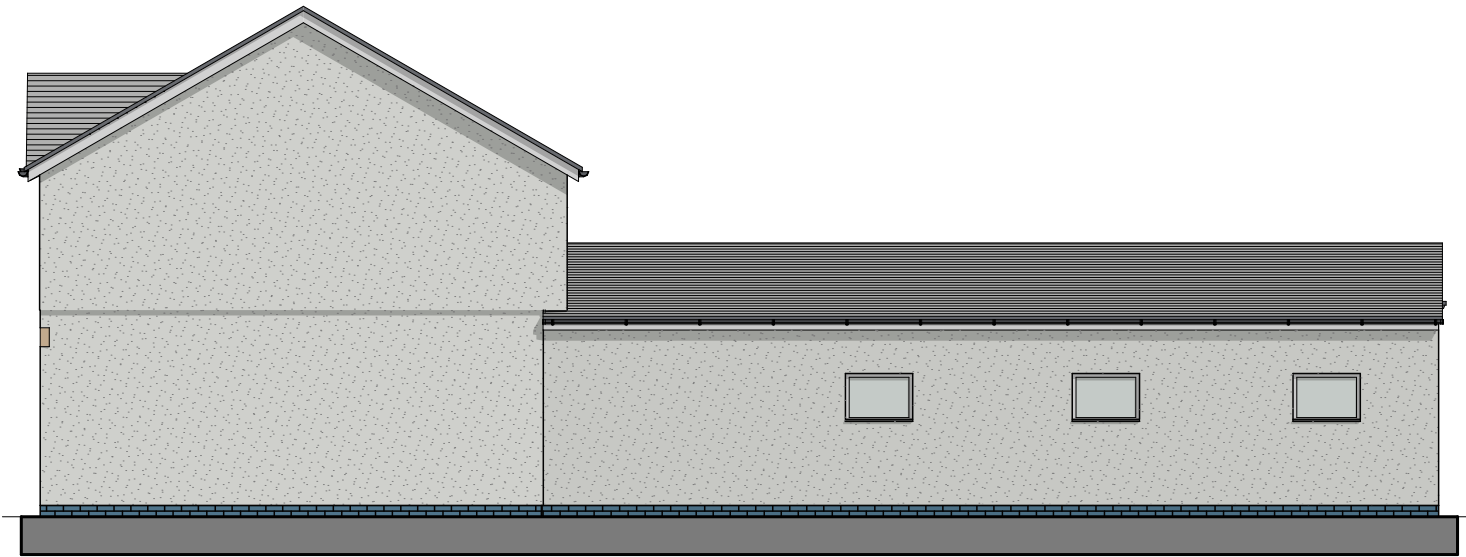

Side Elevation

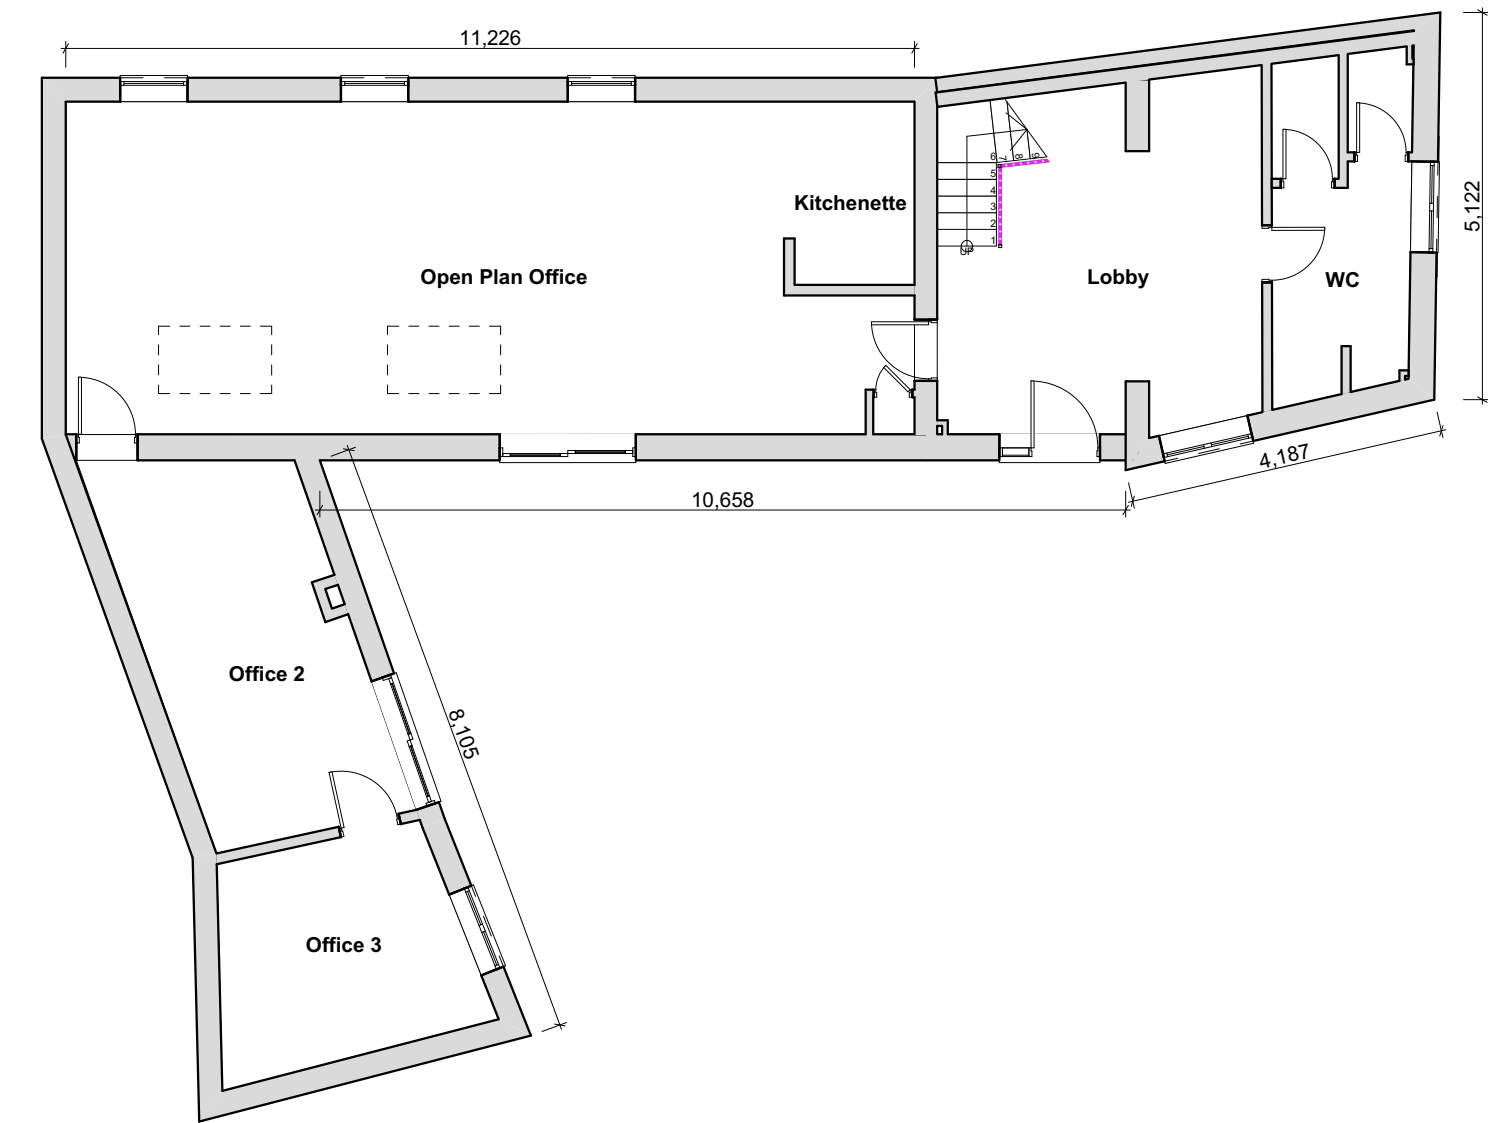

Ground Floor Plan

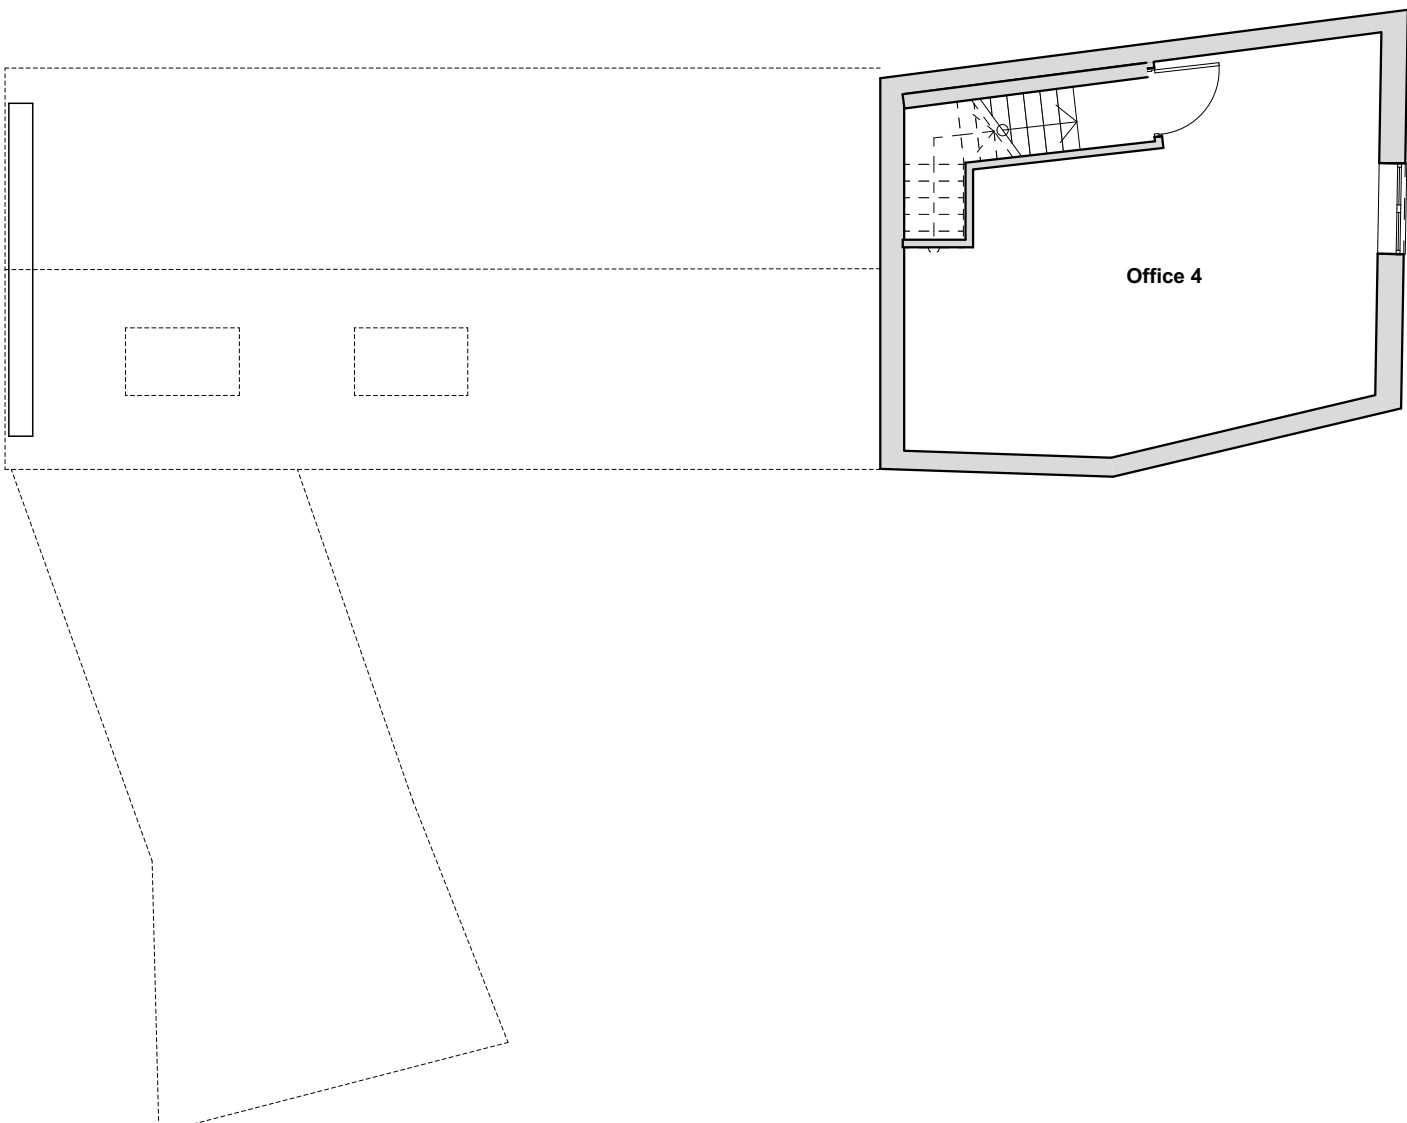

First Floor Plan



Revisions.



e: info@perfect-planning.co.uk
t: 01455 272943
t: +44 (0) 7904 224864
t: +44 (0) 7912 413144
w: www.perfect-planning.co.uk

Project:
Double Storey internal alterations

57b Mill Street
Barwell
LE9 8DX

Client:
Barry Granger

Drawing Title:
Existing Floor Plans & Elevations

Drawing by: AL / WJ / SK / EB	Checked by: AL / AC
Date: 15-03-2024	Scale: 1:100@A2
Drawing Number: 770-01	Revision: