


Please Note:


- This drawing may be printed and scaled FOR PLANNING PURPOSES.
- All dimensions to be CHECKED ON SITE and any DISCREPANCY reported to Perfect Planning.
- The site boundary shown is the best assumed from available data & does NOT represent legal ownership.
- All dimensions in mm unless otherwise stated.

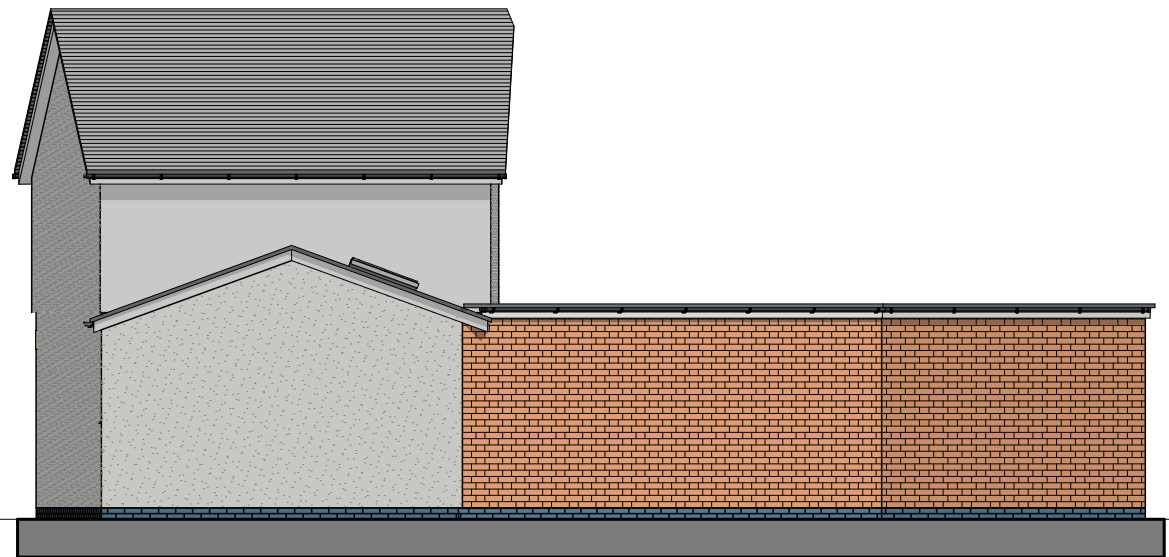


Side Elevation




Rear Elevation

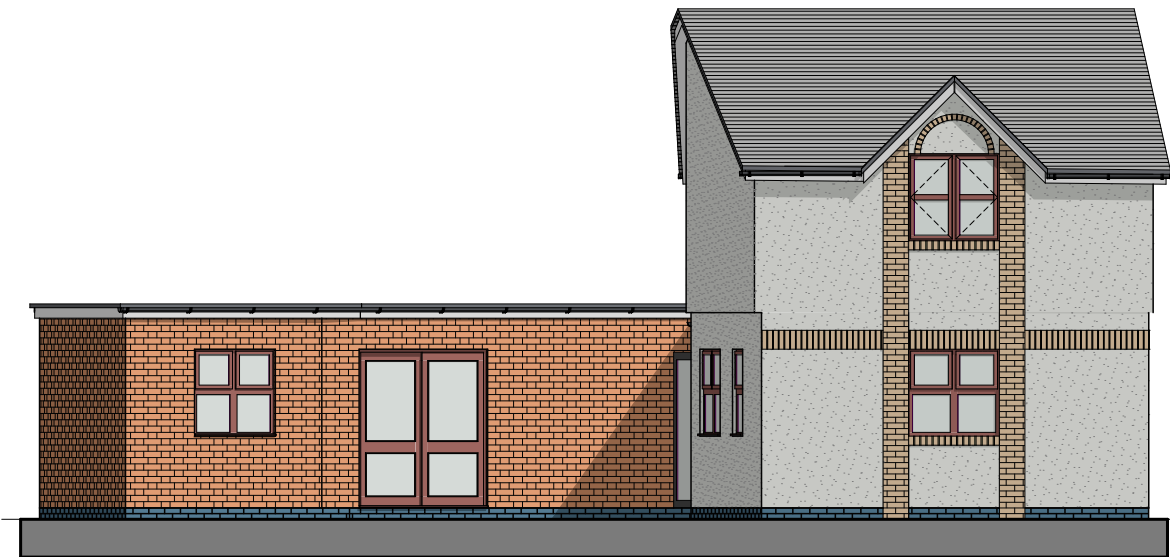


Front Elevation

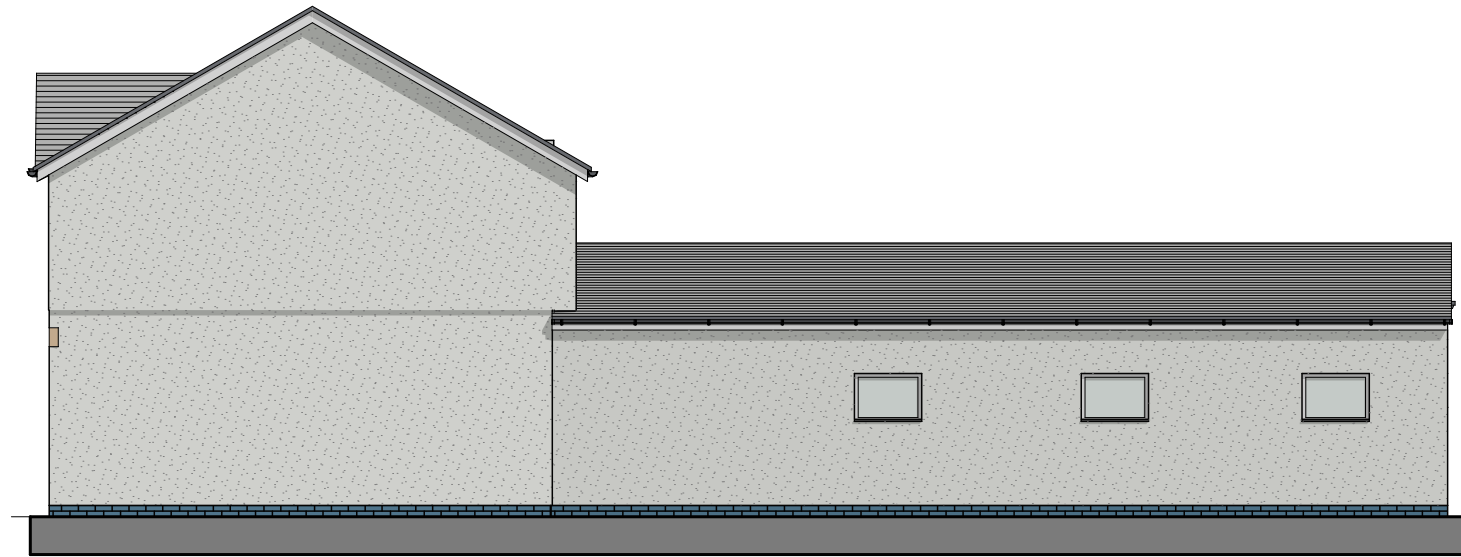

Side Elevation

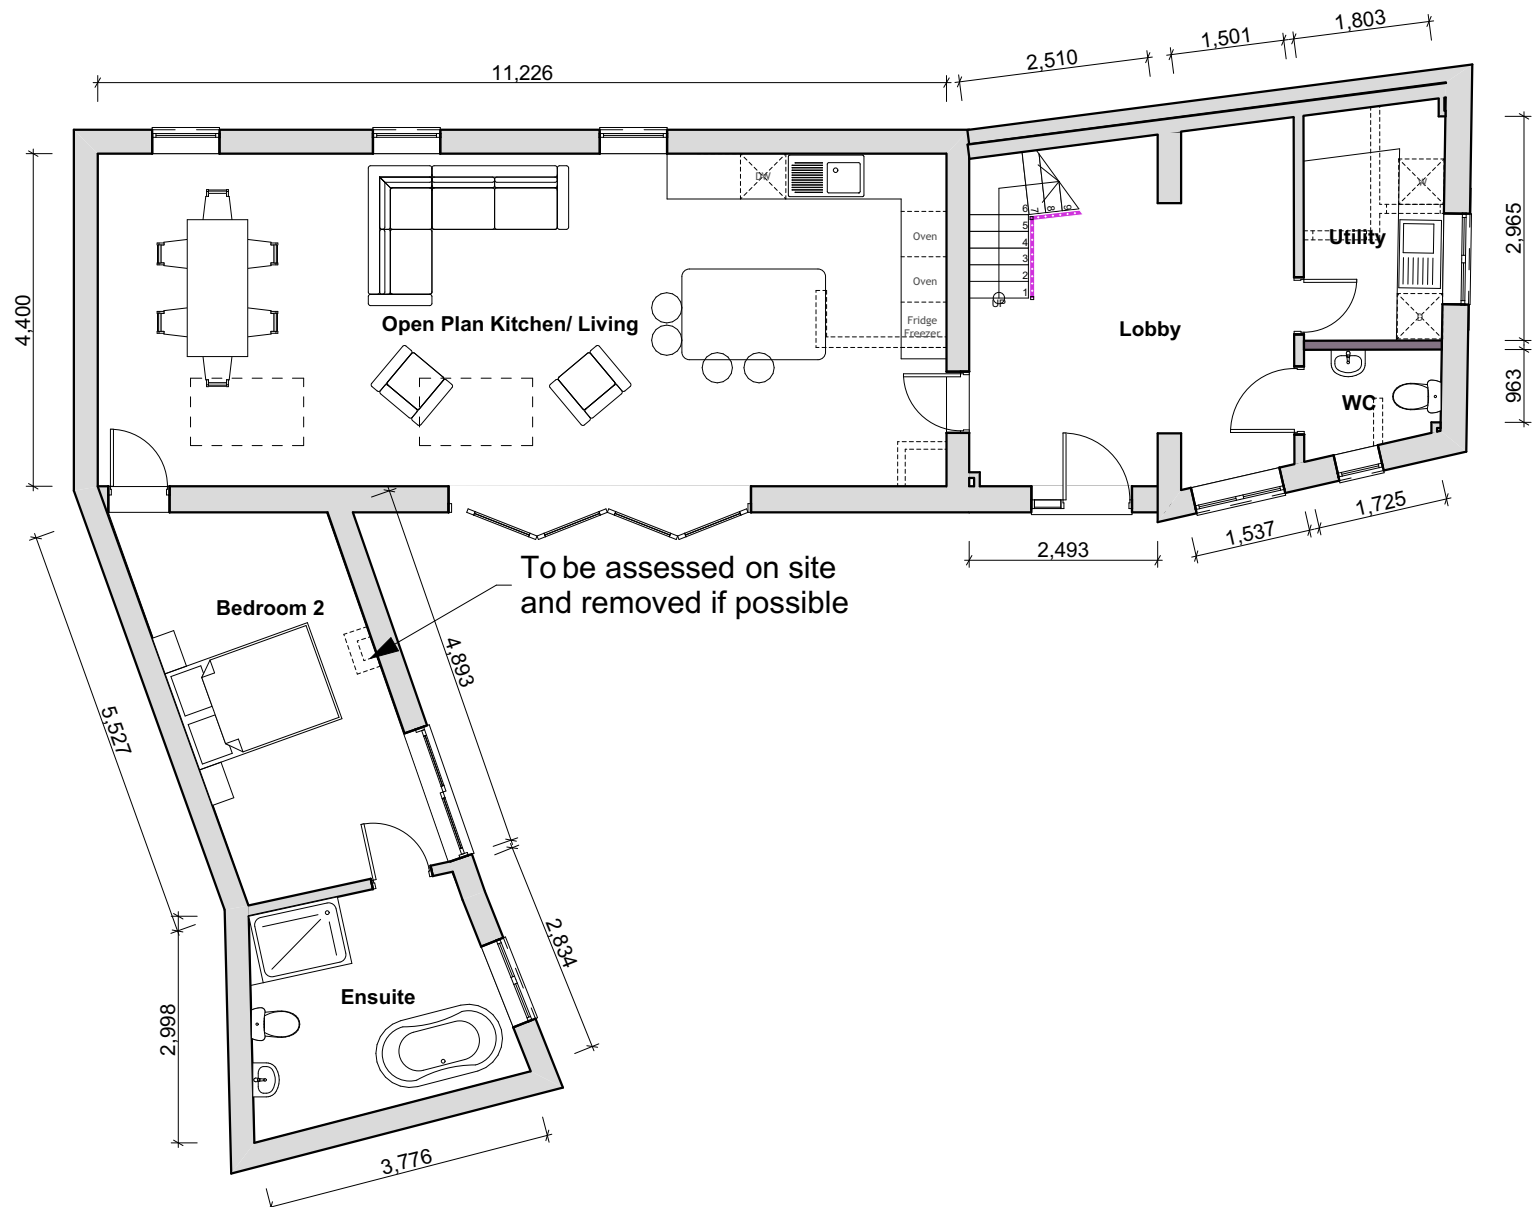

Ground Floor Plan

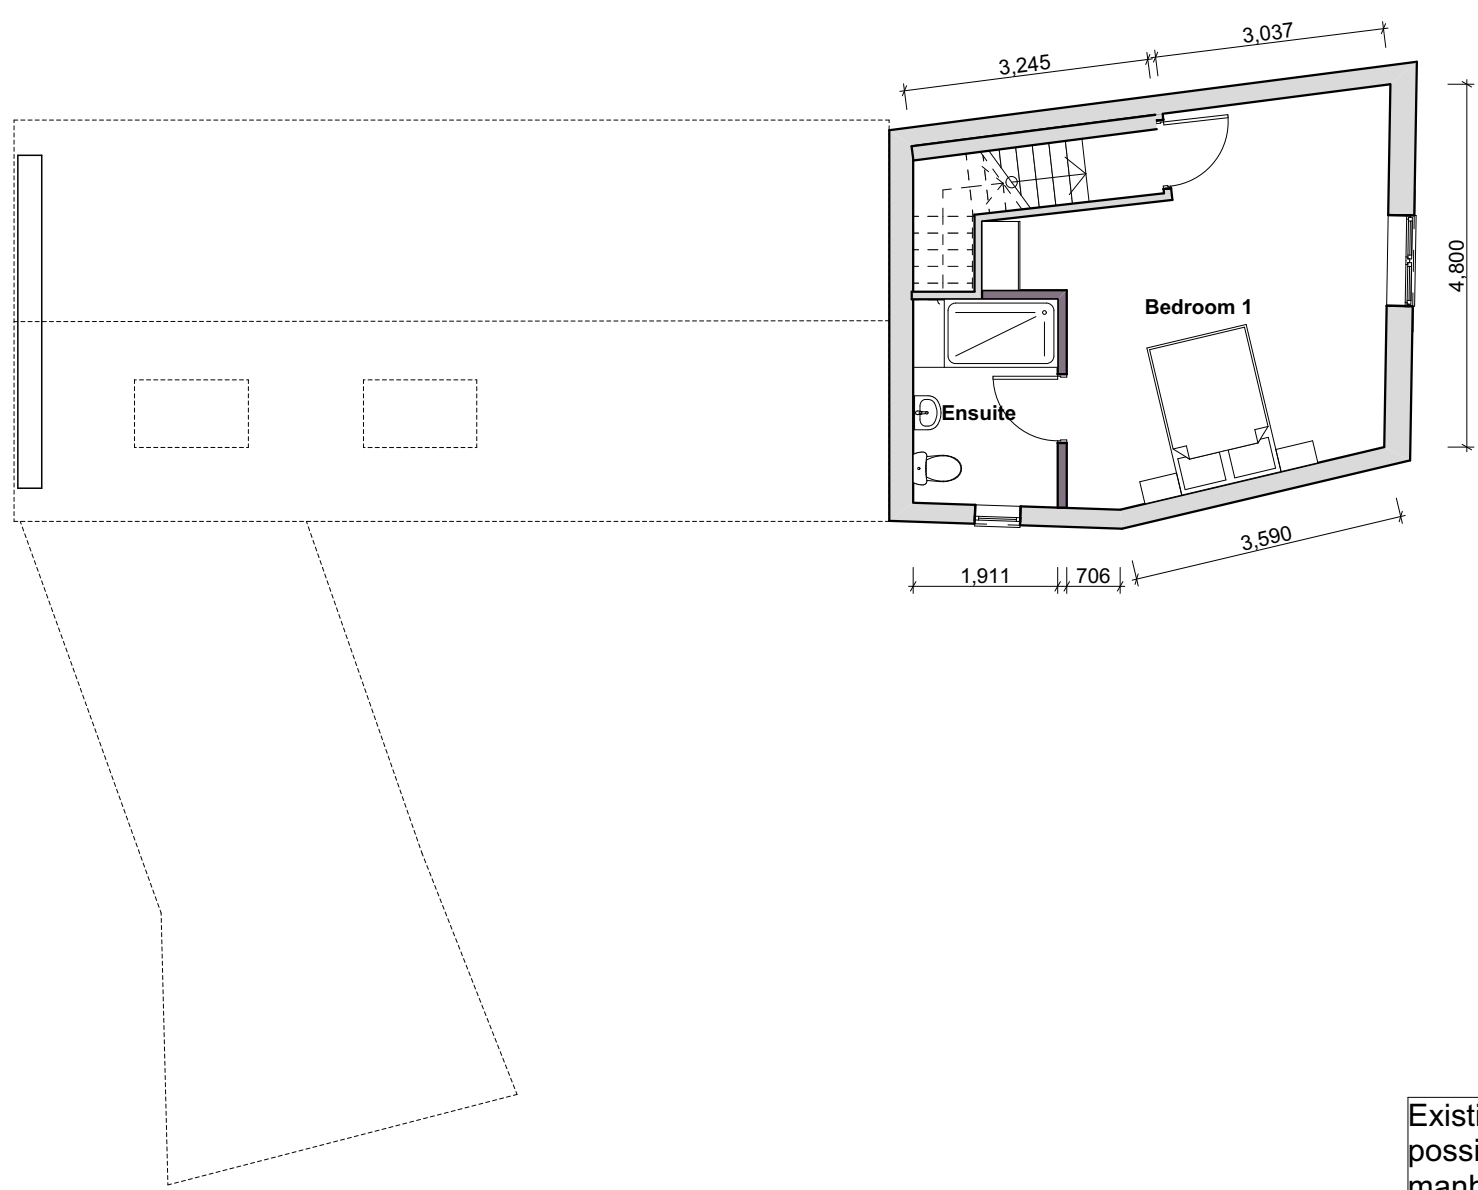

First Floor Plan

WALL LEGEND	
	EXISTING WALL
	PROPOSED NEW WALL
	REMOVED WALL

Existing drainage to be exposed and utilised where possible all new junctions to have access through manhole or rodding point.



Scale Bar 1:100

Revisions.



e: info@perfect-planning.co.uk
t: 01455 272943
t: +44 (0) 7904 224864
t: +44 (0) 7912 413144
w: www.perfect-planning.co.uk

Project:
Double Storey internal alterations

57b Mill Street
Barwell
LE9 8DX

Client:
Barry Granger

Drawing Title:
Proposed Floor Plans & Elevations

Drawing by:
AL / WJ / SK / EB

Date:
15-03-2024

Drawing Number:
770-02

Checked by:
AL / AC

Scale:
1:100@A2

Revision:
.