






Garage Elevation

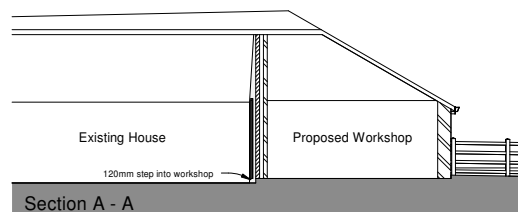


Section A - A

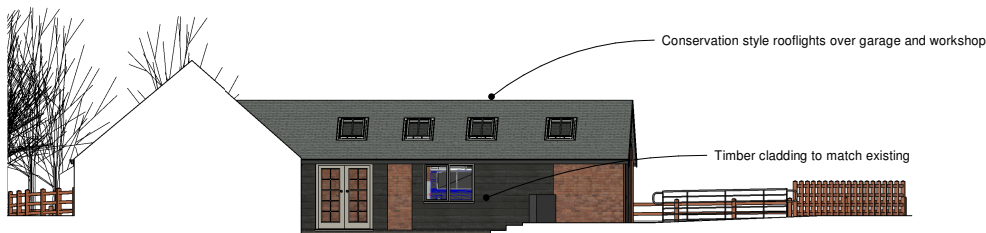

Workshop Entrance Elevation

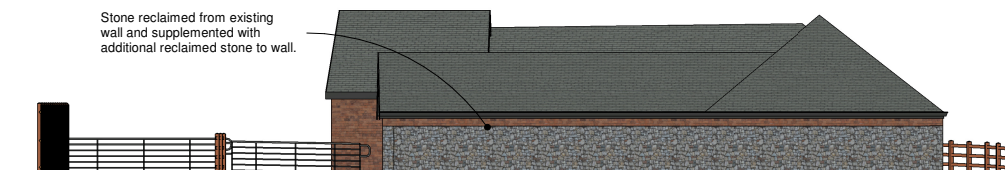


Paddock Elevation

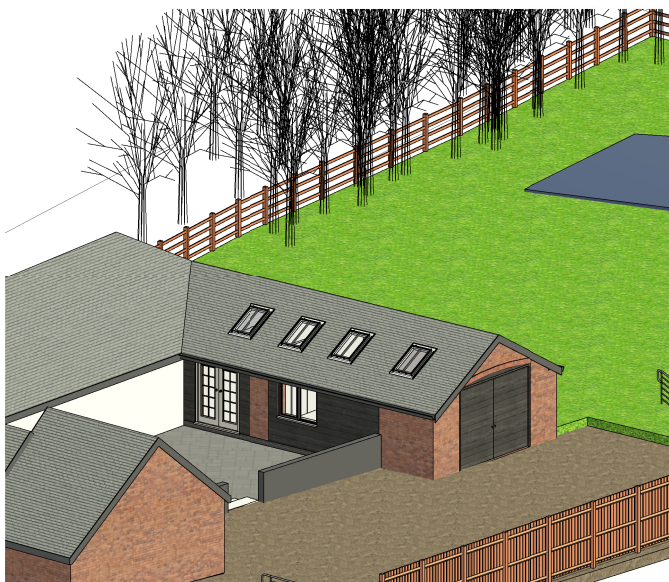


3D Views




Ground floor and site plan - 1:200

 

SCALE 1:200 @ A2

 

SCALE 1:100 @ A2

 

Client Ryan Pugh		hayward ARCHITECTS LTD 19 Station Road Hinckley Leicestershire LE10 1AW Tel: 01455 635 665 Fax: 01455 618 971 www.hayward-architects.co.uk	
Project Title Proposed Garage and Workshop Wykin Lane Stoke Golding			
Drawing Title Scheme 1		Job No. 23/41	Drawing No. 03G
Scale 1:200 & 1:100	Date June 23	Sheet A2	
Author MO	Checked by LJW	Status Planning	