



Elevation 1



Elevation 2



Elevation 3




Elevation 4




Elevation 5




Elevation 6

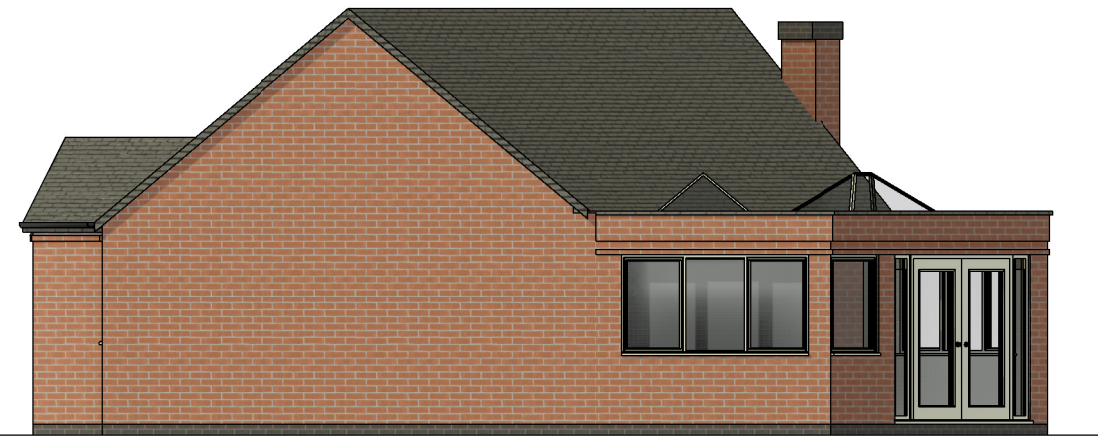

Elevation 7

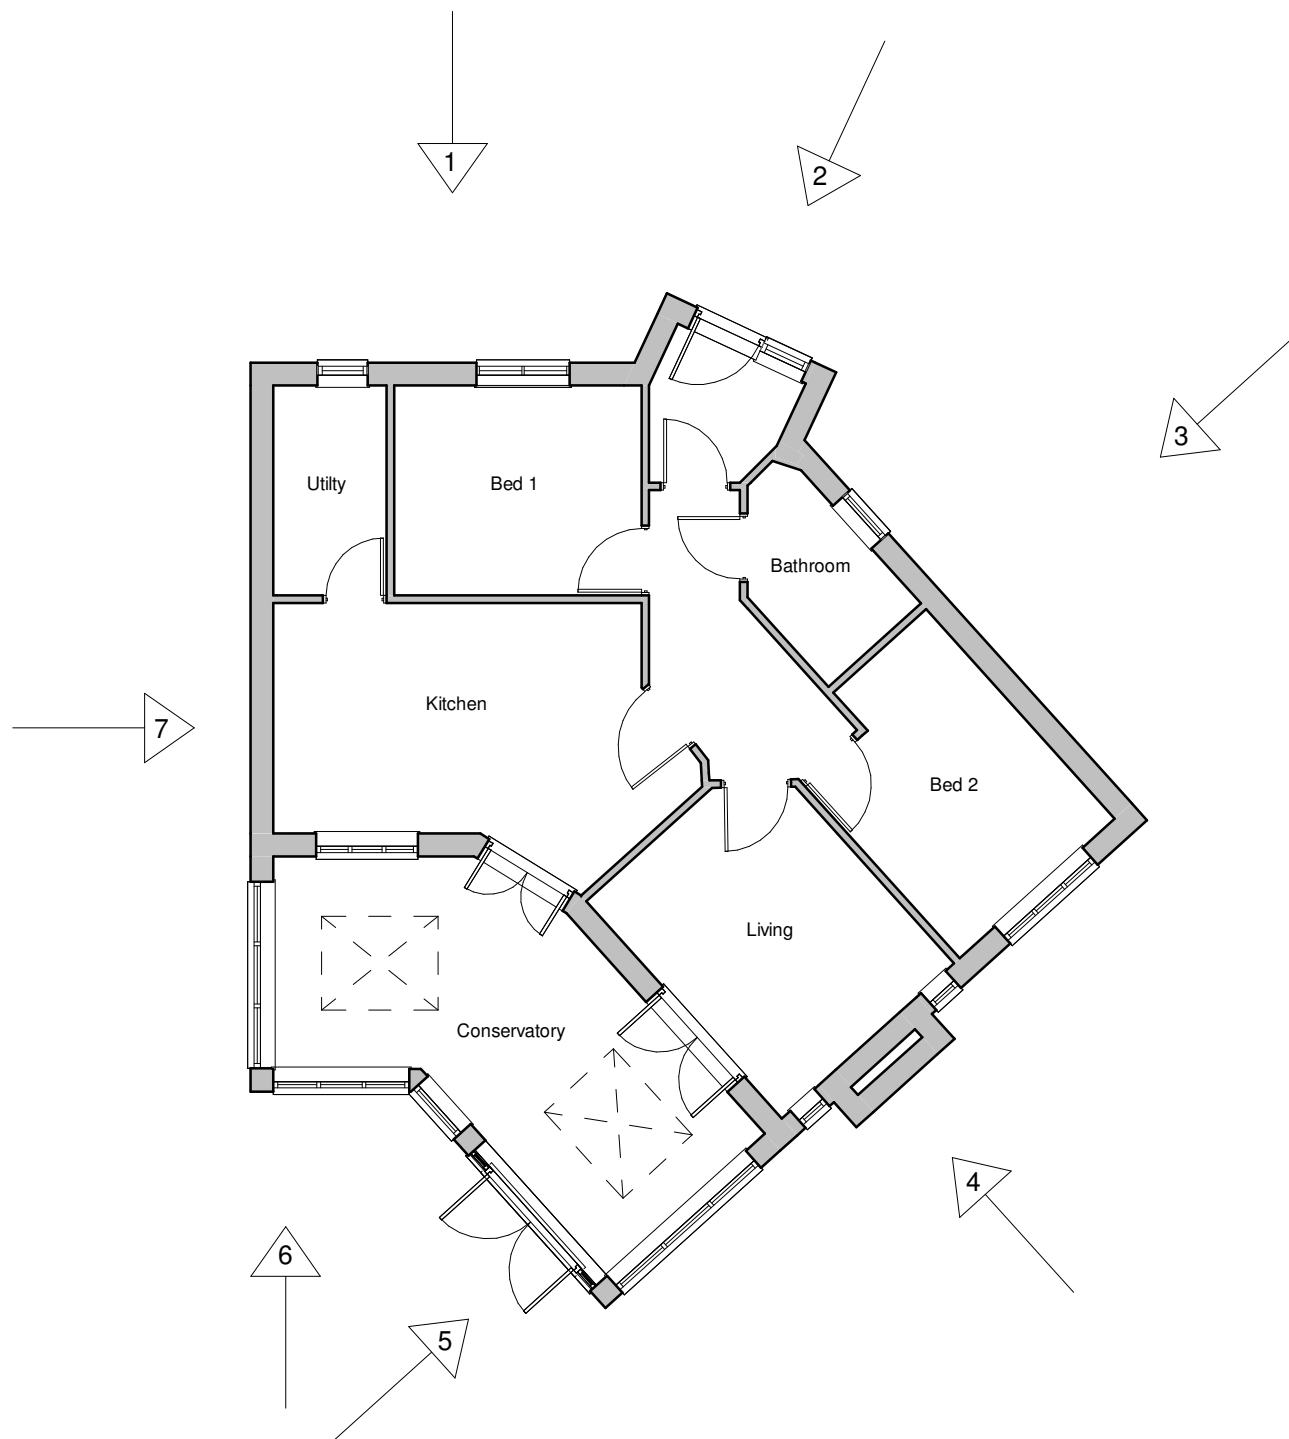

Ground Floor Plan

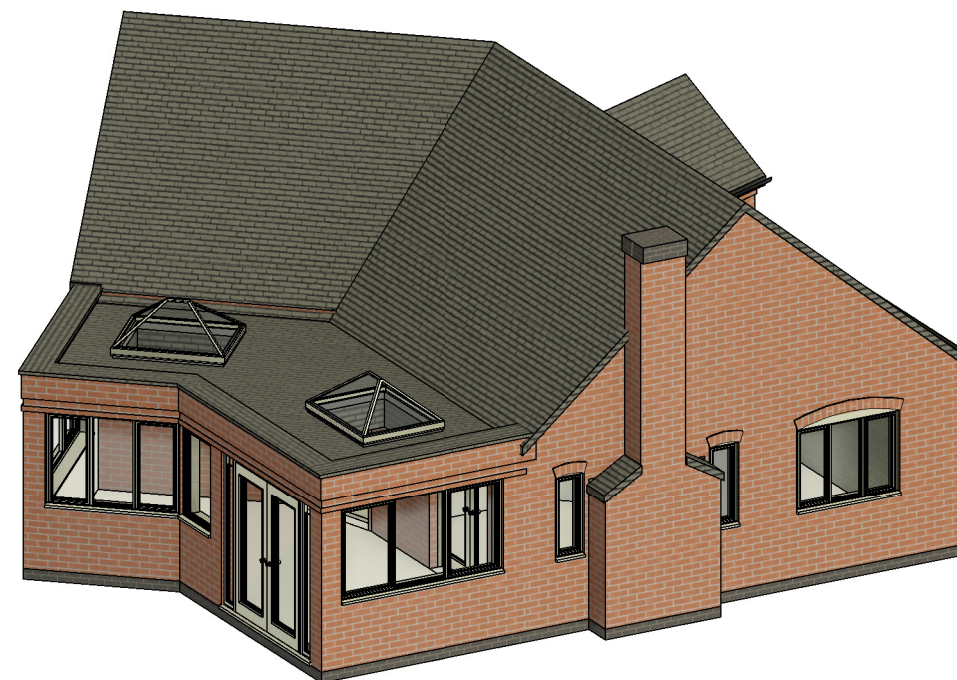

3D View



Section



Client Wyatt		hayward ARCHITECTS LTD		
Project Title 45 Main Street Barton In the Beans		19 Station Road Hinckley Leicestershire LE10 1AW		
Drawing Title As Existing				
Scale 1:100	Date Feb 2023	Sheet A2	Job No. 24 20	Drawing No. 01a
Author MO	Checked by ZLM		Status Planning	
THE COPYRIGHT OF THIS DRAWING IS VESTED IN HAYWARD ARCHITECTS LTD. REPRODUCTION IN ANY FORM EITHER IN WHOLE OR IN PART IS FORBIDDEN WITHOUT THE PRIOR WRITTEN PERMISSION OF THE COPYRIGHT HOLDER. DO NOT SCALE FROM DRAWING AND ONLY FIGURED DIMENSIONS ARE TO BE USED				