




Existing Front Elevation



Existing Rear Elevation



Existing Elevation To No 65

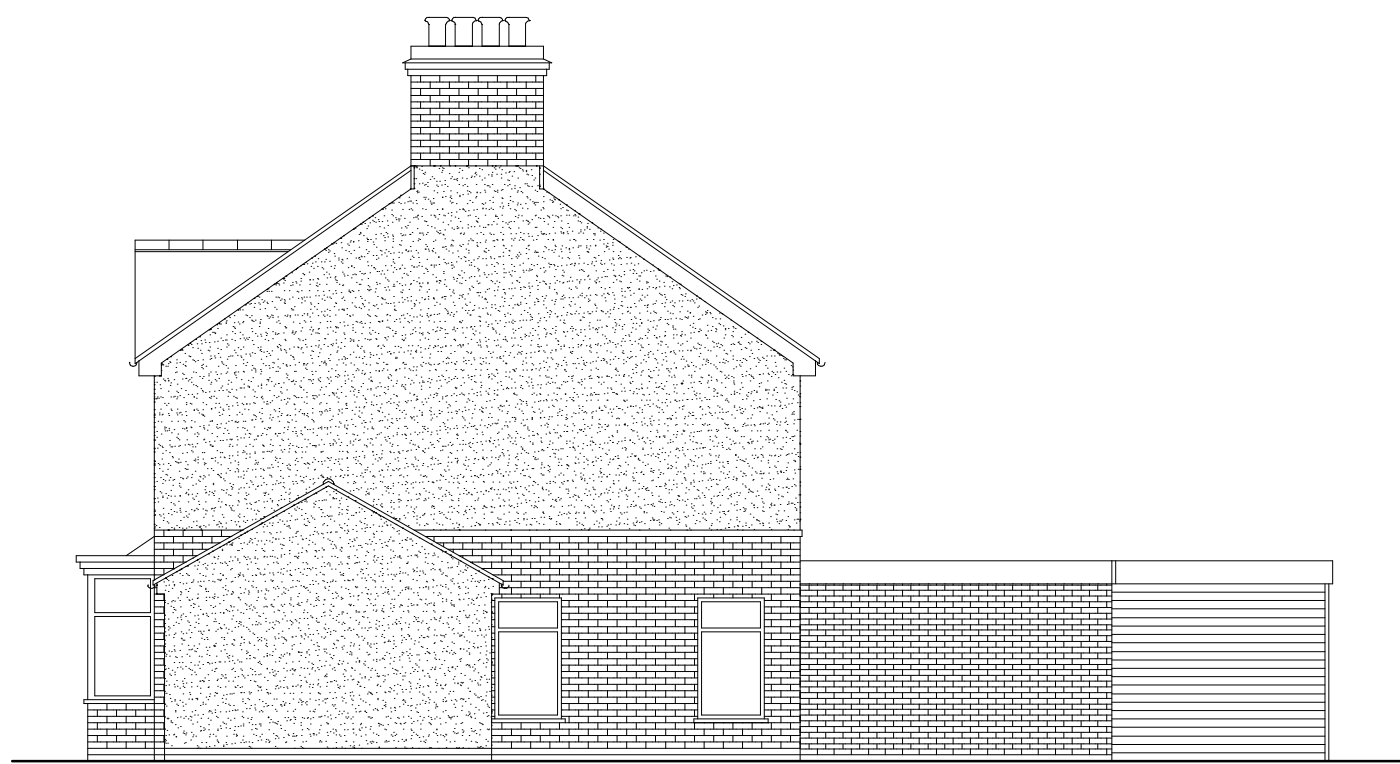

Existing Elevation To No 69




Proposed Front Elevation




Proposed Rear Elevation




Proposed Elevation To No 65

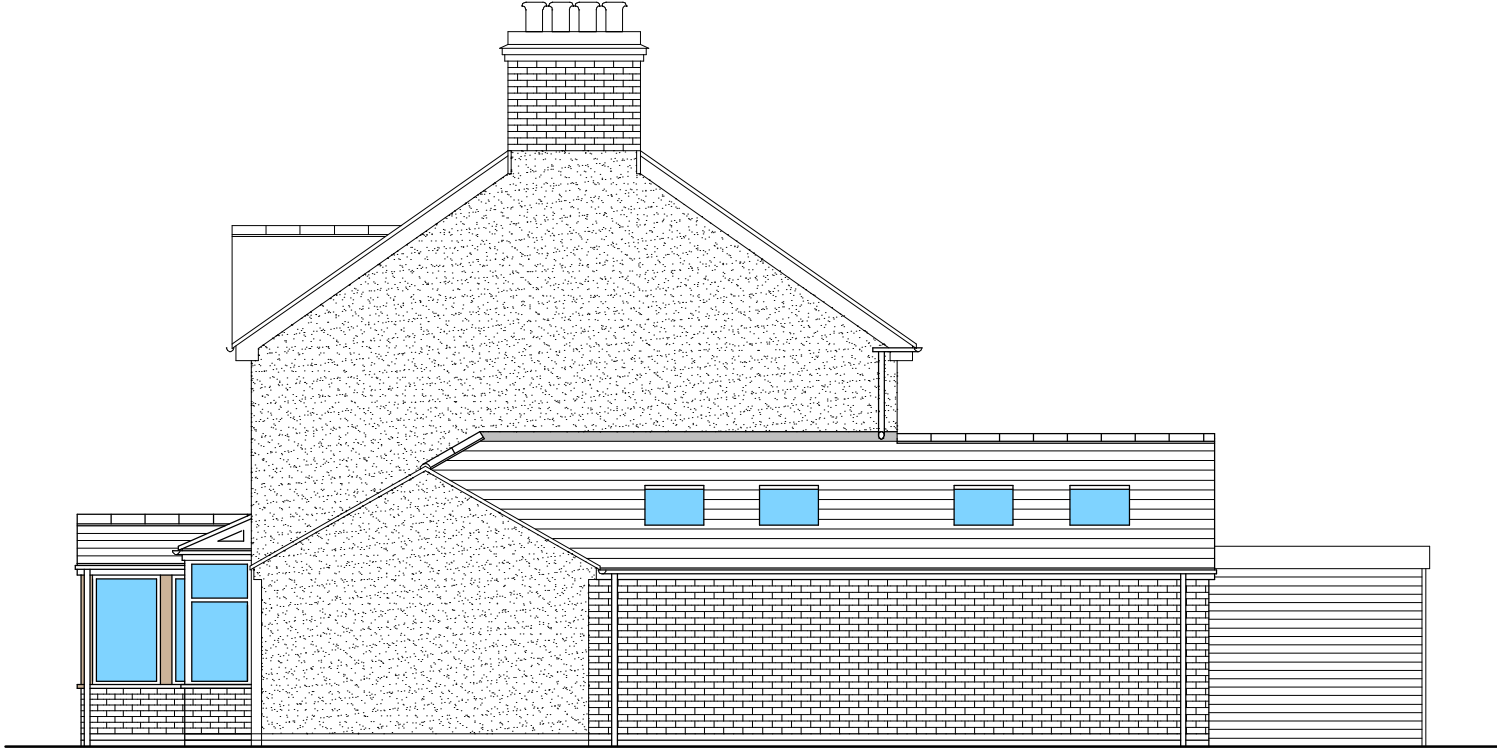

Proposed Elevation To No 69

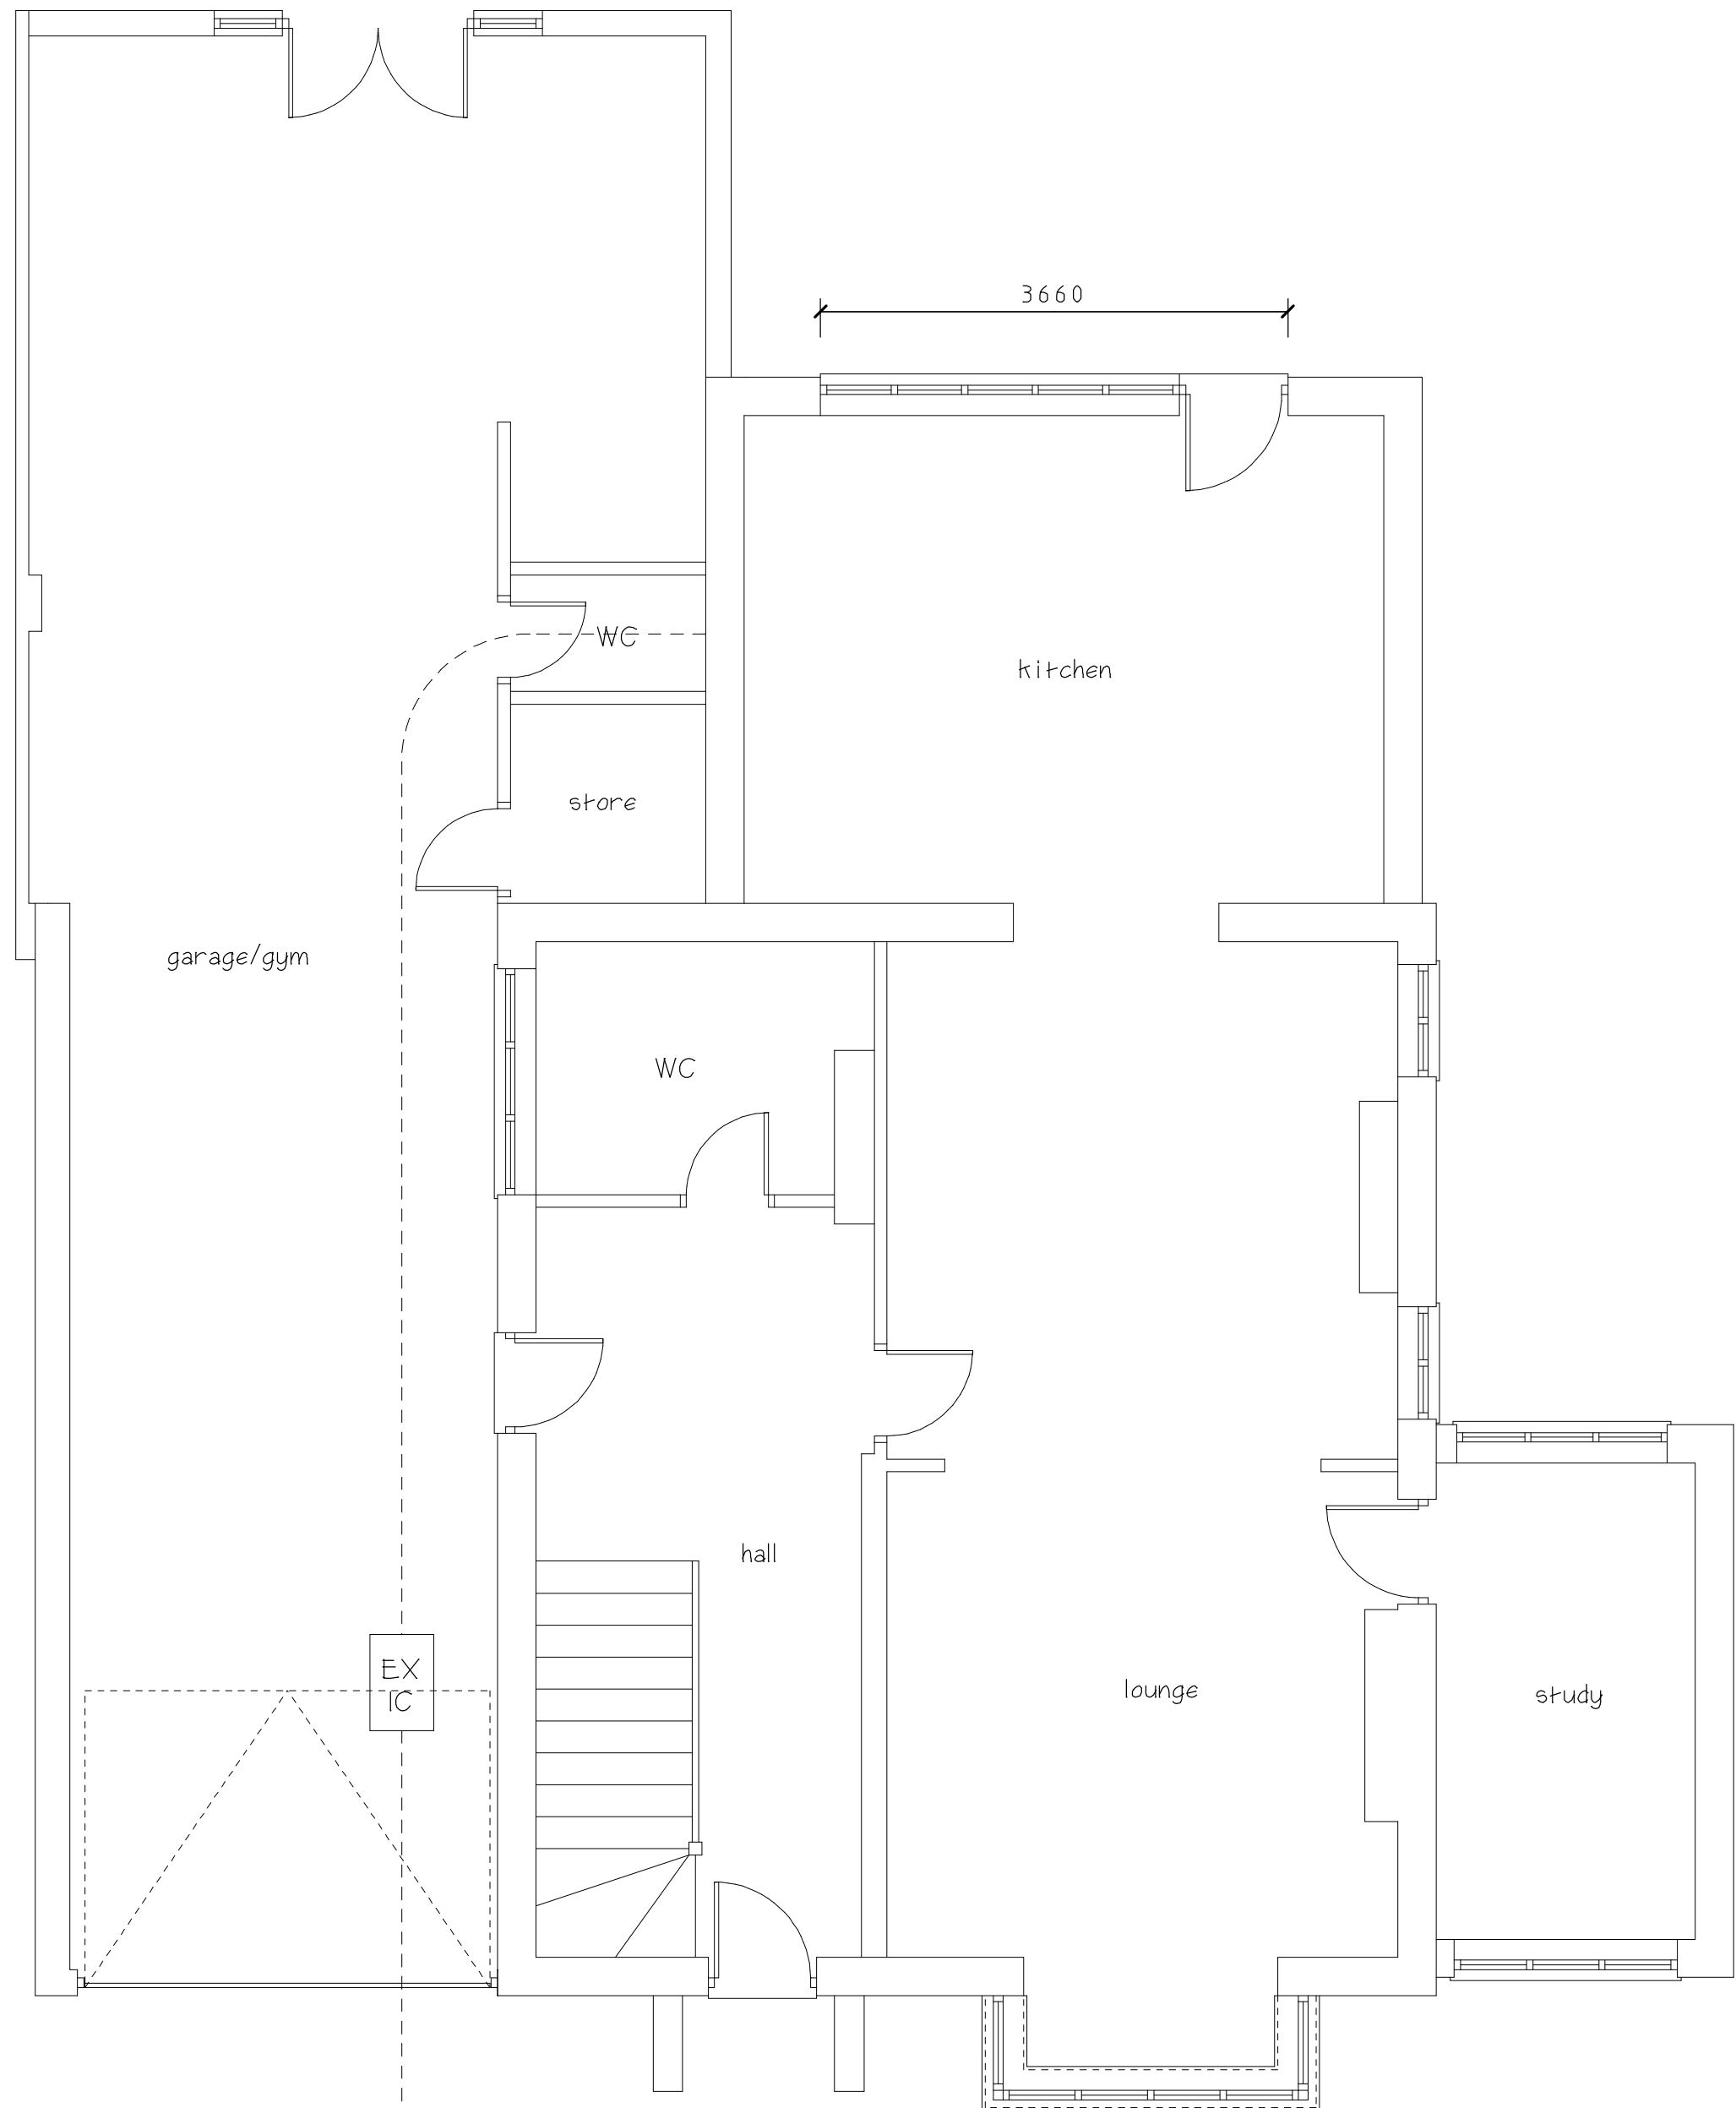

Existing Ground Floor Plan

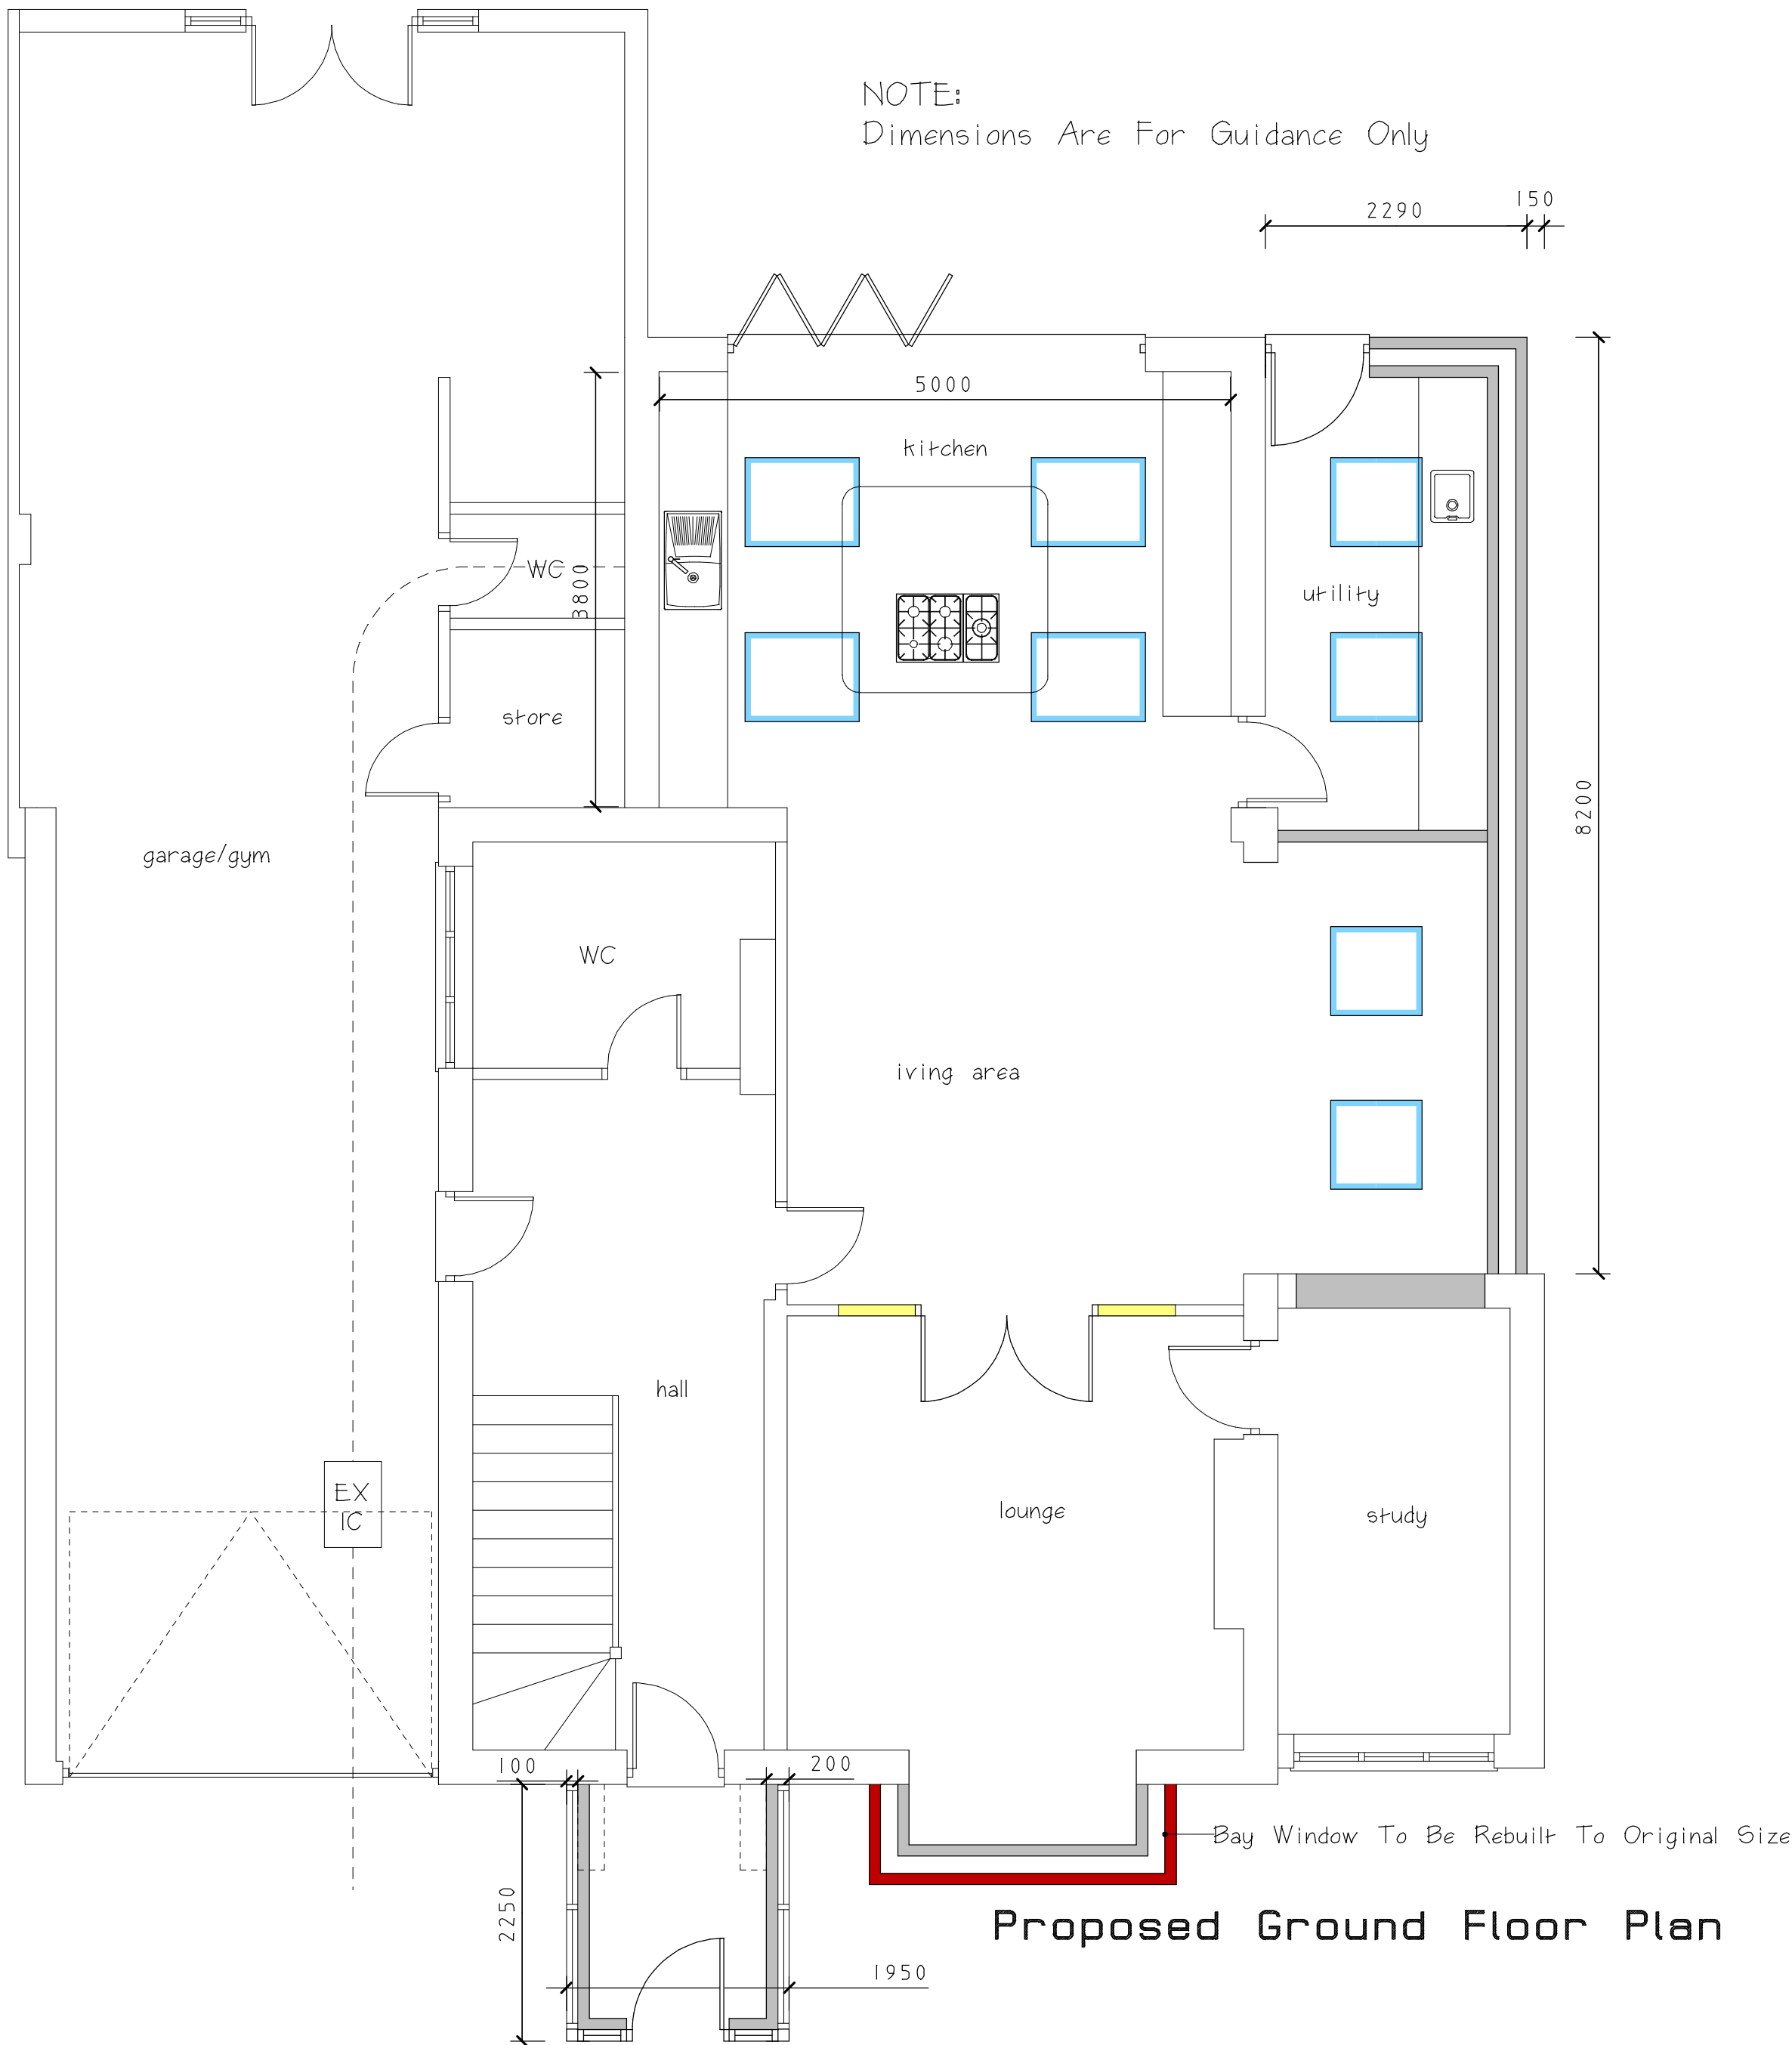

Proposed Ground Floor Plan

NOTE:
Dimensions Are For Guidance Only

All Elevation Drawings Scale 1:100
0 1 2 3 4 5m

All Plan Drawings Scale 1:50
0 1 2 3 4 5m

Scale Bars

CLIENT Tom Perkins			
JOB TITLE 67 Stapleton Lane Barwell Leicester LE9 8HE			
DRAWING TITLE Proposed Extension To The Side Of Detached House			
SCALE 1:50 & 1:100	SHEET A1	DATE Feb 2023	DRAWN BY A Moore
ANDREW MOORE ARCHITECTURAL SERVICES Tel; 07973397765 Email; andrewmoore@workmail.com			
DRG NO 1640		SHEET NO	