


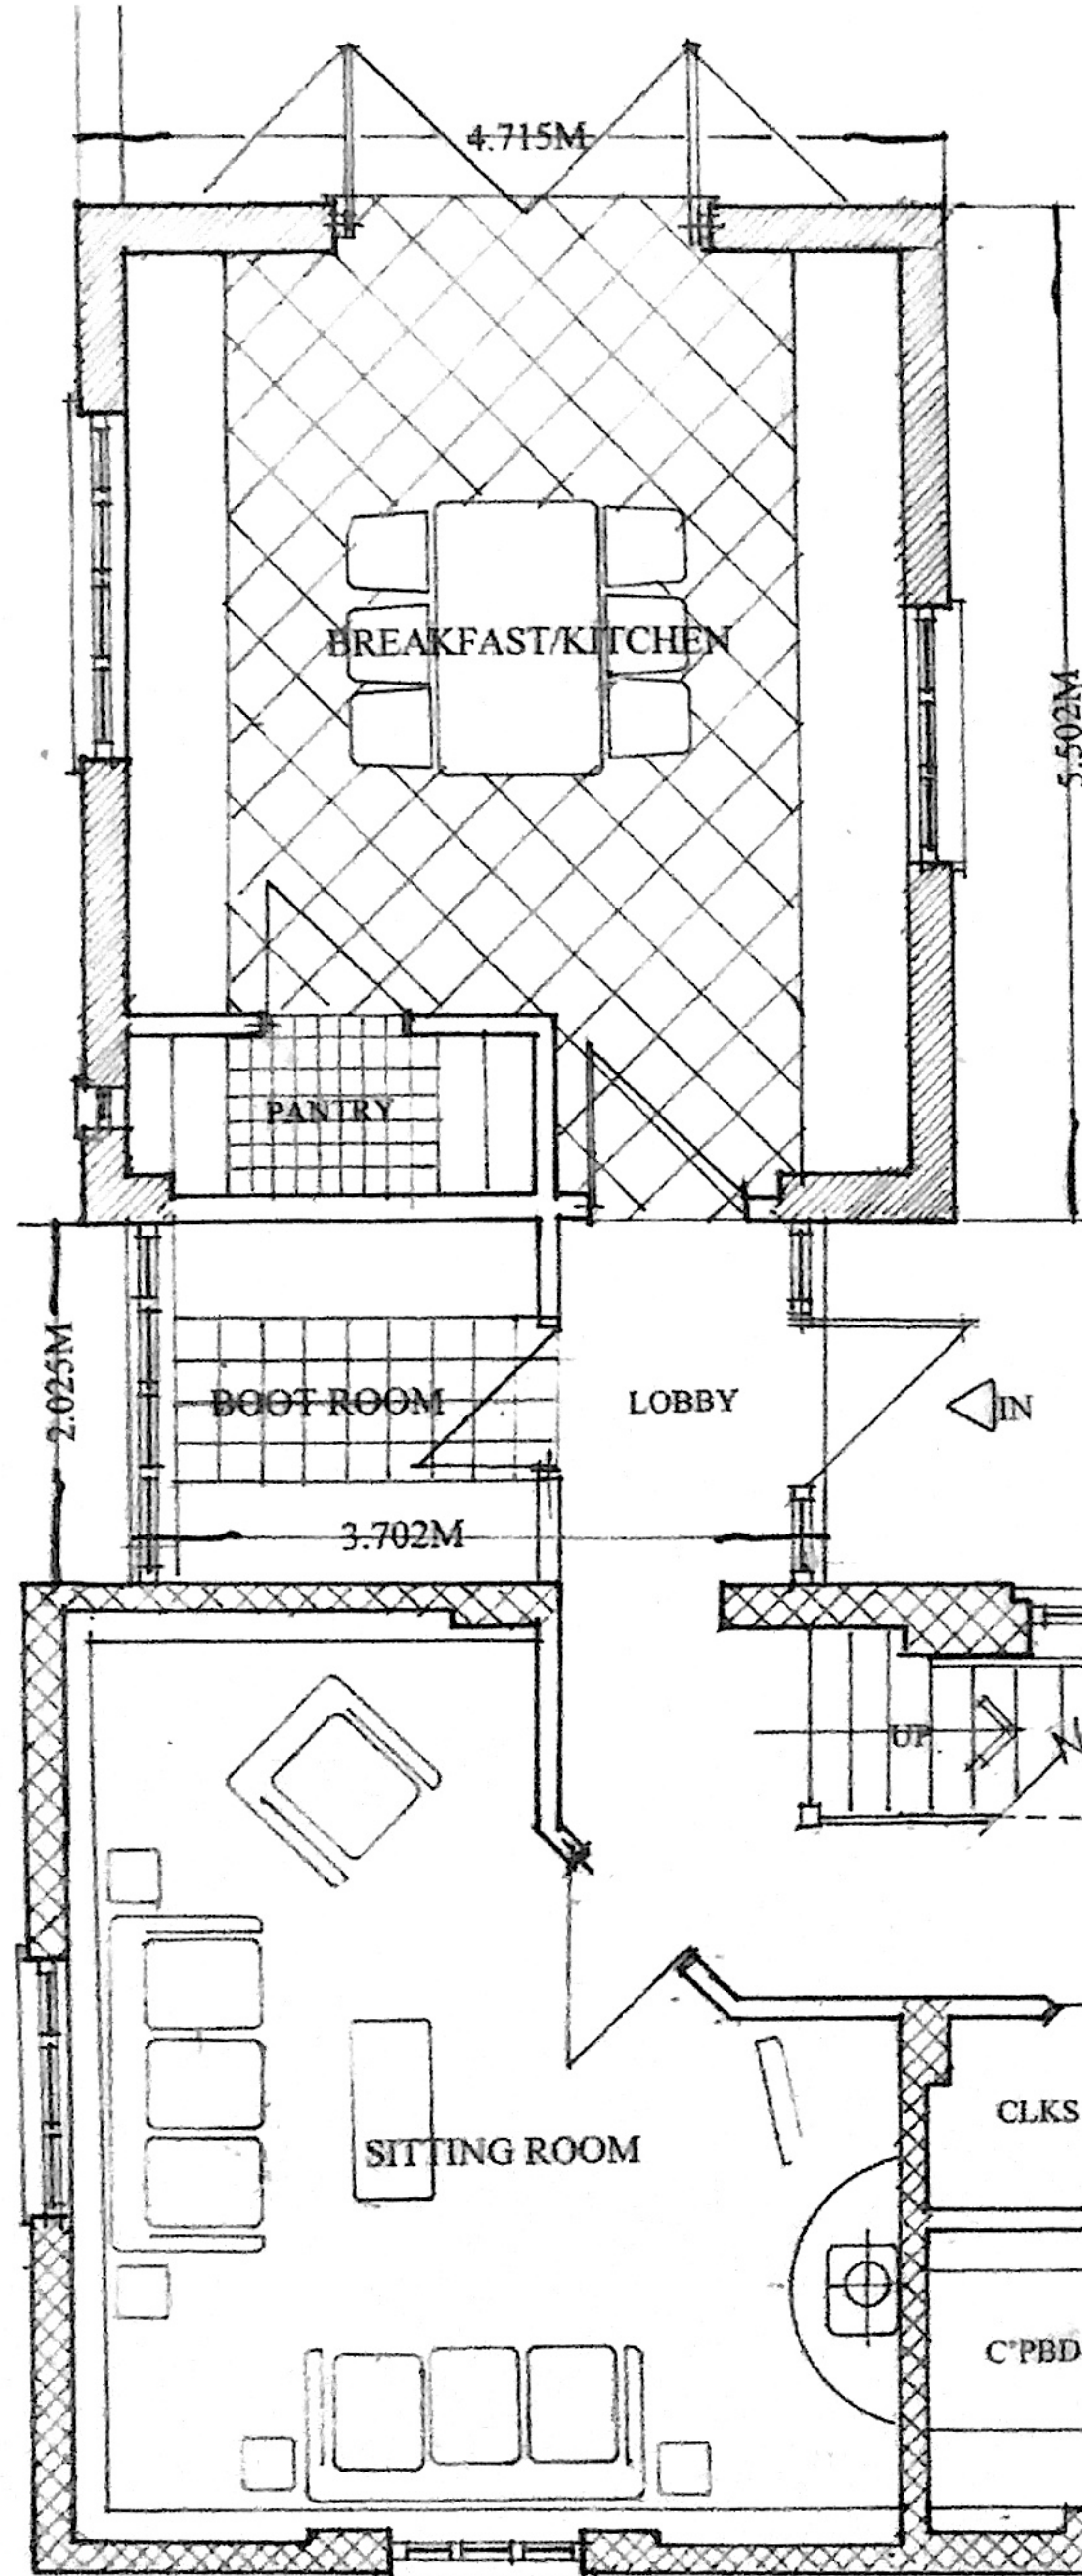

CLIENT:
Mrs.D.Hughes.


PROJECT:
The Proposed Change of Use of An
Existing Agricultural Outbuilding
To Form a Single Dwellinghouse.

DRAWING TITLE:
Proposed Ground Floor Plan.
(Amended Scheme)

SCALE: 1:50 @A3.
DATE: September 2026.
DRWG.No: HMD/PD/0591/02.
C Copyright HMD/2026






COURTYARD

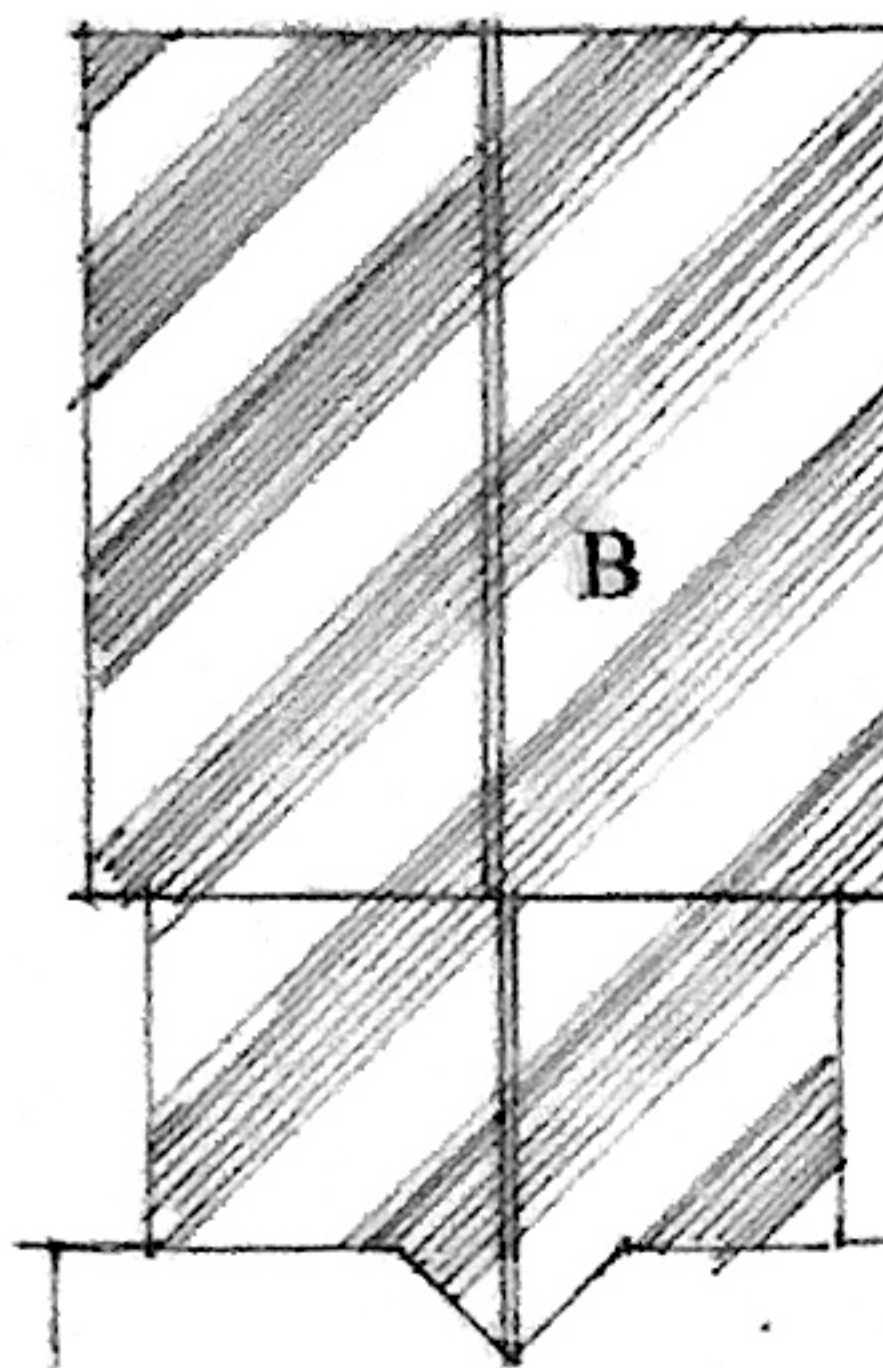

PLAN 1:100

KEY:

  -  = RETAINED (EXISTING) MASONRY WALLS:
-  = REPAIRED MASONRY WALLS:
-  = DEMOLISHED MASONRY WALLS:
-  = NEW (PROPOSED) MASONRY WALLS:
-  = DEMOLISHED (FOOTPRINT) AREA 'A' @ 41.60sqM
-  = NEW BUILD (FOOTPRINT) AREA 'B' @ 31.60sq.M
(RE:26/00066/HOU @ 34.00sqM)

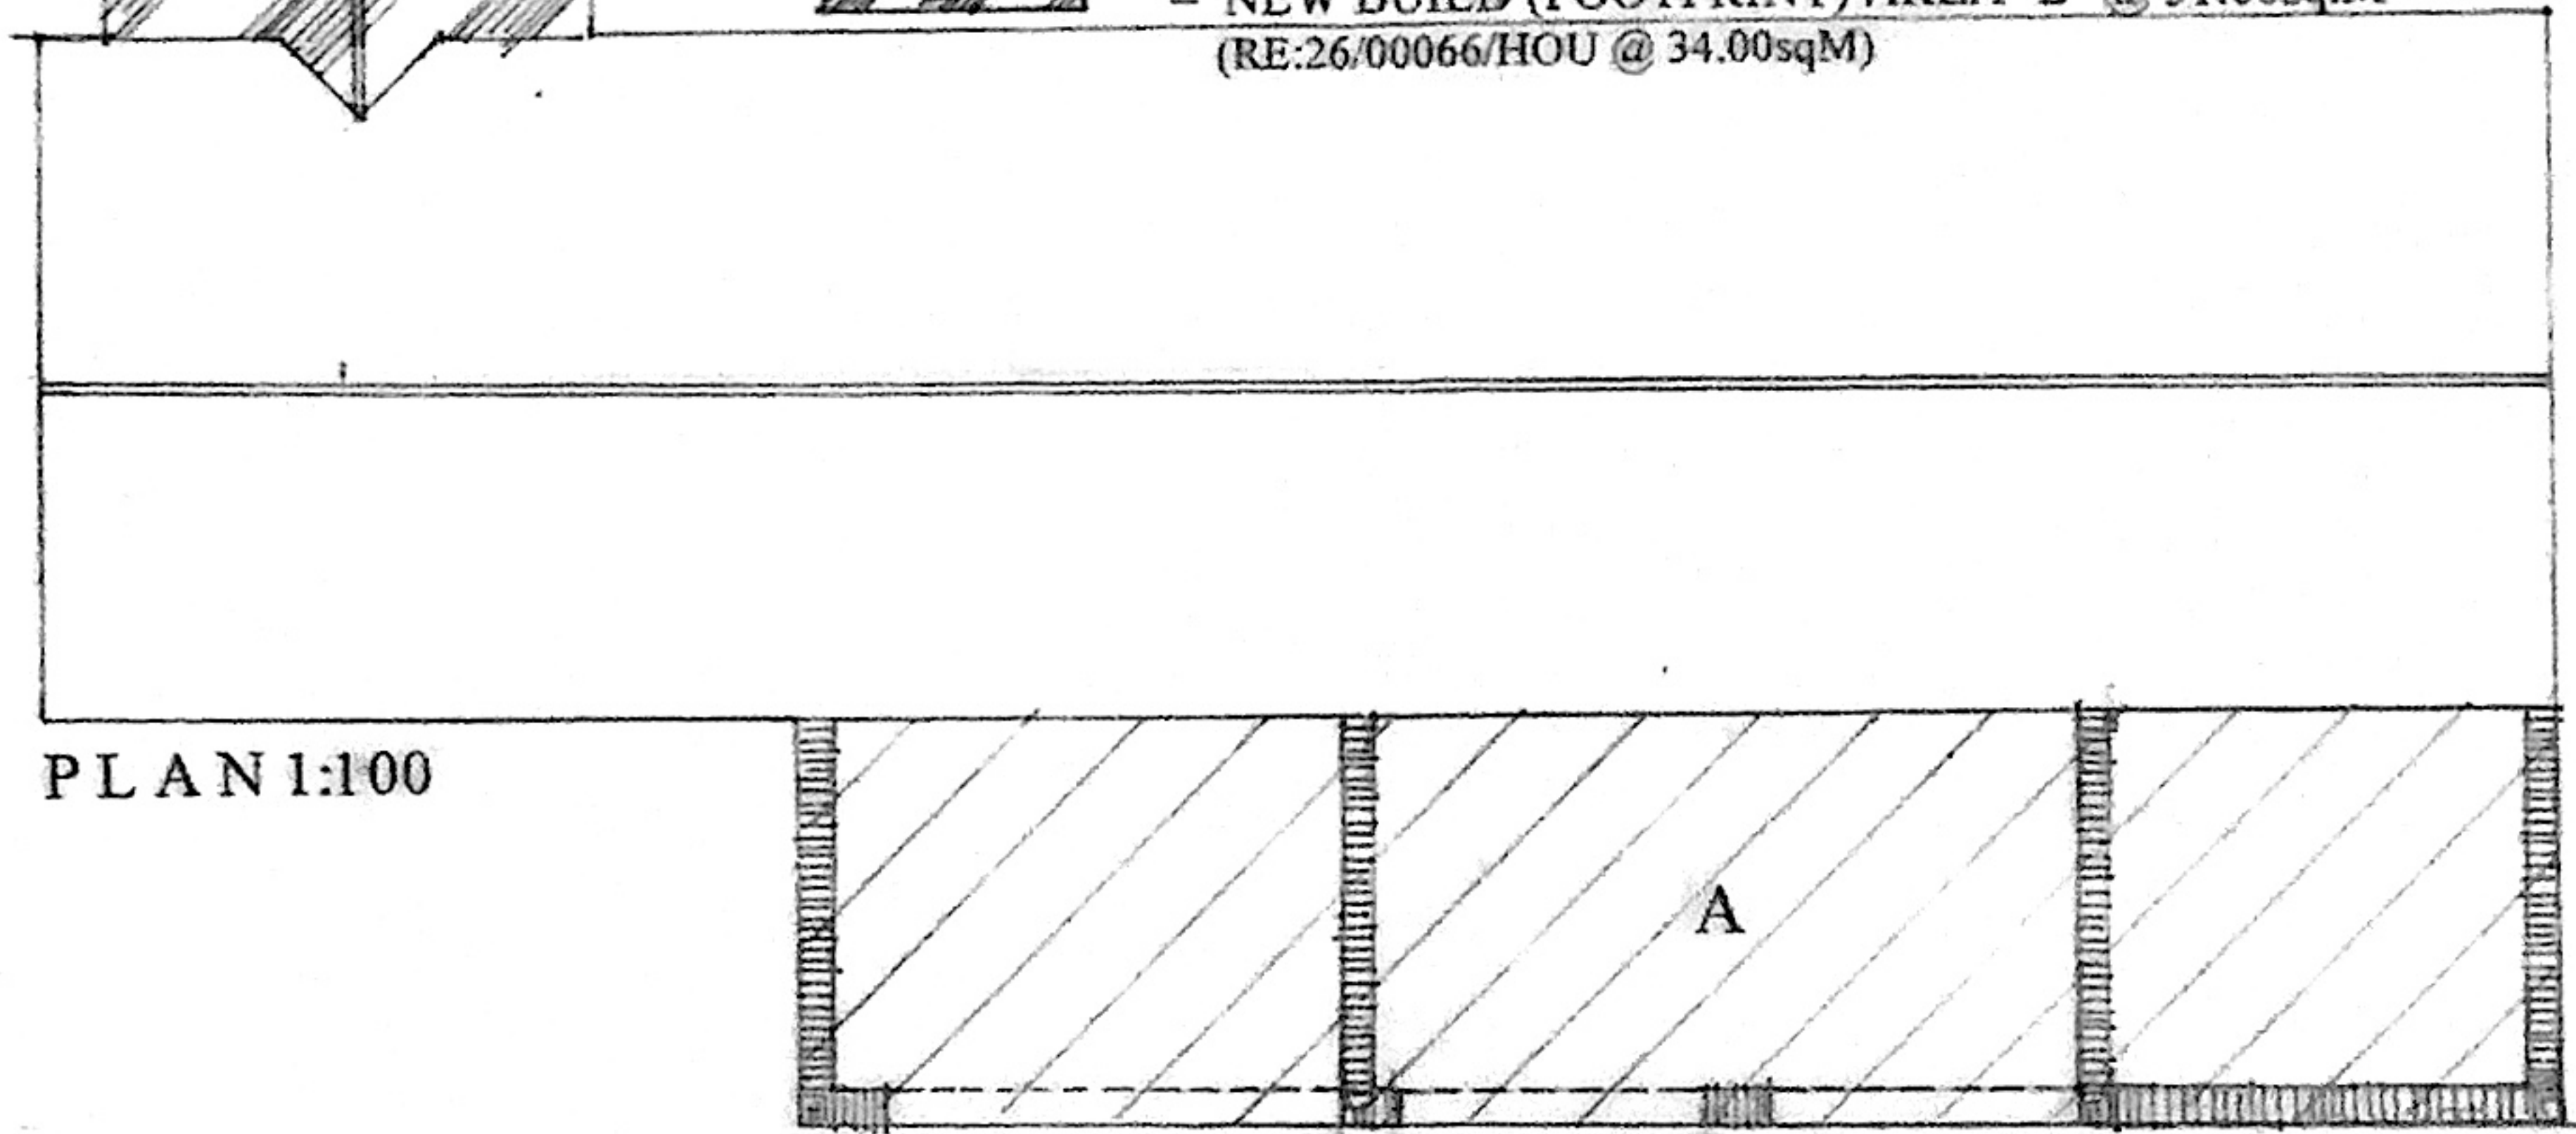

ENTRANCE HALLWAY

OFFICE/STUDY

GUEST CHAMBER

EN-SUITE

W/ROBE

W/ROBE

CLKS

C'PBD

SITTING ROOM

LOBBY

BOOT ROOM


PANTRY

BREAKFAST/KITCHEN

GROUND FLOOR PLAN 1:50

NOTE: PLEASE TAKE STATED DIMENSIONS IN PREFERENCE
OVER SCALED DIMENSIONS AS DISCREPANCIES MAY OCCUR
VIA THE ELECTRONIC SCANNING & PRINTING PROCEDURE.

NOTE: PLEASE TAKE STATED DIMENSIONS IN PREFERENCE
OVER SCALED DIMENSIONS AS DISCREPANCIES MAY OCCUR
VIA THE ELECTRONIC SCANNING & PRINTING PROCEDURE:

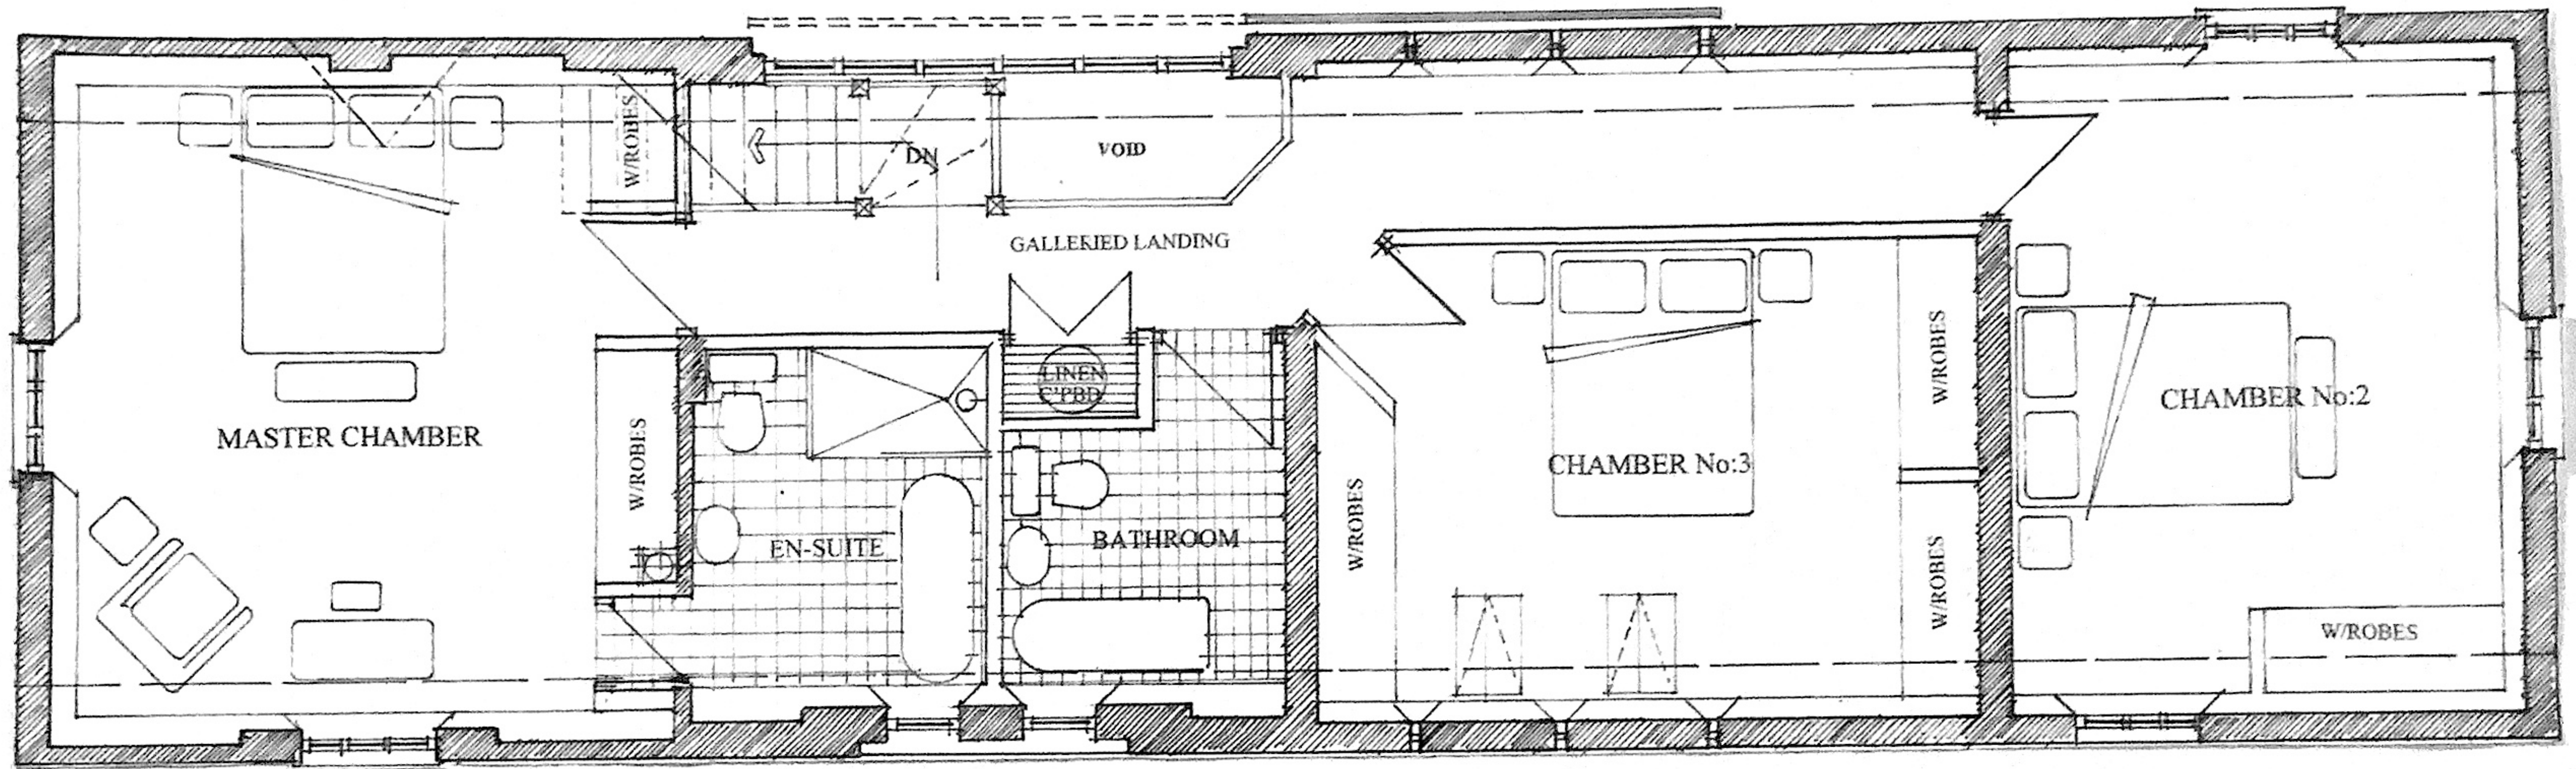

UPPER FLOOR PLAN 1:50

CLIENT:
Mrs.D.Hughes.

PROJECT:
The Proposed Change of Use of An
Existing Agricultural Outbuilding
To Form a Single Dwellinghouse.



DRAWING TITLE:
Proposed Upper Floor.
(Amended Scheme)

SCALE: 1:50 @A3.
DATE: September 2026.
DRWG.No: HMD/PD/0591/03.
© Copyright HMD/2026.

HOUSEMARTIN
DESIGNS



NOTE: PLEASE TAKE STATED DIMENSIONS IN PREFERENCE
OVER SCALED DIMENSIONS AS DISCREPANCIES MAY OCCUR
VIA THE ELECTRONIC SCANNING & PRINTING PROCEDURE:

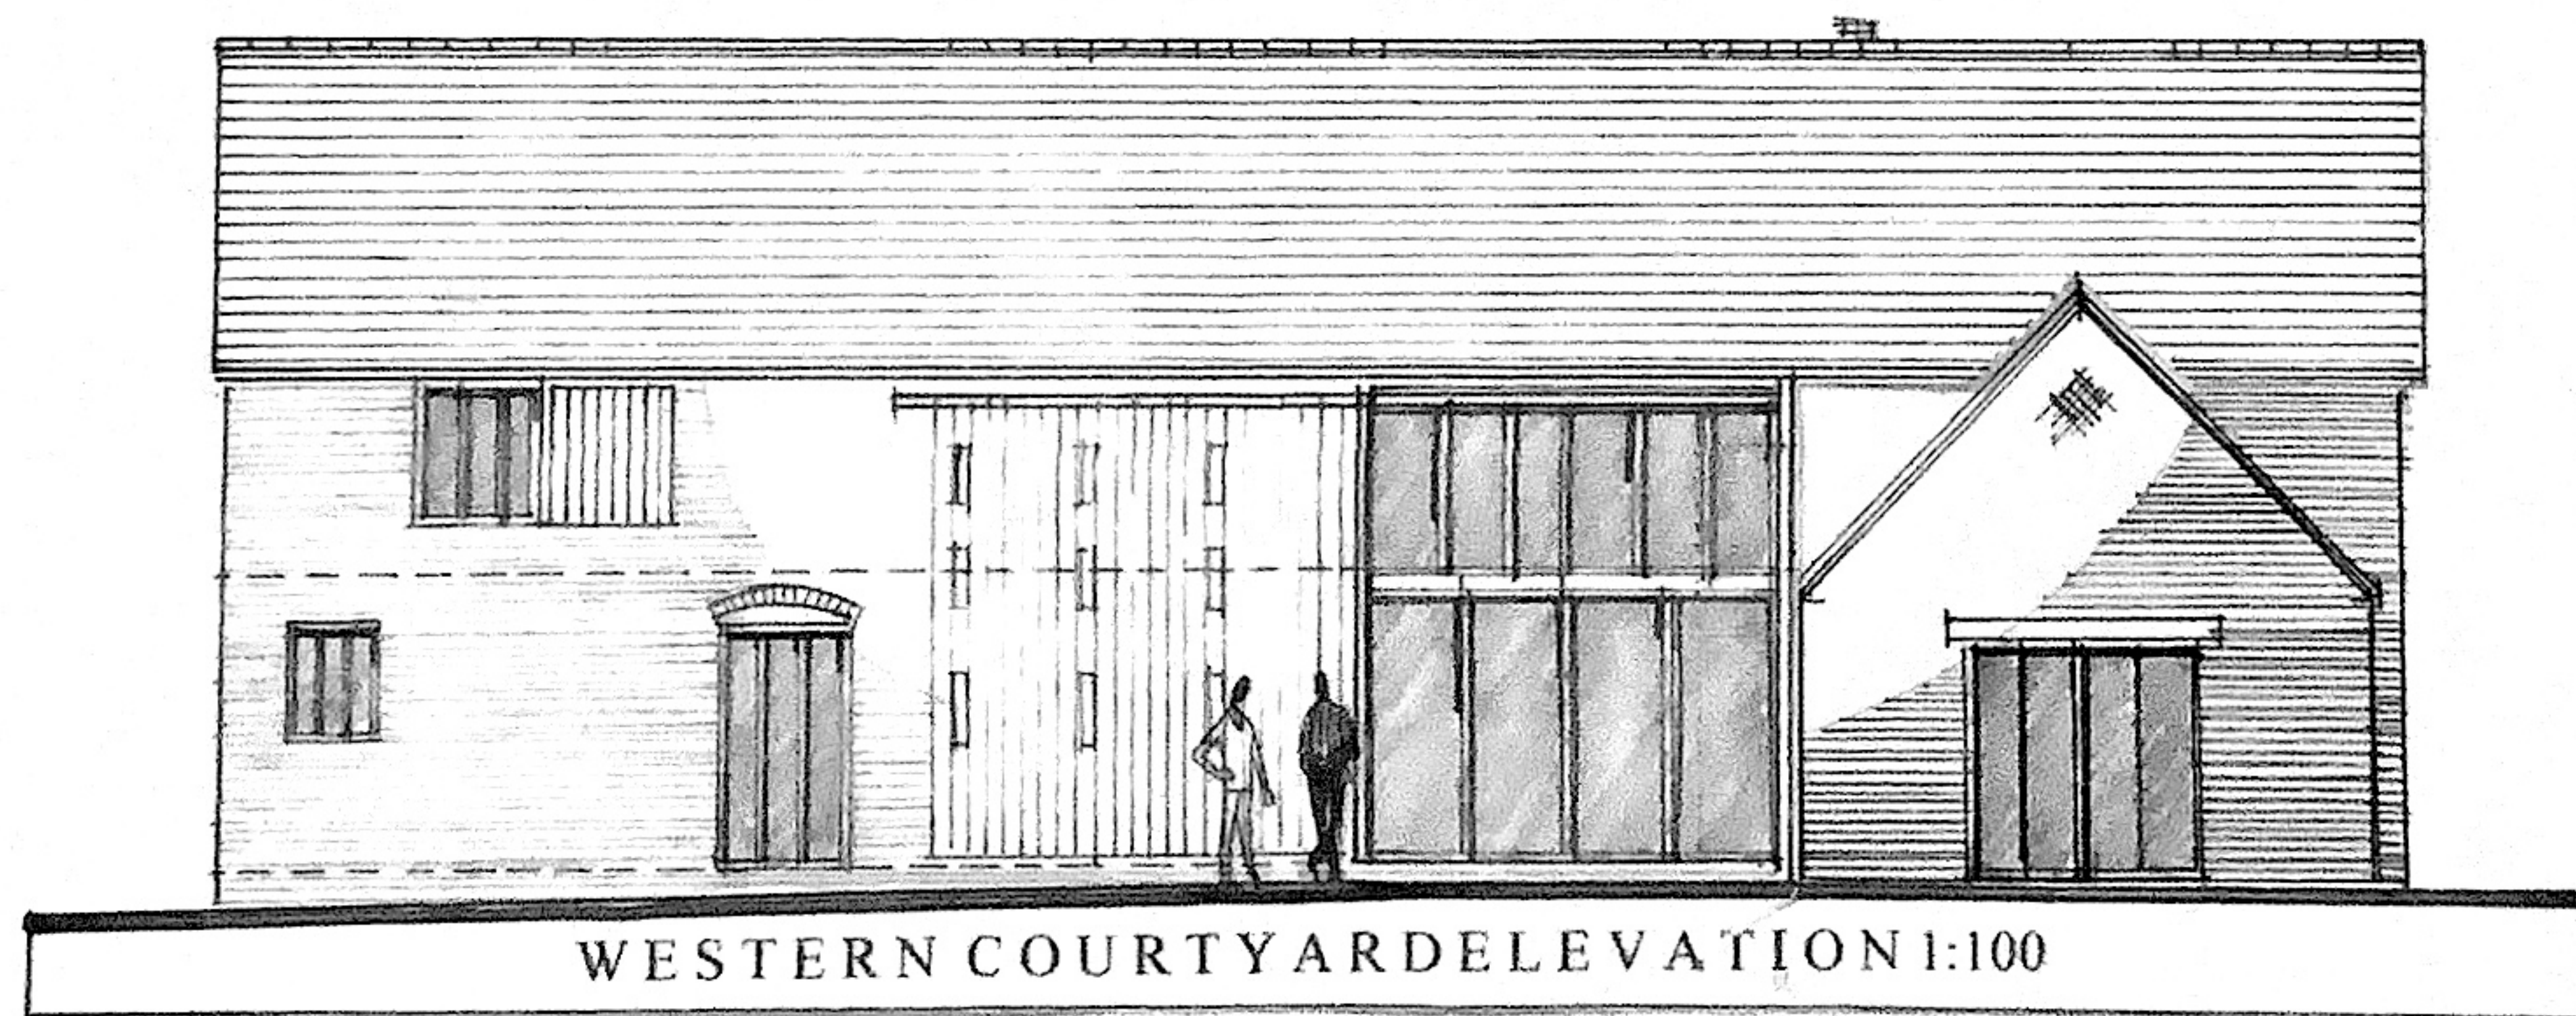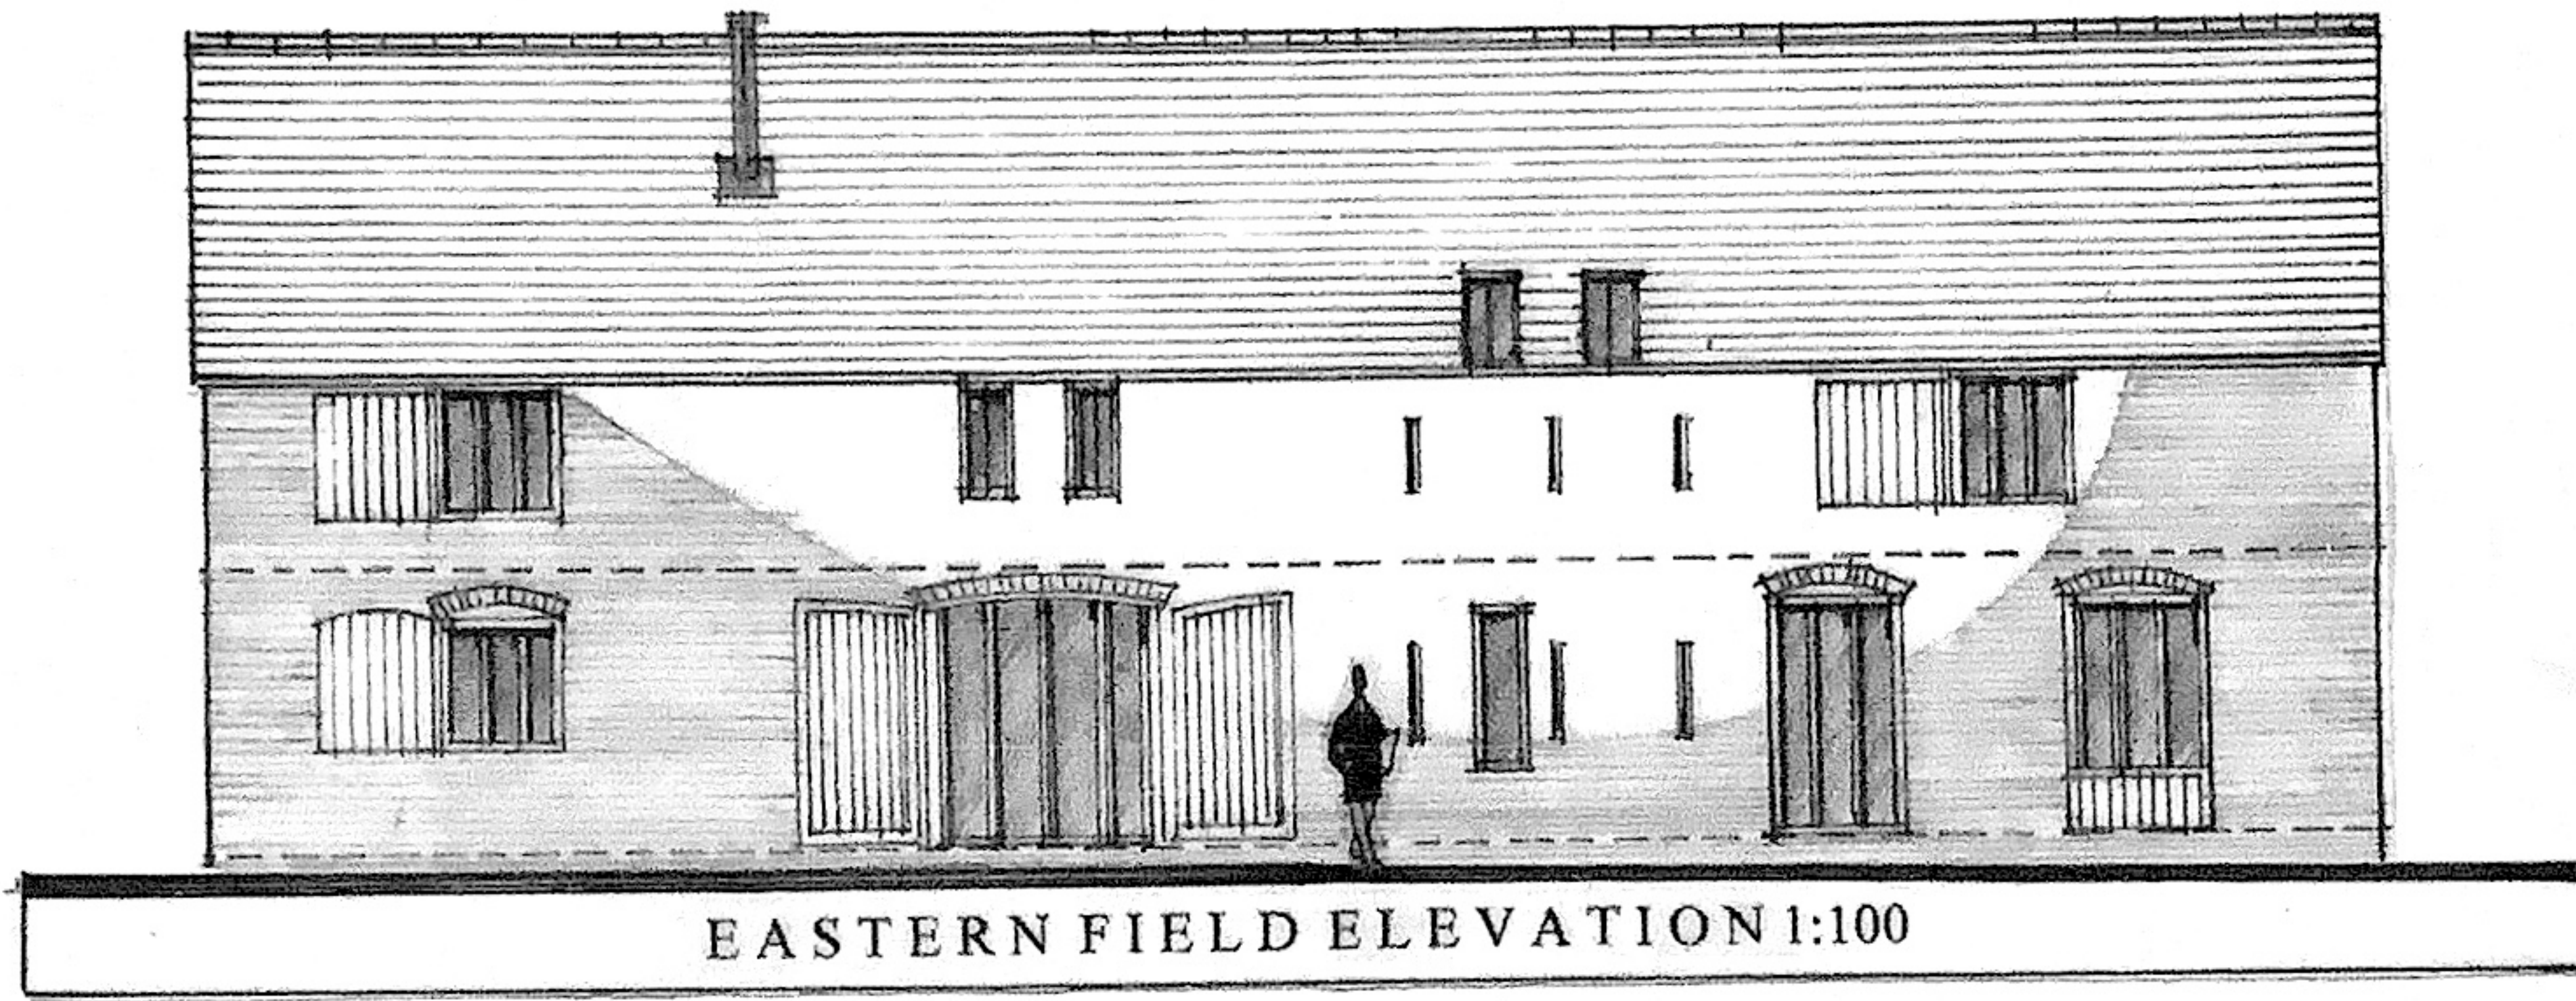

CLIENT:
Mrs.D.Hughes.

PROJECT:
The Proposed Change of Use of An
Existing Agricultural Outbuilding
To Form a Single Dwellinghouse.

DRAWING TITLE:
Proposed Elevations.
(Amended Scheme)

SCALE: 1:100 @A3.

DATE: September 2026.





DRWG.No: HMD/PD/0591/04.

© Copyright HMD/2026

HOUSEMARTIN
DESIGNS



NOTE: PLEASE TAKE STATED DIMENSIONS IN PREFERENCE
OVER SCALED DIMENSIONS AS DISCREPANCIES MAY OCCUR
VIA THE ELECTRONIC SCANNING & PRINTING PROCEDURE.

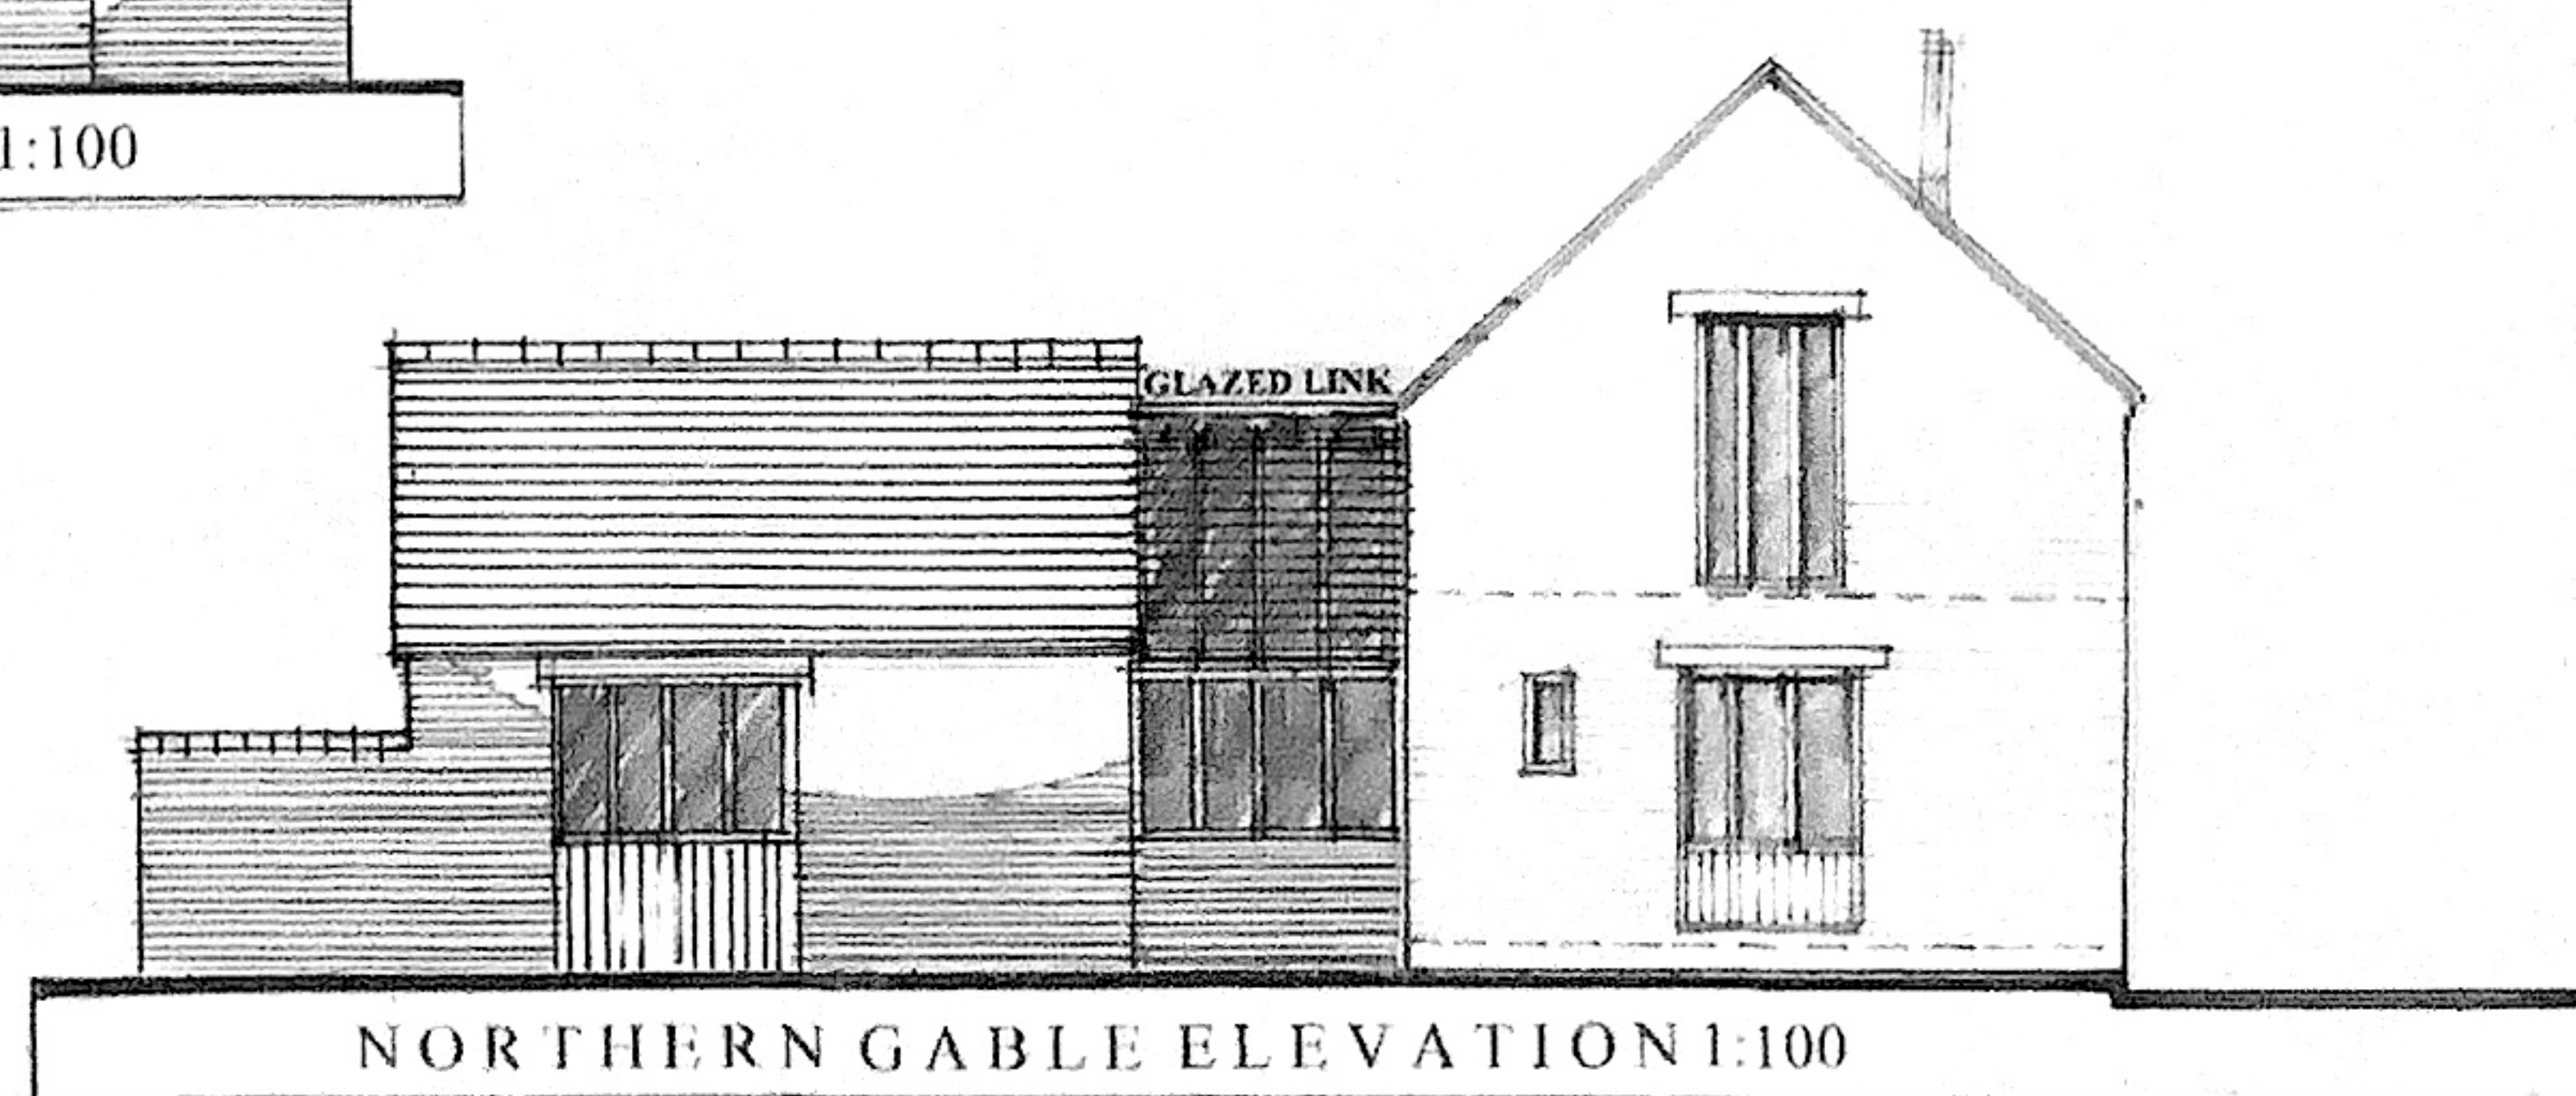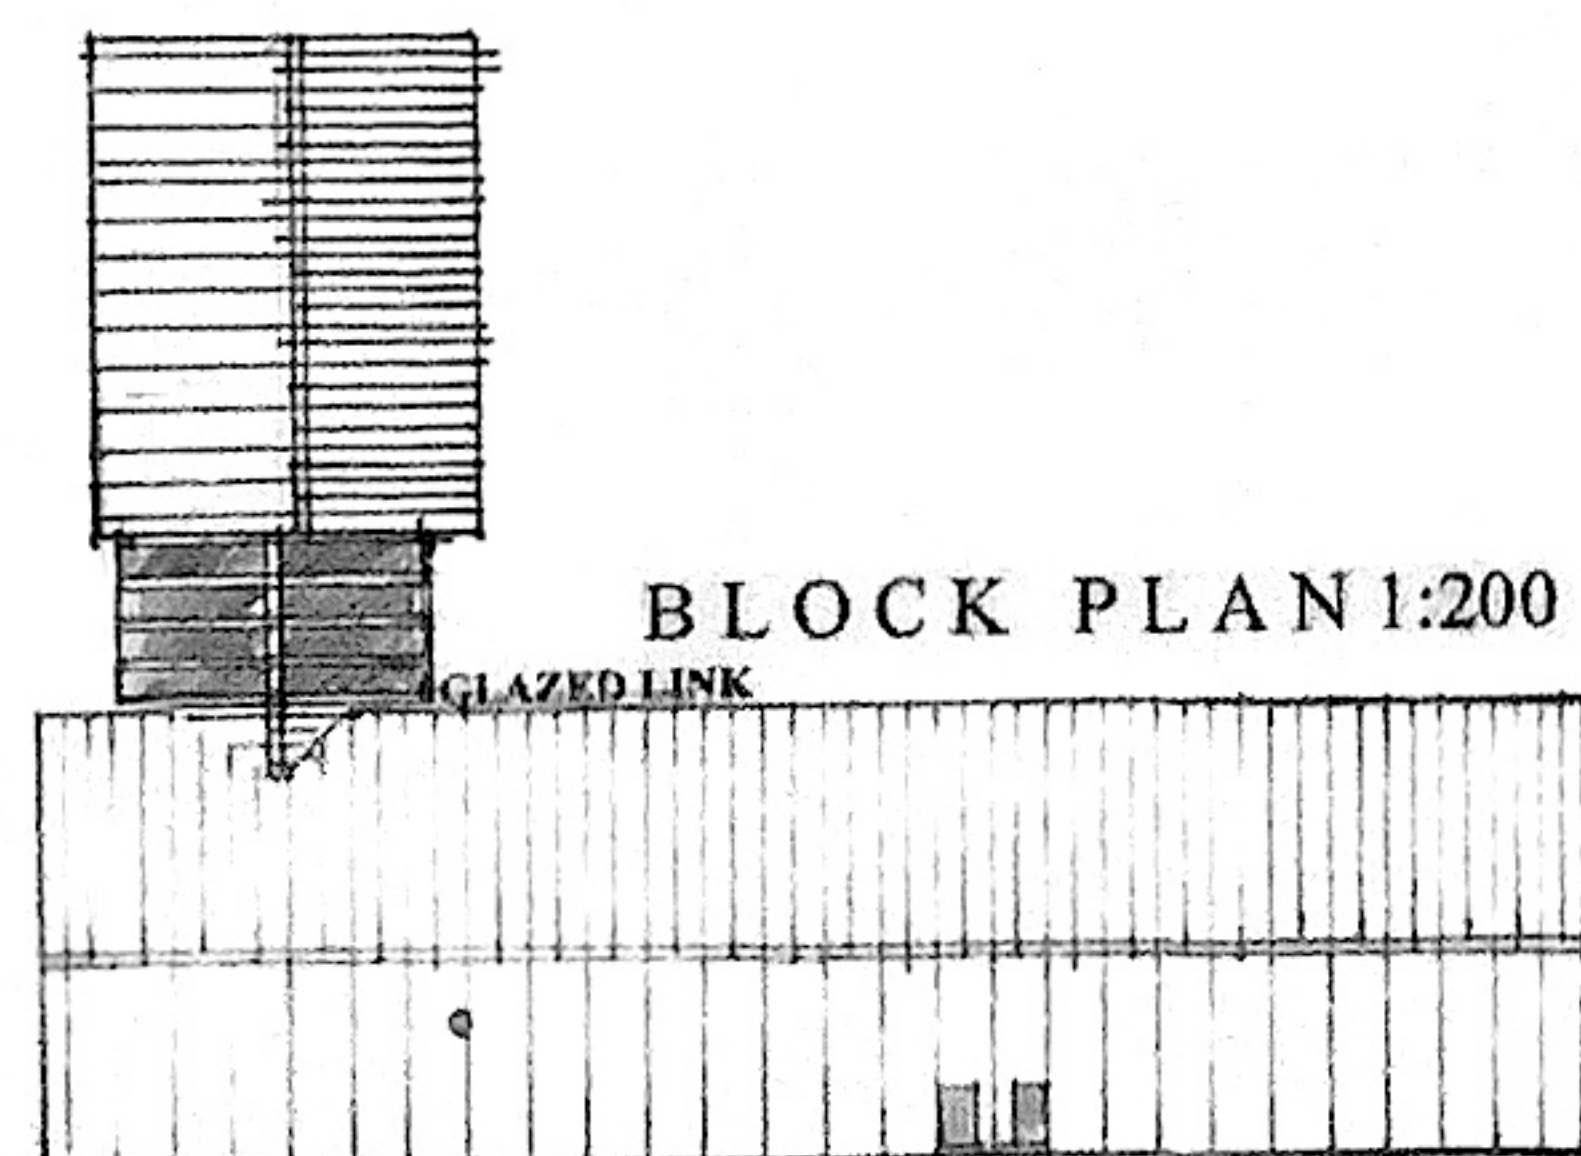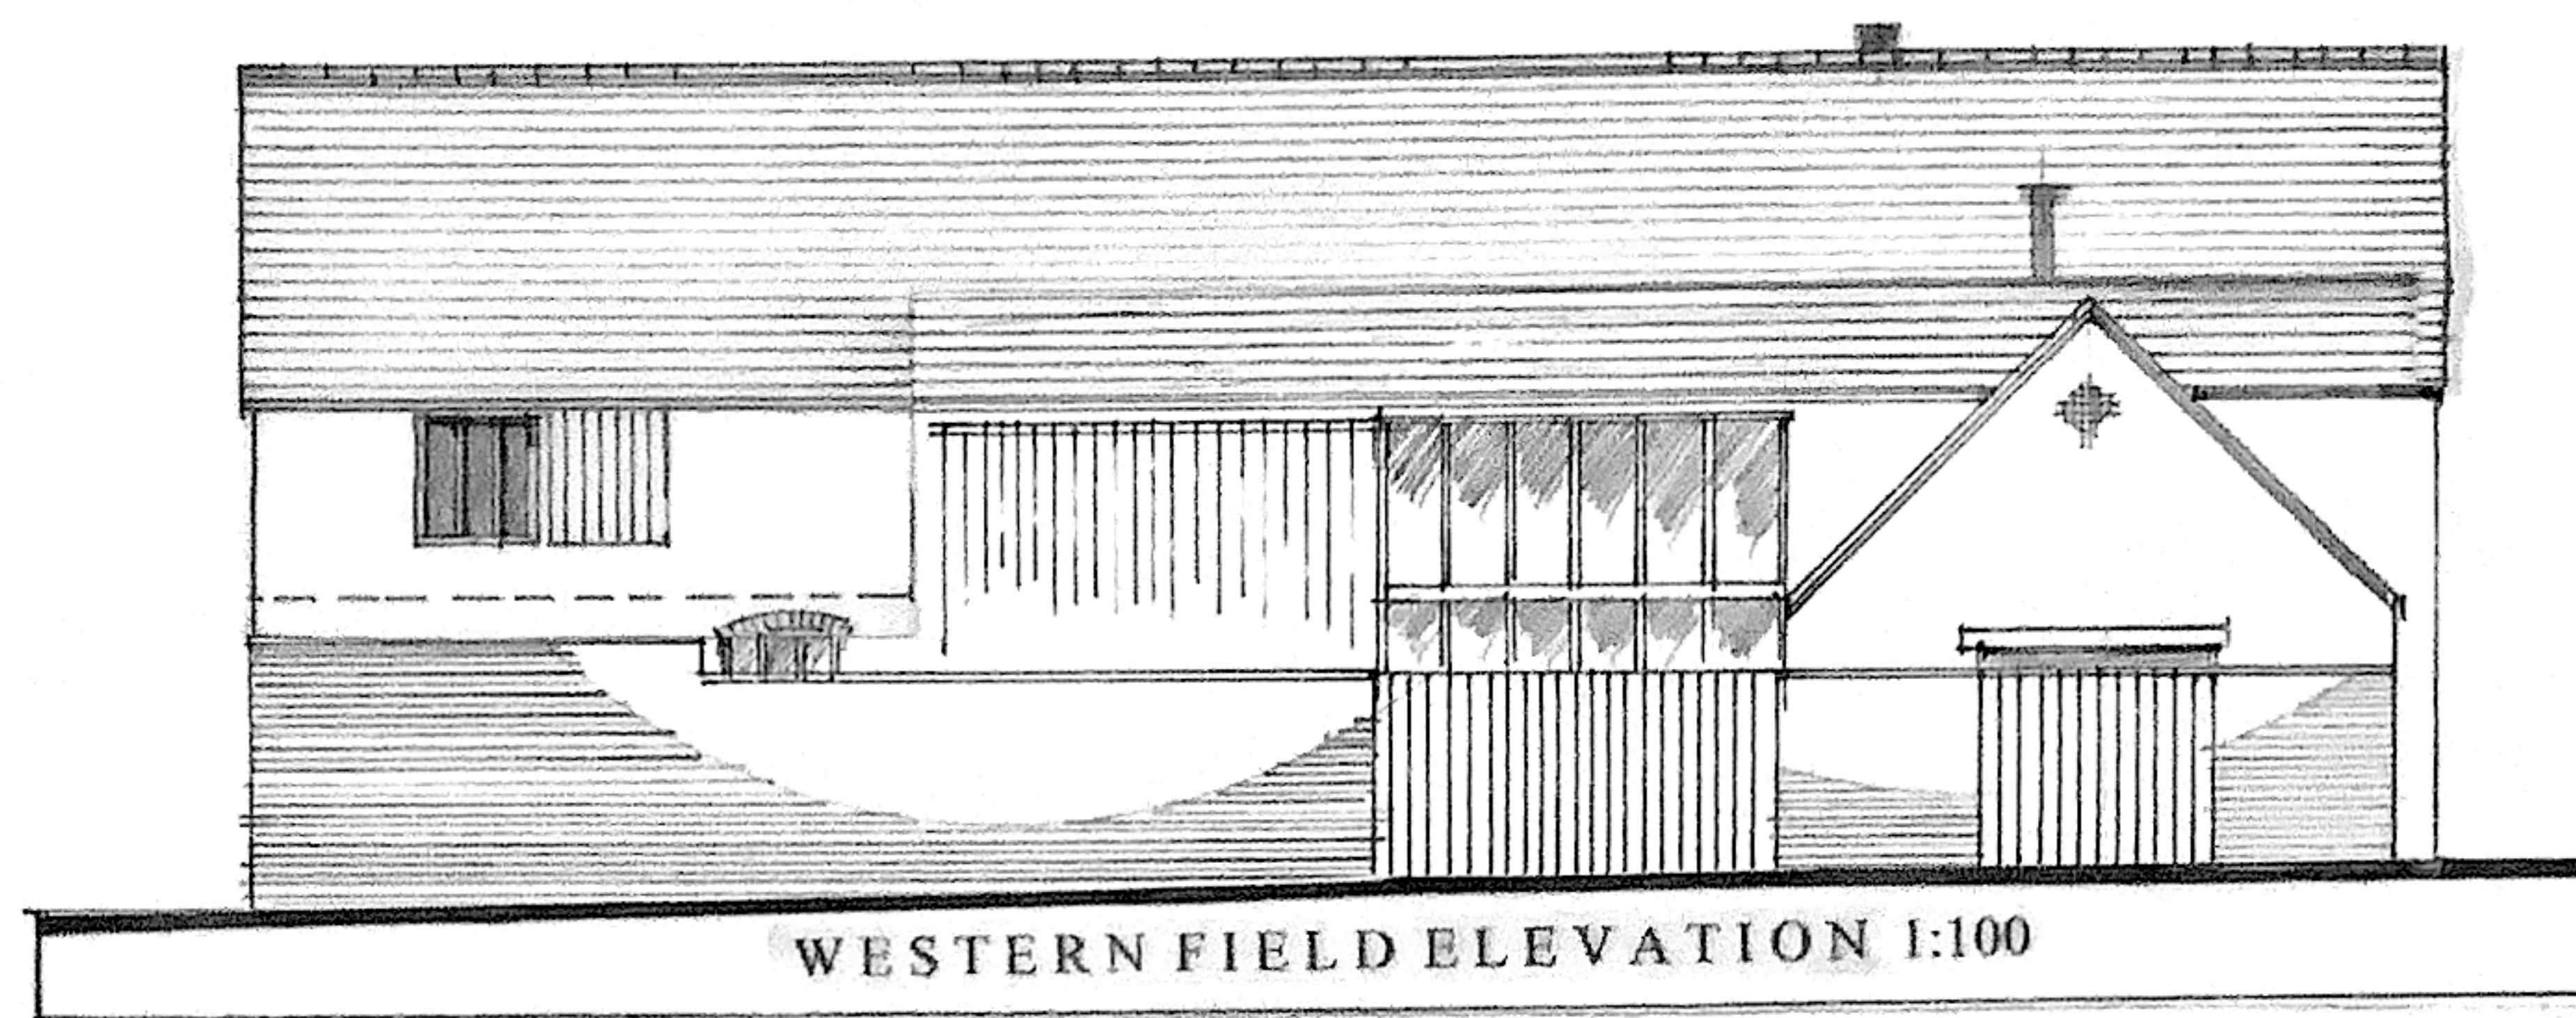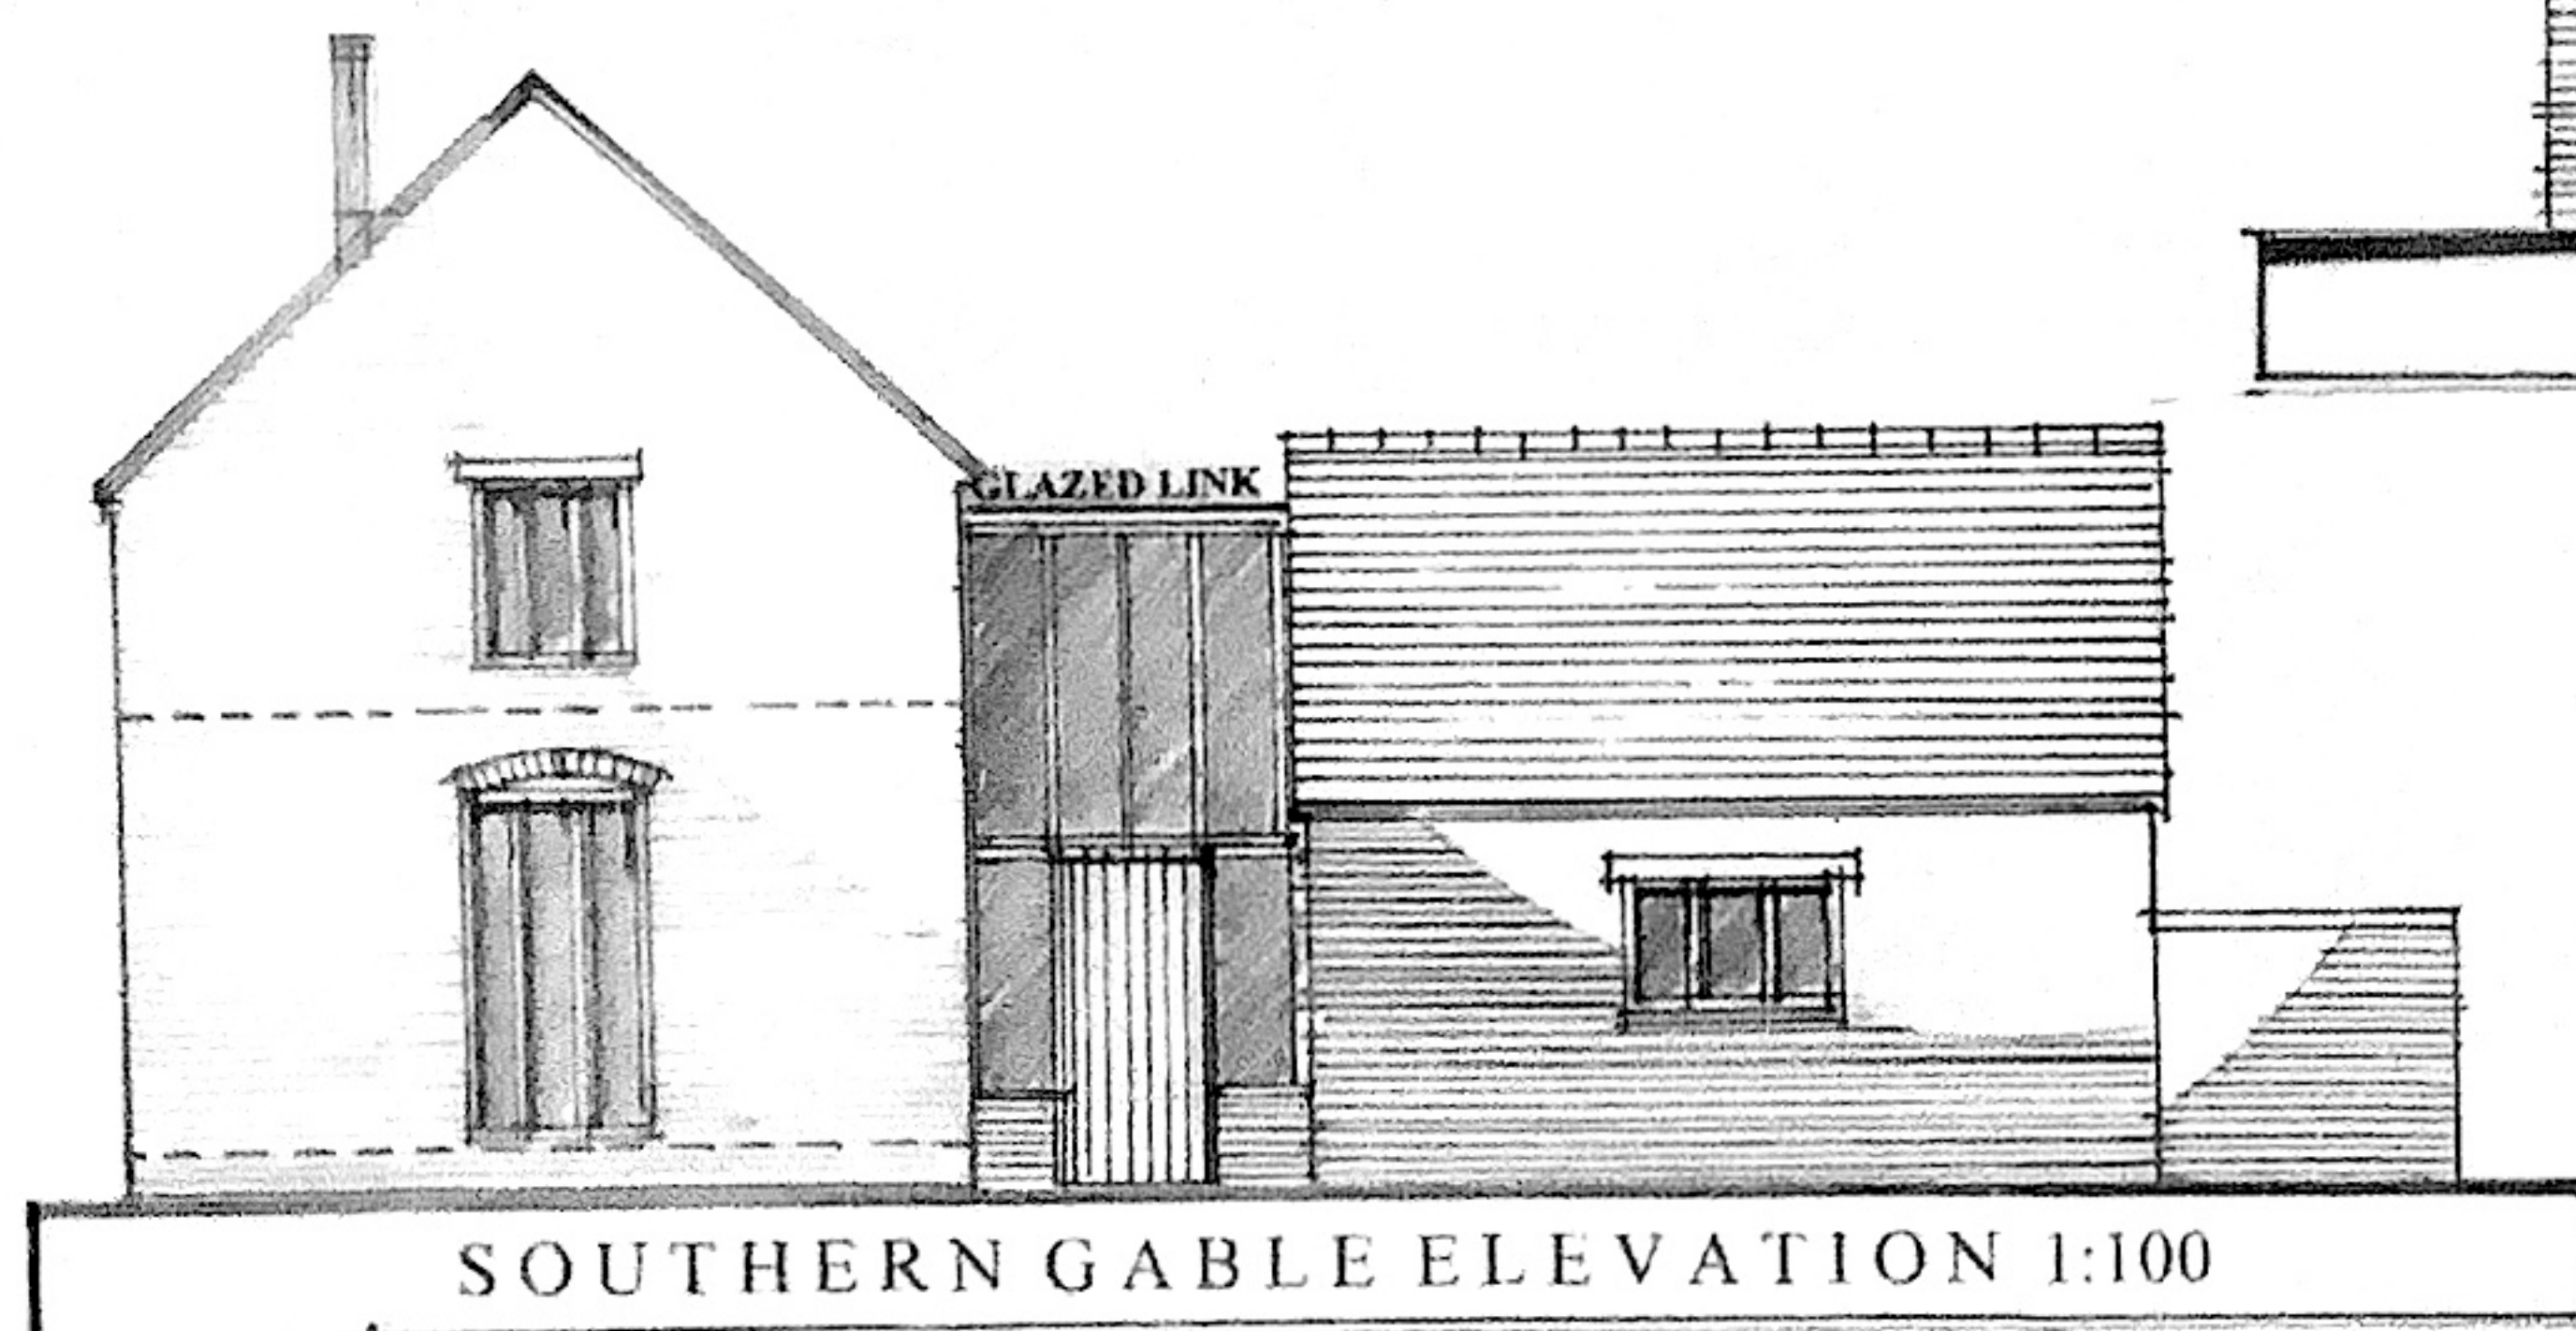

CLIENT:
Mrs.D.Hughes.

PROJECT:
The Proposed Change of Use of An
Existing Agricultural Outbuilding
To Form a Single Dwellinghouse.

DRAWING TITLE:
Proposed Elevations,
Block Plan
(Amended Scheme)

SCALE: 1:100/1:500 @A3.
DATE: September 2026.
DRWG.No: HMD/PD/0591/05.
© Copyright HMD/2026.

HOUSEMARTIN
DESIGNS

