



Printed or electronic copies of the plan can be scaled for planning purposes.

This drawing is issued for the sole and exclusive use of the named recipient. Distribution to any third party is on the strict understanding that no liability is accepted by Sturch for any discrepancies, errors or omissions that may be present, and no guarantee is offered as to the accuracy of information shown.
© Crown Copyright 2007. All rights reserved. Licence number 100020449


Rev	Date	Description	By
#	#	#	sAh

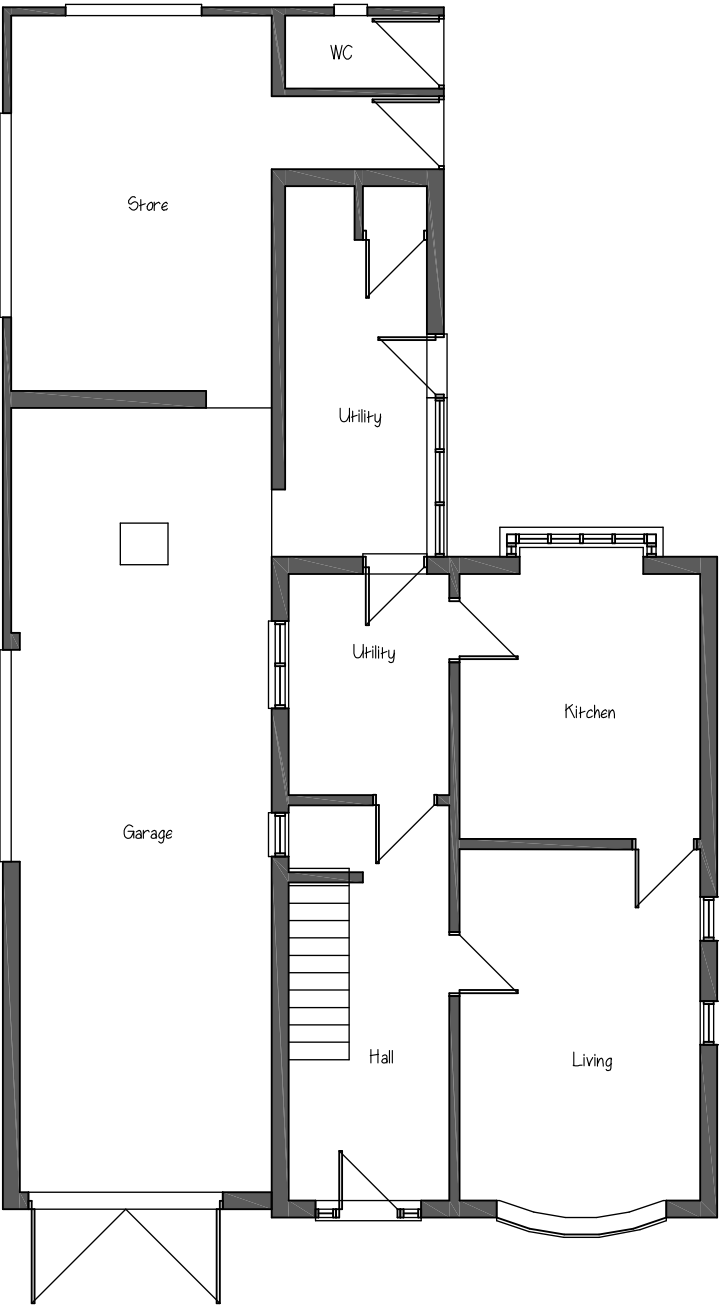


Ground Floor Plan

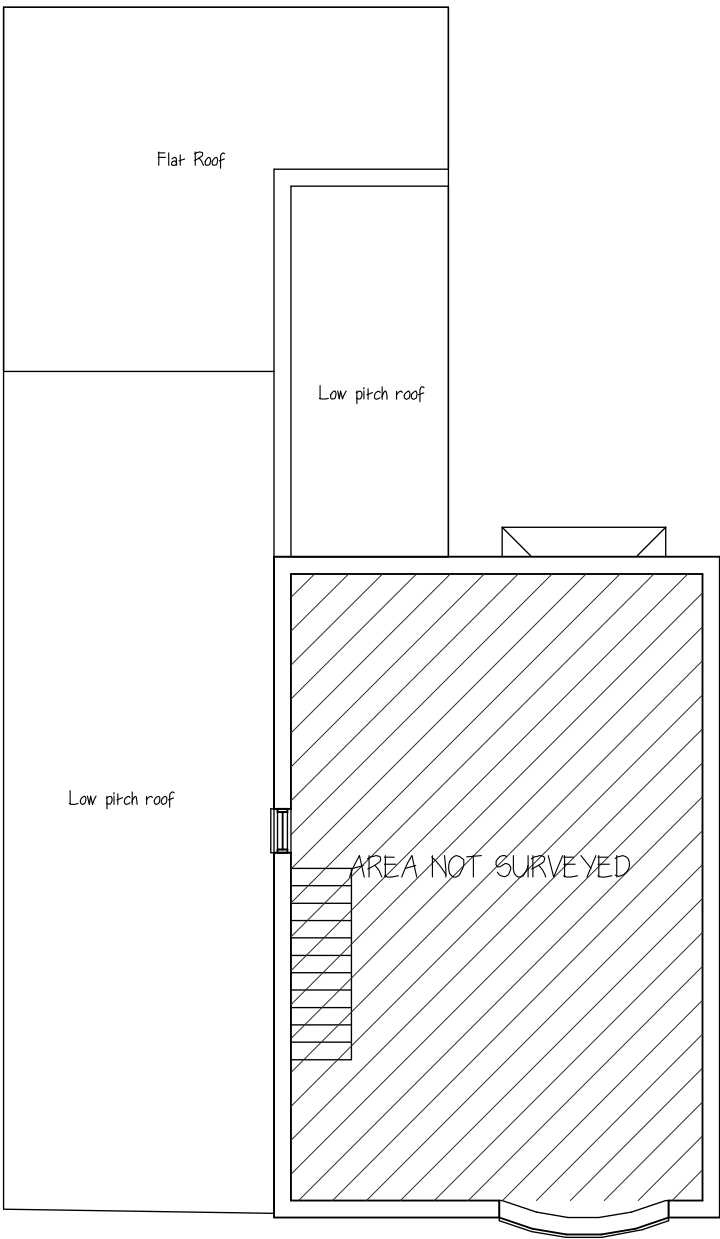

First Floor Plan

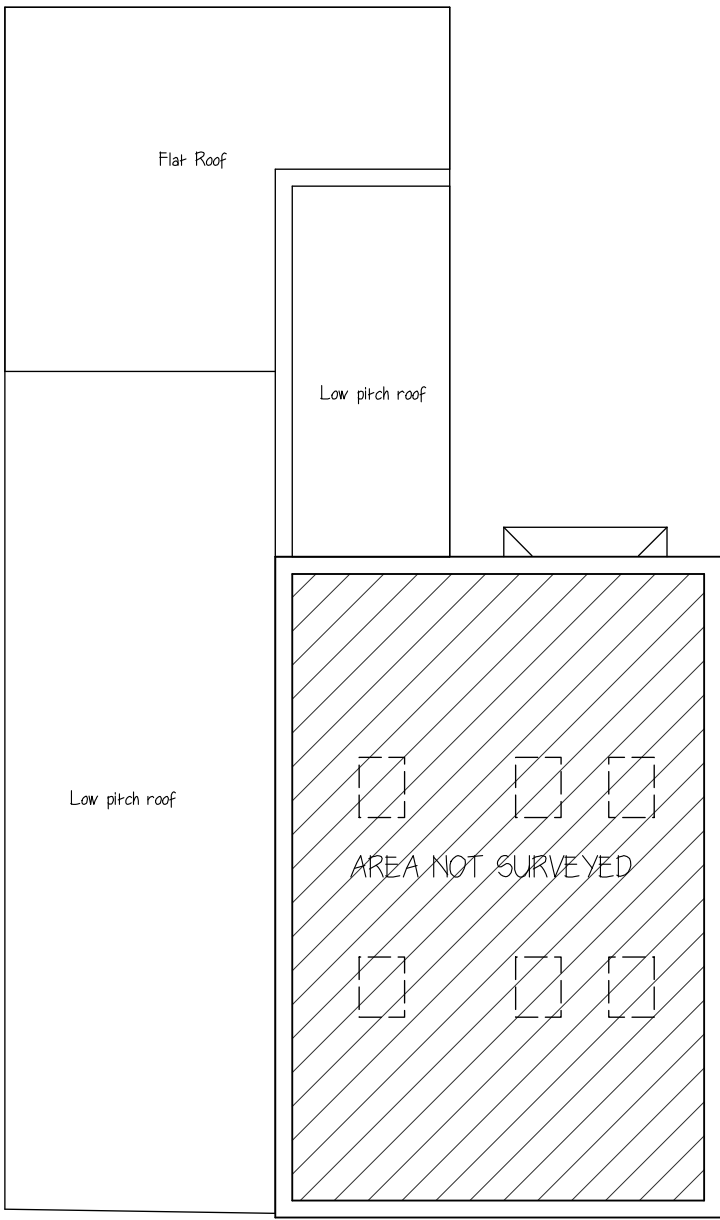

Second Floor Plan

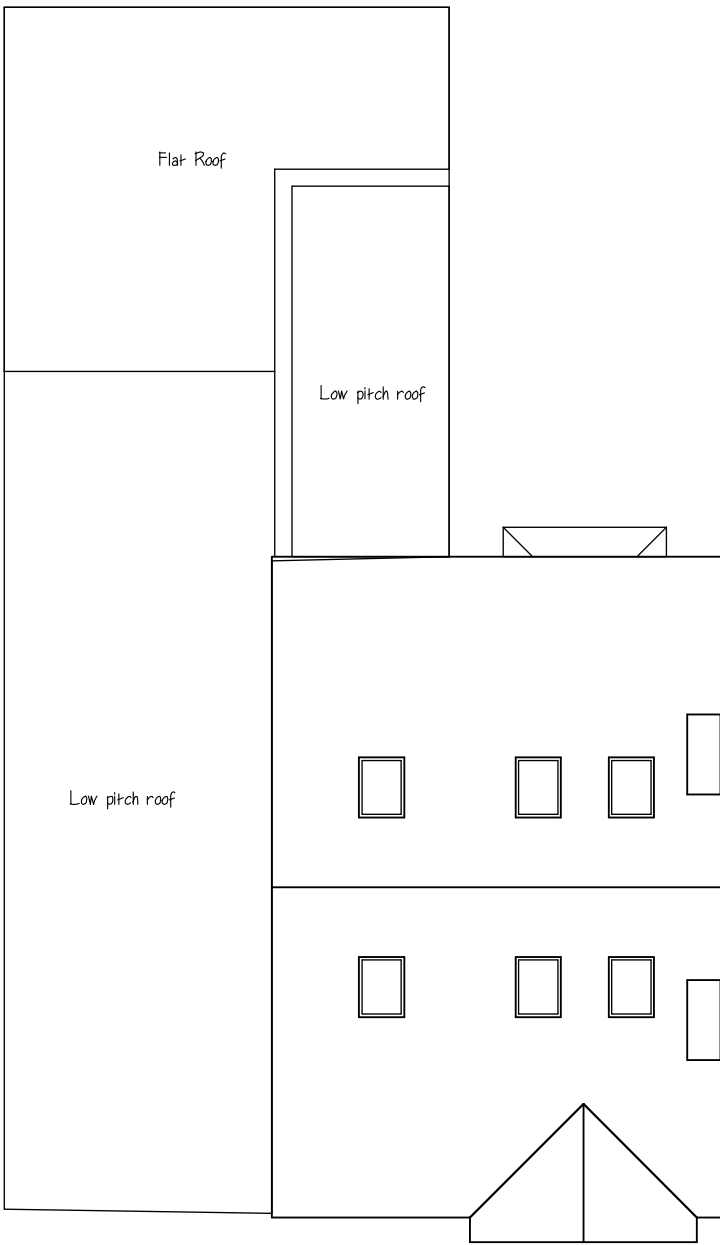

Roof Floor Plan




Front (NW) Elevation



Side (SW) Elevation



Rear (SE) Elevation

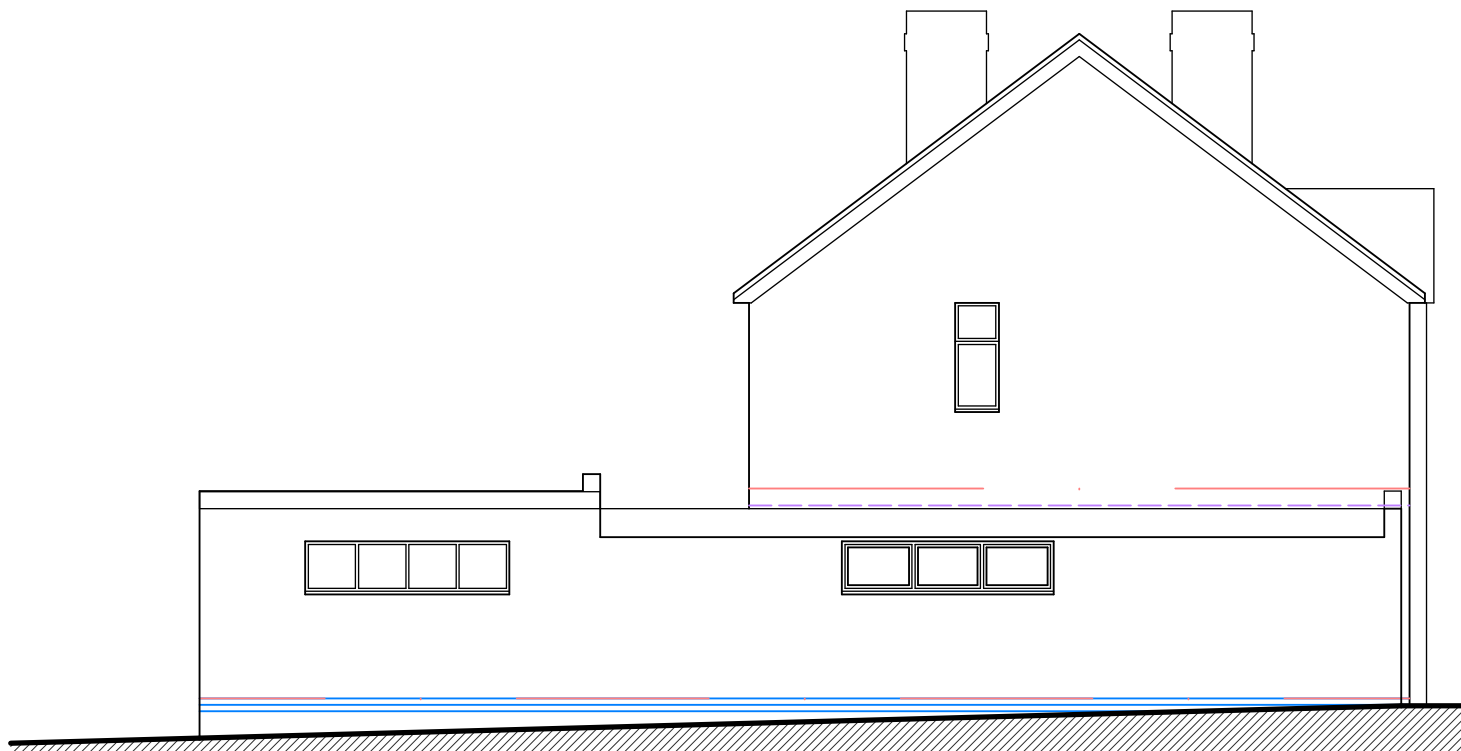

Side (NE) Elevation



1:100 Scale m

sturch
Tel: 07948 382917 e:lstuarch@gmail.com

Project
Mr & Mrs Tomassoni

Client
Extensions and alterations at
Twemlow House, Bosworth Lane,
Shenton
Drawing
Existing Plans and Elevations

Drg No: 01-2602 Rev #
Scale 1:100 @A2 Date 03.02.26