



Printed or electronic copies of the plan can be scaled for planning purposes.

This drawing is issued for the sole and exclusive use of the named recipient. Distribution to any third party is on the strict understanding that no liability is accepted by Sturch for any discrepancies, errors or omissions that may be present, and no guarantee is offered as to the accuracy of information shown.
© Crown Copyright 2007. All rights reserved. Licence number 100020449


Rev	Date	Description	By
A	24.02.26	Sketch issue	sAh
B	09.03.26	Amended sketch	sAh
C	09.03.26	Second amended sketch	sAh
D	18.03.26	Proposed	sAh
E	13.05.26	Scheme amended	sAh

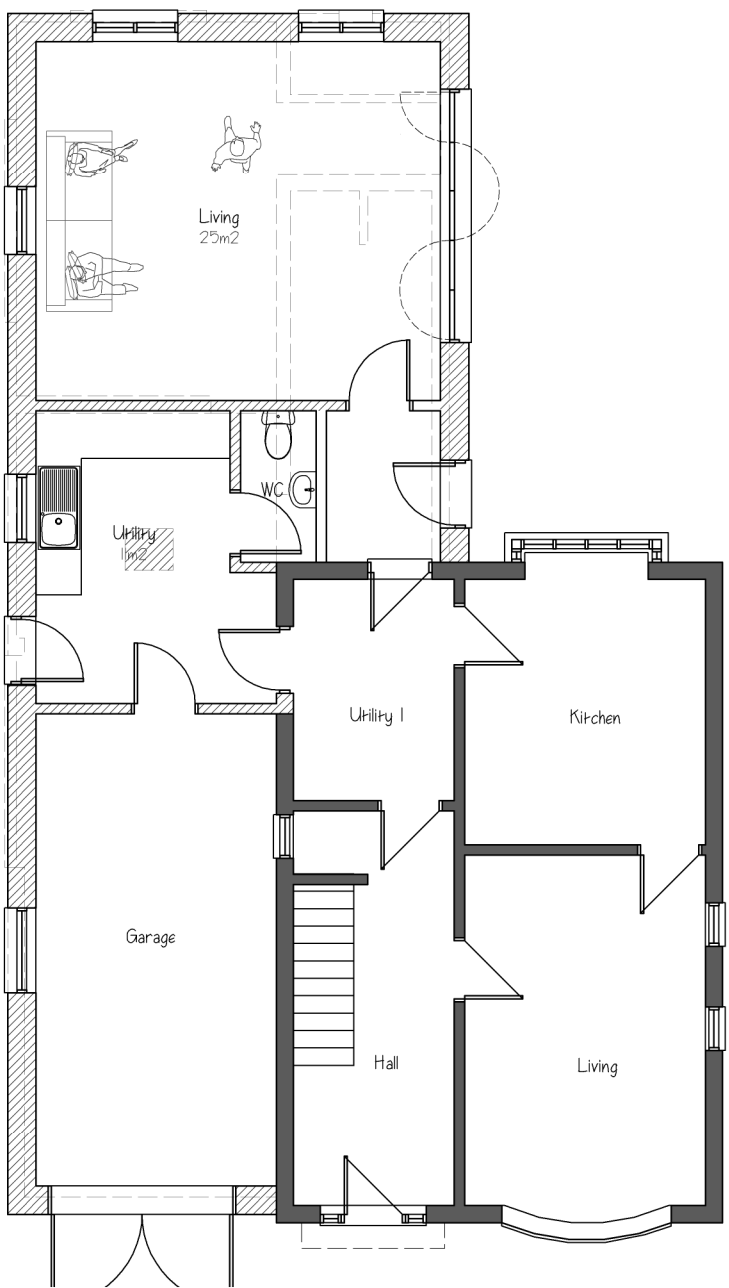


Ground Floor Plan

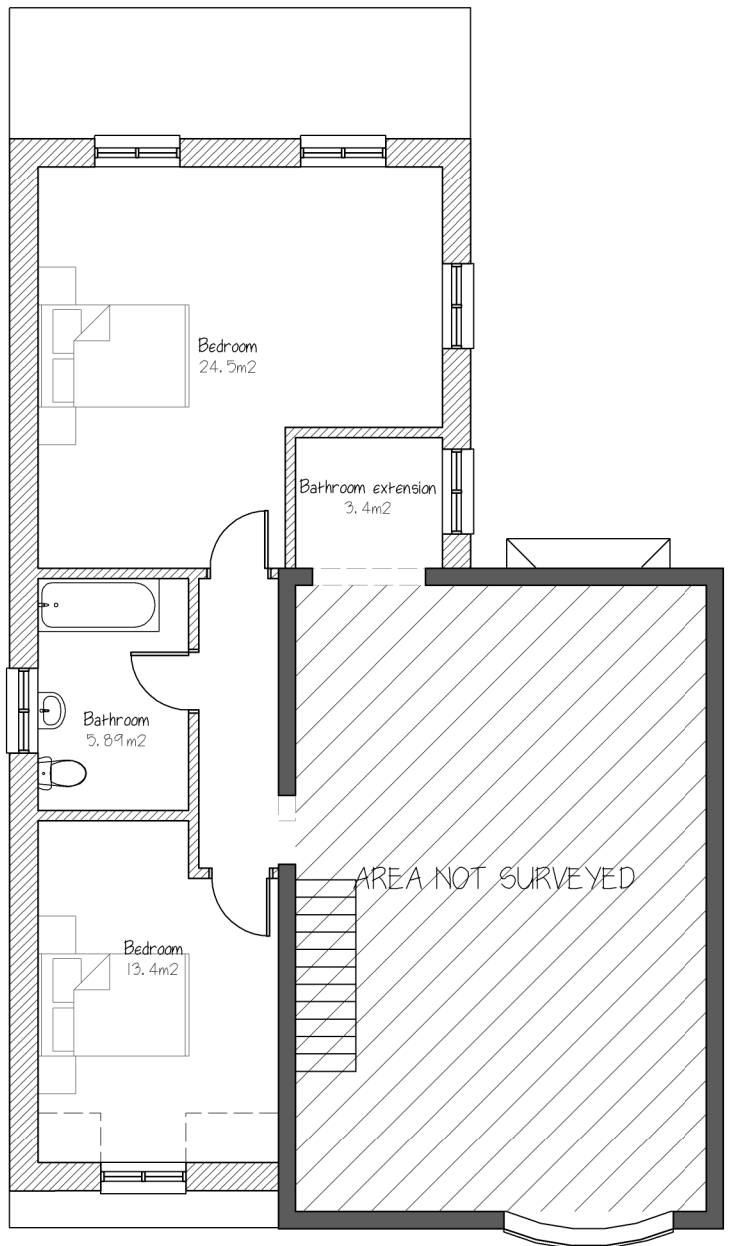

First Floor Plan

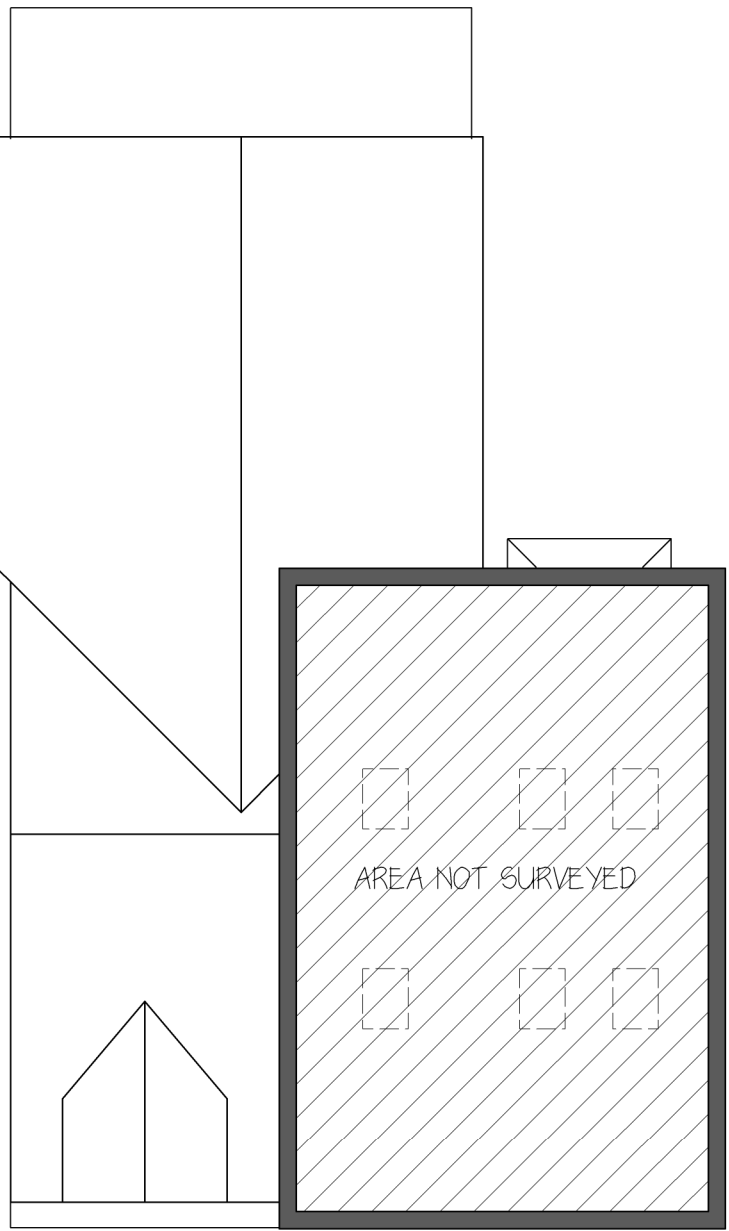

Second Floor Plan

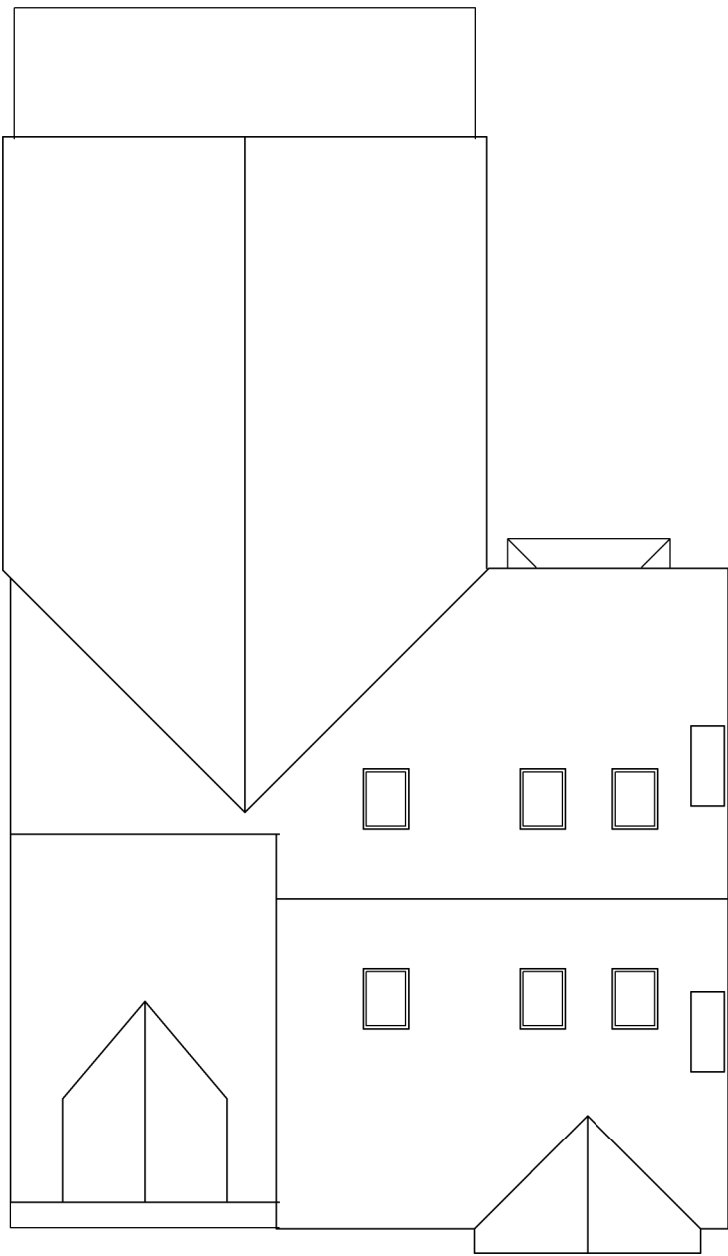

Roof Floor Plan



Front (NW) Elevation



Side (SW) Elevation

Legend.

A = Facing brickwork to match existing.

B = Roof tiles to match existing,


C = Windows to match existing.



Rear (SE) Elevation



Side (NE) Elevation

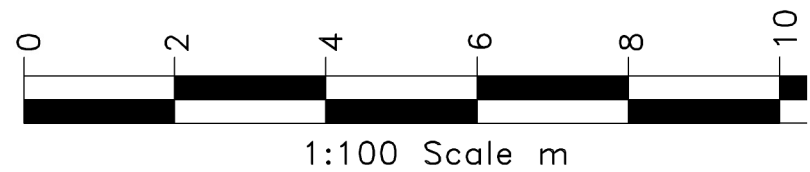

sturch
Tel: 07948 382917 e:1sturch@gmail.com

Project
Mr & Mrs Tomassoni

Client
Extensions and alterations at
Twemlow House, Bosworth Lane,
Shenton
Drawing
Proposed Plans and Elevations
Sketch

Drg No: 02-2602 Rev E

Scale 1:100 @A2 Date 03.02.26