



Front Elevation




Side Elevation




Rear Elevation



Side Elevation

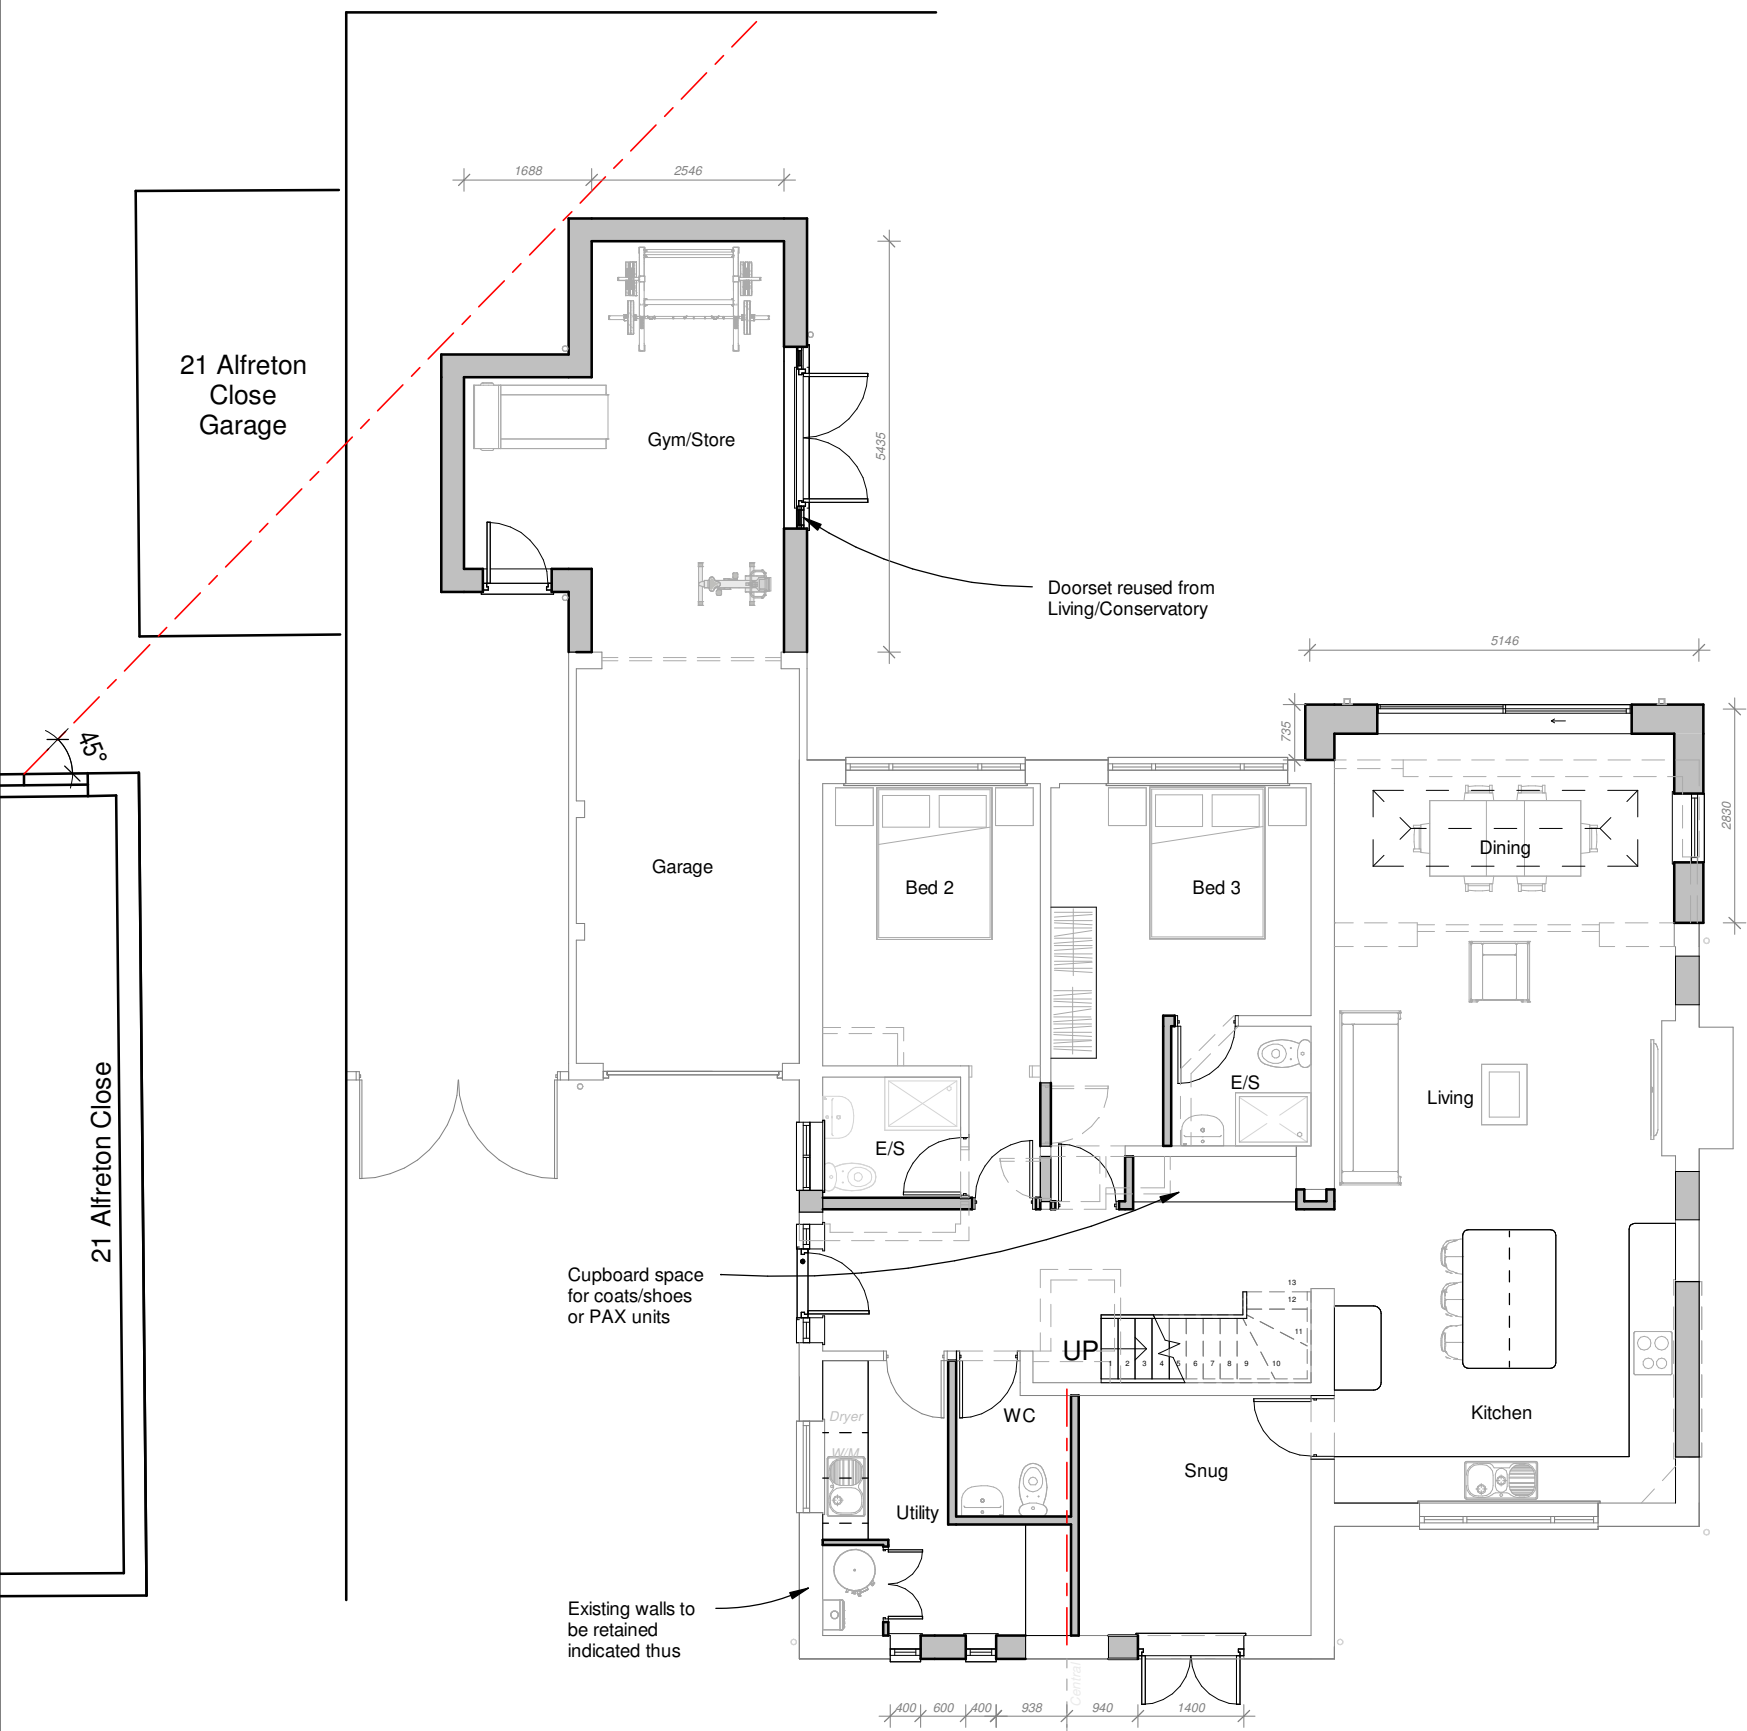

Ground Floor Plan

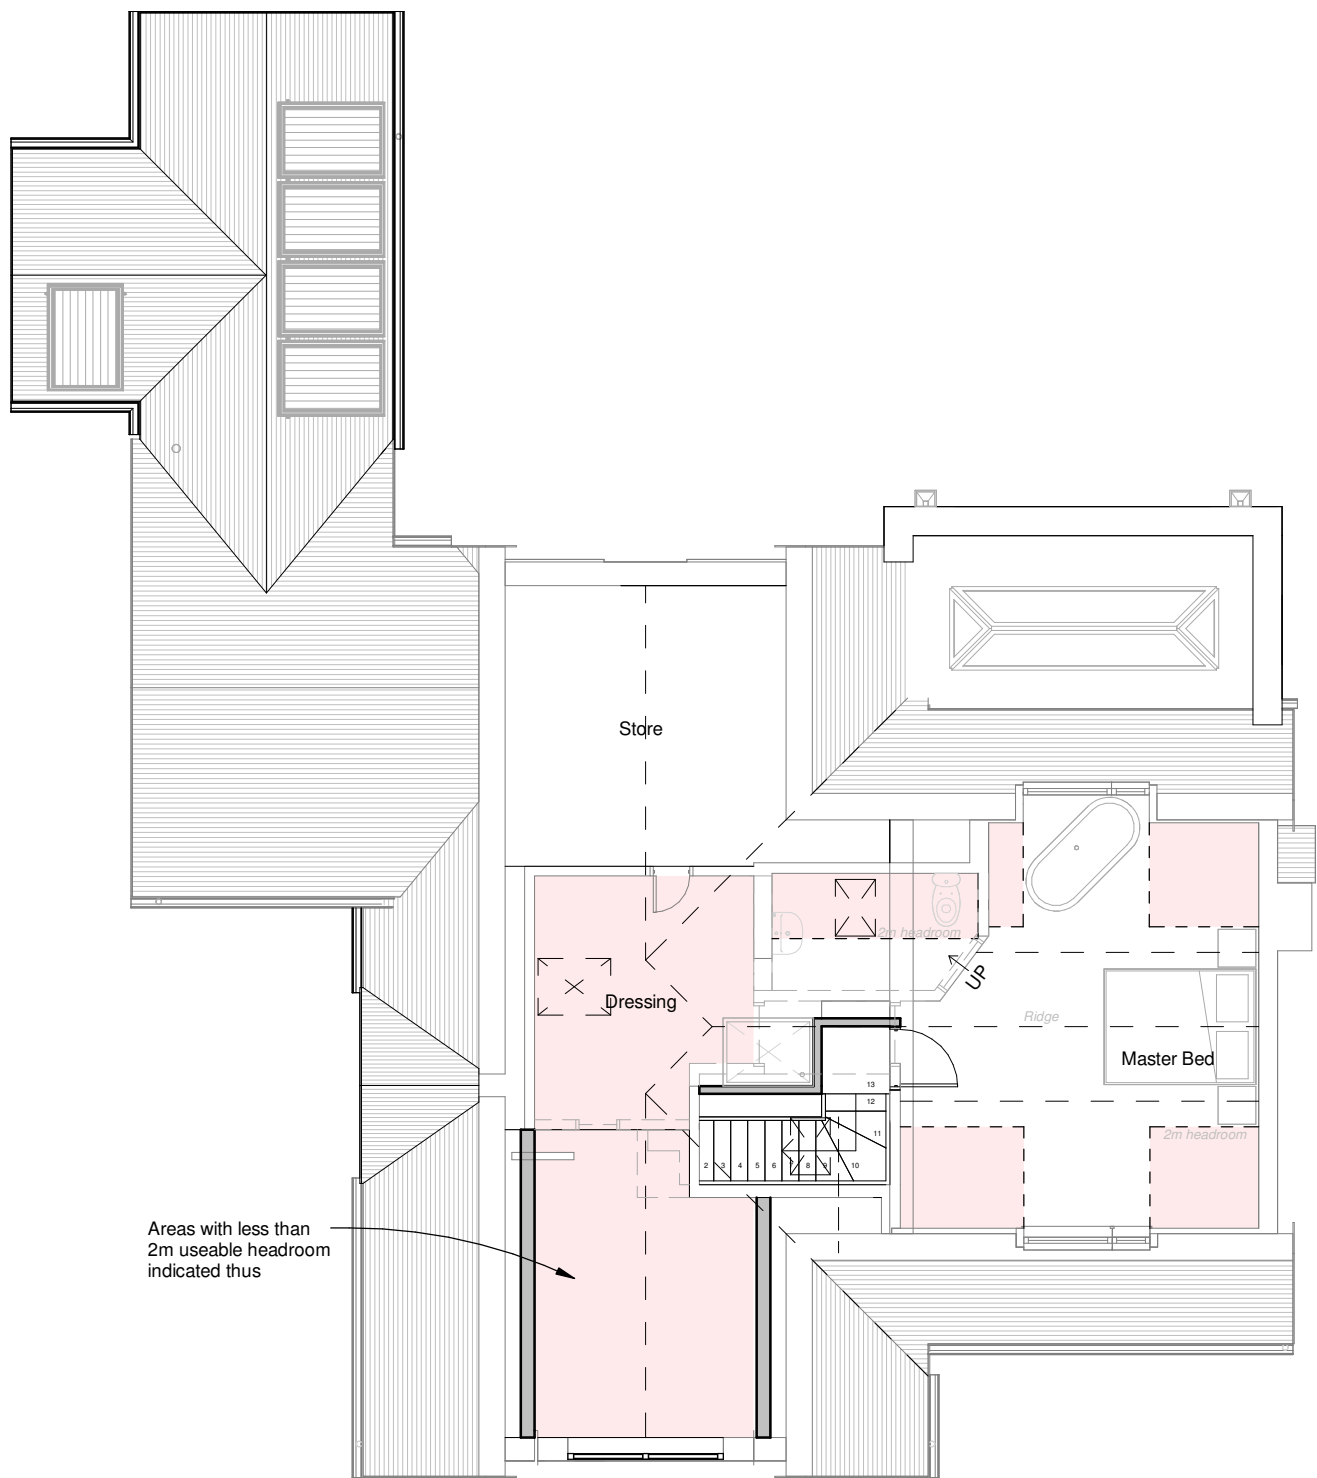

First Floor Plan



3D View



Client Mr & Mrs Tansey			HAYWARD architects	
Project Title 23 Alferton Close Burbage LE10 2RD				
Drawing Title As Proposed - Scheme 02			19 Station Road Hinckley Leicestershire LE10 1AW Tel: 01455 635 665 www.haywardarchitects.co.uk	
Scale 1:100	Date Nov 2025	Sheet A2	Job No. 25/113	Drawing No. 07A
Author SS	Checked by LJW		Status Planning Stage	
THE COPYRIGHT OF THIS DRAWING IS VESTED IN HAYWARD ARCHITECTS LTD. REPRODUCTION IN ANY FORM, EITHER IN WHOLE OR IN PART IS FORBIDDEN WITHOUT THE PRIOR WRITTEN PERMISSION OF THE COPYRIGHT HOLDER. DO NOT SCALE FROM DRAWING AND ONLY FIGURED DIMENSIONS ARE TO BE USED				