




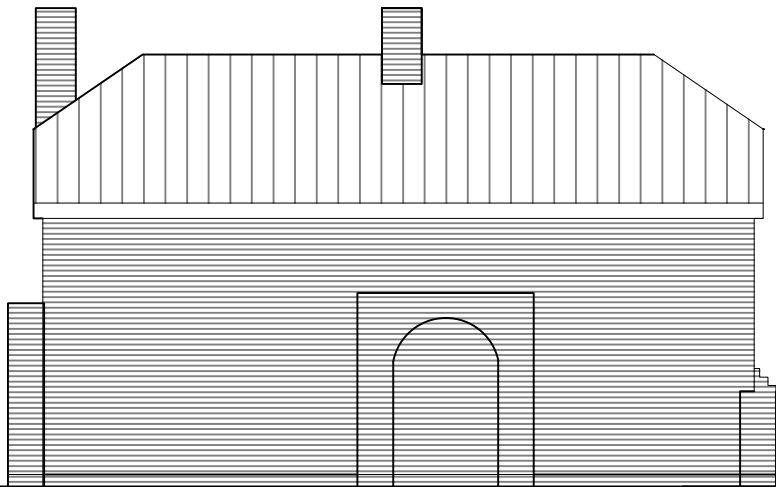

FRONT ELEVATION

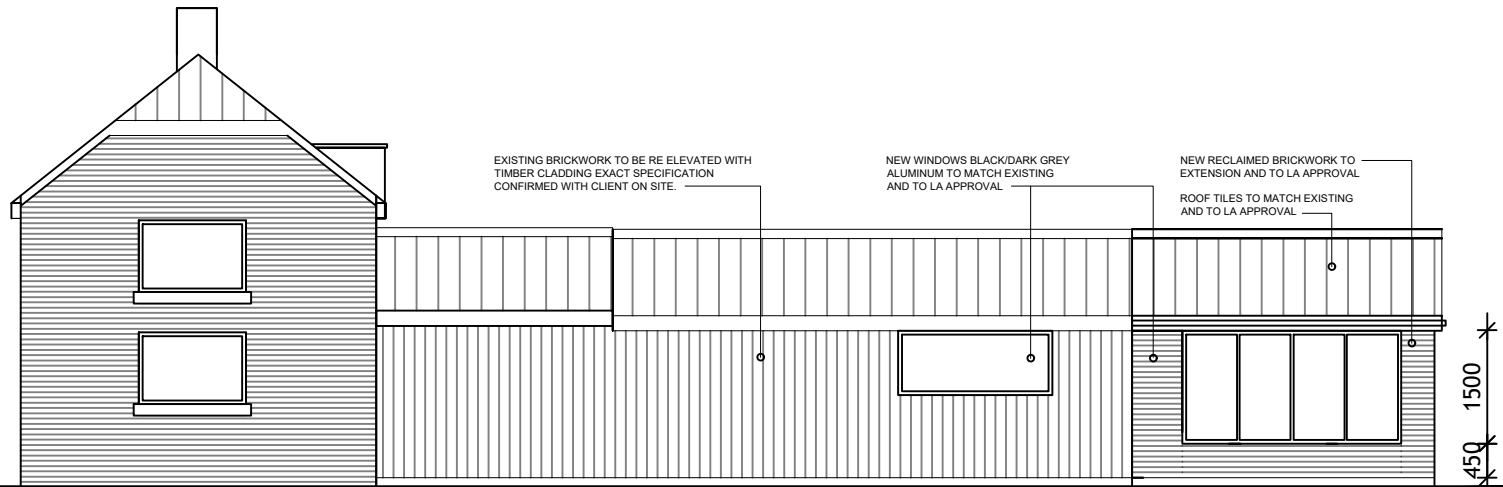


SIDE ELEVATION

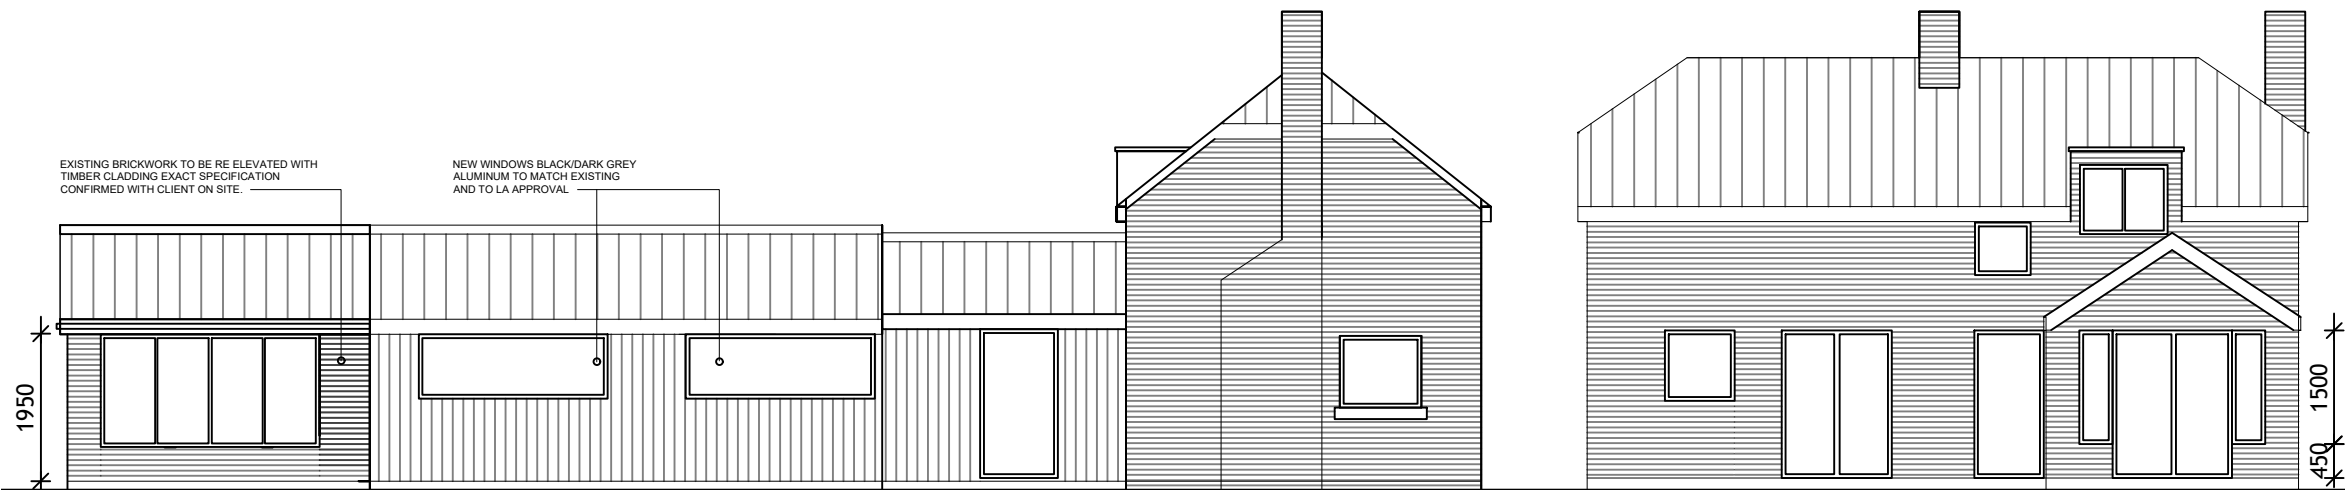

SIDE ELEVATION

REAR ELEVATION

SCALE BAR 1:100

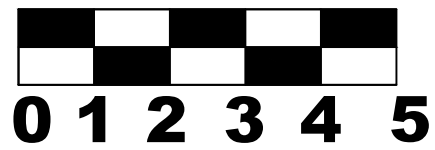

CLIENT Mr R Knowles	
PROJECT THE OLD COTTAGE MAIN STREET SHACKERSTONE CV13 6NR	
DESCRIPTION OF WORKS PROPOSED SINGLE STOREY REAR EXTENSION	
SHEET TITLE PROPOSED ELEVATIONS	
SCALE 1:100@A3	
DATE MAR 2026	No. 003