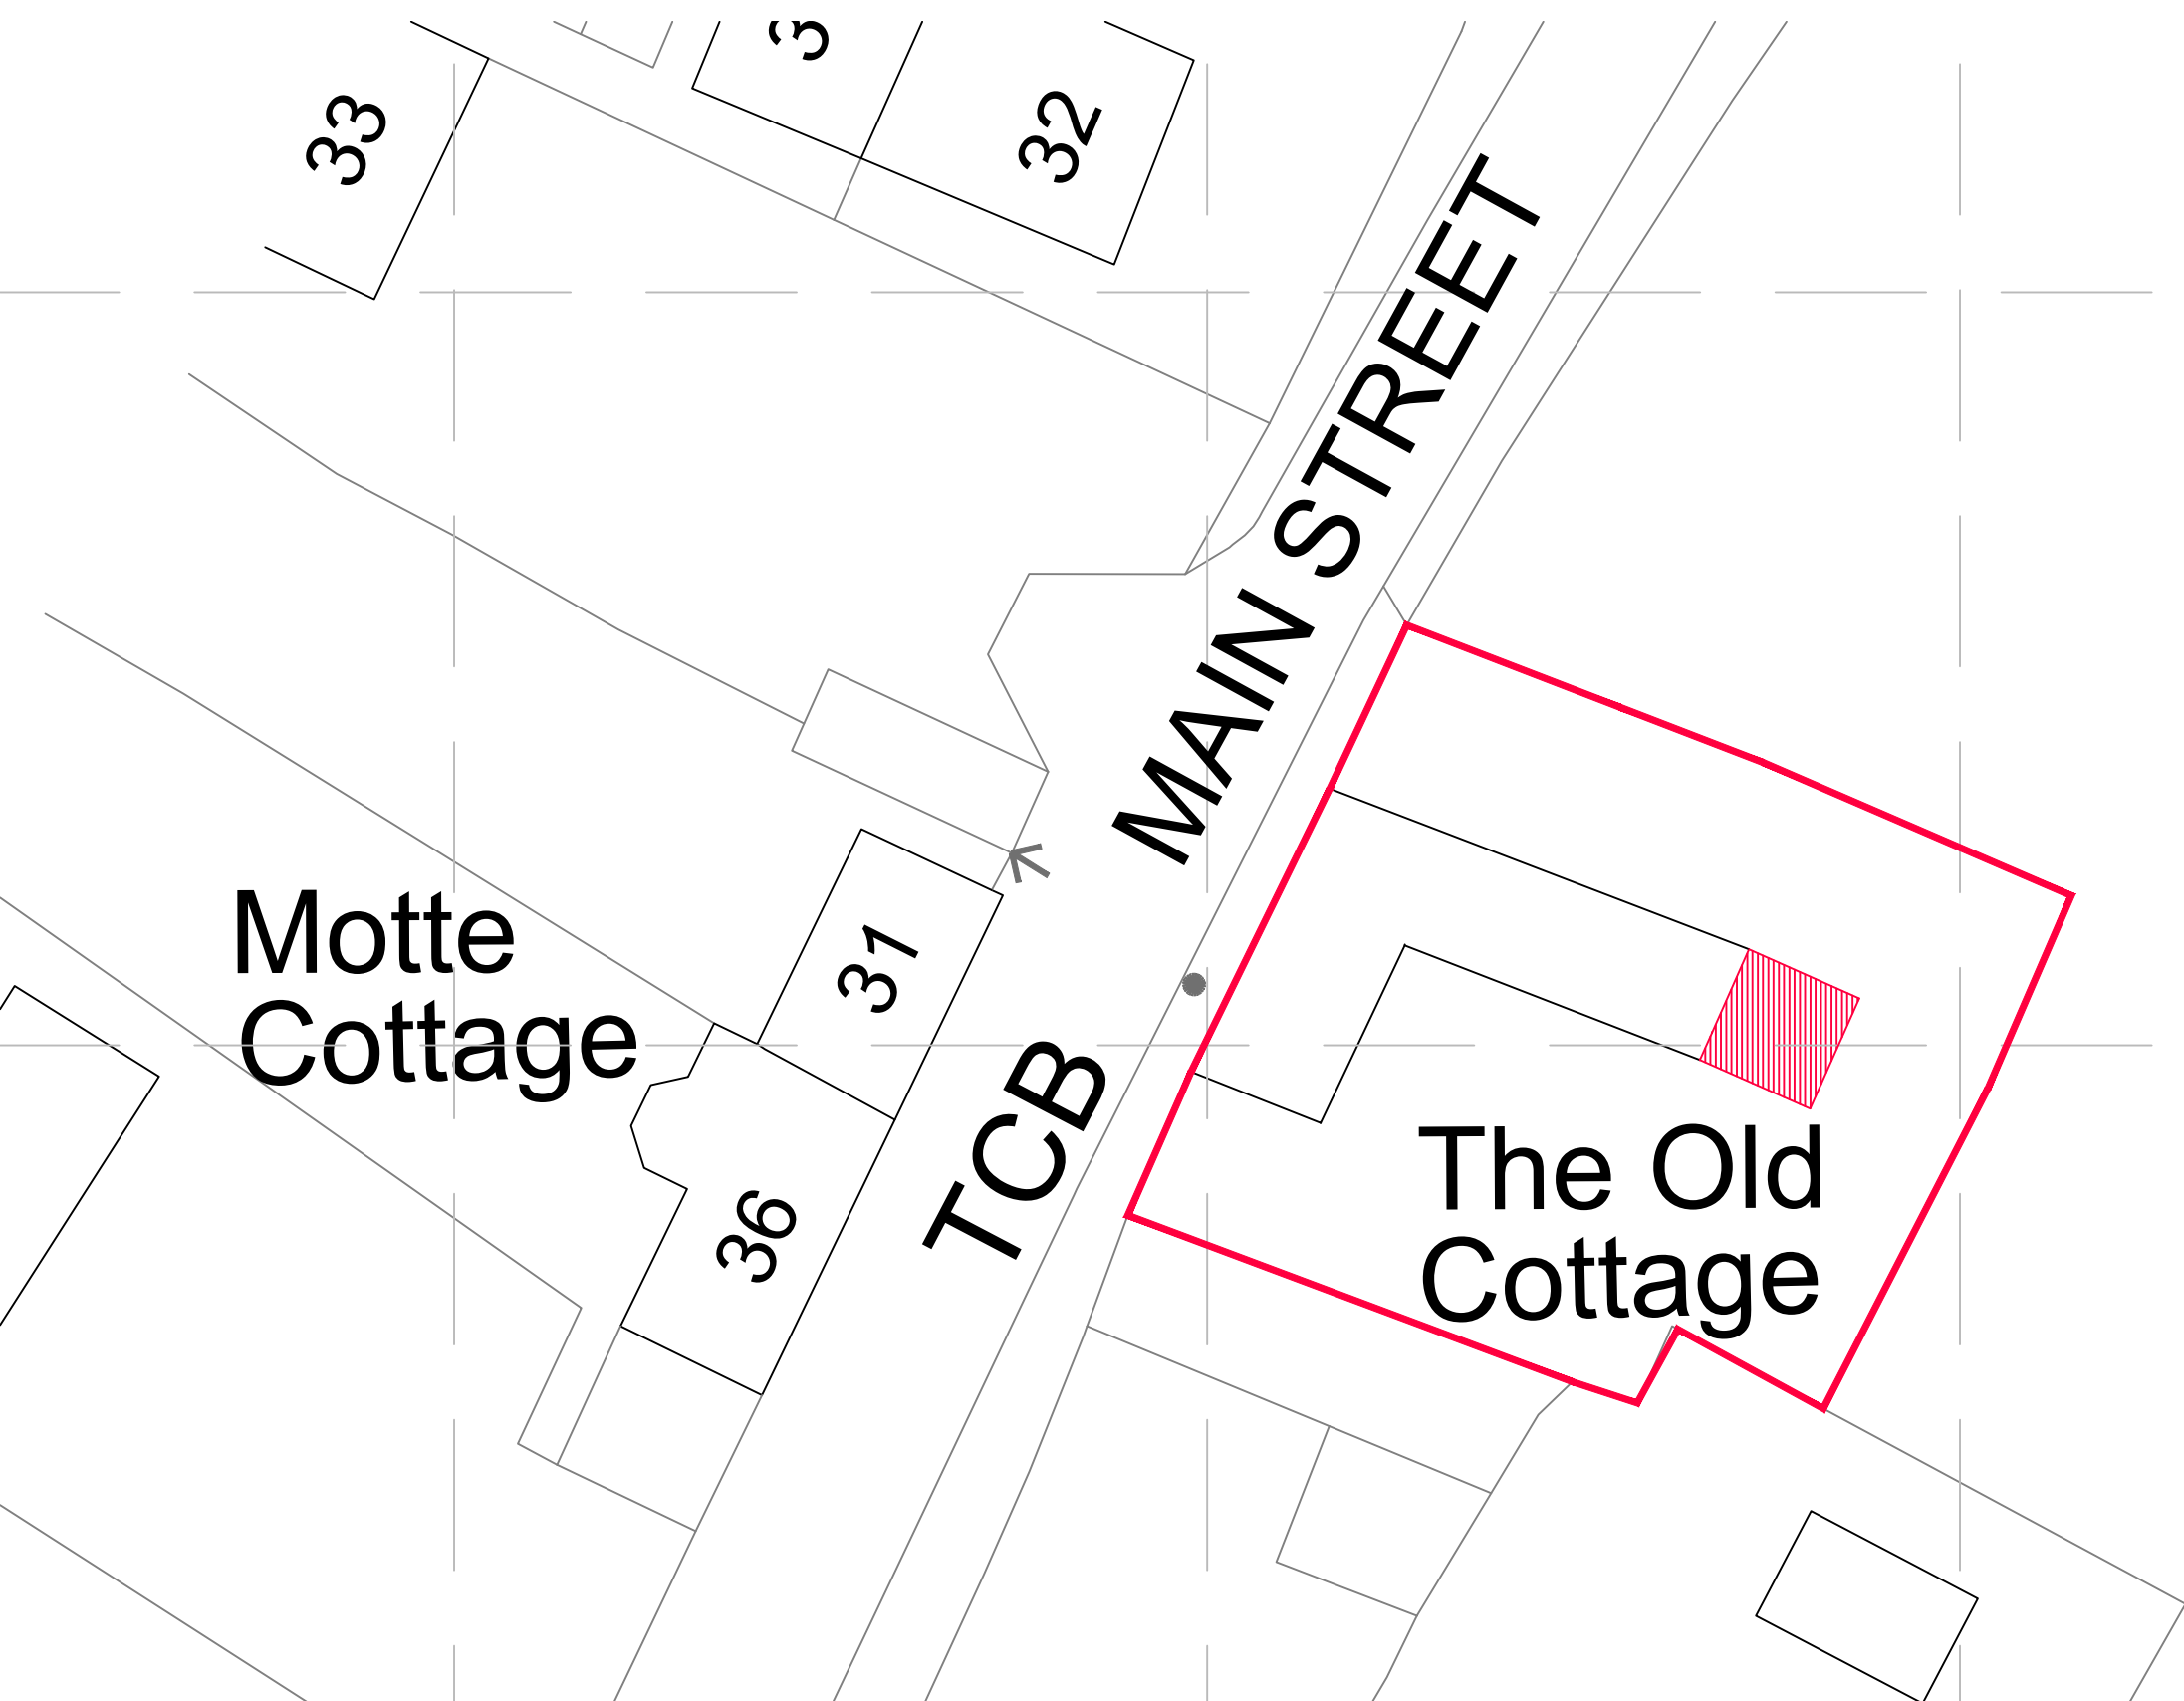


Site plan (1:250)

 PROPOSED EXTENSION SHOWN
HATCHED IN RED

BOUNDARY SHOWN IN RED

CLIENT Mr R Knowles	
PROJECT THE OLD COTTAGE MAIN STREET SHACKERSTONE CV13 6NR	
DESCRIPTION OF WORKS PROPOSED SINGLE STOREY REAR EXTENSION	
SHEET TITLE SITE PLAN	
SCALE 1:250@A3	
DATE MAR 2026	No. 006