

16 Ormes Lane, Ratcliffe Culey
Proposed Extension & Alterations

As Existing | Floor Plans & Elevations


November 2025

CLIENT | Mr & Mrs Cartwright
DRAWING NO | 154-EX-100-0
DRAWN | SS
SCALE | 1:50 @ a1
CHECKED | SS


PSP LTD | 1 Grange Close, Nuneaton, CV10 0JD
info@pspsl.com

PSP Ltd.


Revision: Date: Details:

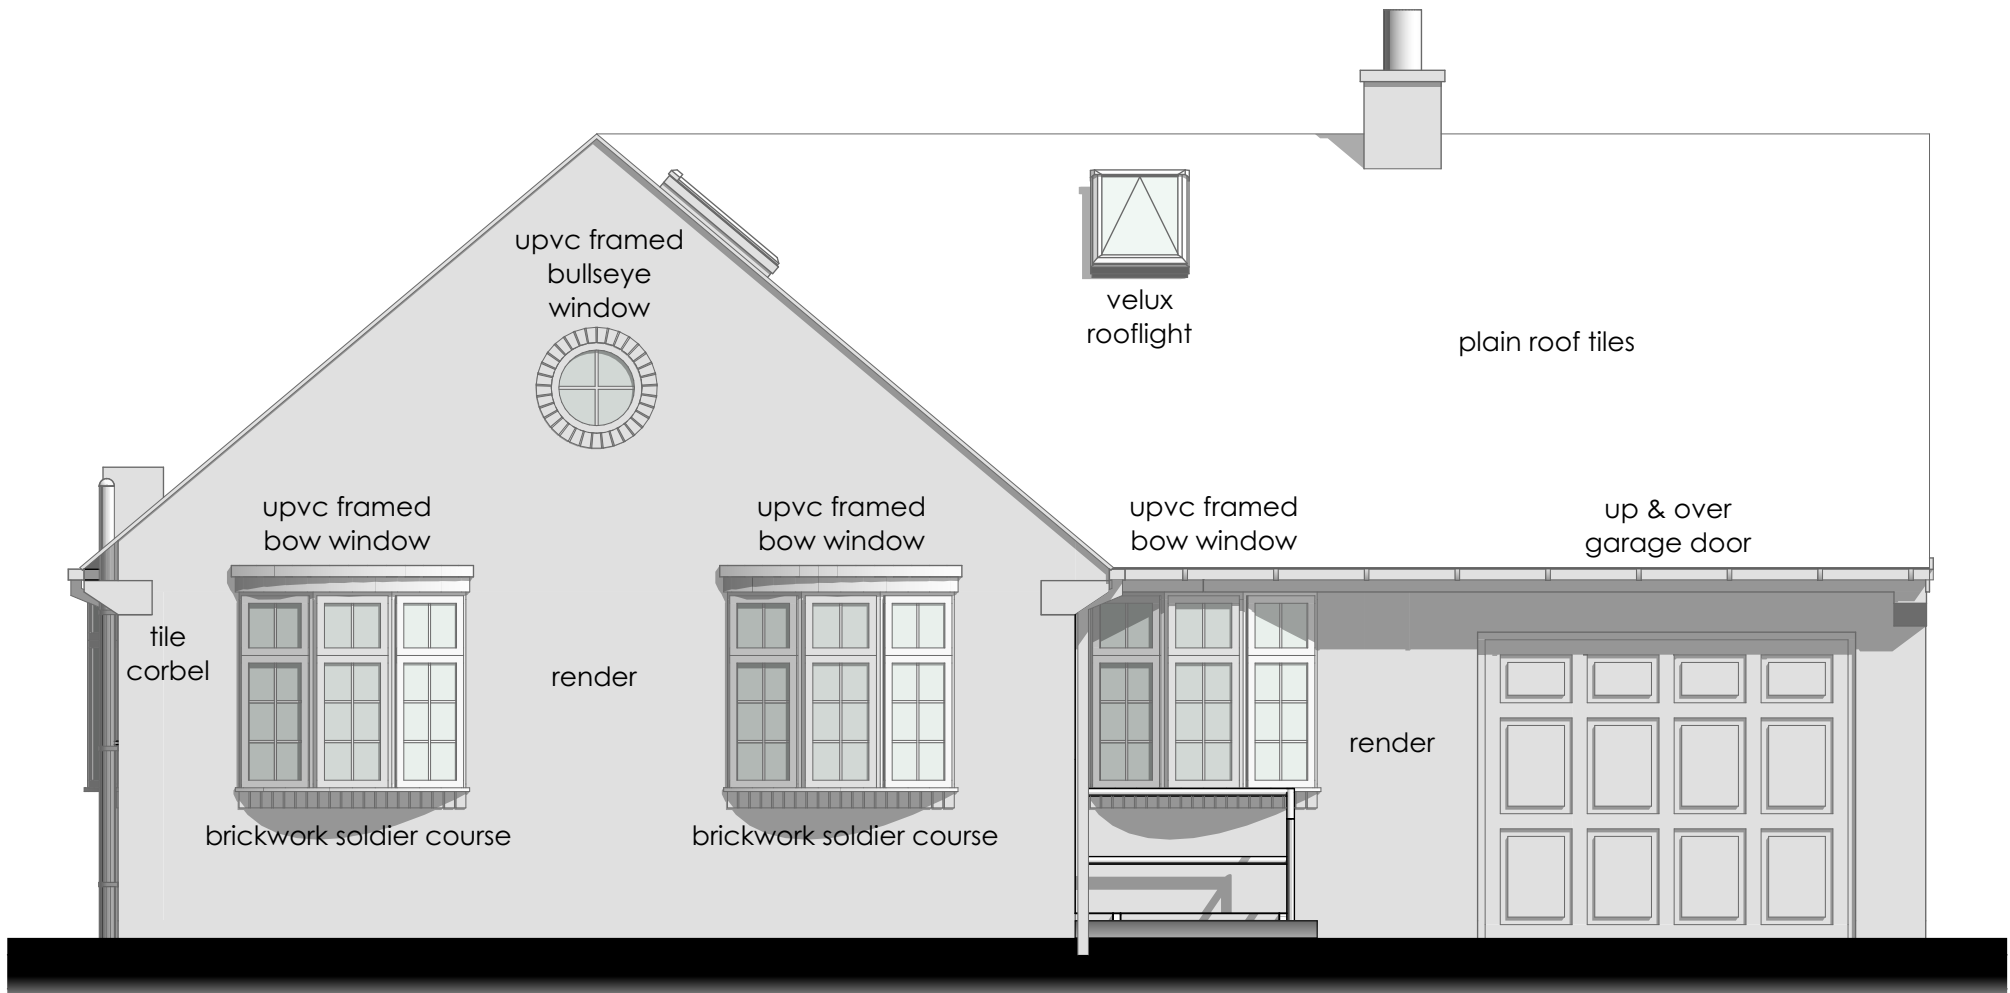


Existing | Front Elevation

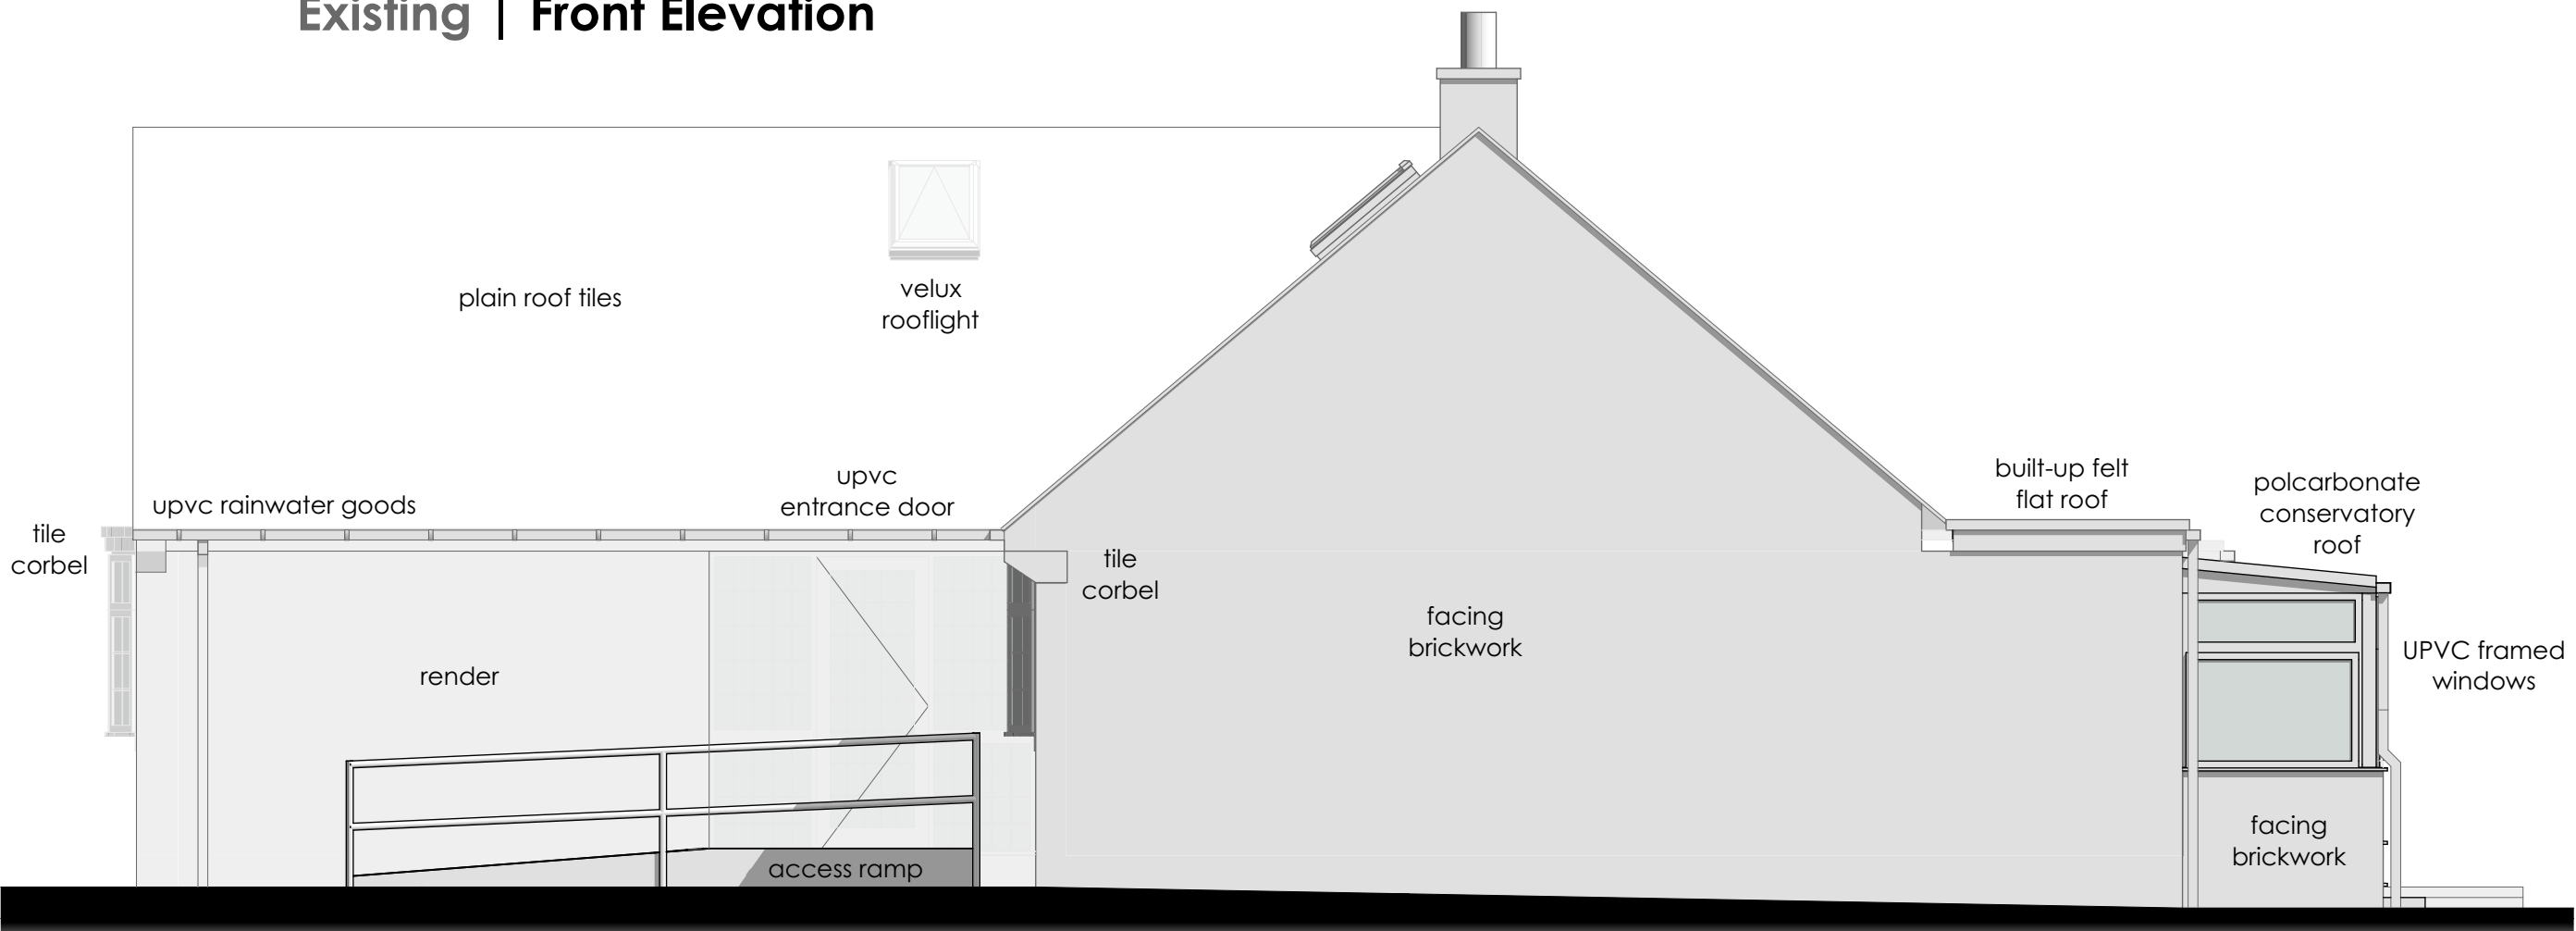


Existing | Side Elevation

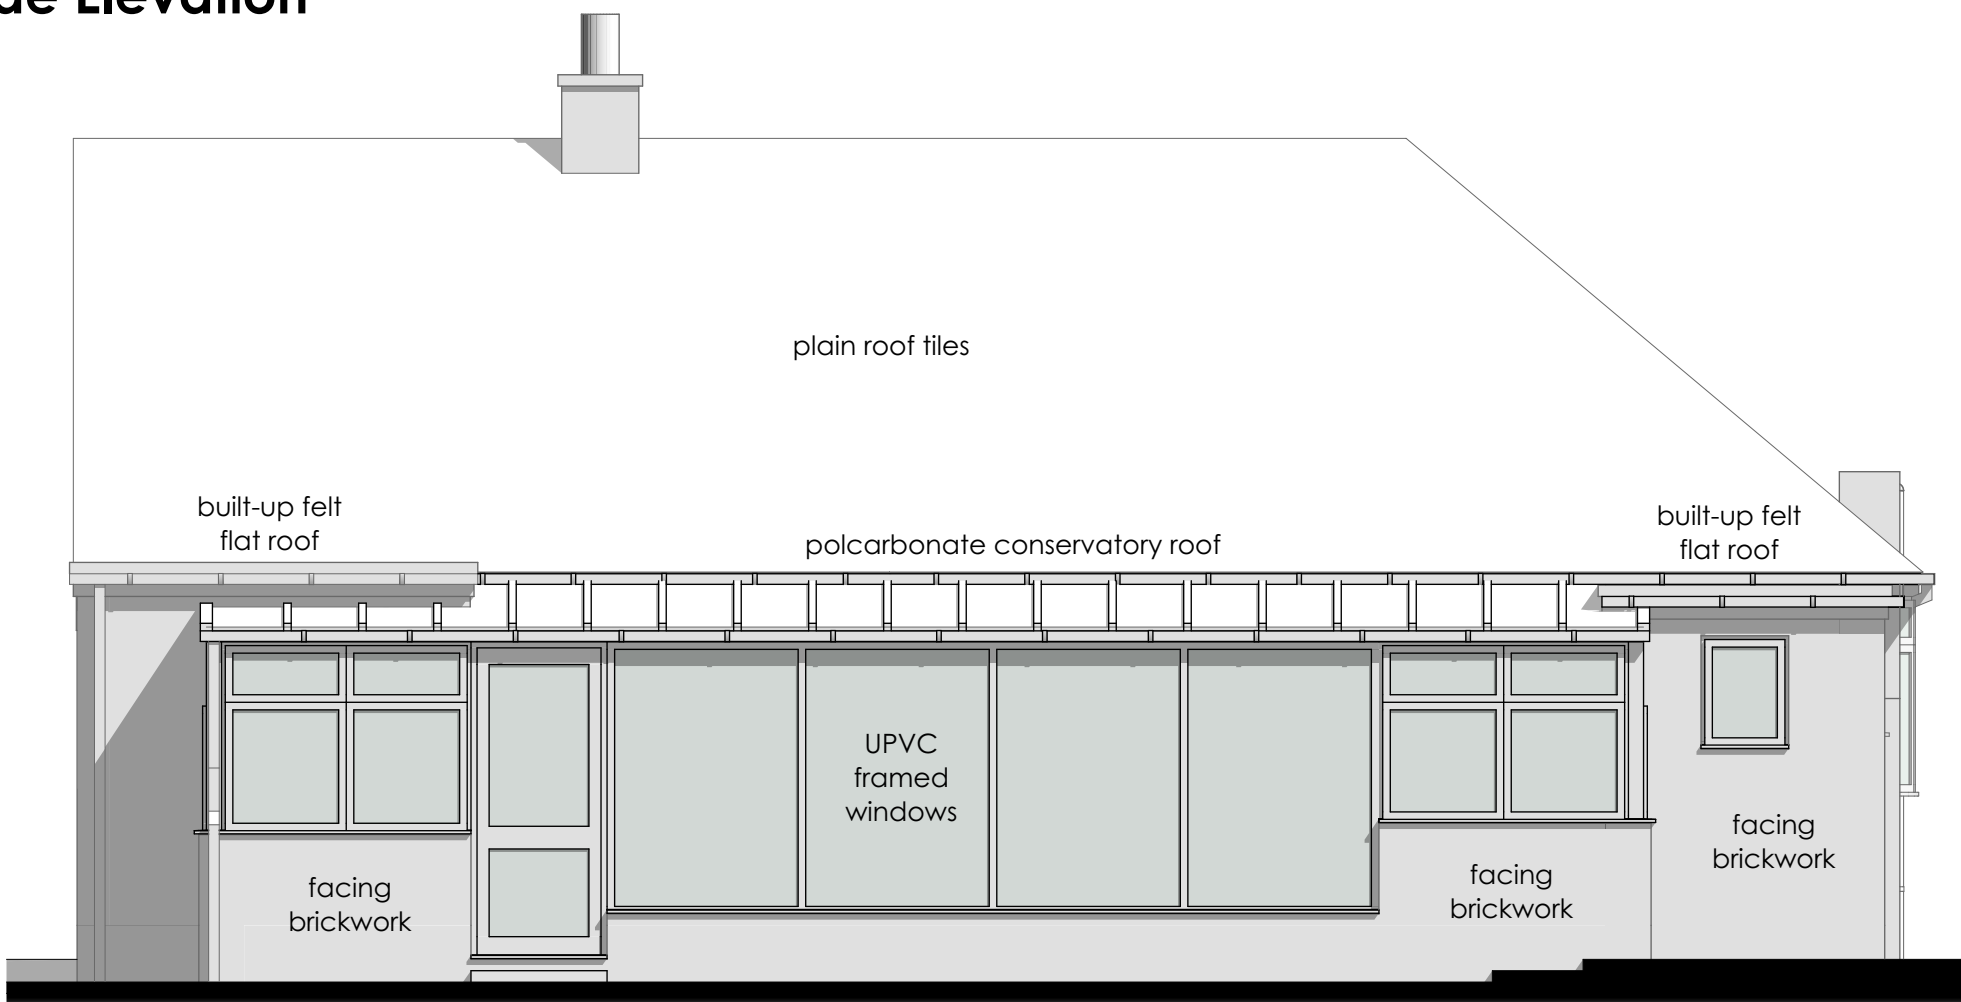

Existing | Rear Elevation

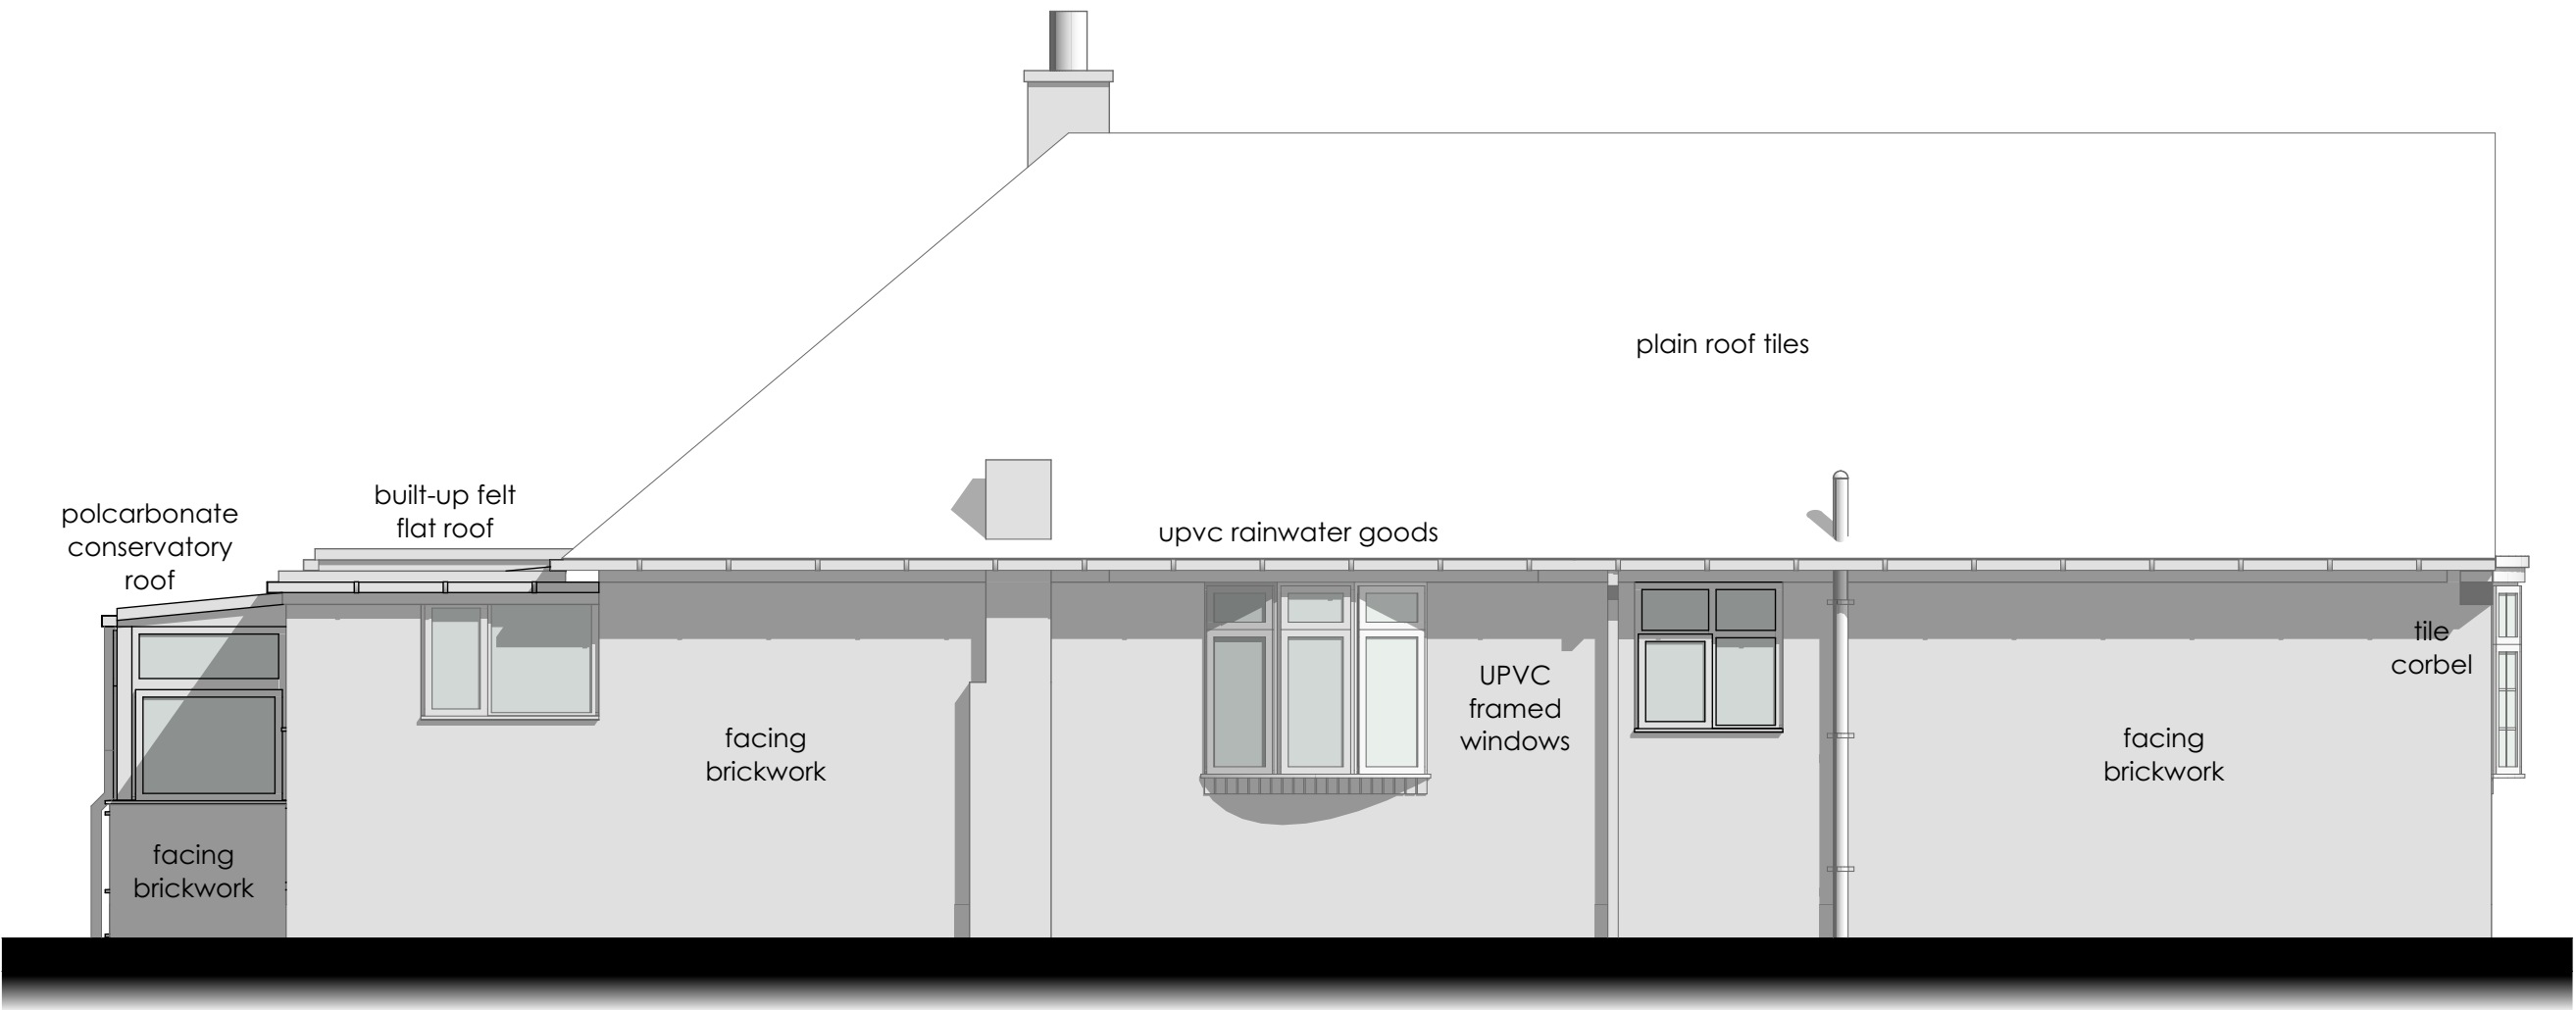

Existing | Side Elevation

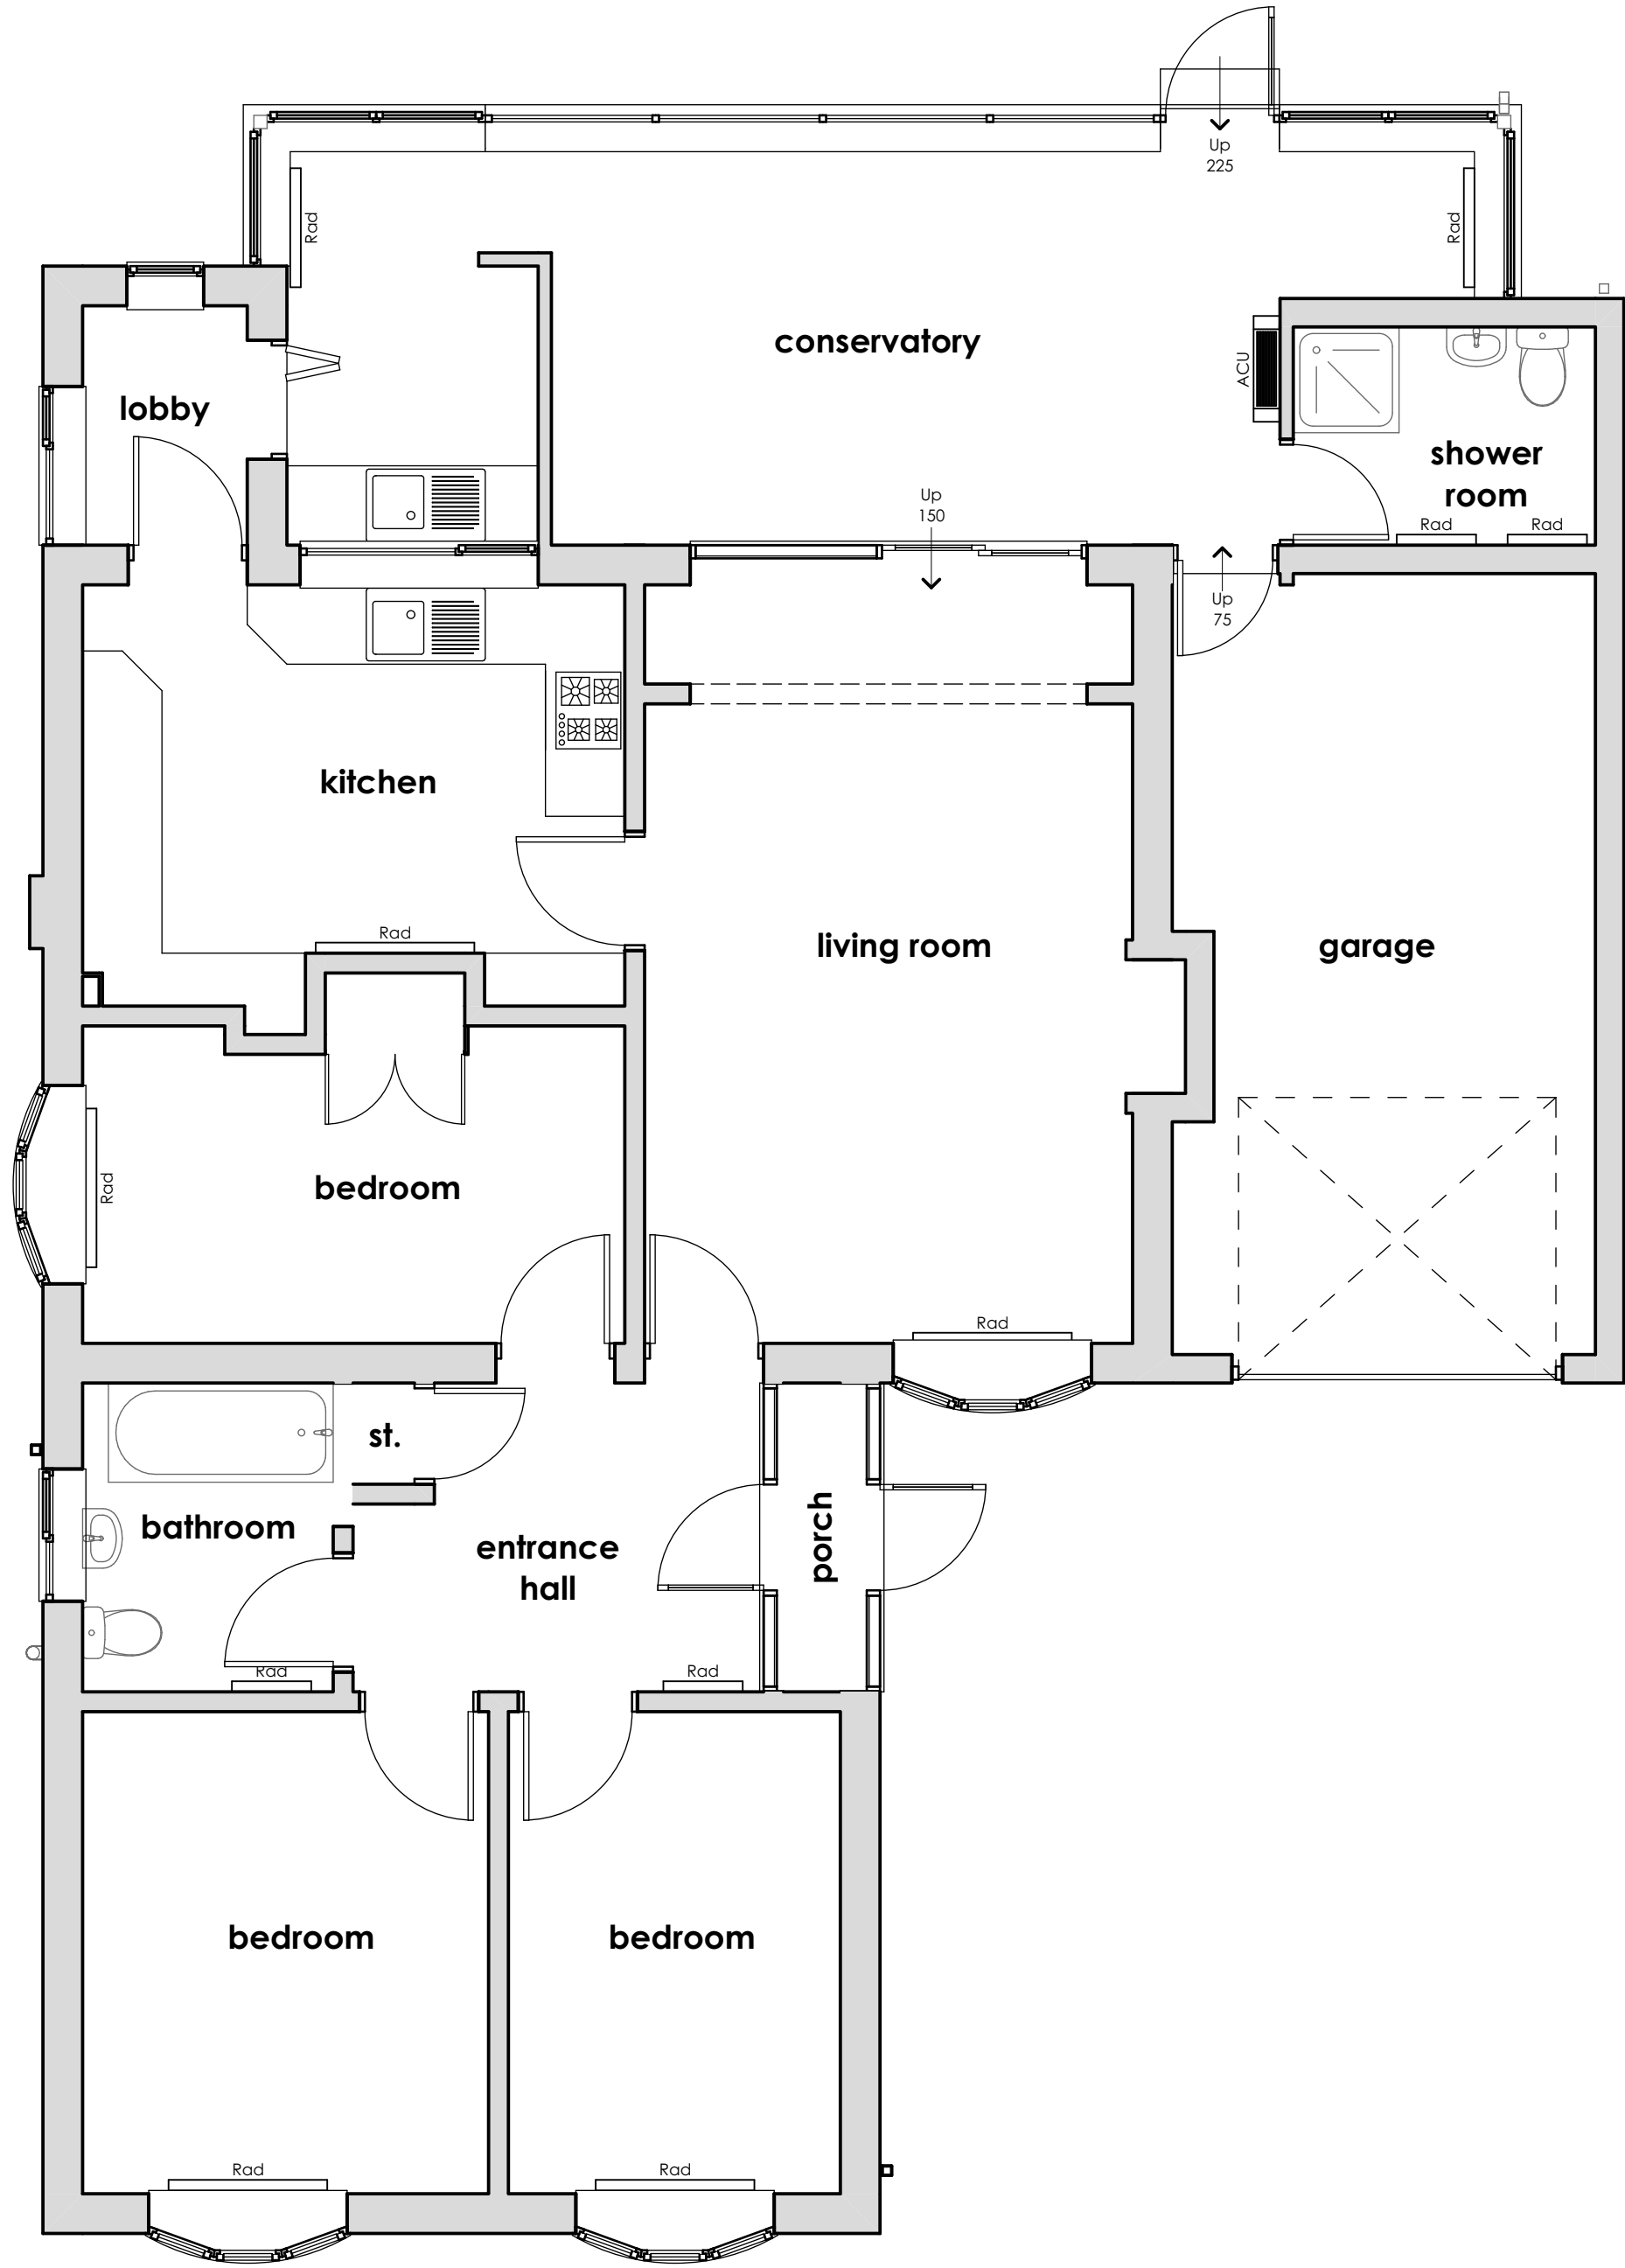

Existing | Floor Plan



Existing | Front Visual



Existing | Rear Visual

Note 4 | This drawing and the design depicted are the sole copyright of PSP Property Services Ltd and may not be reproduced or amended except by written permission. No liability will be accepted for amendments made by other persons.

Note 3 | Do not scale off this drawing. All dimensions should be obtained from the Architect, checked on site and any discrepancies reported prior to commencement.

Note 2 | Any and all elements relating to the fire safety of the building will require separate confirmation and approval by a fully accredited fire engineering consultant, who has been appointed by the client.

Note 1 | Unless stated otherwise, the drawing is based on measured survey and land registry info provided by others.

