


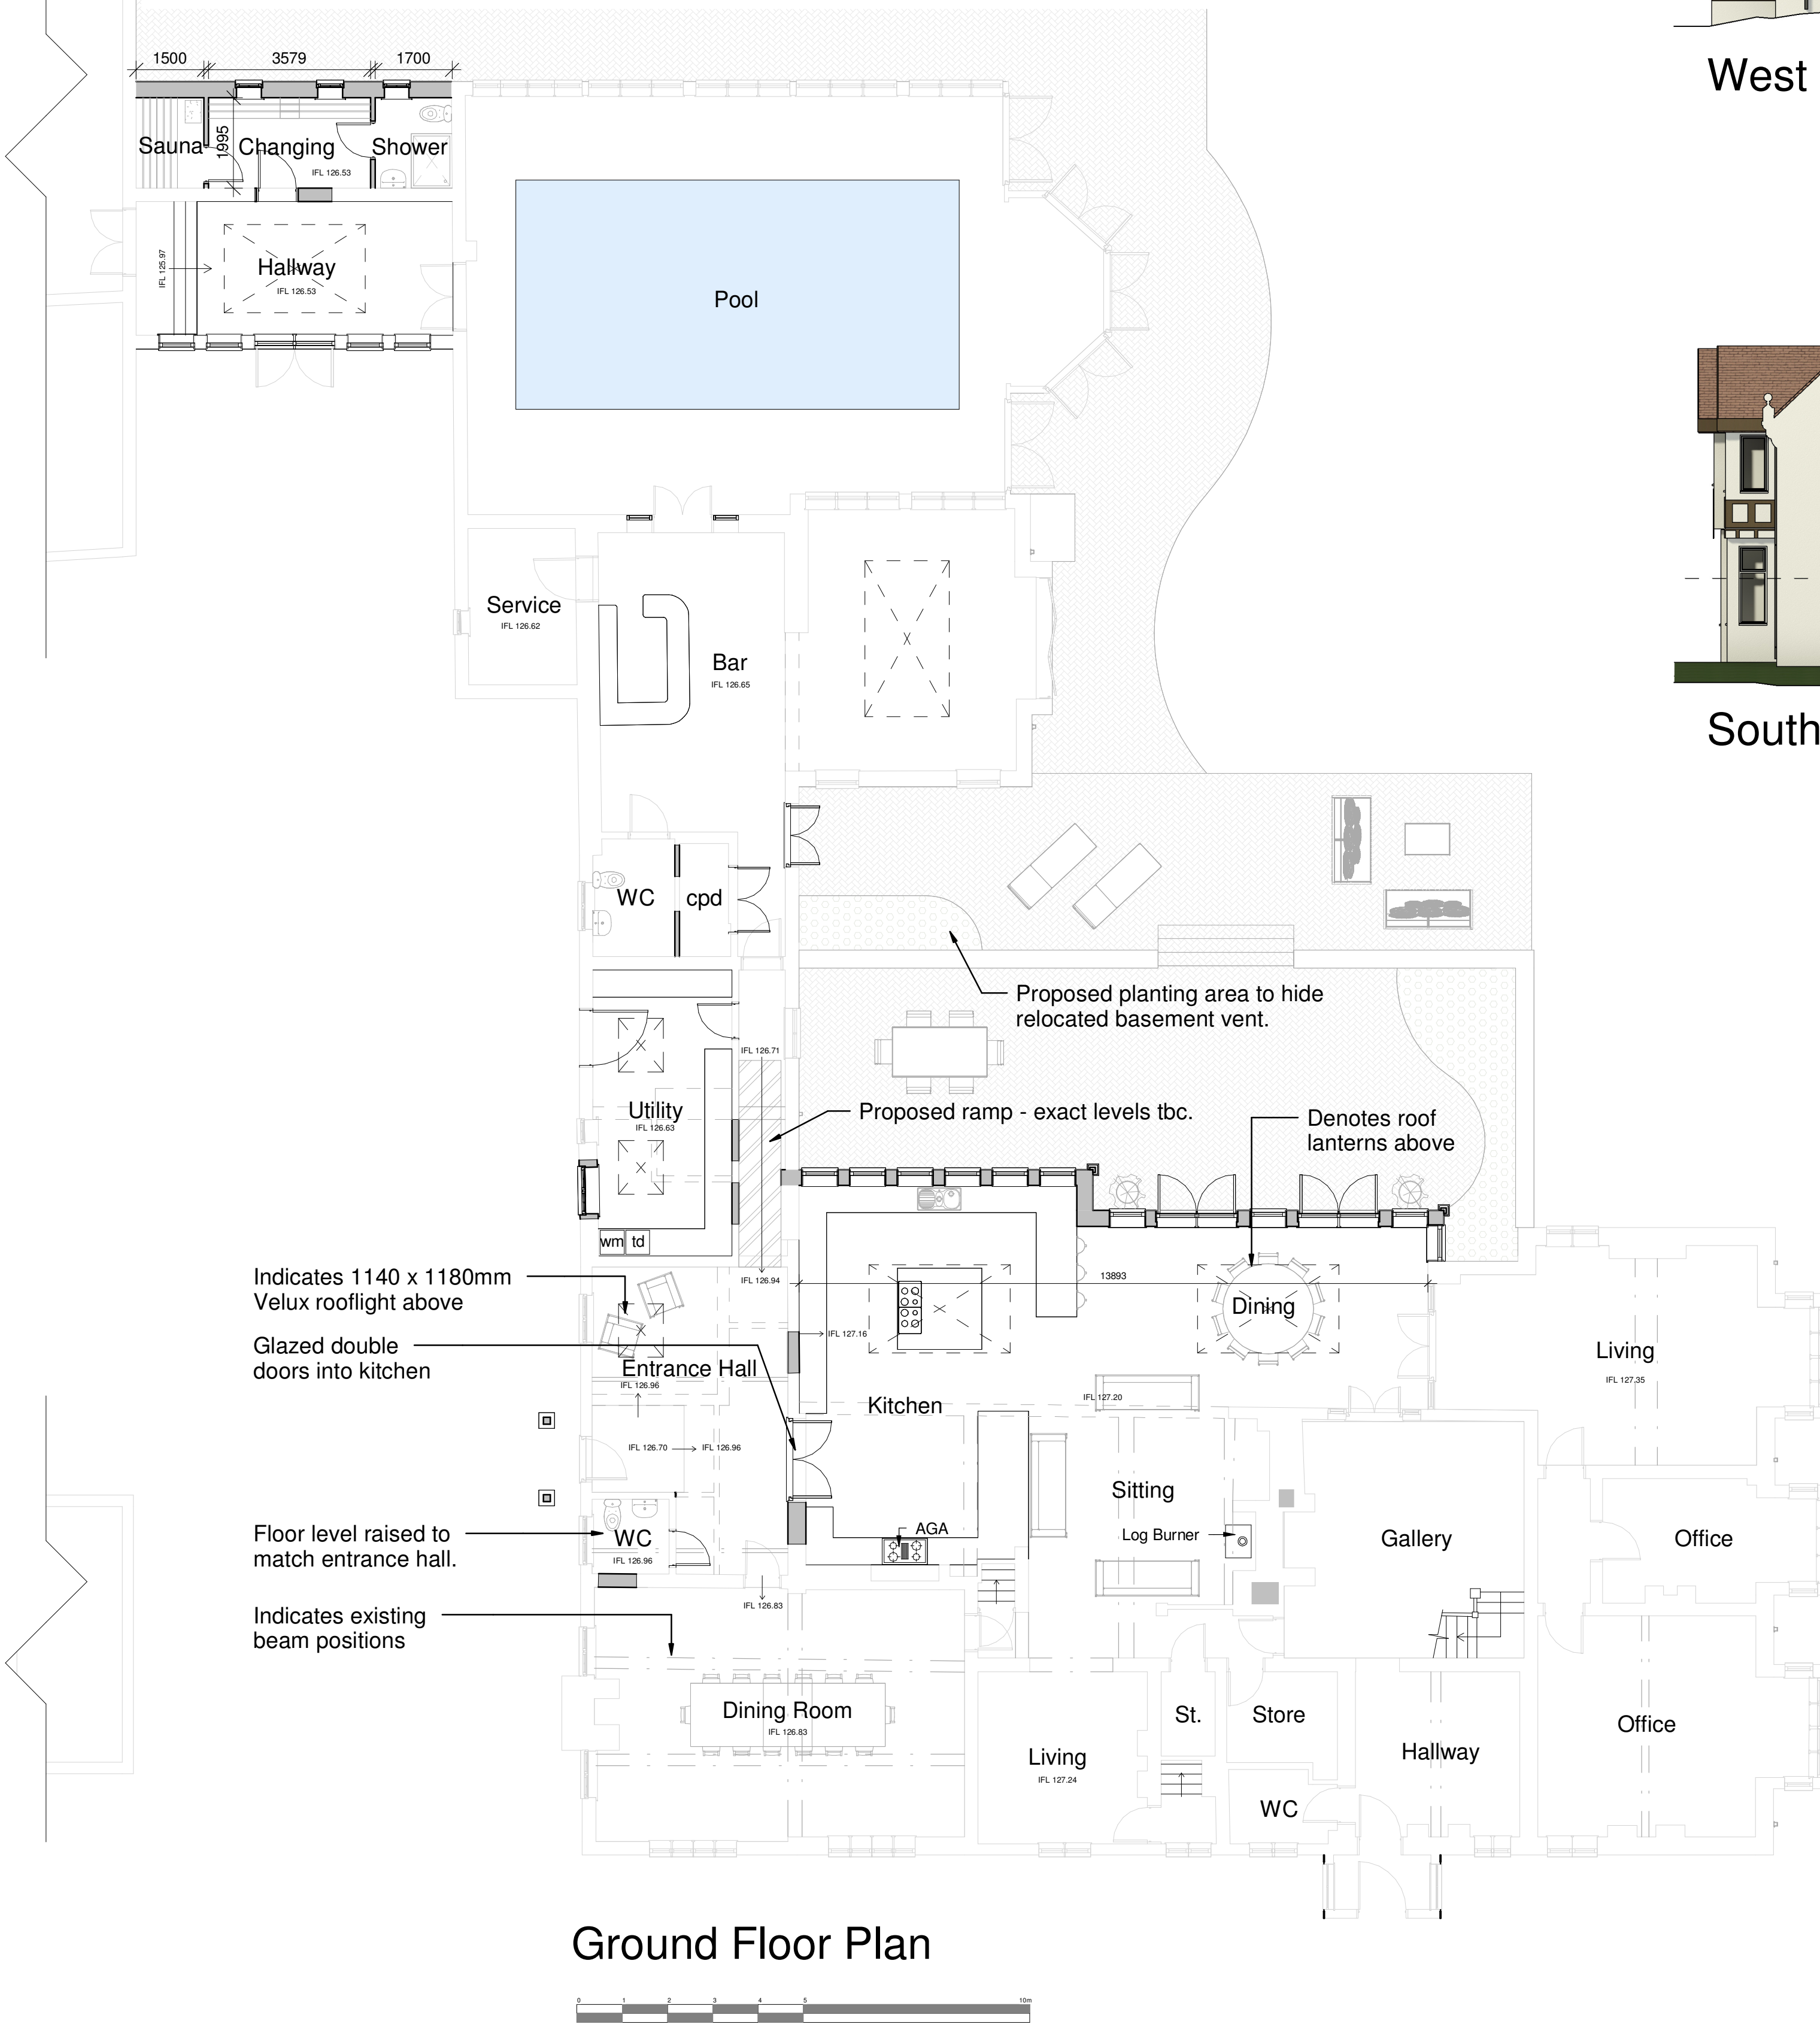

West Elevation



South Elevation



North Elevation



East Elevation



South Elevation without Pool / Bar

HAYWARD
architects

19 Station Road
Hinckley
Leicestershire
LE10 1AW

Tel: 01455 635 665
www.haywardarchitects.co.uk

Client Hooper		
Project Title Extension & Alterations Cadeby Hall Cadeby		
Drawing Title Scheme 03		
Scale 1:100	Date July 2025	Sheet A1
Author MO	Checked by LW	
Job No. 25/48	Drawing No. 03B	
Status Planning		

THE COPYRIGHT OF THIS DRAWING IS VESTED IN HAYWARD ARCHITECTS LTD.
REPRODUCTION IN ANY FORM, EITHER IN WHOLE OR IN PART IS FORBIDDEN WITHOUT
THE PRIOR WRITTEN PERMISSION OF THE COPYRIGHT HOLDER. DO NOT SCALE FROM
DRAWING AND ONLY FIGURED DIMENSIONS ARE TO BE USED