




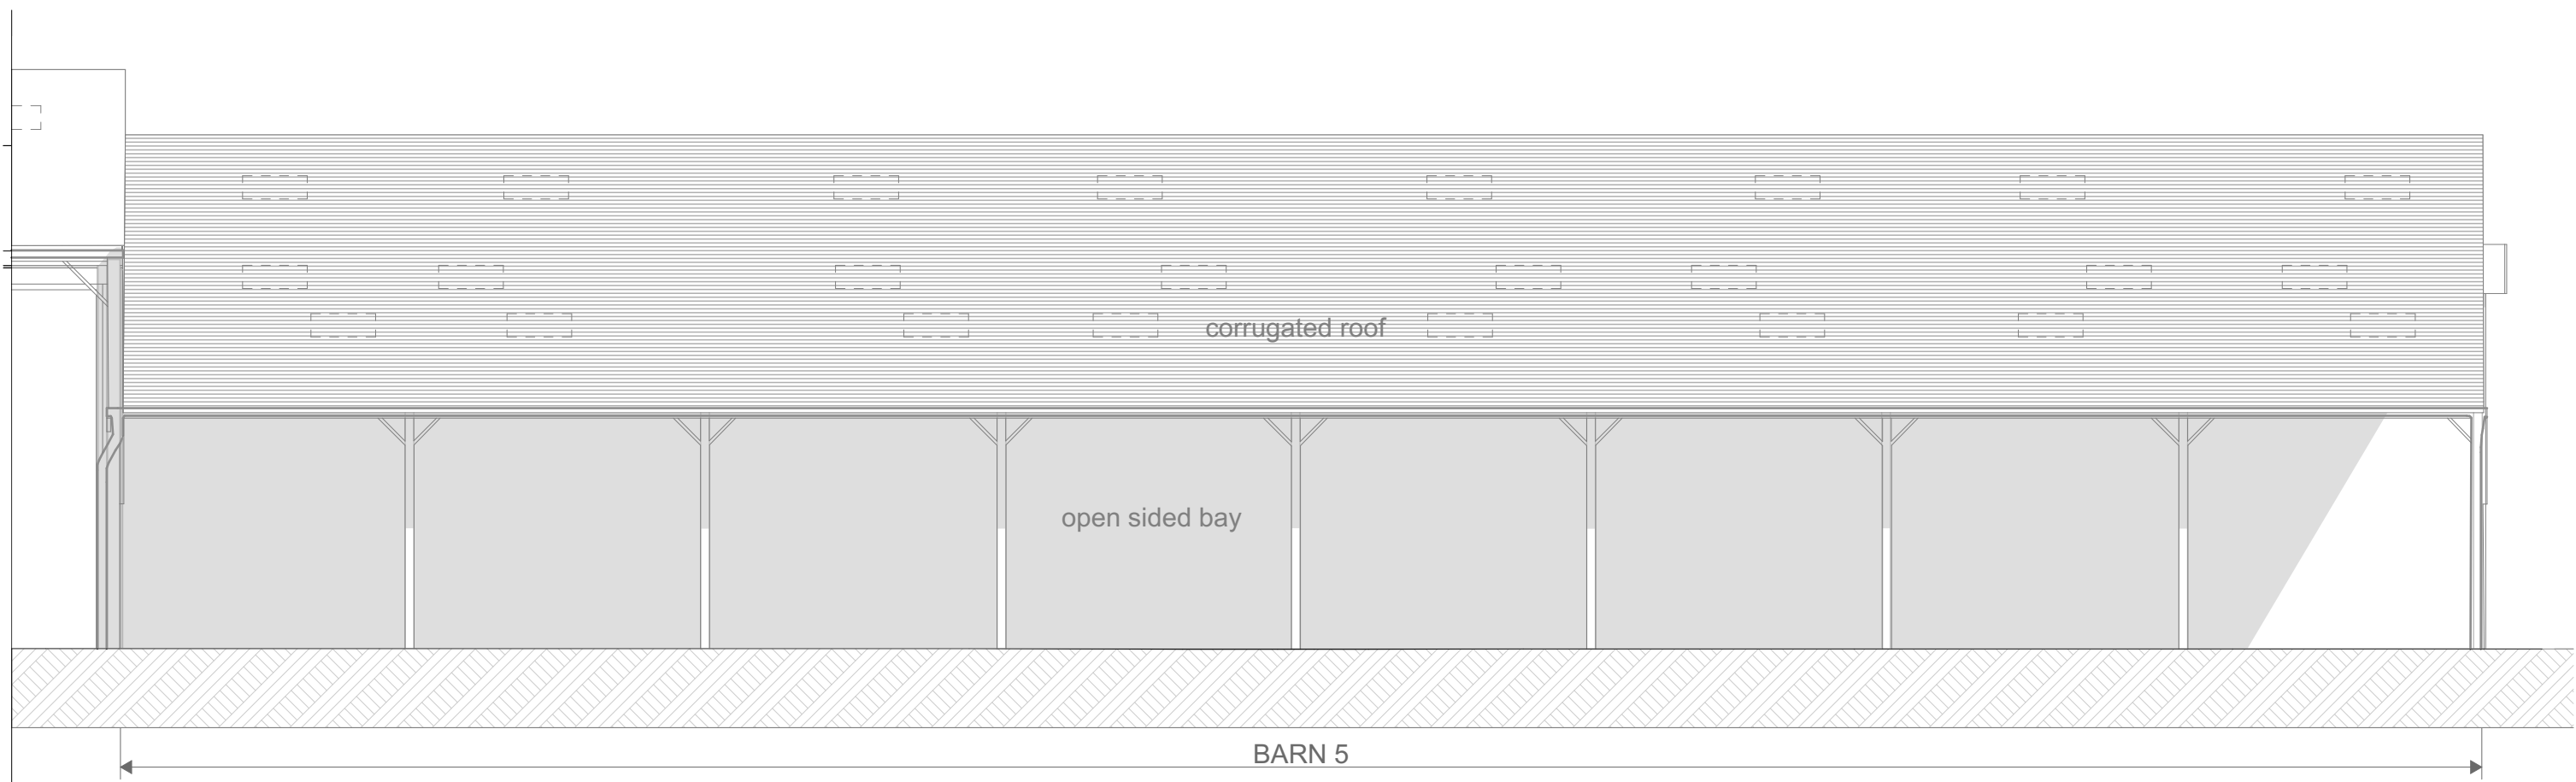


South Elevation is of Barn 5 - Scale 1:100 no external elevation changes proposed

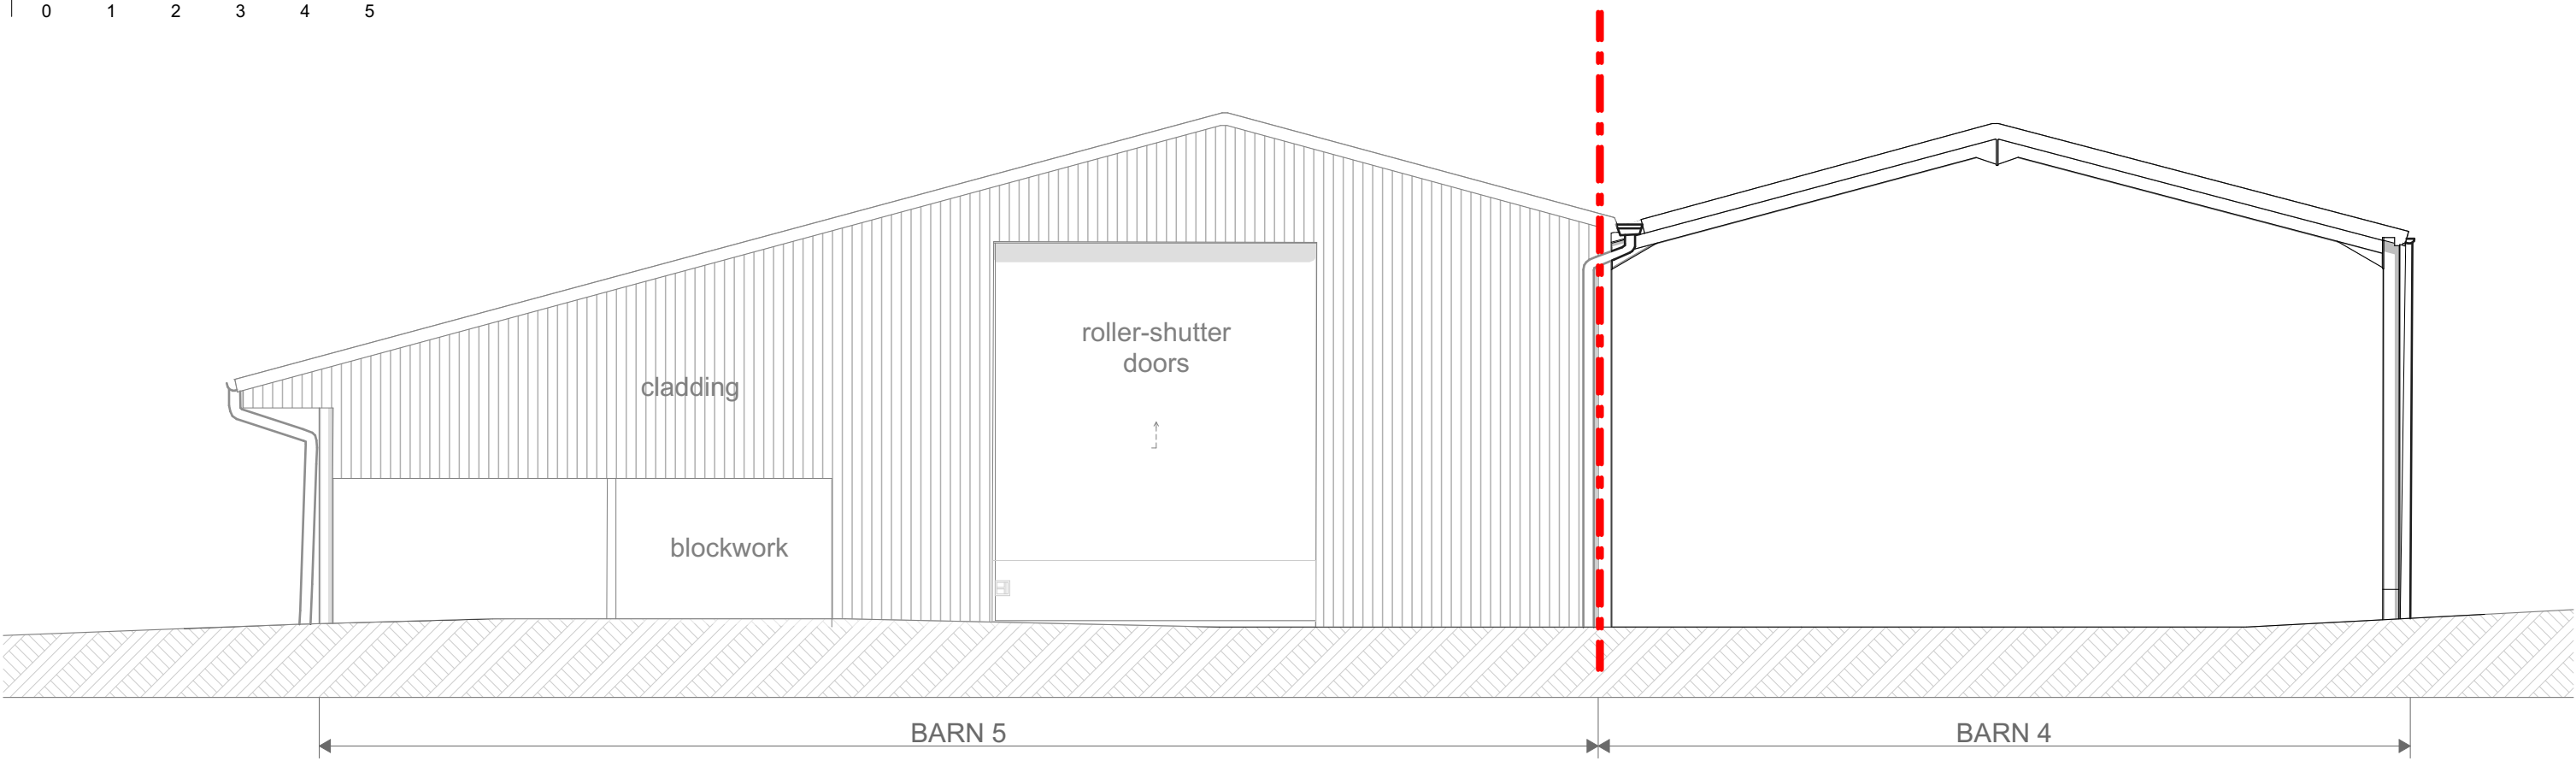

East Elevation - Scale 1:100

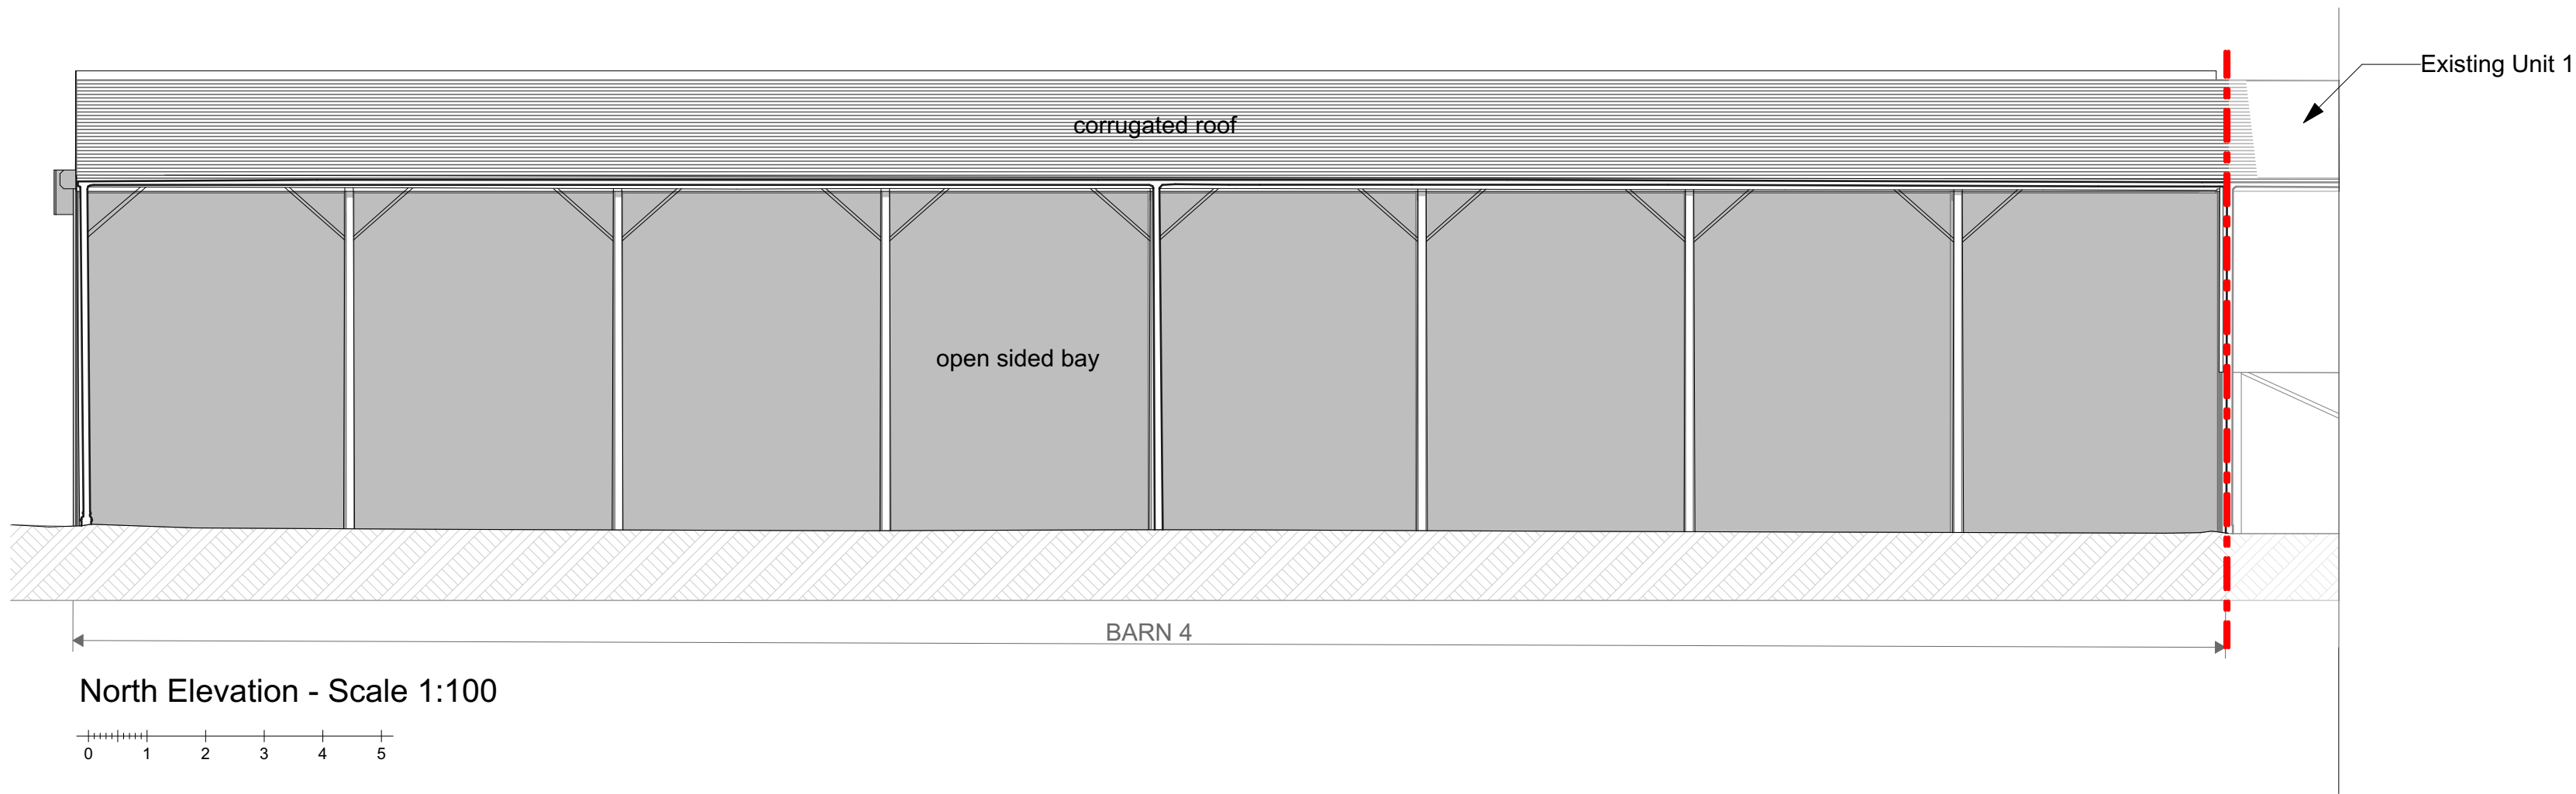

North Elevation - Scale 1:100

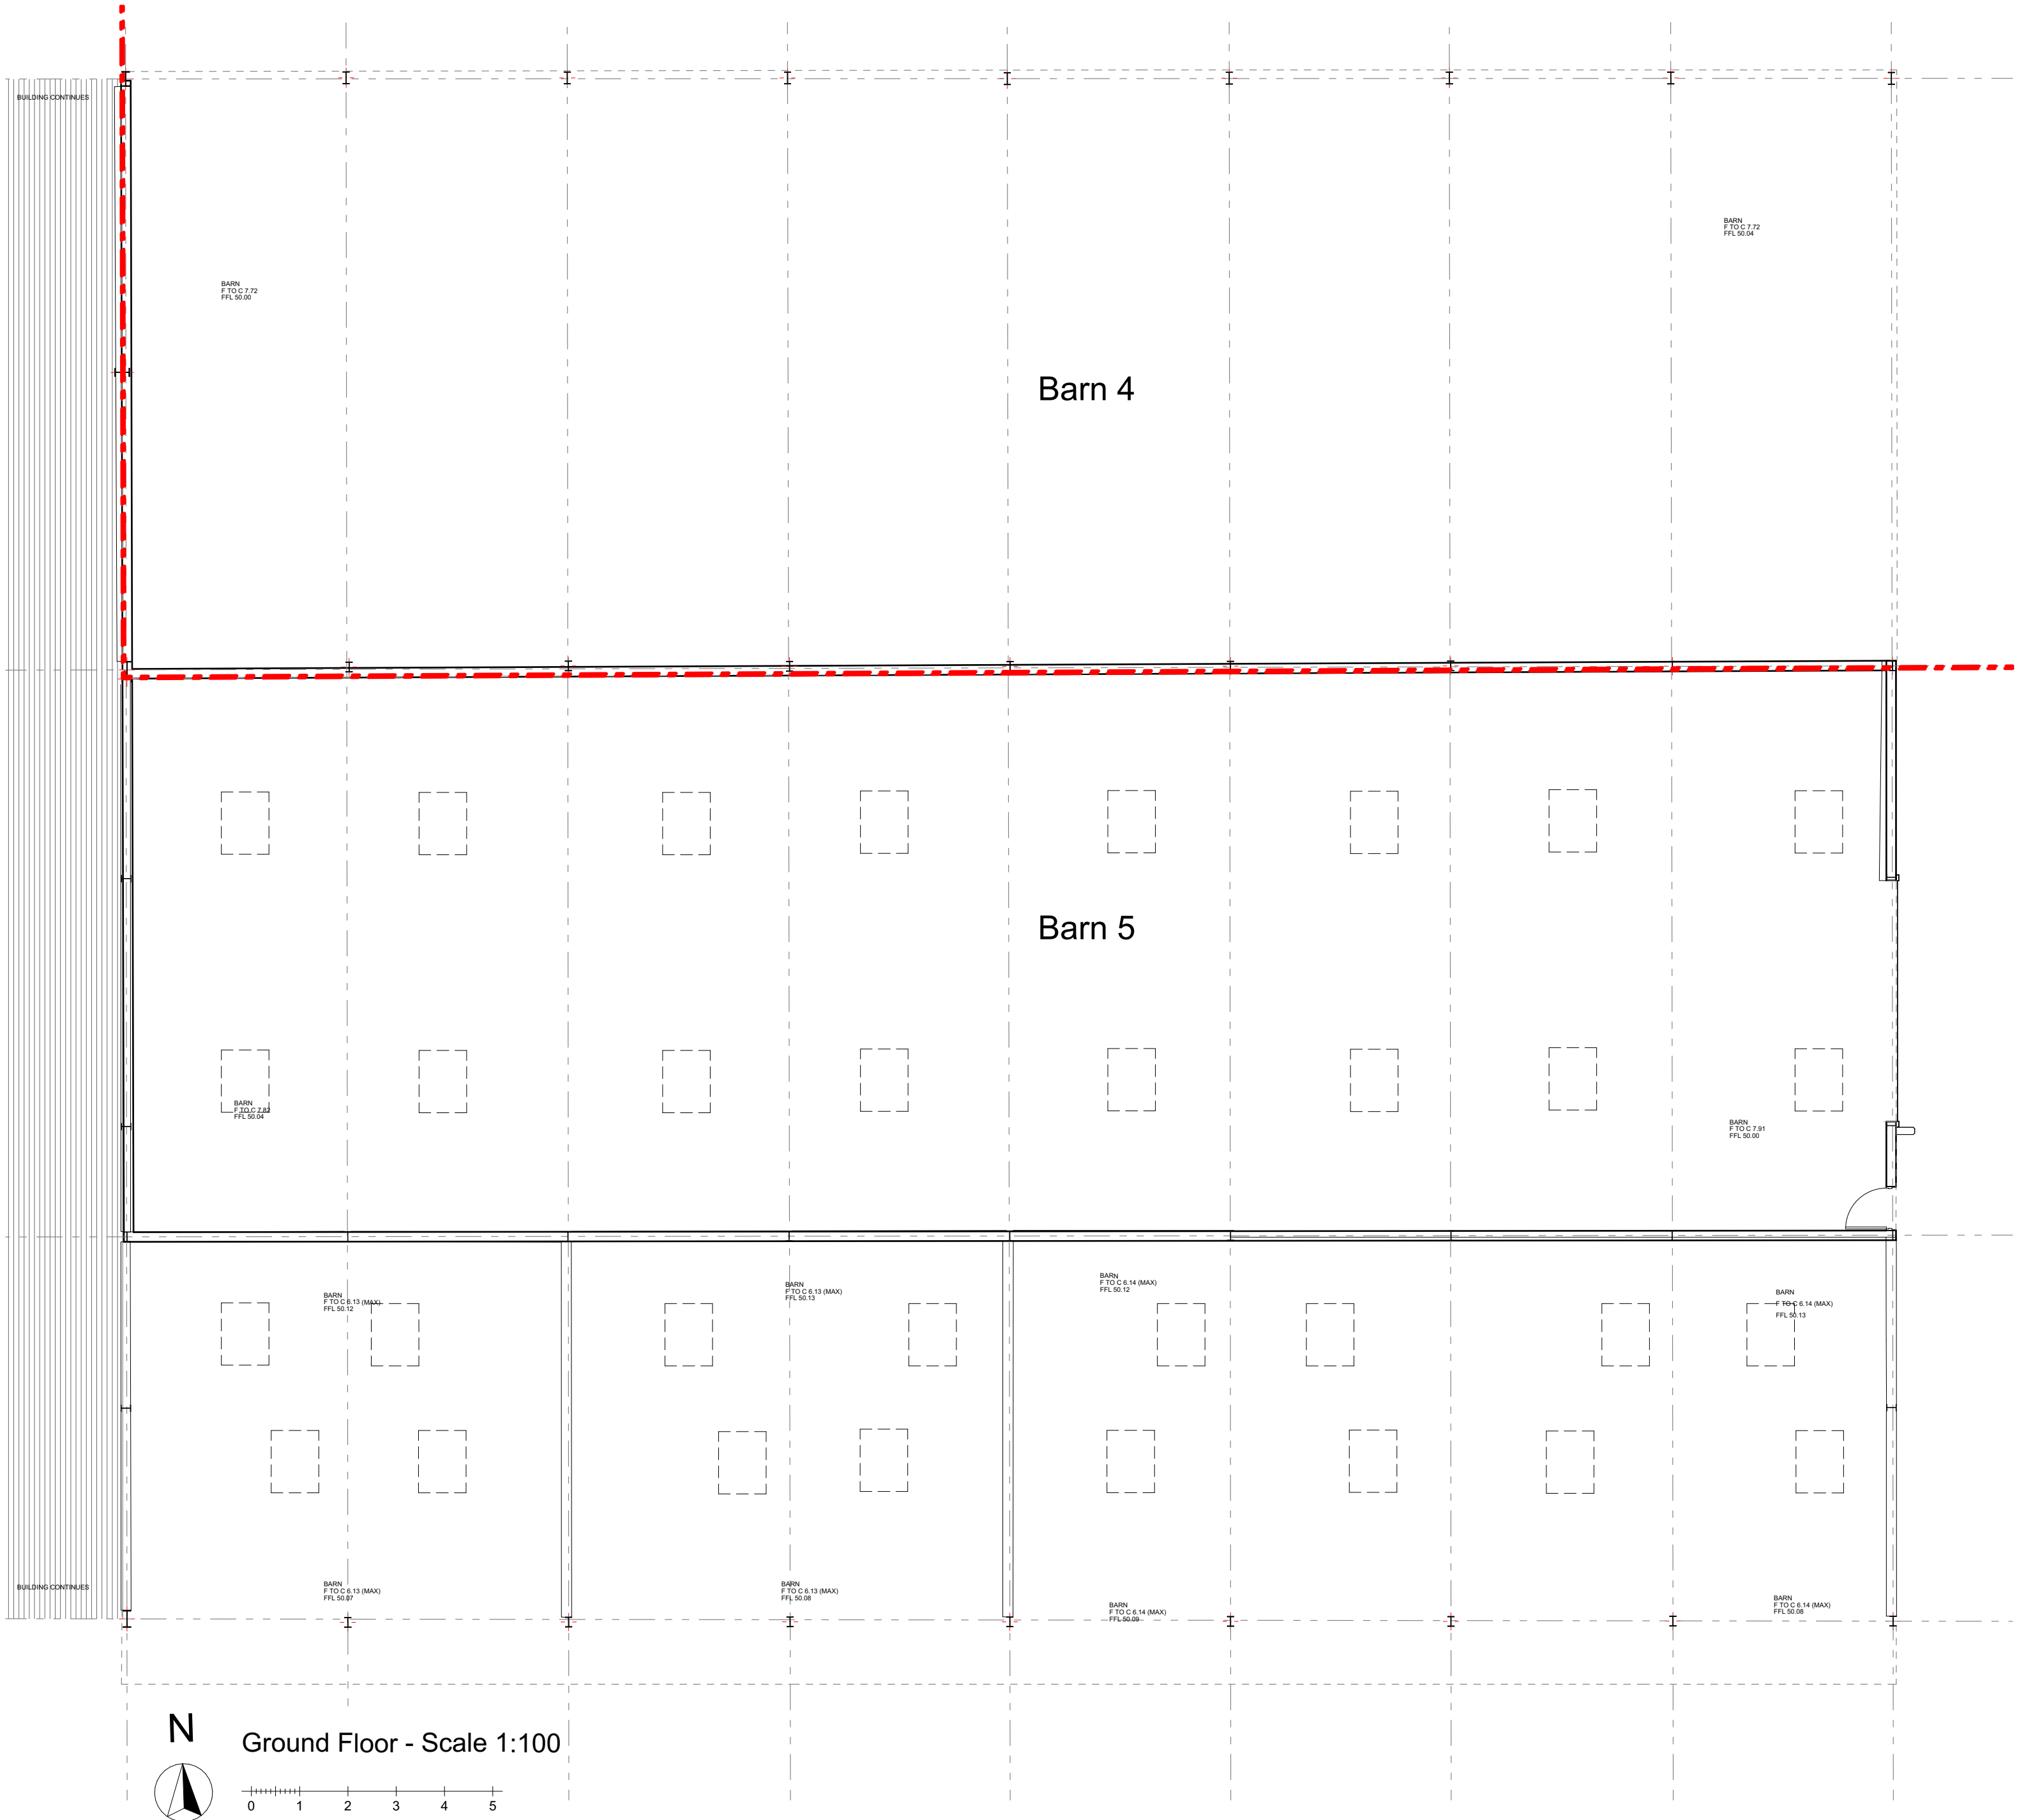

Ground Floor - Scale 1:100