


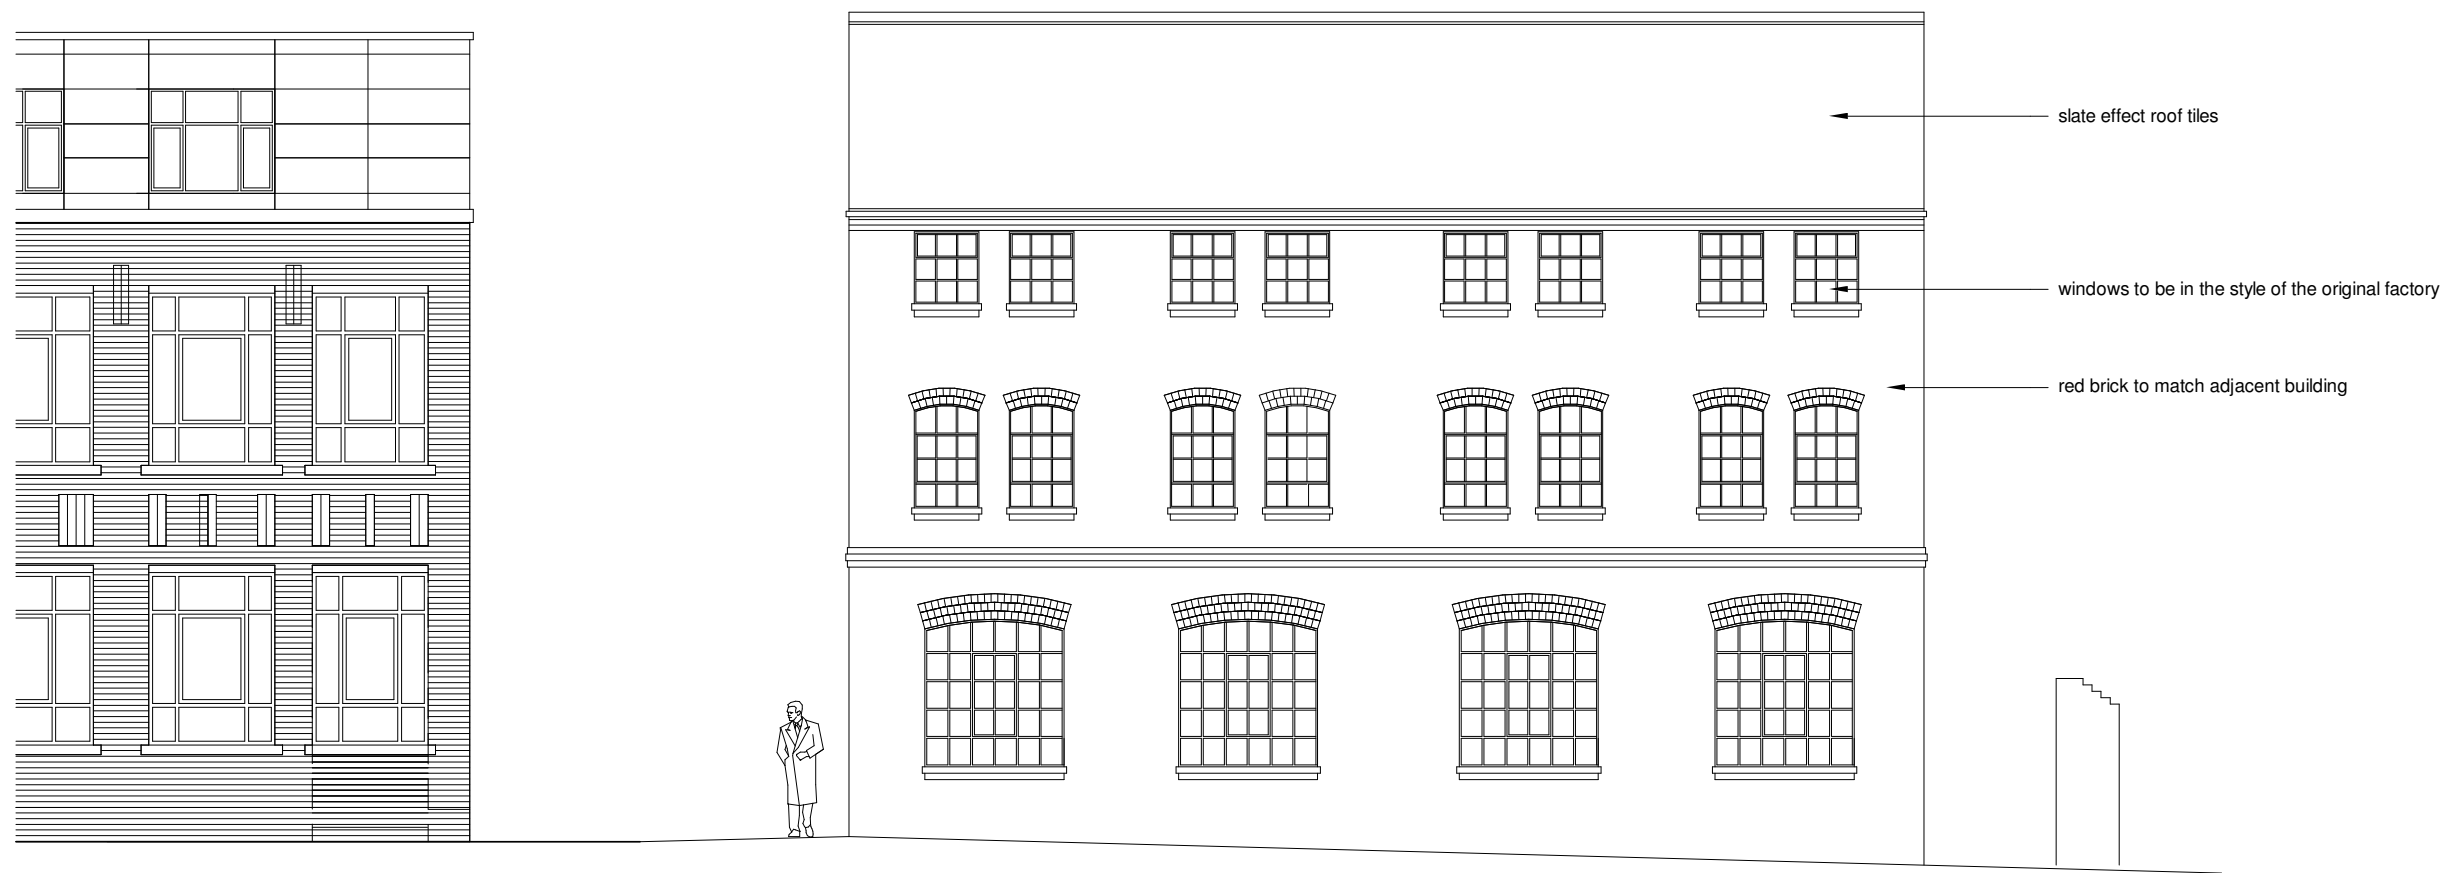

front elevation facing Wood Street



front elevation facing Cross Keys Yard



rear elevation to Wood Street block



rear elevation to Cross Keys Yard block



side elevation to Cross Keys Yard block

Rev.	Date	Description	By	Ckd
A	13.06.23	Proposed penthouse amended	ZLM	



Client

Onyx Rose

Project Title

Proposed redevelopment
Wood Street
Hinckley

Drawing Title

buildings A & C proposed elevations

Scale

1:100

Date

July 2022

Author

ZLM

Checked by

Sheet

A1

Job No.

19/28

Drawing No.

18a

Status

PLANNING

hayward

ARCHITECTS LTD

19 Station Road
Hinckley
Leicestershire
LE10 1AW

Tel: 01455 635 665
Fax: 01455 618 971
www.hayward-architects.co.uk

THE COPYRIGHT OF THIS DRAWING IS RESERVED BY HAYWARD ARCHITECTS LTD.
REPRODUCTION IN ANY FORM, EITHER IN WHOLE OR IN PART, IS PROHIBITED WITHOUT THE PRIOR WRITTEN PERMISSION
OF THE COPYRIGHT HOLDER. DESIGN IS A TRADE MARK AND THE TRADE MARK OF THE DESIGNER.