


This drawing is to be read in conjunction with
Drawing No. 23-4266.01 'Topographical Survey'

This drawing is to be read in conjunction with
Drawing No. 23-4266.02 and 03 'Existing Details'

MATERIALS SCHEDULE:

- Metal cladding to walls
- Metal cladding to roof

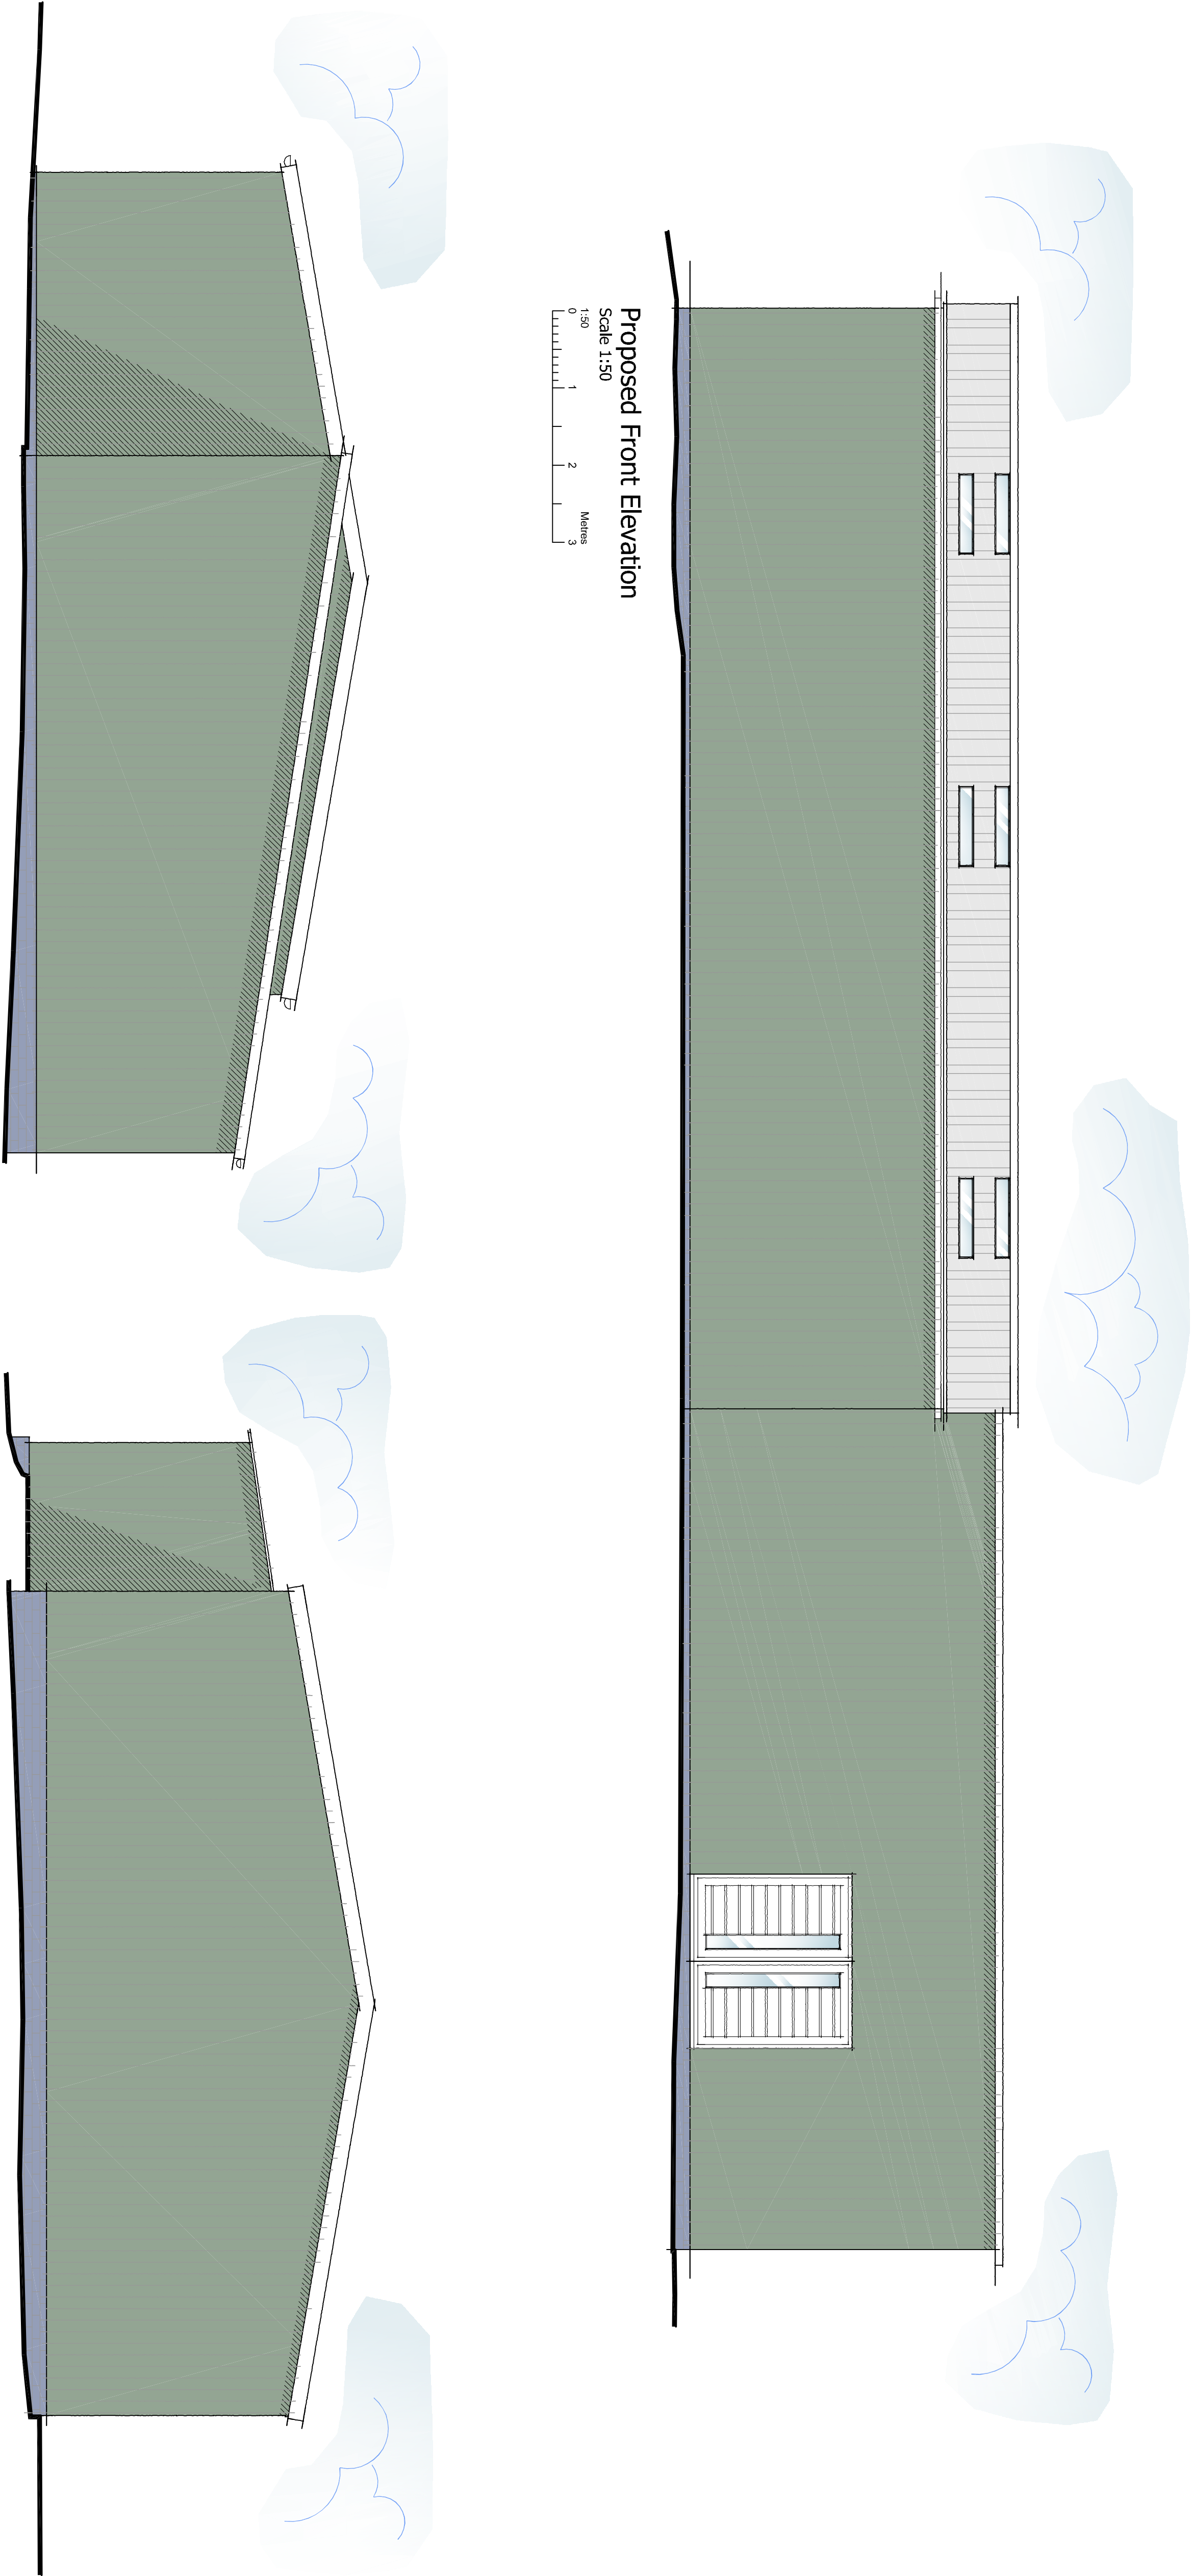


Proposed Side Elevation

Scale 1:50



Proposed Side Elevation

Scale 1:50

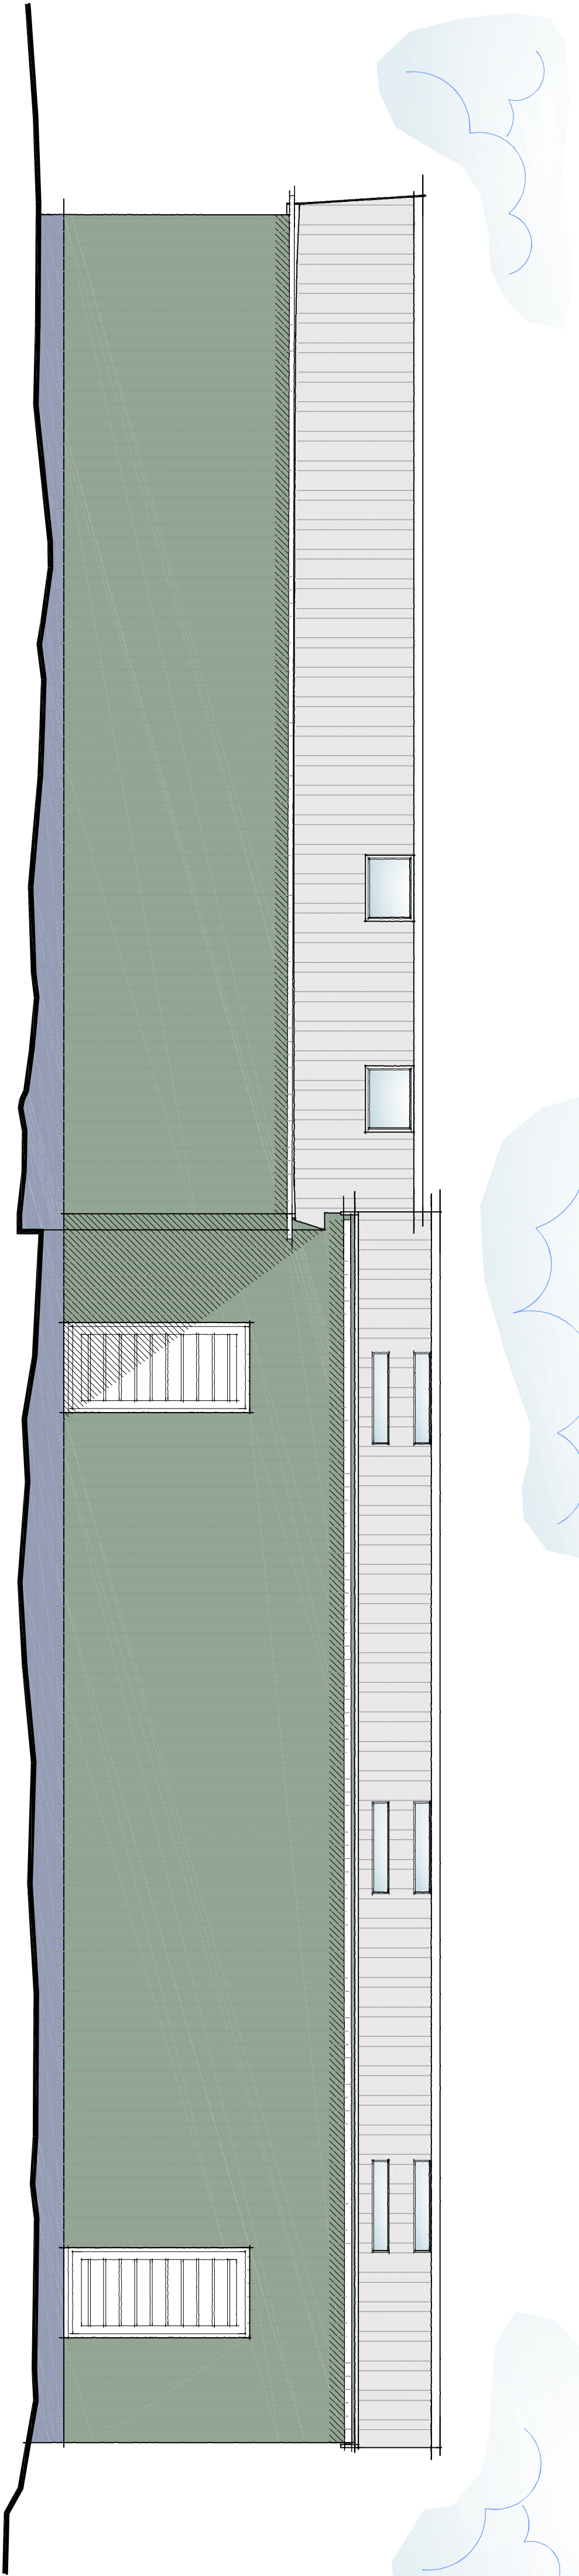

Proposed Rear Elevation

Scale 1:50



DETAILED PLANNING PROPOSALS

PROPOSED CONVERSION ~ SWEDISH COTTAGE ~ LEICESTER ROAD ~ EARL SHILTON ~ LEICESTERSHIRE

DAVID GRANGER
ARCHITECTURAL DESIGN LIMITED

Project
Proposed Conversion
Swedish Cottage
Leicester Road
Earl Shilton, Leicestershire
Drawing Title
Detailed Planning Proposals
Sheet 3 of 4
Client
Mostyn Gospel Hall Trust
Drawing No.
23.4266.09

Date
May 2023
Drawn by
MS
Scale (A1 Size)
As Shown
Checked by
MS

The Old Cottage Hospital, Leicester Road,
Ashby-de-la-Zouch, Leicestershire, LE65 1DB
Tel: 01530 56093
www.davidgrangerdesign.com
Company Reg. No. 568972

Revisions :

Figured dimensions must be taken in preference to scaled dimensions
and any discrepancies are to be referred to David Granger Architectural
Design Limited. Contractors, subcontractors and suppliers must verify
all dimensions and measurements on site and ensure they are correct
before commencing work. All drawings are copyright of David Granger
Architectural Design Limited. Ordnance Survey Data. © Crown
Copyright. All rights reserved. Licence No. AR10020447. Landmark
Ref: 10036 6