




Front (South) Elevation




Side (East) Elevation

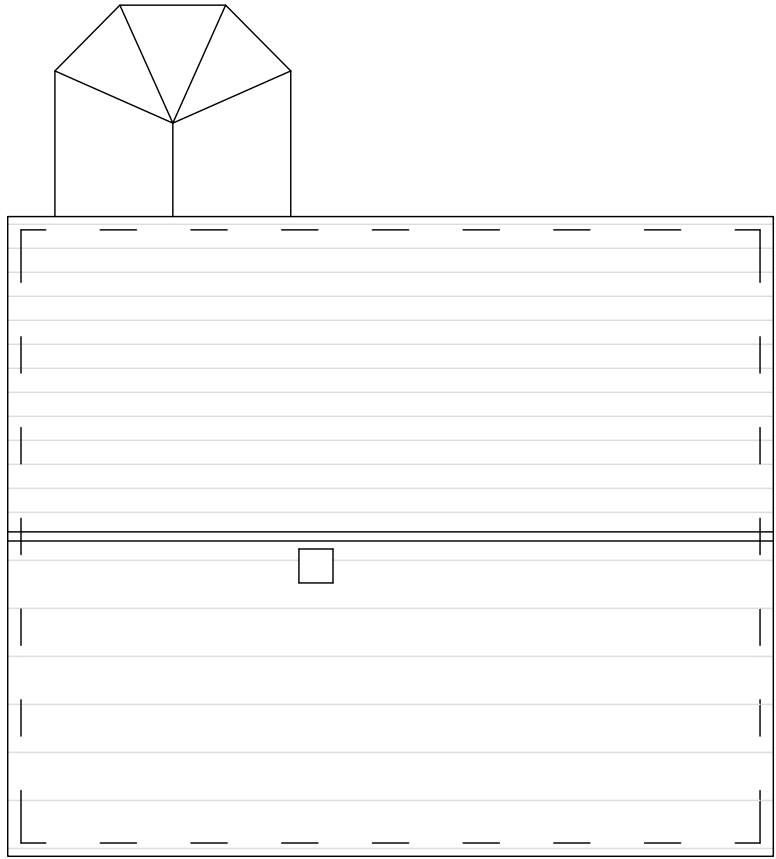


Roof Plan



Rear (North) Elevation

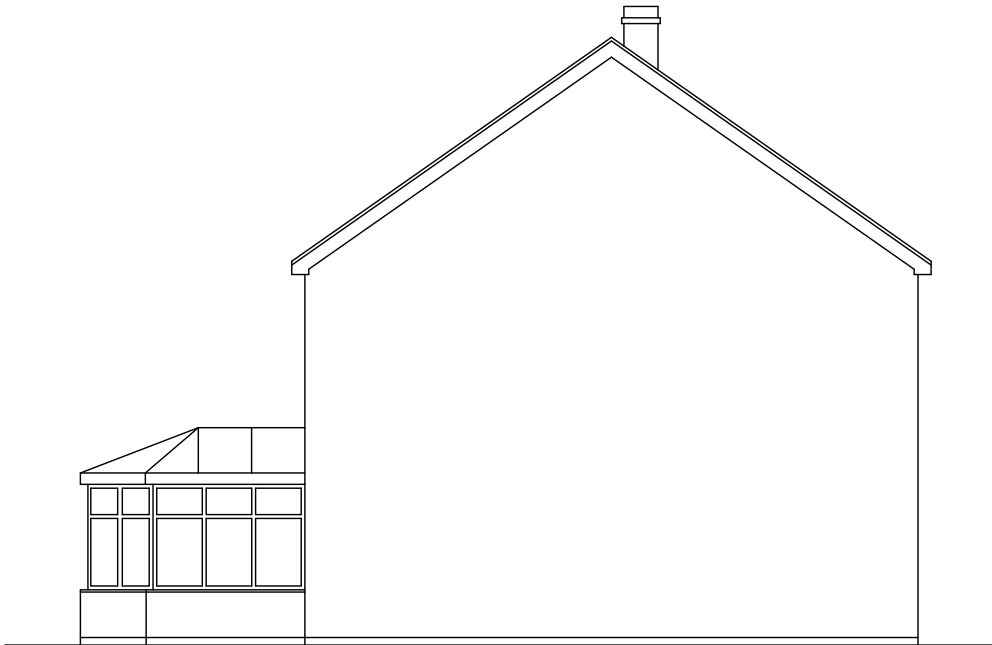

Side (West) Elevation

 

Existing Building

Notes:
No deviation may be made from the details shown on this drawing without prior written permission of the architects. Any discrepancy found between this drawing and any other document should be referred immediately to the designer. IF IN DOUBT ASK.
Dimensions may only be scaled off this drawing for Planning Application Purposes.
This drawing is to be removed from currency immediately a revised version is issued.
All rights described in chapter IV of copyright, design and Patents Act 1988 have been generally asserted.



4 Wayside Drive, Oadby, Leicester. LE2 4NU
07843 230 565

Client : Ms Hazlewood

Date : 05/23

Ref : 51MS/01

Address : 51 Main Street

Scale : 1:100@A3

Drawn By: AV