



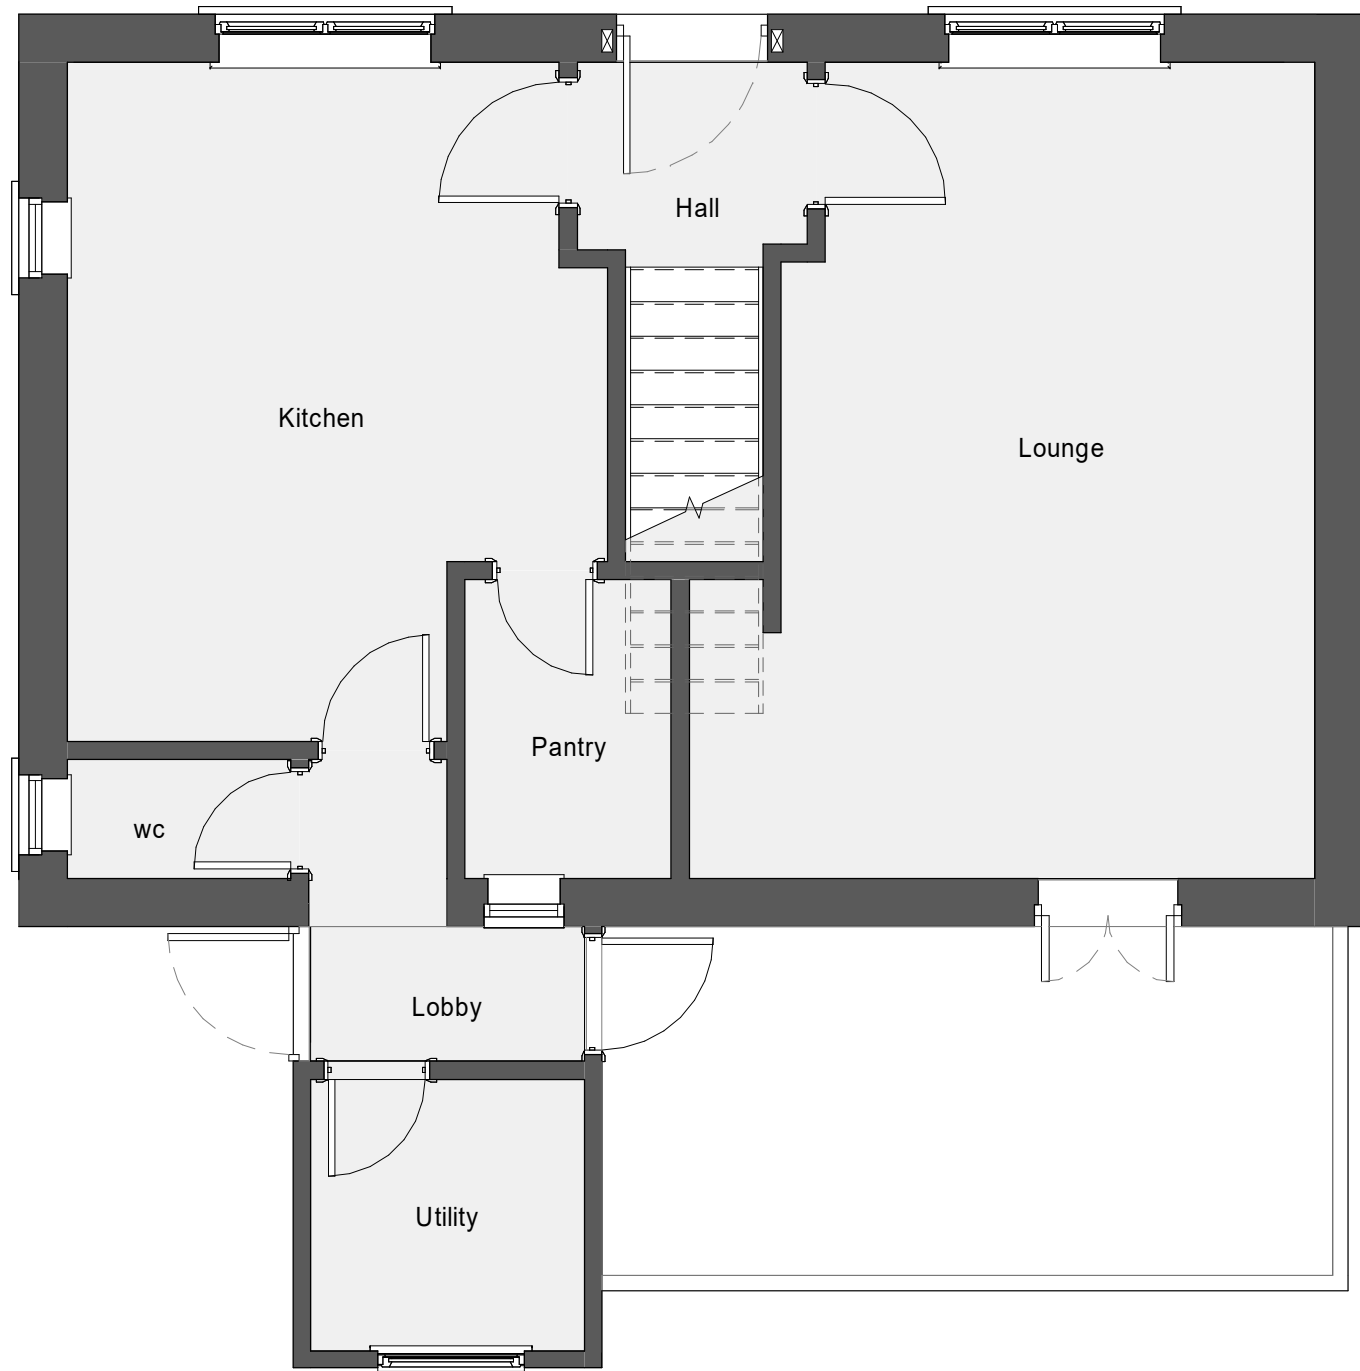

Ground Floor Plan

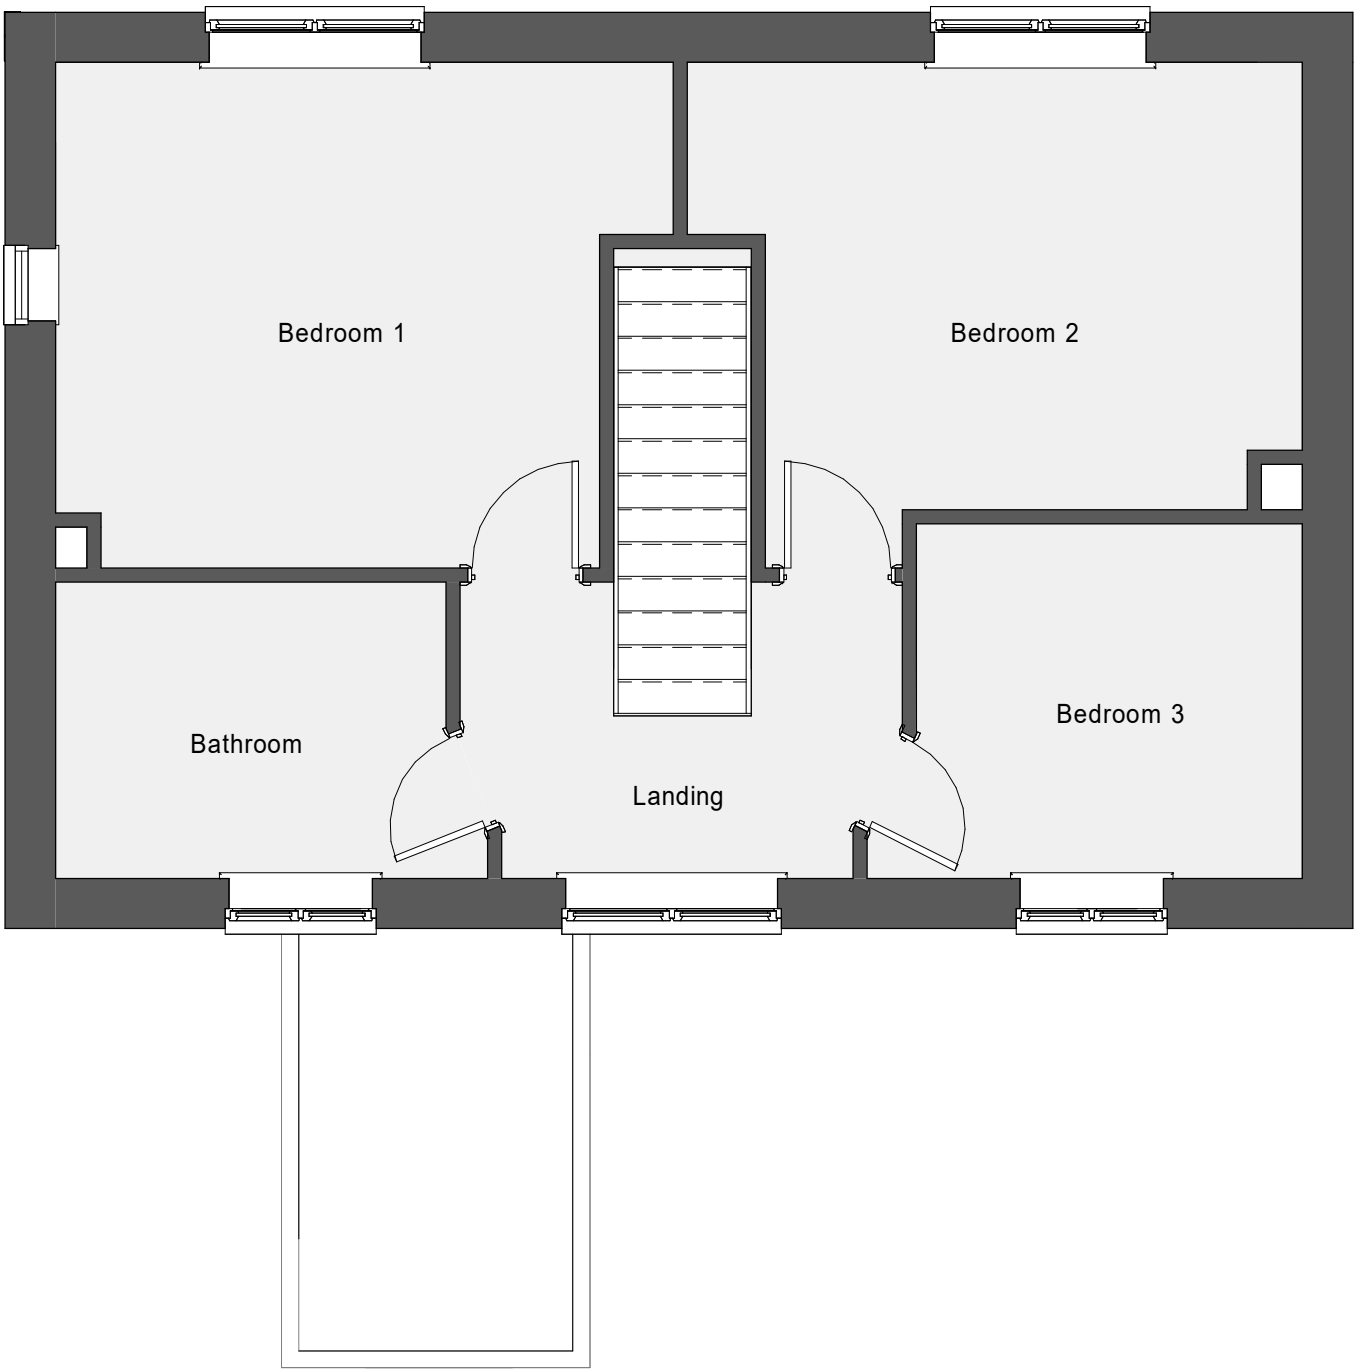

First Floor Plan



Office Conversion
7 Coventry Road
Burbage



Project Number: 0102
Scale: 1 : 50 @ A3
Date: Oct 23
Drawing Number
02
Revision:

This drawing, the works and concepts depicted are copyright of CMA Architecture and may not be reproduced or made use of, either directly or indirectly without express written consent. All heights, levels, sizes and dimensions to be checked on site before any work is put to hand. Do not scale from this drawing for purposes other than the planning application. Information shown on this drawing that is produced by others has not been verified by CMA Architecture and no liability is accepted for its accuracy. This document is prepared for the sole use of the documented recipient and CMA Architecture accepts no liability for use of this document by parties other than the party for whom it was prepared or for purposes other than those for which it was prepared.