


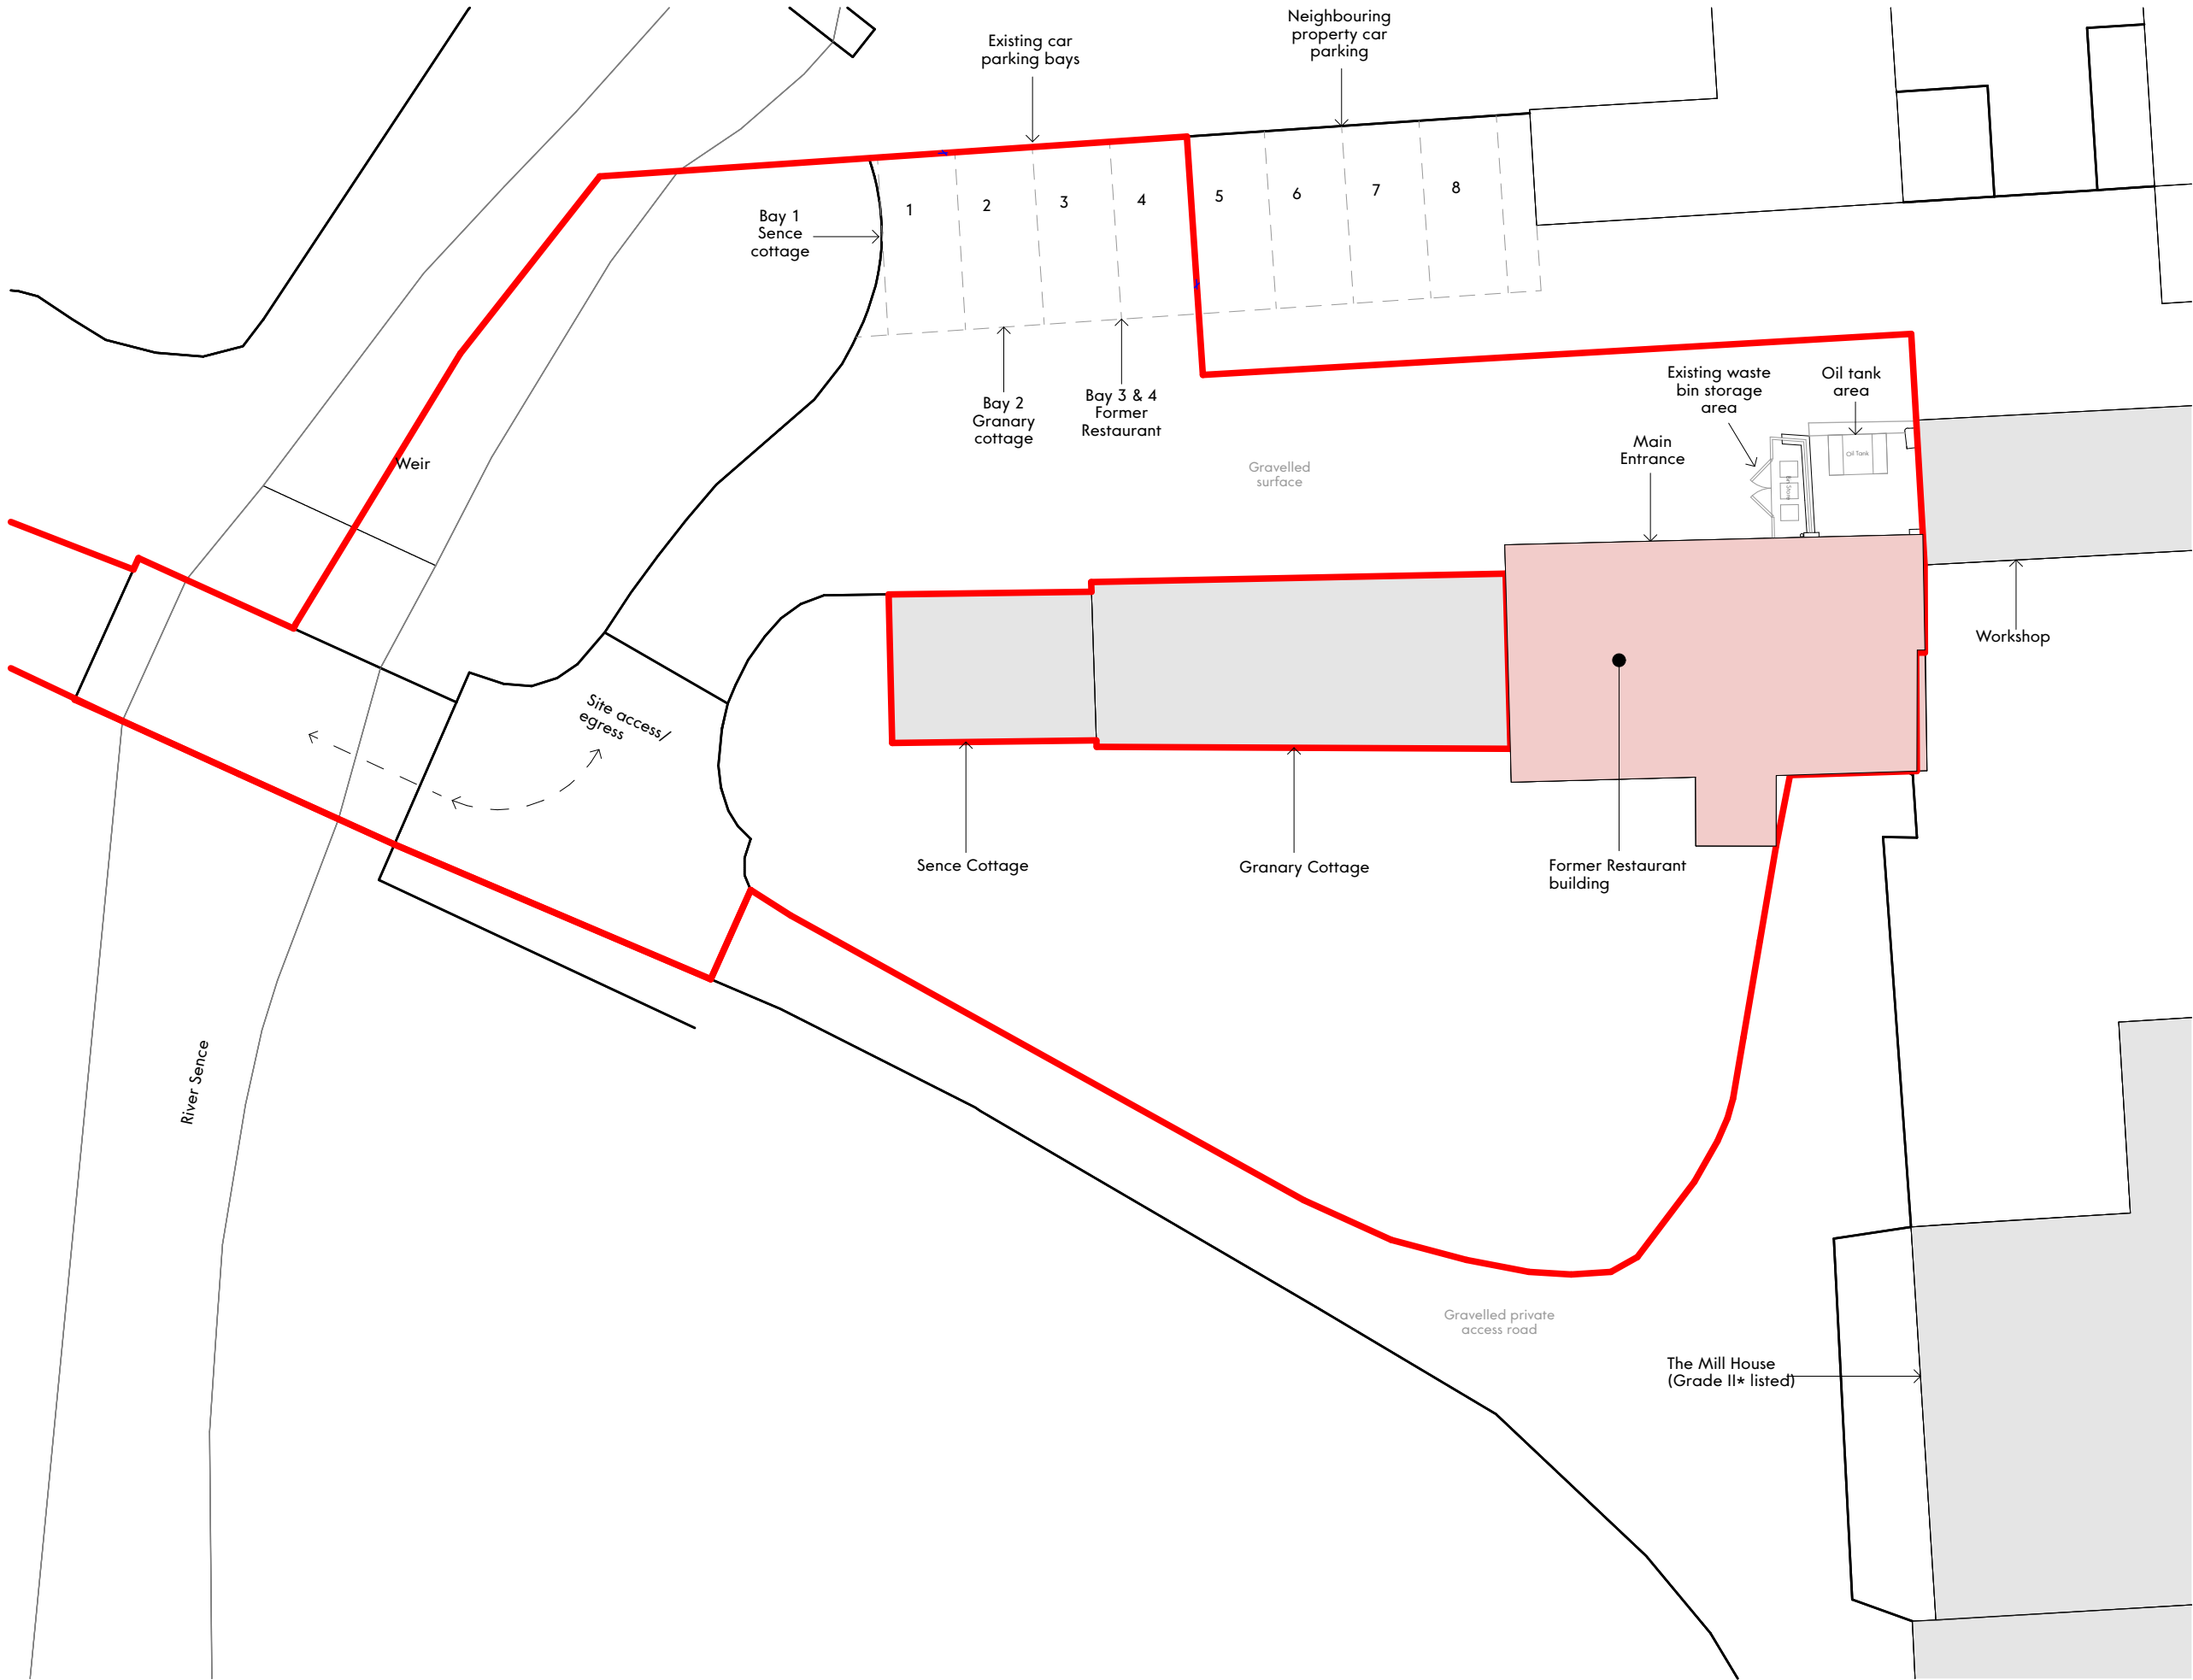

Proposed Site Plan
Scale - 1:200@A3

This drawing is the property of GWP Architecture. Copyright is reserved by them and the drawing is issued on the condition that it is not copied, reproduced, retained, or disclosed to any unauthorised person, either wholly or in part, without the consent in writing of GWP Architecture.

All drawings and specifications should be read in conjunction with the project health and safety plan, any possible conflicts should be presented to the Planning Coordinator.

All work to be carried out in accordance with current Building Regulations. Contractors must verify all dimensions at the job before commencing any work or making shop drawings.

Written dimensions should be taken.

Do not scale off drawing.

Do not take digital dimensions from this drawing.

Any discrepancies to be reported to the Architect.



- Key
- Existing buildings within site boundary
 - Indicates area of development
 - Site development boundary

07	05.06.24	Oil tank position updated.	JC	RT
06	24.01.24	Tender issue	JC	RT
05	02.02.23	Proposed Oil tank/storage area added	JC	RT
04	19.01.23	Boundary line around Sence & Granary Cottage indicated	JC	RT
03	25.11.22	Car park boundary and notes added	JC	RT
02	24.11.22	Site boundary updated	JC	RT
01	06.10.22	First Issue	JC	RT
Rev	Date	Comment	Dr	Ch

GWPA

CHARTERED ARCHITECTS
INTERIOR DESIGNERS
SPACE PLANNERS
PROJECT MANAGERS
LANDSCAPE ARCHITECTS

Bracken House, Lidgett Lane, Leeds LS8 1PQ
+44(0)113 266 6044 (m) +44(0)113 268 1859 (f)
architecture@gwp-arch.com | www.gwp-arch.com

GWPA Ref (504)-2219

Job Title Help Out Mill, Shackerstone, Nuneaton

Client Mr and Mrs Garnett

Proposed Site Plan			
Name (504)-2219-GWP-00-DR-A-(00)-0002			
Scale	1:200@A3	Revision	P07
Drawn/Checked	JC/RT	First Issue	06.10.22
Drawing Status D1 - Tender			