



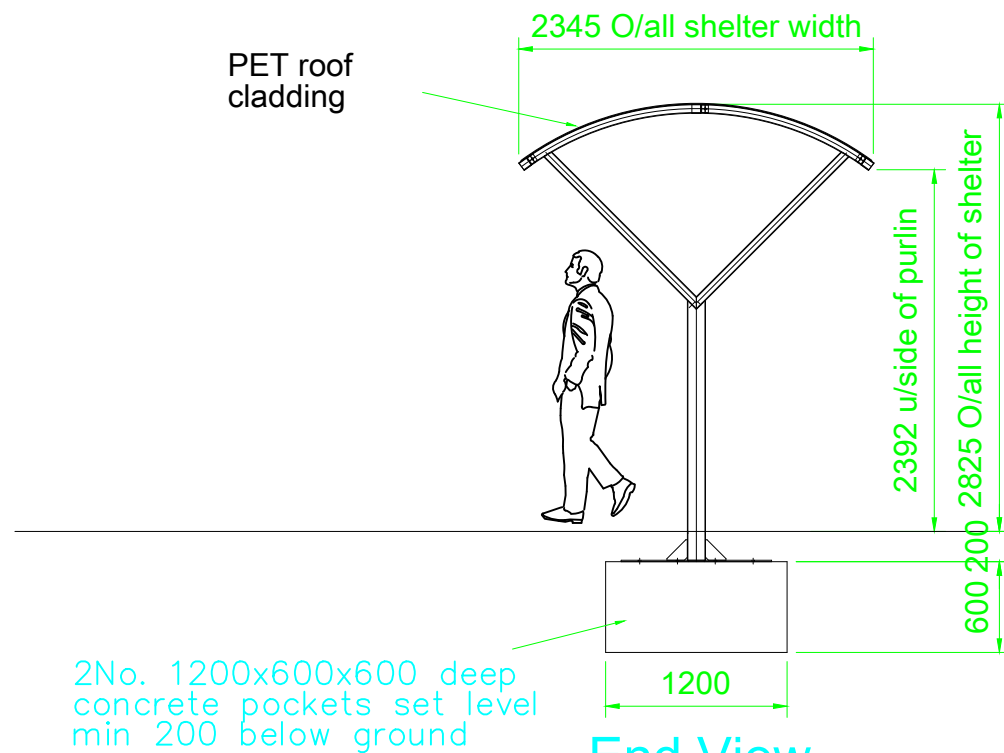


2No. 1200x600x600 deep concrete pockets set level min 200 below ground


End View
Scale 1:50 @ A4

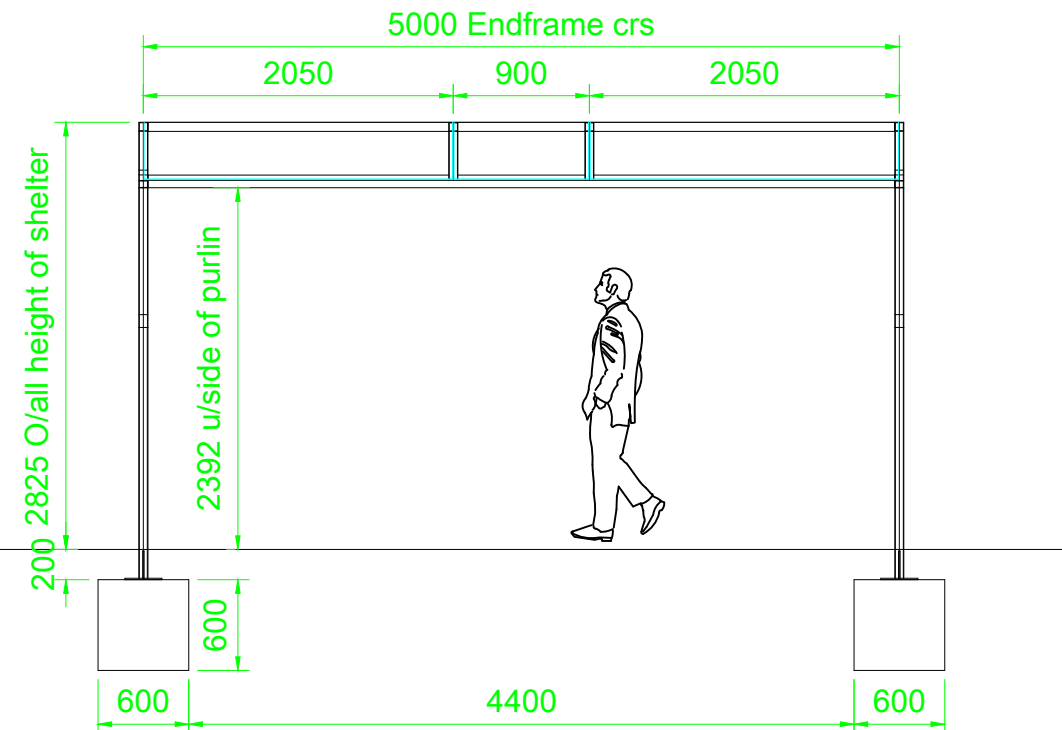


Front Elevation
Scale 1:50 @ A4

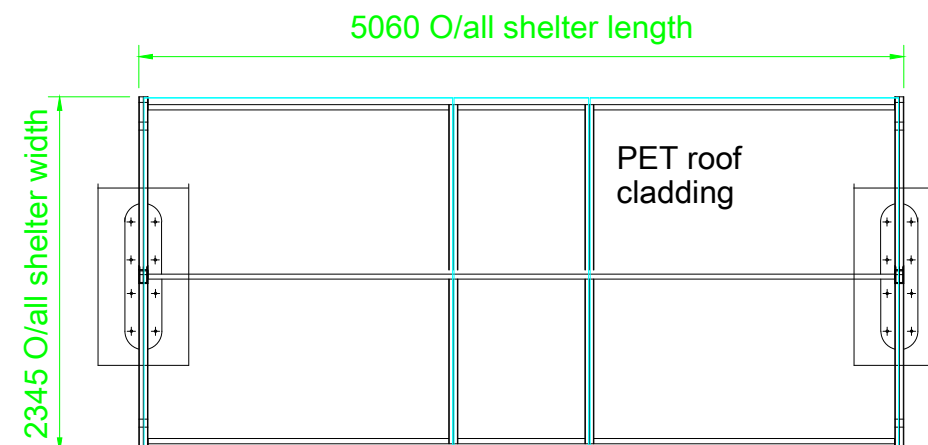

Plan View
Scale 1:50 @ A4

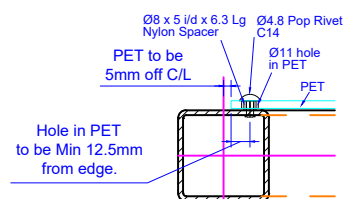


Section Showing Typical Side Fixing Detail

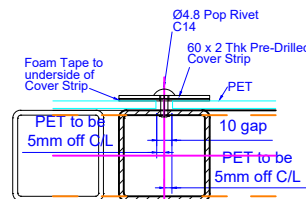

Section Showing Typical Jointing Detail

The material specification and colour are to be as per the Broxap sales order confirmation or purchase order.

Spacer inclusion is essential in PET to allow for expansion/ contraction of cladding material
It is also essential that the drill hole diameter is as per drawing in order to ensure that spacers are allowed to work in conjunction with hole clearance
Failure to achieve any of the above scenarios will likely result in reduced longevity and performance of the cladding invalidating any Broxap or cladding manufacture warranty on this component

 Rev.	Description	Drawn	Checked	Date	General Notes: All dimensions are to be checked on site with allowances for variations due to normal manufacturing tolerance. Drawing errors or omissions are to be reported and checked with the Design Office. Where items are drawn as assemblies these items must be trial assembled in workshop by manufacturer to ensure correct fit. None of the work content shown in this drawing for any company may proceed until approved copies are distributed and clearly marked "ISSUED FOR CONSTRUCTION" This drawing is copyright and no portion should be copied or reproduced without the consent of Broxap Limited.	Fabrication Tolerances 0mm - 1000mm = +/- 1.0mm 1001mm - 2500mm = +/- 1.5mm 2501mm - 5000mm = +/- 2.0mm 5001mm - 10000mm = +/- 2.5mm Unless stated otherwise  1st Angle Projection	broxap[®] Design & Head Office, Rowhurst Industrial Estate, Chesterton, Newcastle-under-Lyme, Staffordshire ST5 6BD Tel: +44 (0) 1782 564411 Fax: +44 (0) 1782 564312 Drawn: ES Date : 12/10/11 Checked: CJ Scale : 1:50 @ A3	Client : STD Product Project : STD	Drawing Status: Construction Issue		
A	Checked and issued for construction	ES	CJ	13/10/11					Drawing Title : General Arrangement- Standard 5000mm Castleford Submerged		
B	PET sizes removed	CC		11/01/13					Drawing No : UNV/CAS/5000/SB/1.00	Rev. No : D	
C	PET details added	JB		02/06/16							
D	Cladding specification revised	GBI		13/06/2022					Broxap Order No : STD		
E											
F											