




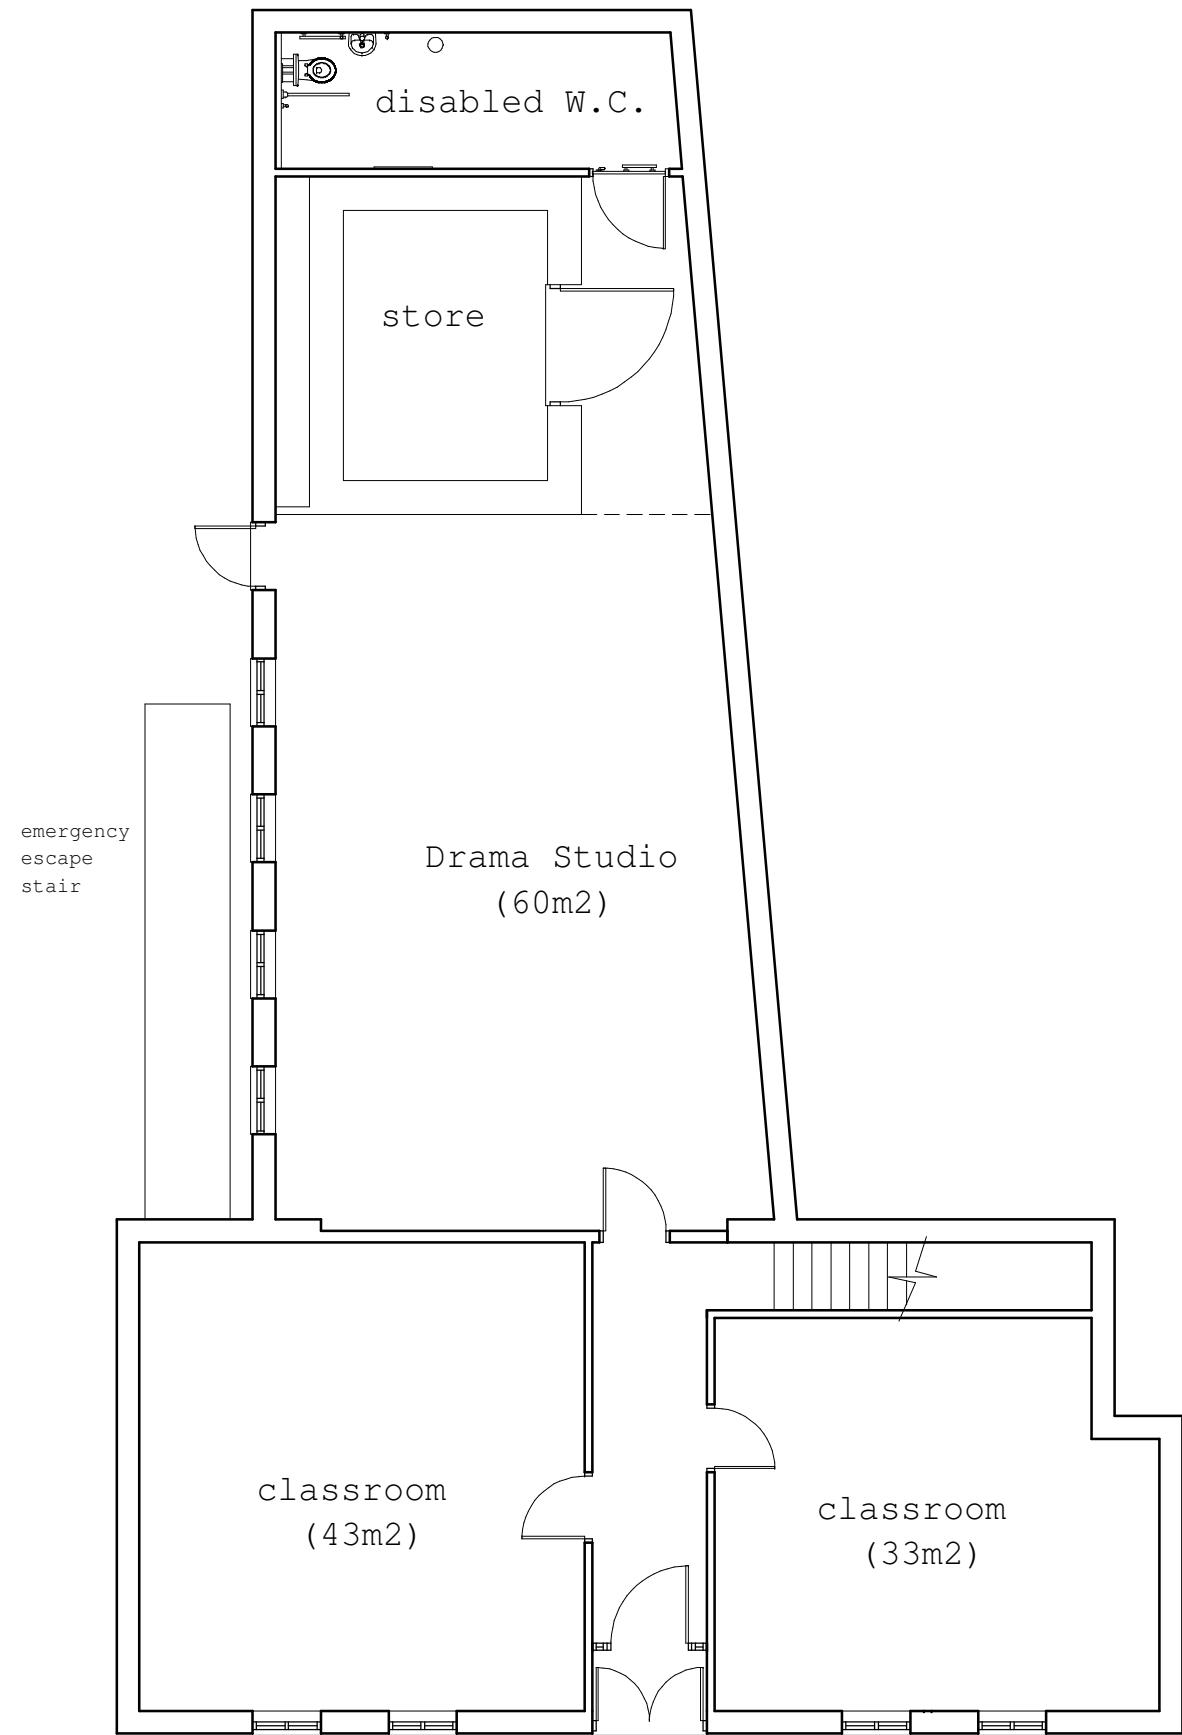

GROUND FLOOR PLAN

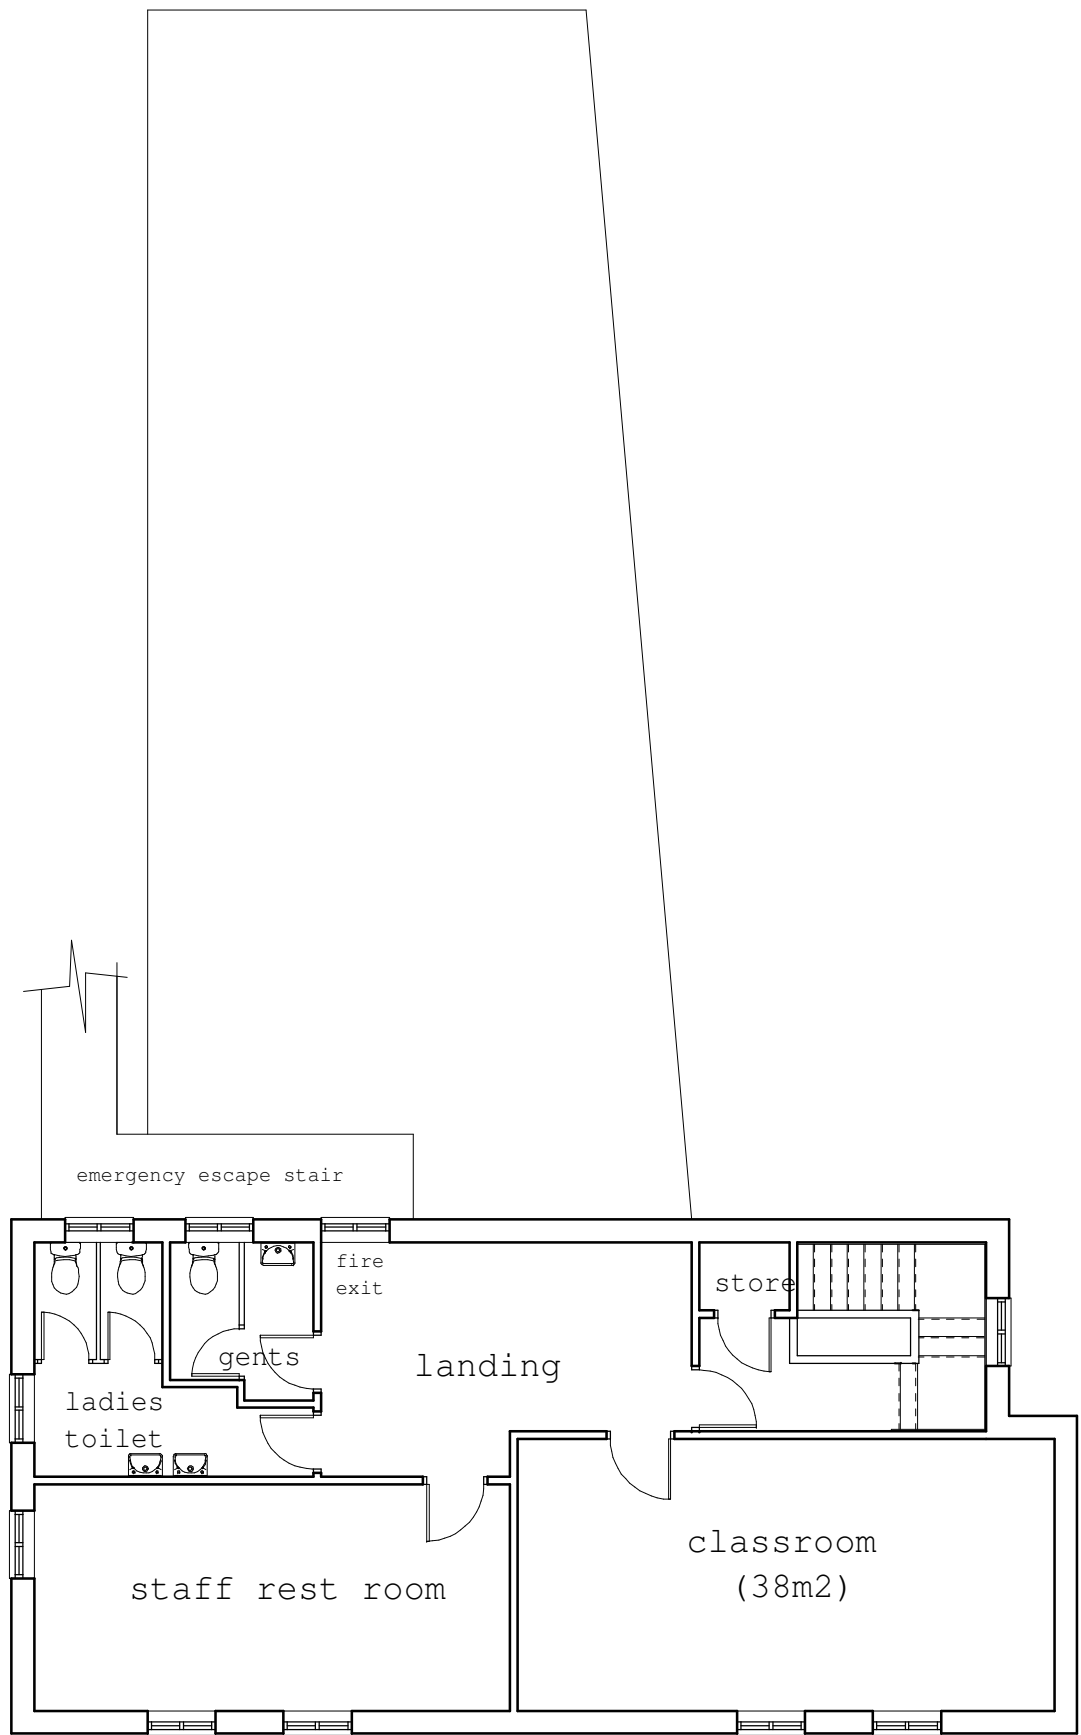

FIRST FLOOR PLAN

 

	Project: 22, Market Place, Market Bosworth, CV13 0JR for Leicestershire Independent Educational Trust,	Drg.Title Proposed Floor Plans	Date: April 2024	Scale: 1:100 @ A3
			Job No.: 1644	Drg. No. Rev. 02