



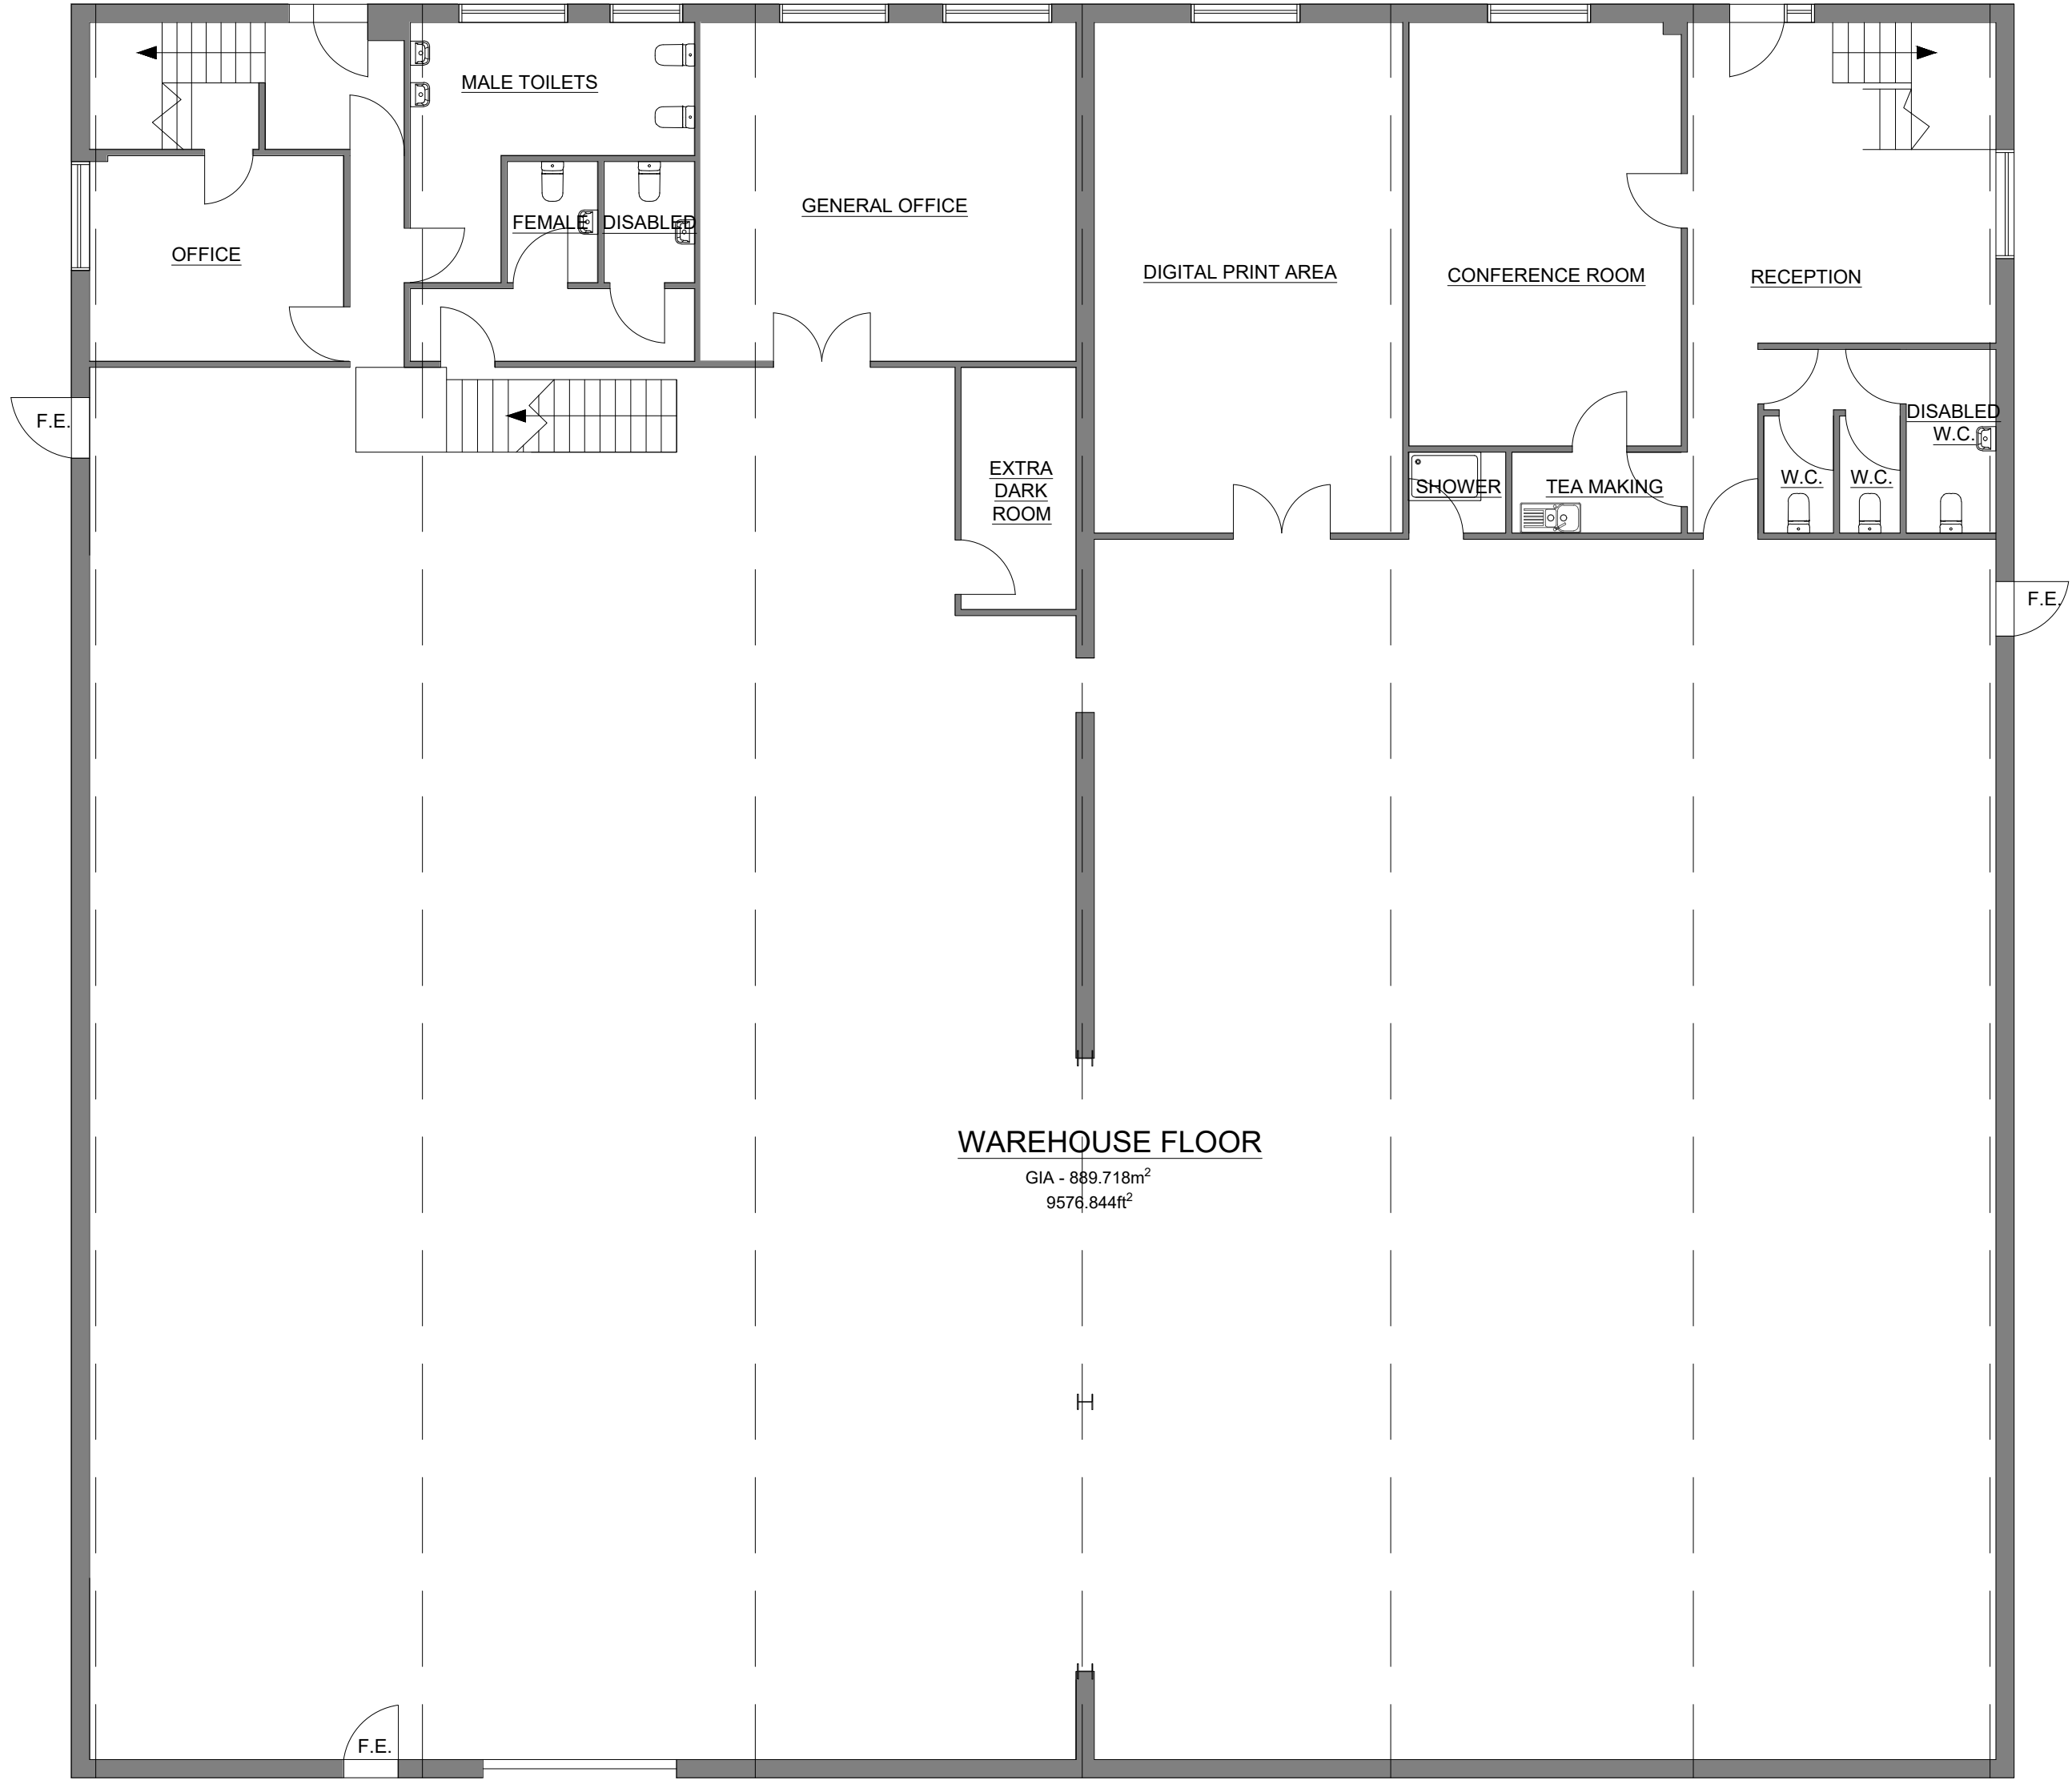

GROUND FLOOR PLAN

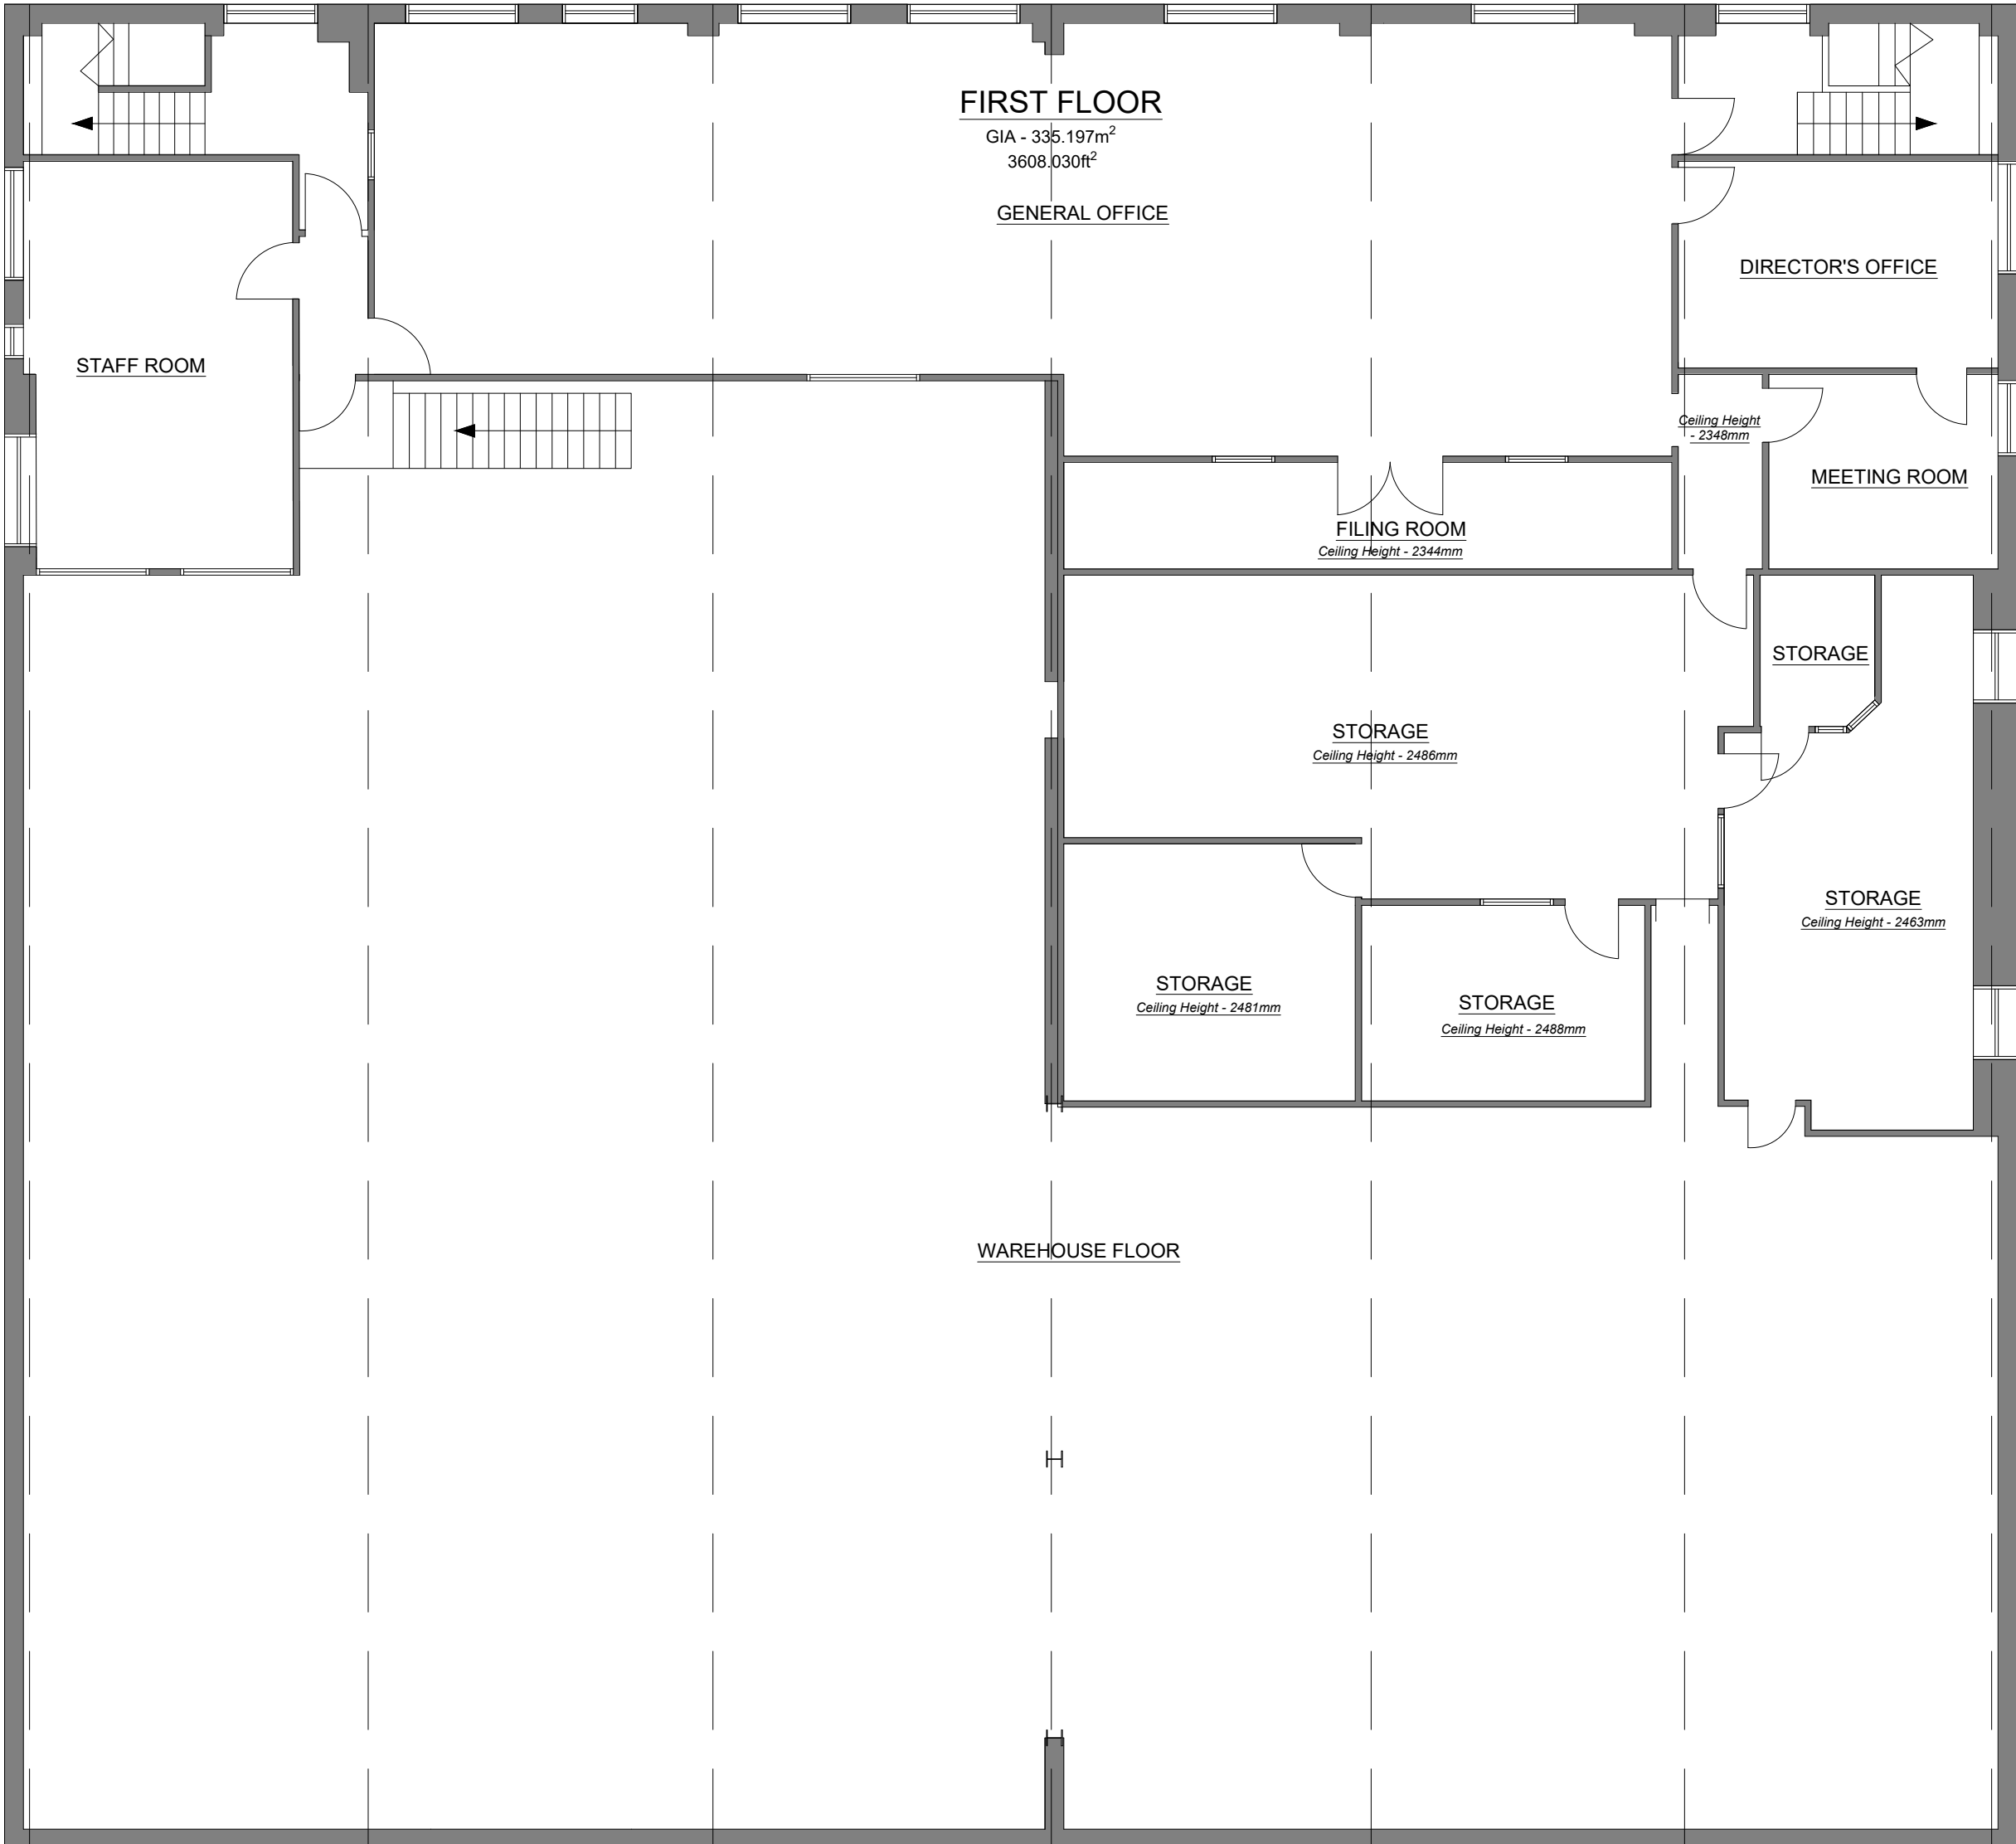

FIRST FLOOR PLAN

***NOTE: ALL DIMENSIONS TO BE
CONFIRMED ON SITE**



Client CQC			hayward ARCHITECTS LTD 19 Station Road Hinckley Leicestershire LE10 1AW Tel: 01455 635 685 Fax: 01455 618 971 www.hayward-architects.co.uk	
Project Title Alterations and Extensions Alan Bray Close Hinckley				
Drawing Title Existing Floor Plans				
Scale 1:100		Sheet A1	Job No. 24/02	Drawing No. 01
Author MS		Date February 2024	Planning	
THE COPYRIGHT OF THIS DRAWING IS VESTED IN HAYWARD ARCHITECTS LTD. REPRODUCTION IN ANY FORM OTHER THAN AS ISSUED OR IN PART BY PERSONS WITHOUT THE PRIOR WRITTEN PERMISSION OF THE COPYRIGHT HOLDER. DO NOT SCALE FROM DRAWING AND ONLY FOUR-CORNER DIMENSIONS ARE TO BE USED				