




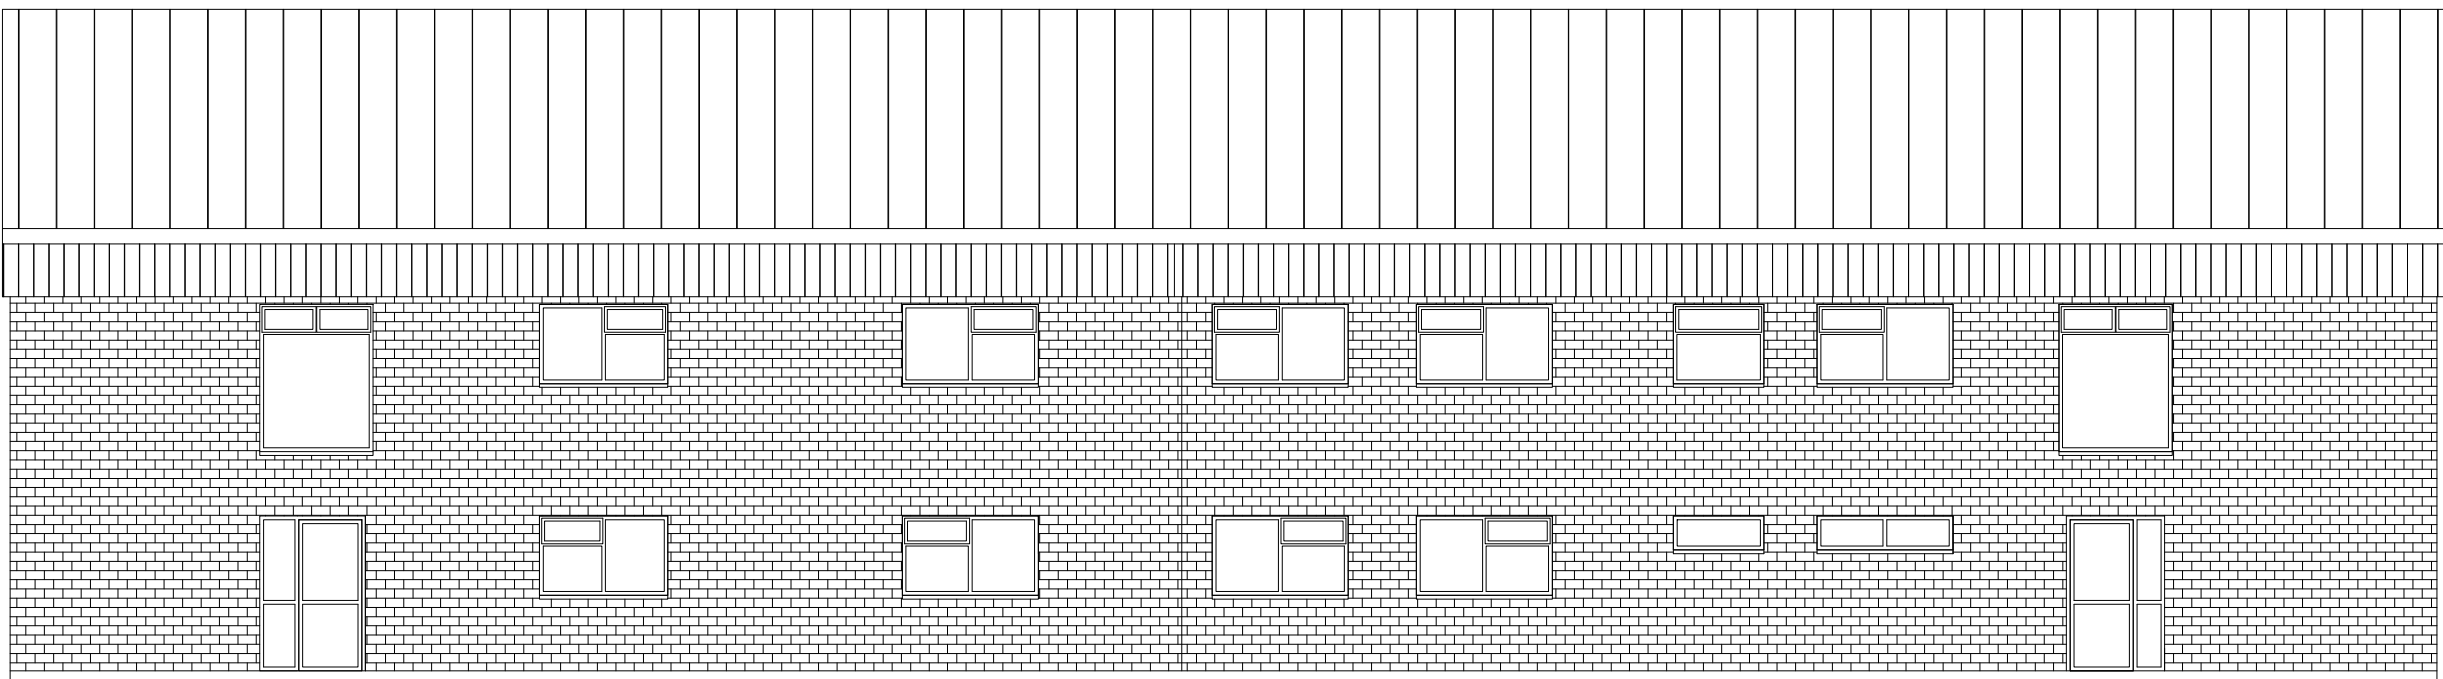


FRONT ELEVATION

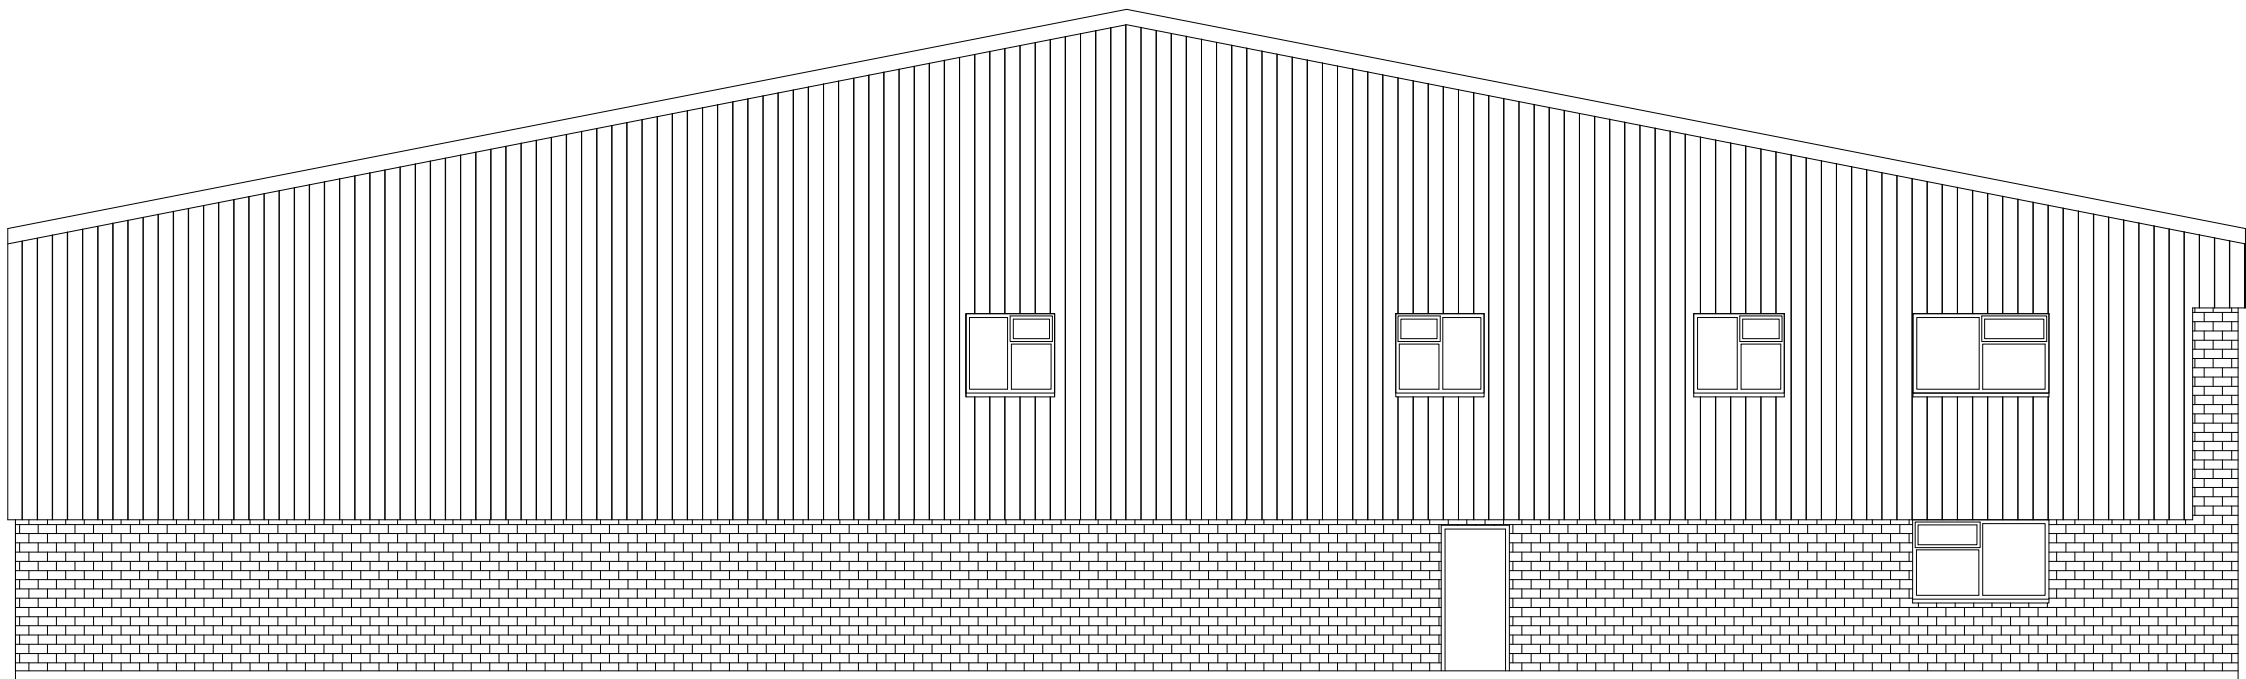

SIDE ELEVATION 1

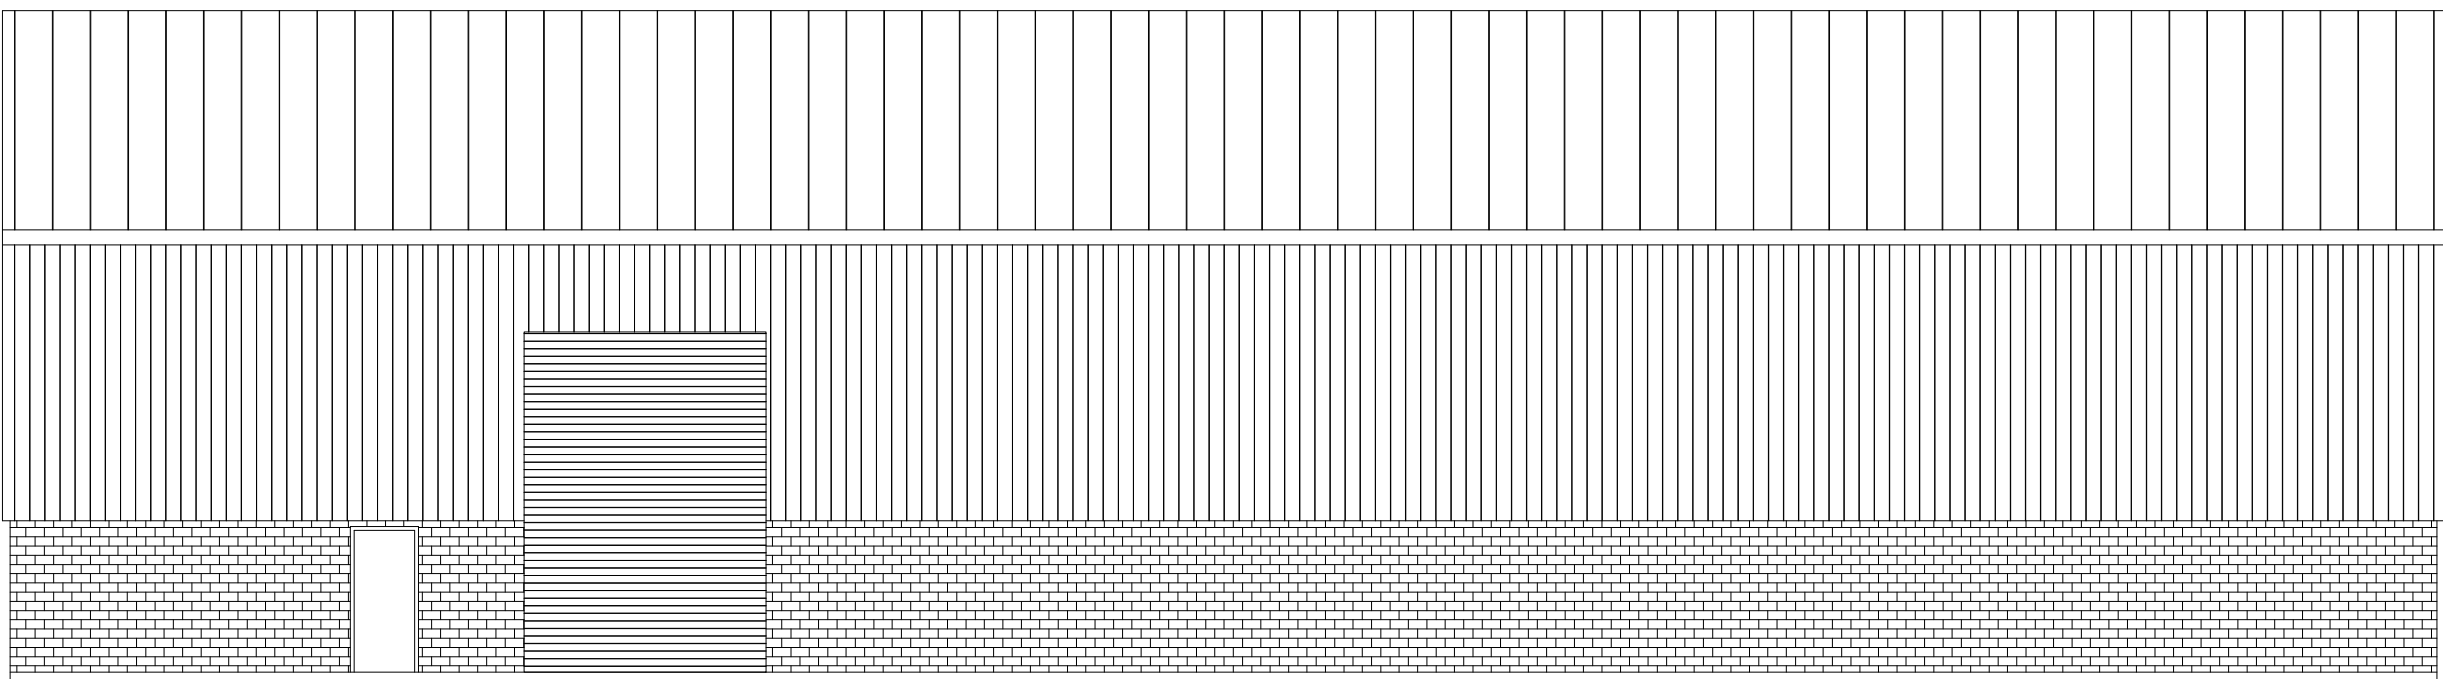

REAR ELEVATION

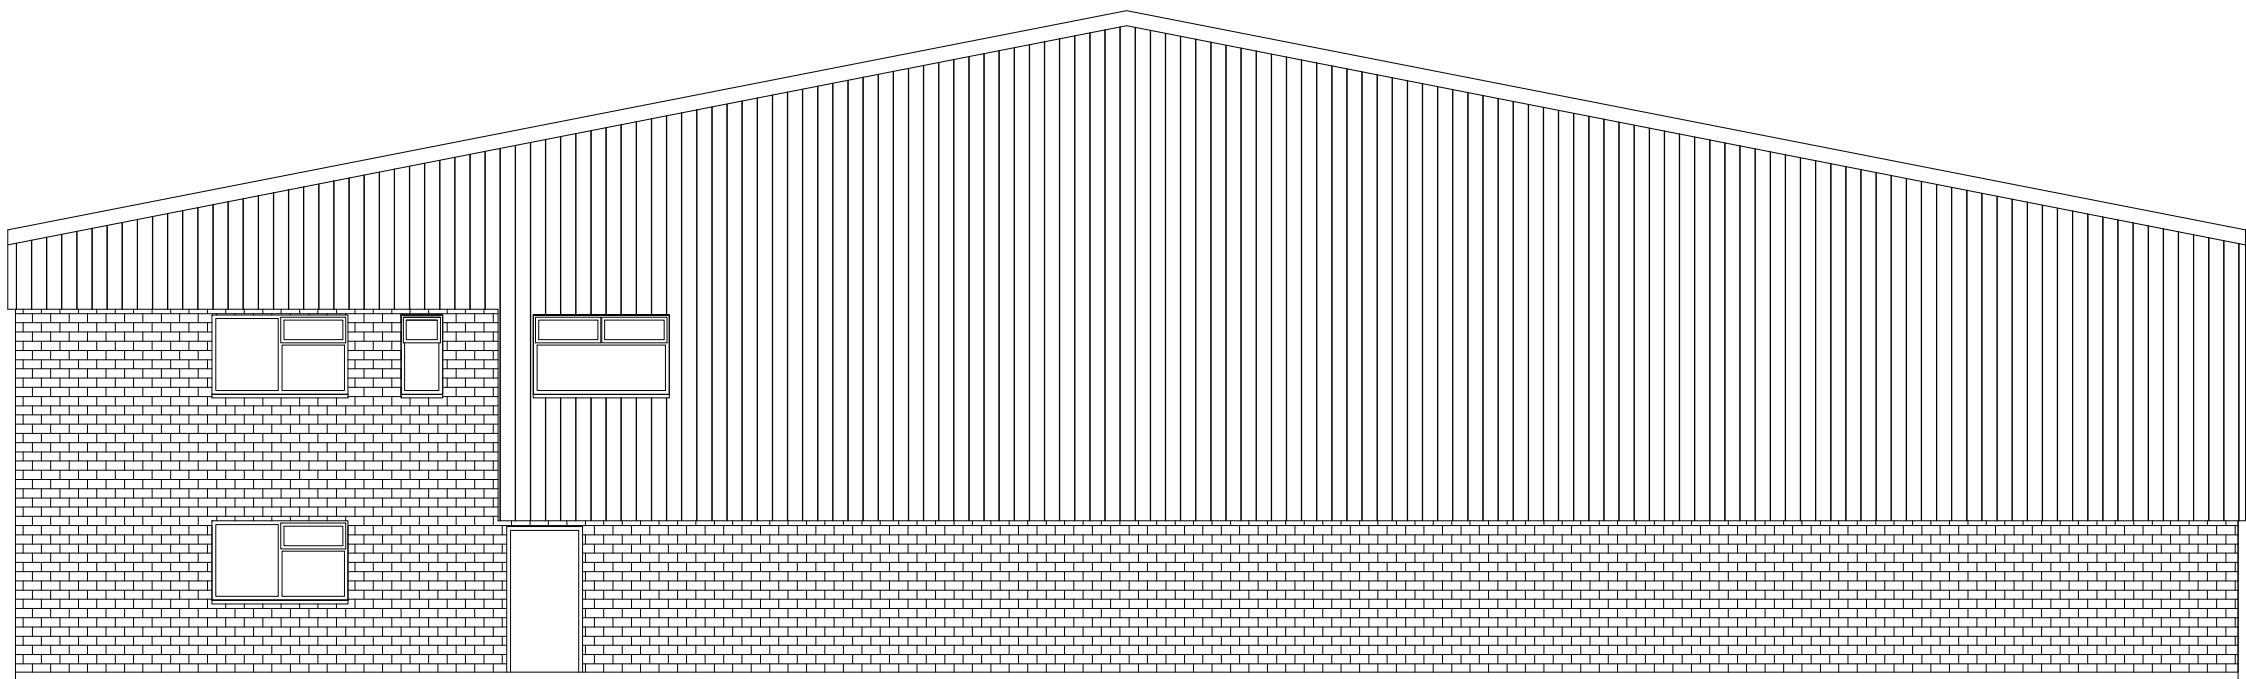

SIDE ELEVATION 2



***NOTE: ALL DIMENSIONS TO BE
CONFIRMED ON SITE**

Client CQC			hayward ARCHITECTS LTD		
Project Title Alterations and Extensions Alan Bray Close Hinckley			19 Station Road Hinckley Leicestershire LE10 1AW Tel: 01455 635 665 Fax: 01455 618 971 www.hayward-architects.co.uk		
Drawing Title Existing Elevations					
Scale 1:100			Sheet A1	Job No. 24/02	Drawing No. 02
Author MS	Date February 2024				
THE COPYRIGHT OF THIS DRAWING IS VESTED IN HAYWARD ARCHITECTS LTD. REPRODUCTION IN ANY FORM (EITHER IN WHOLE OR IN PART) IS PROHIBITED WITHOUT THE PRIOR WRITTEN PERMISSION OF THE COPYRIGHT HOLDER. DO NOT SCALE FROM DRAWING AND ONLY FIGURED DIMENSIONS ARE TO BE USED			Status Planning		