




3D Visual 2 - Front

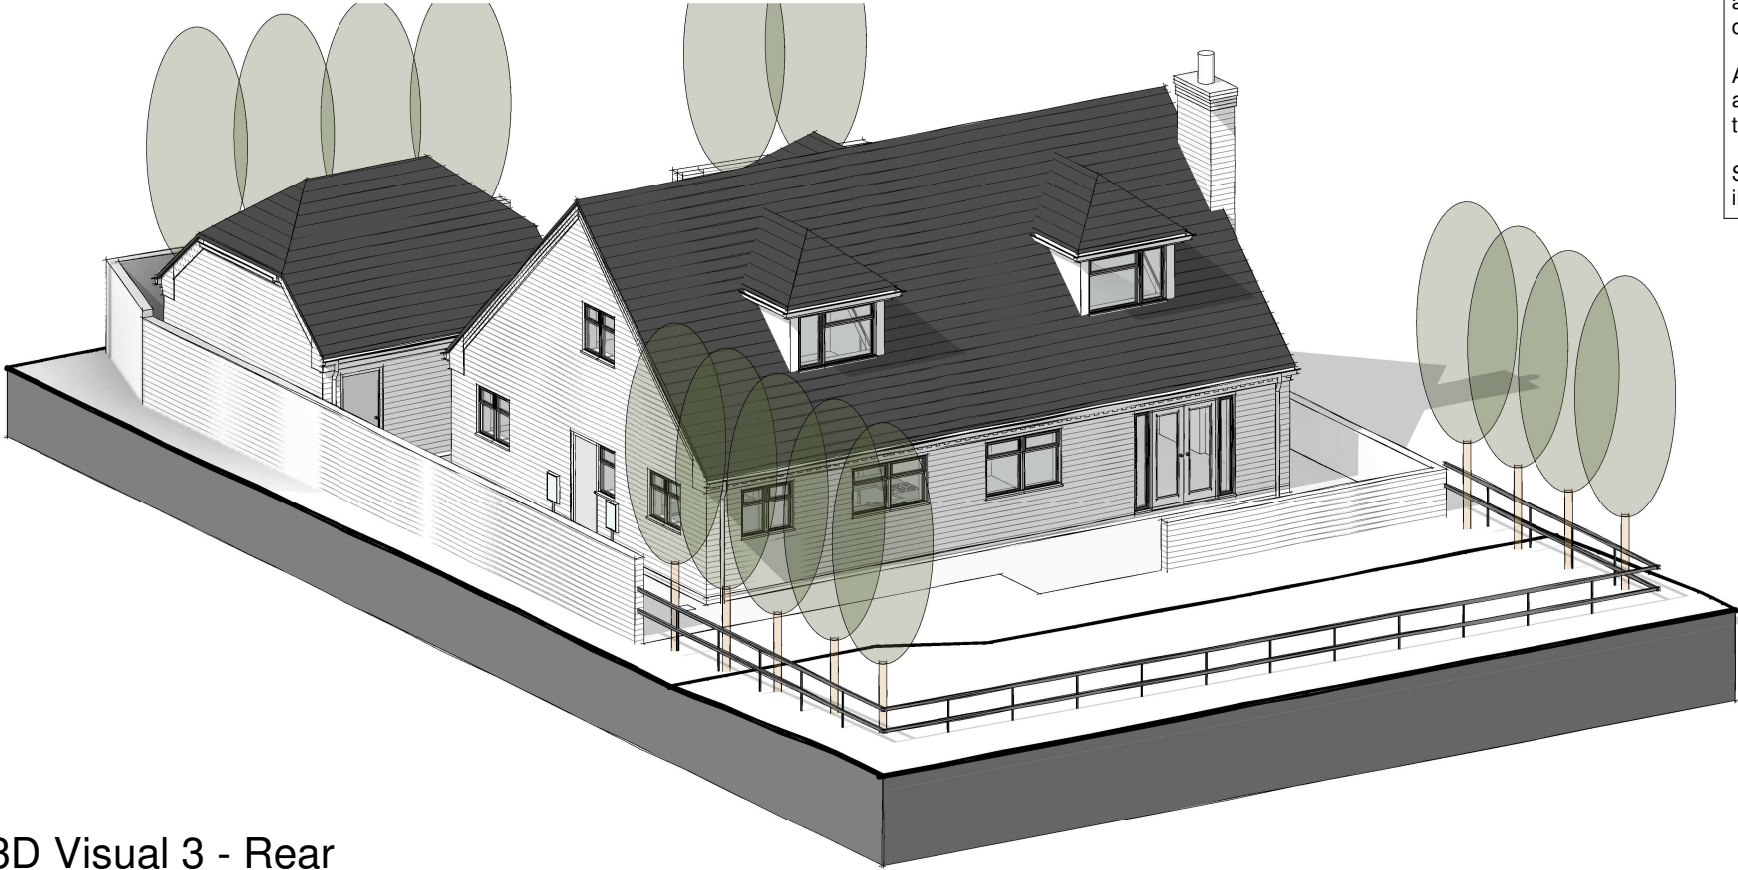

3D Visual 3 - Rear

Please note; should any discrepancies be noted, JFA shall be notified prior to the element of work being undertaken, to ensure any matters arising can be resolved without abortive works occurring.

All dimensions offered are indicative only and subject to change and prior to ordering any materials site check dims should be taken.

Soft & Hard Landscaping along with all external levels and illustrative visuals are shown indicatively only

0m 1m 2m 3m 4m 5m

SCALE 1:100 @ A2



Existing Front Elevation
1 : 100



Existing Side 2 Elevation
1 : 100



Existing Rear Elevation
1 : 100



Existing Side Elevation
1 : 100



James Fleming | Architectural

Project No.

Drawing No.

Drawing Name

Project Details

Scale @ A2

Author

JAF

James Fleming Architectural Ltd
50 Leicester Road, Hinckley, Leicestershire, LE10 1LT
Tel: 01455 372041 / 07885 718350 james@jamesflemingarchitectural.co.uk



CIAT
CHARTERED PRACTICE

This drawing and the building works depicted are the copyright of James Fleming Architectural Ltd and may not be reproduced or amended except by written permission. No liability will be accepted for amendments made by other persons. All dimensions to be checked on site and architect notified of any discrepancies prior to commencement. Do not scale unless for Planning Purposes; however, JFA takes no responsibility for the accuracy of drawings not printed to scale or on the correct paper size.