



1. Drawings copyright of © Architectural Vistadesigns Ltd
2. Drawings are for information only and are not to be used for construction or working drawings.
3. Planning drawings should not be used for the purpose of construction or working drawings.
4. Building Regulations approved drawings are not construction or working drawings.
5. All dimensions must be checked and verified on site before commencing works.
6. OS data may have been used for the purpose of a Planning submission.


Revisions		
Rev.	Date	Comments

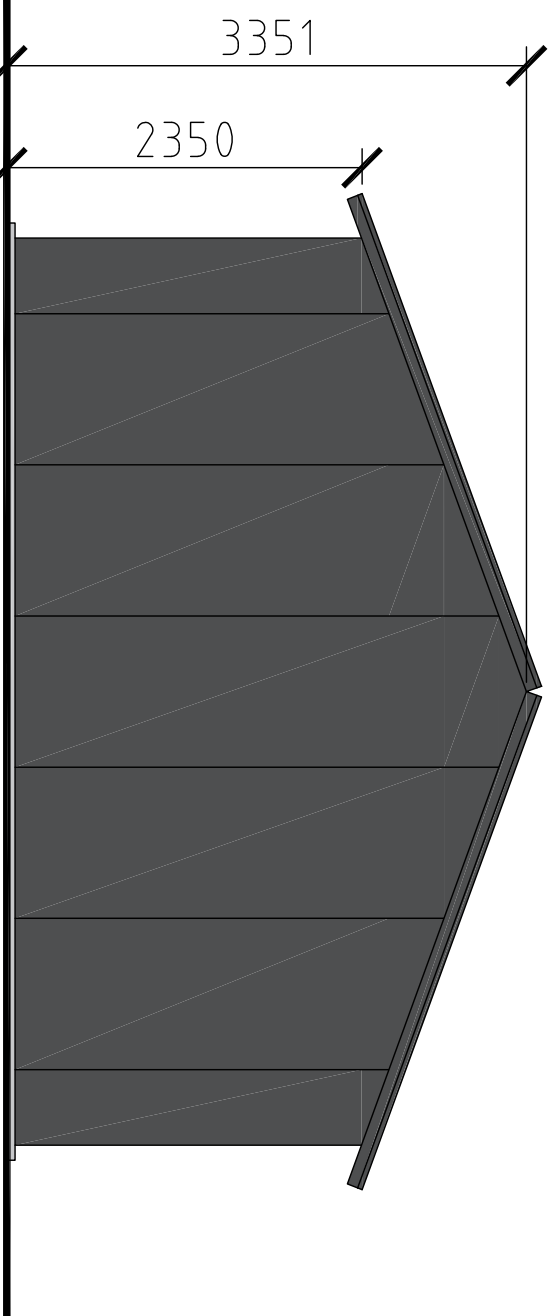


PROPOSED REAR ELEVATION

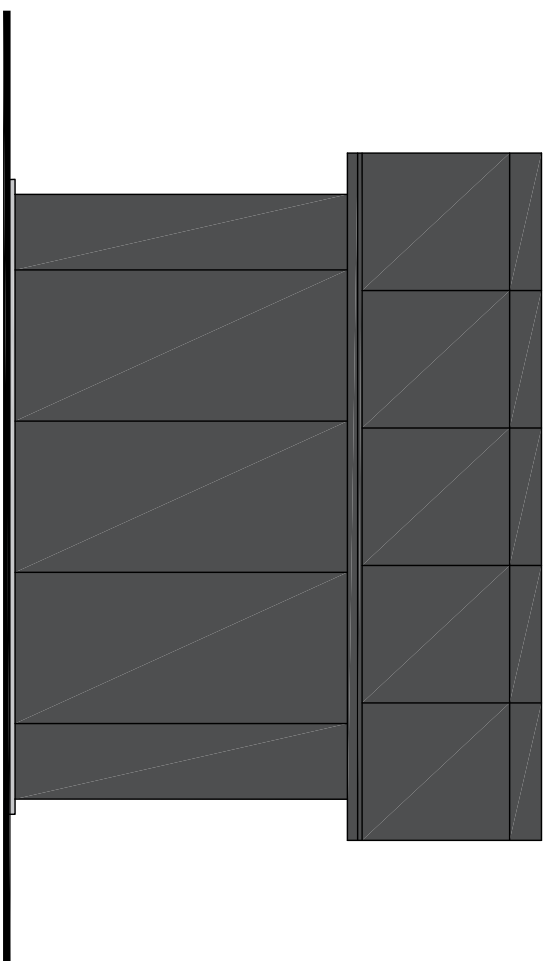

PROPOSED SIDE ELEVATION

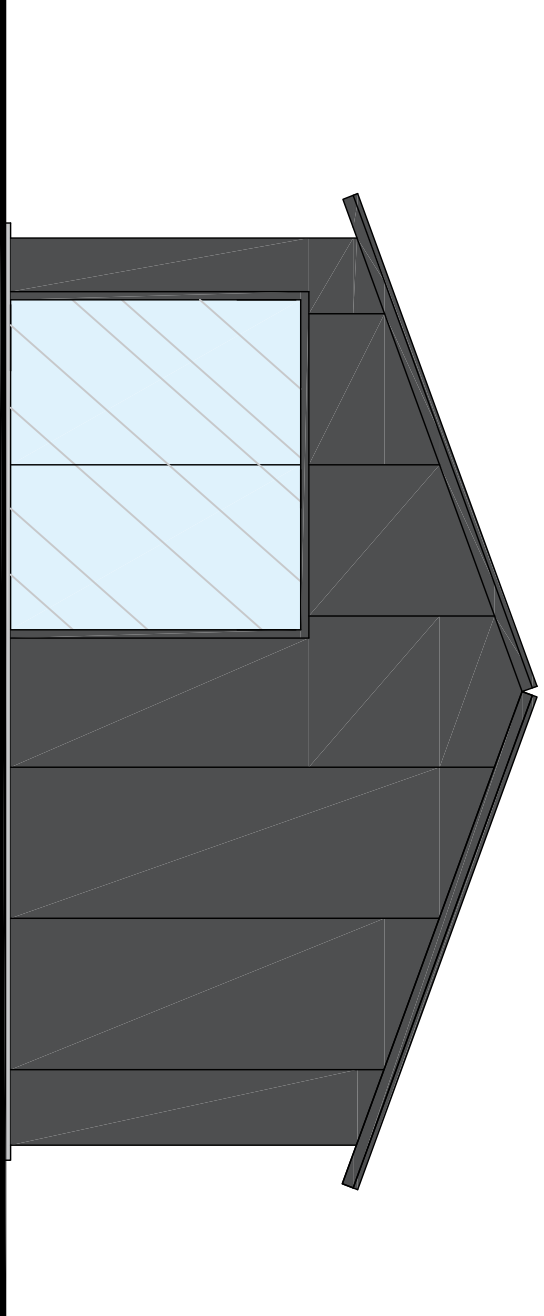


PROPOSED FRONT ELEVATION

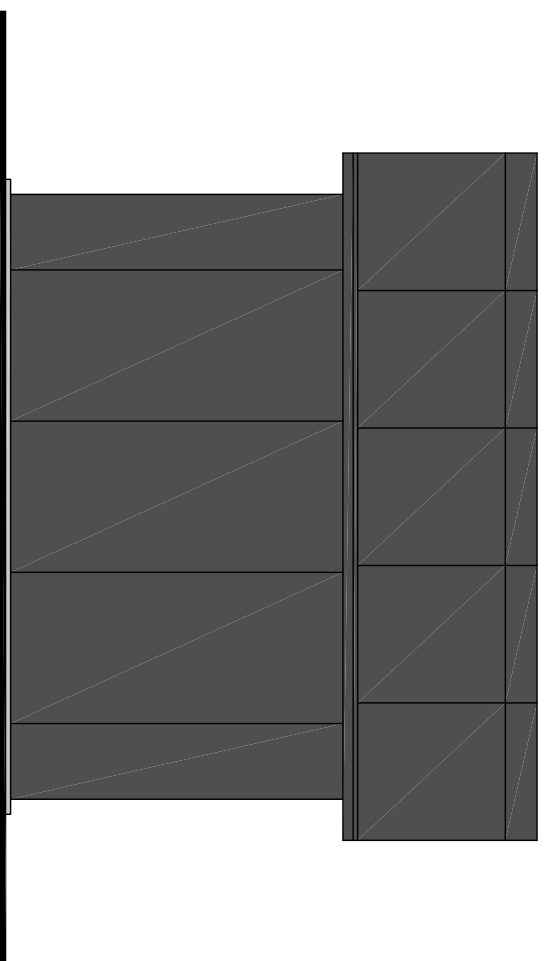


PROPOSED SIDE ELEVATION

0 5
metres - Scale 1:50

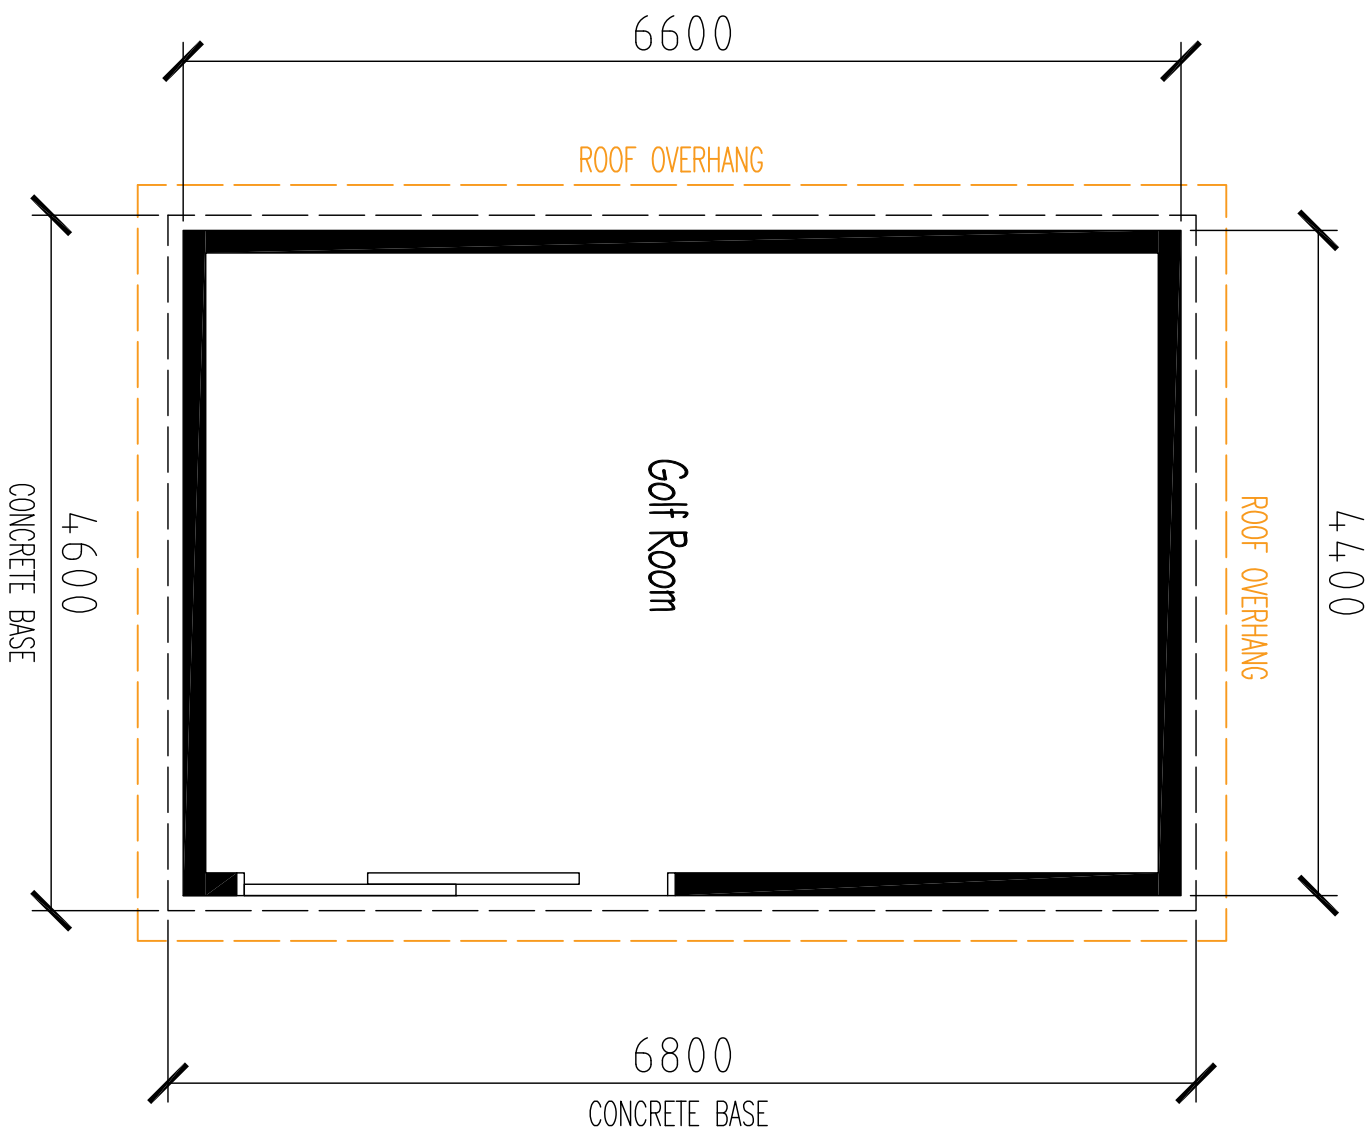


PROPOSED FLOOR PLAN

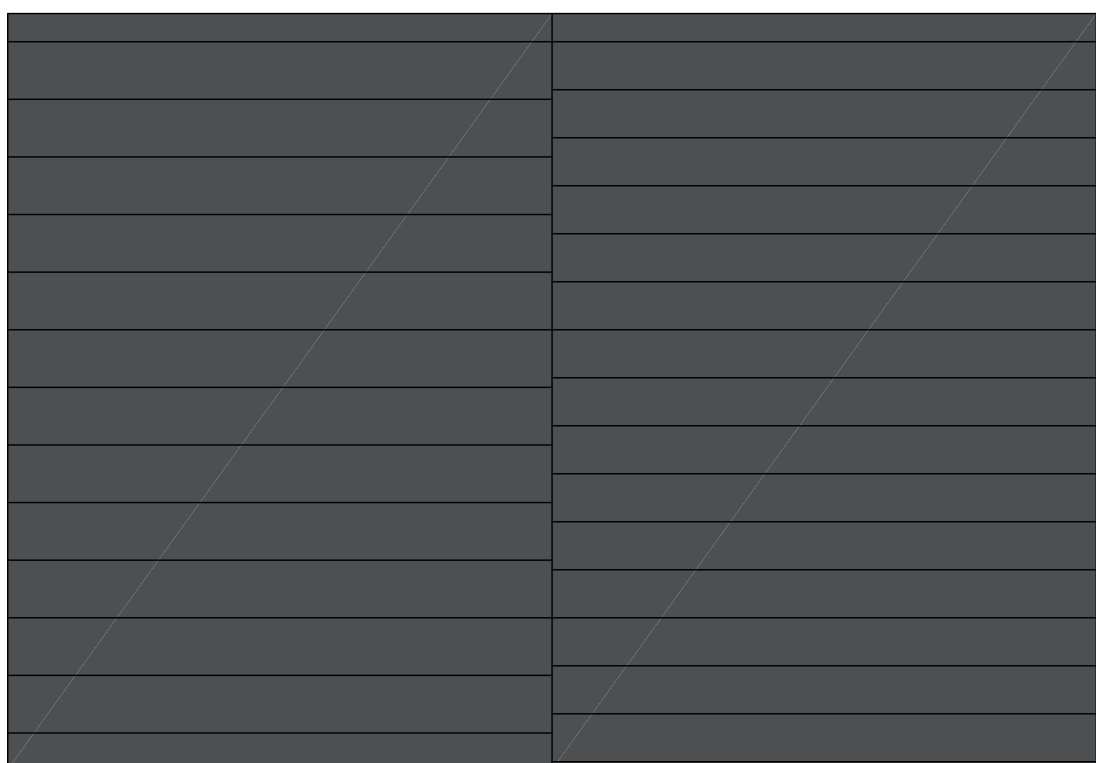


PROPOSED FLOOR PLAN



3D EXAMPLE FINISH - NTS

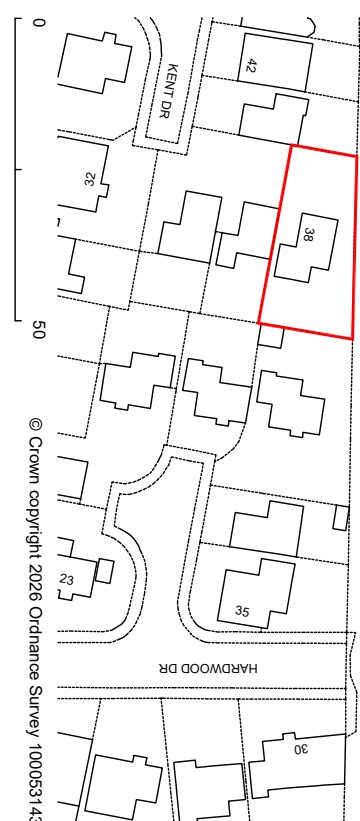


LOCATION PLAN - 1:1250

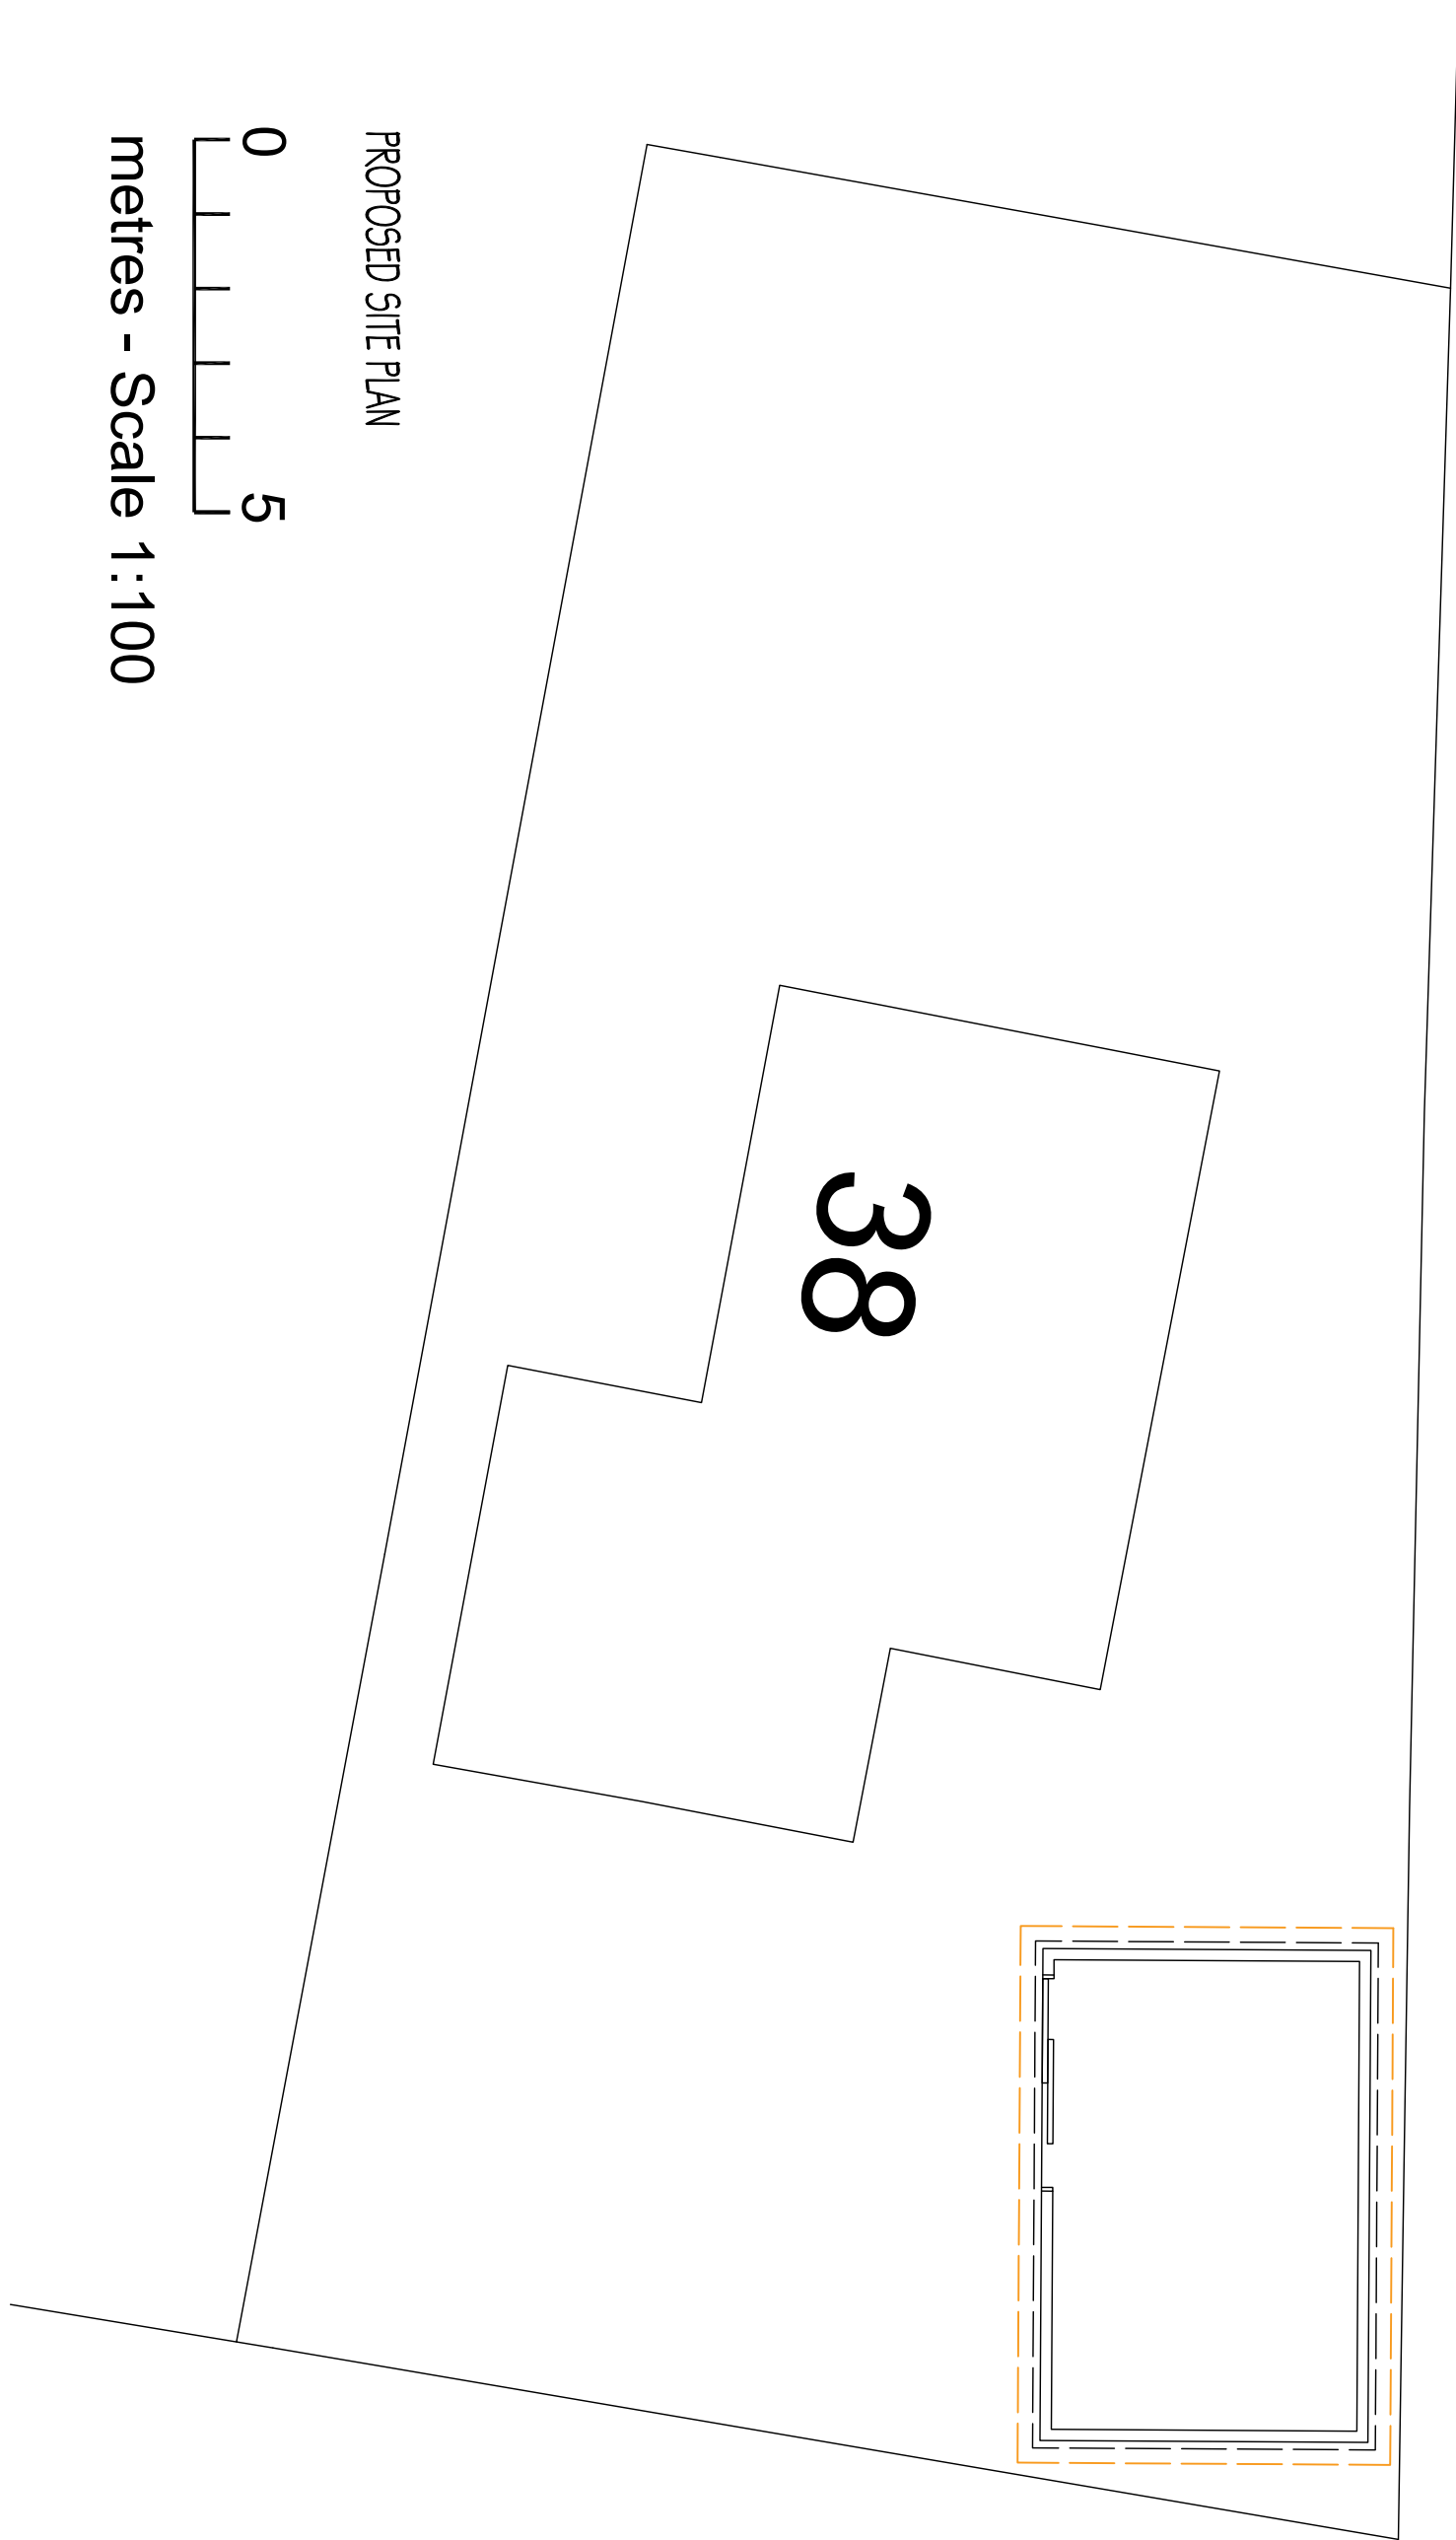


PROPOSED SITE PLAN

0 5
metres - Scale 1:100

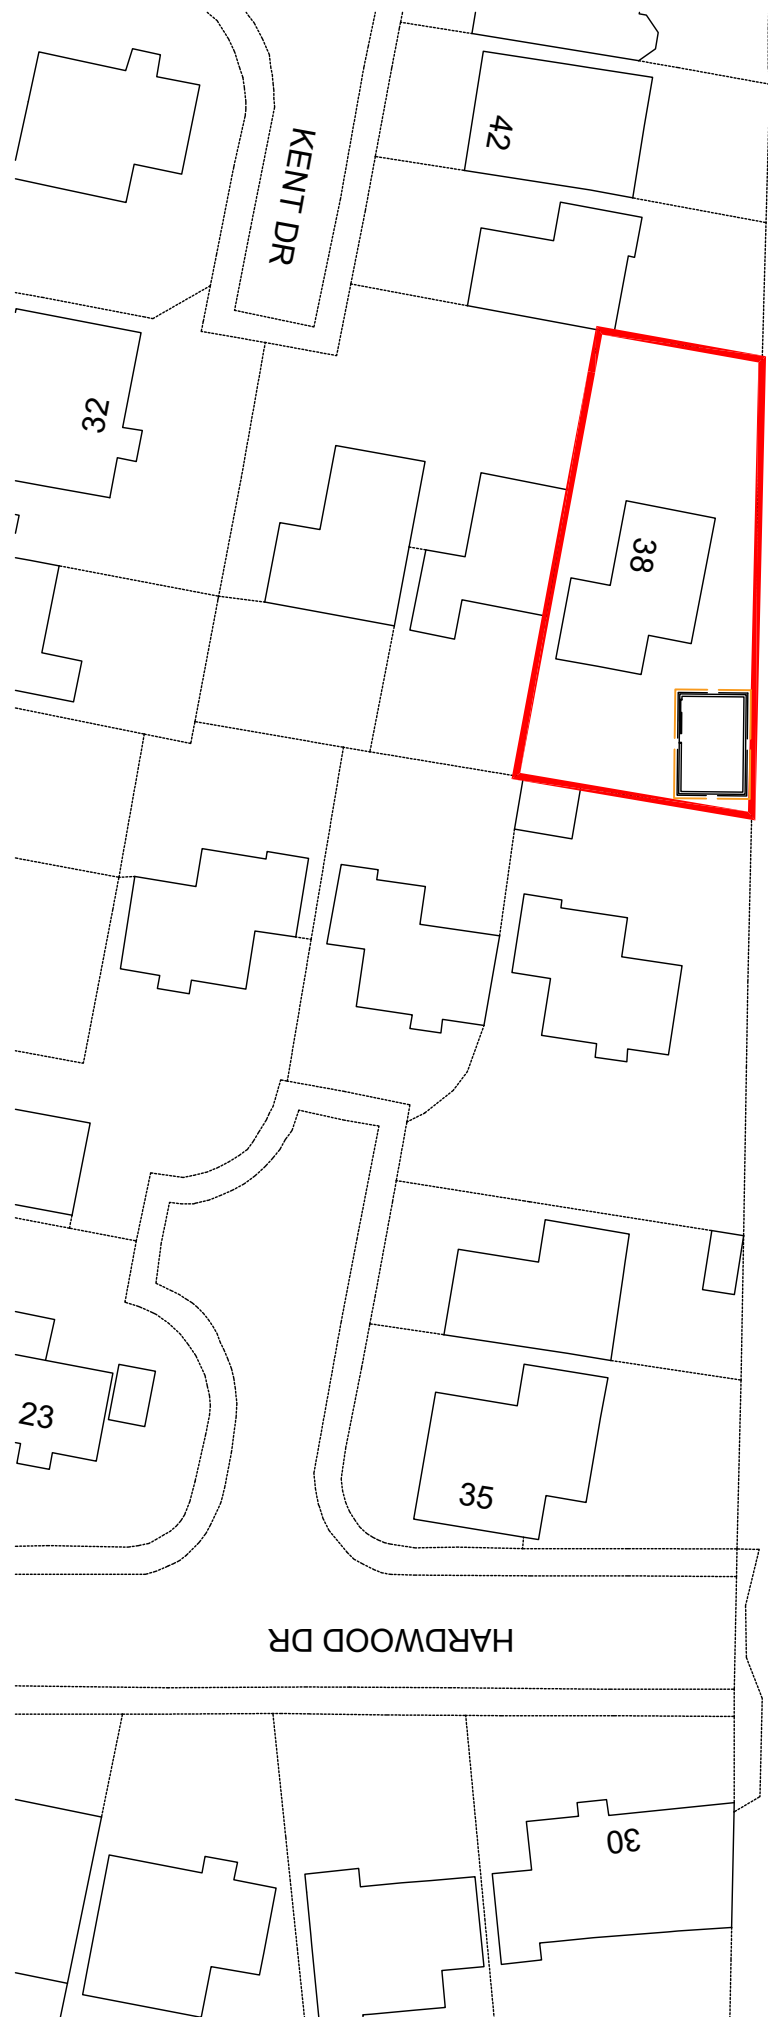

BLOCK PLAN - 1:500

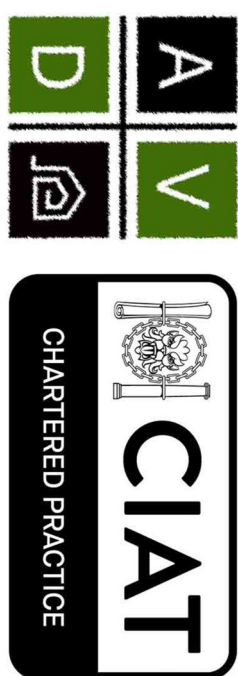

ArchitecturalVistadesigns Ltd
a. The Paddock, 118 Paddock Way, Hinckley, Leics LE10 0BZ
m: 0785 458 2584 t: 01455 698 539
w: www.architecturalvistadesigns.co.uk
e: studio@architecturalvistadesigns.co.uk

Client: Scott Trustlove Dwg Status: PLANNING

Dwg: Proposed Plans and Elevations
Project: Proposed Golf Room
at No. 38 Kent Drive, Hinckley LE10 1UN

Scale: 1:100, 1:50, 1:500 & 1:1250 @ A1
Date: 11.05.2026 Drawn By: map

Dwg No. AVD-KDH-PL01 Rev. A