



Drawings are for L.A. approval only and do not constitute construction drawings. All dimensions to be checked on site before works commence. Agent to be advised of any discrepancies.

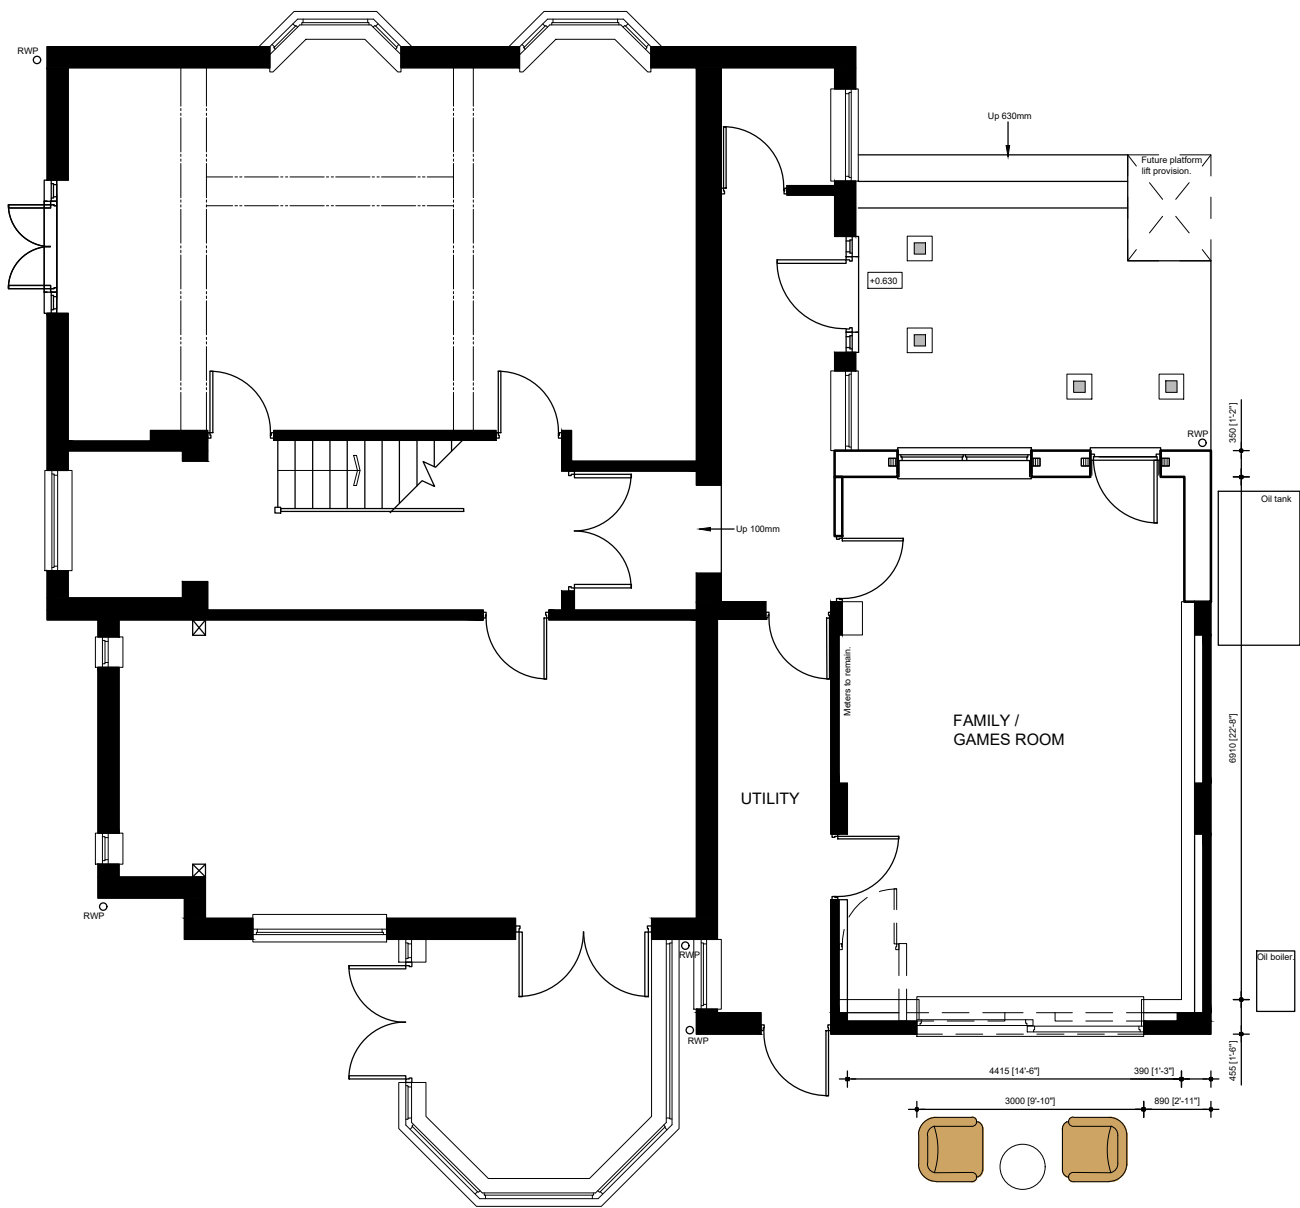

Ground Floor Plan

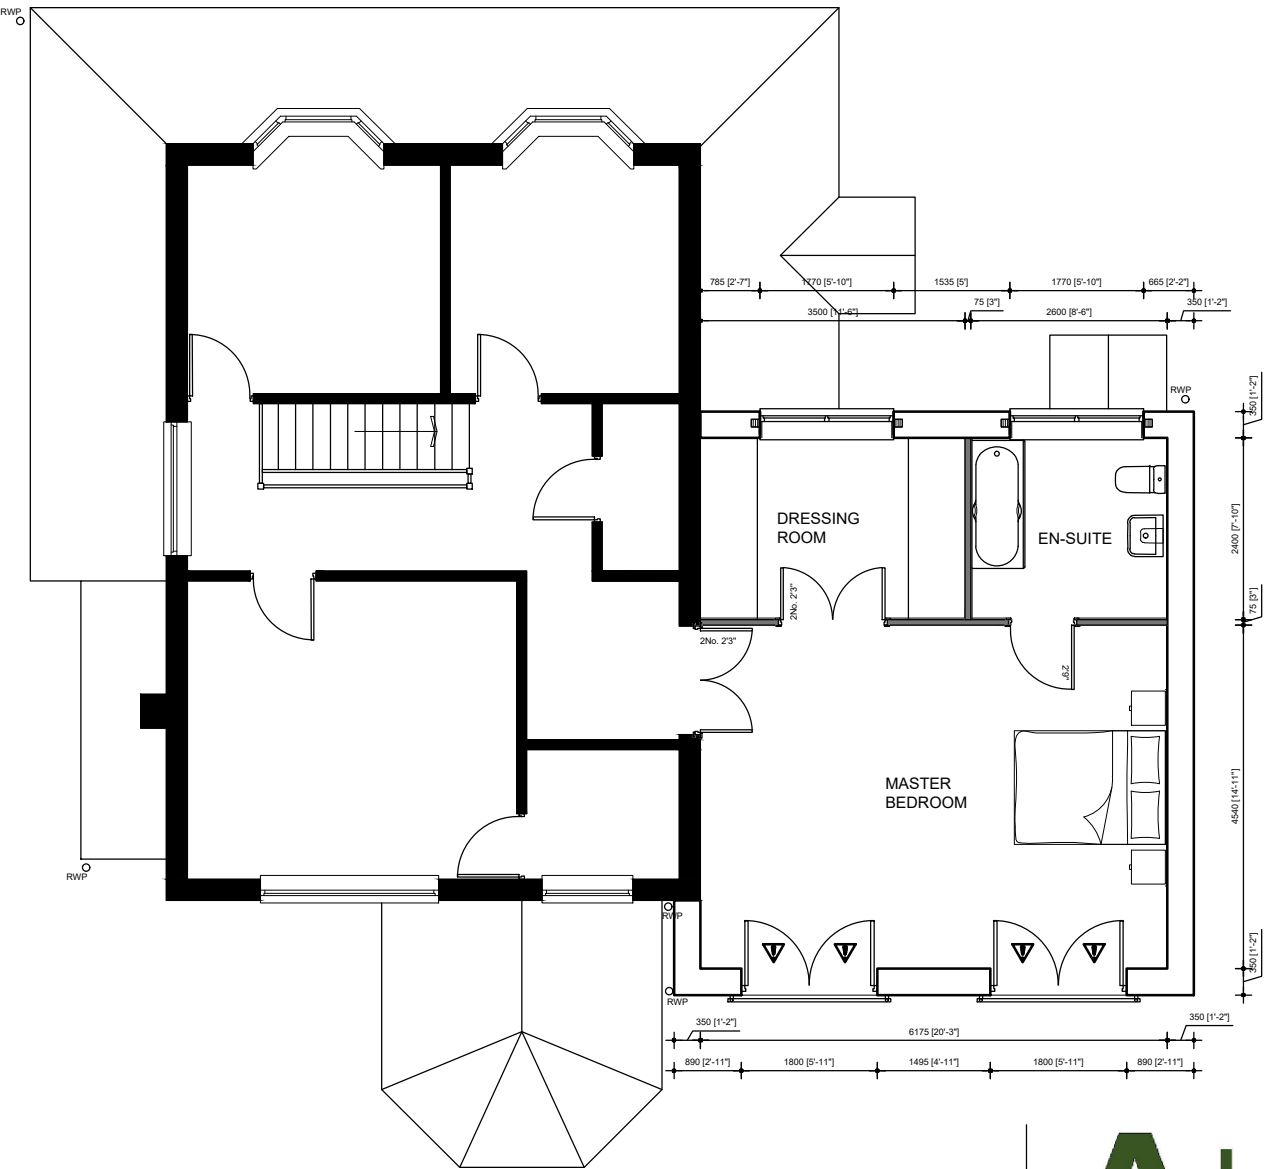

First Floor Plan

Proposed Floor Plans

LEGEND.

- EXISTING WALL
- NEW EXTERNAL WALL
- NON-LOADBEARING STUD PARTITION
- DENOTES WALL/ DOOR TO BE DEMOLISHED.

SCALE: 1:100 @ A3

A+DM

Architecture and Design Management

Drawing Status:		PLANNING	
Revision Notes: Rev.A - 17.03.2026 - Amendments as discussed in client meeting. Rev.B - 13.04.2026 - Amendments as discussed in client meeting. Rev.C - 02.06.2026 - Drawings prepared for Planning.			
Client: Mr & Mrs Meahet			
Project: Fabian House, Barton in the Beans. CV13 0DJ			
Drawing Title: Proposed Floor Plans			
Drawing Number: Meahet-010		Revision: C	
Scale: 1:100@A3		Date: March 2026	
Drawn By: lgb		Checked By: lgb	