



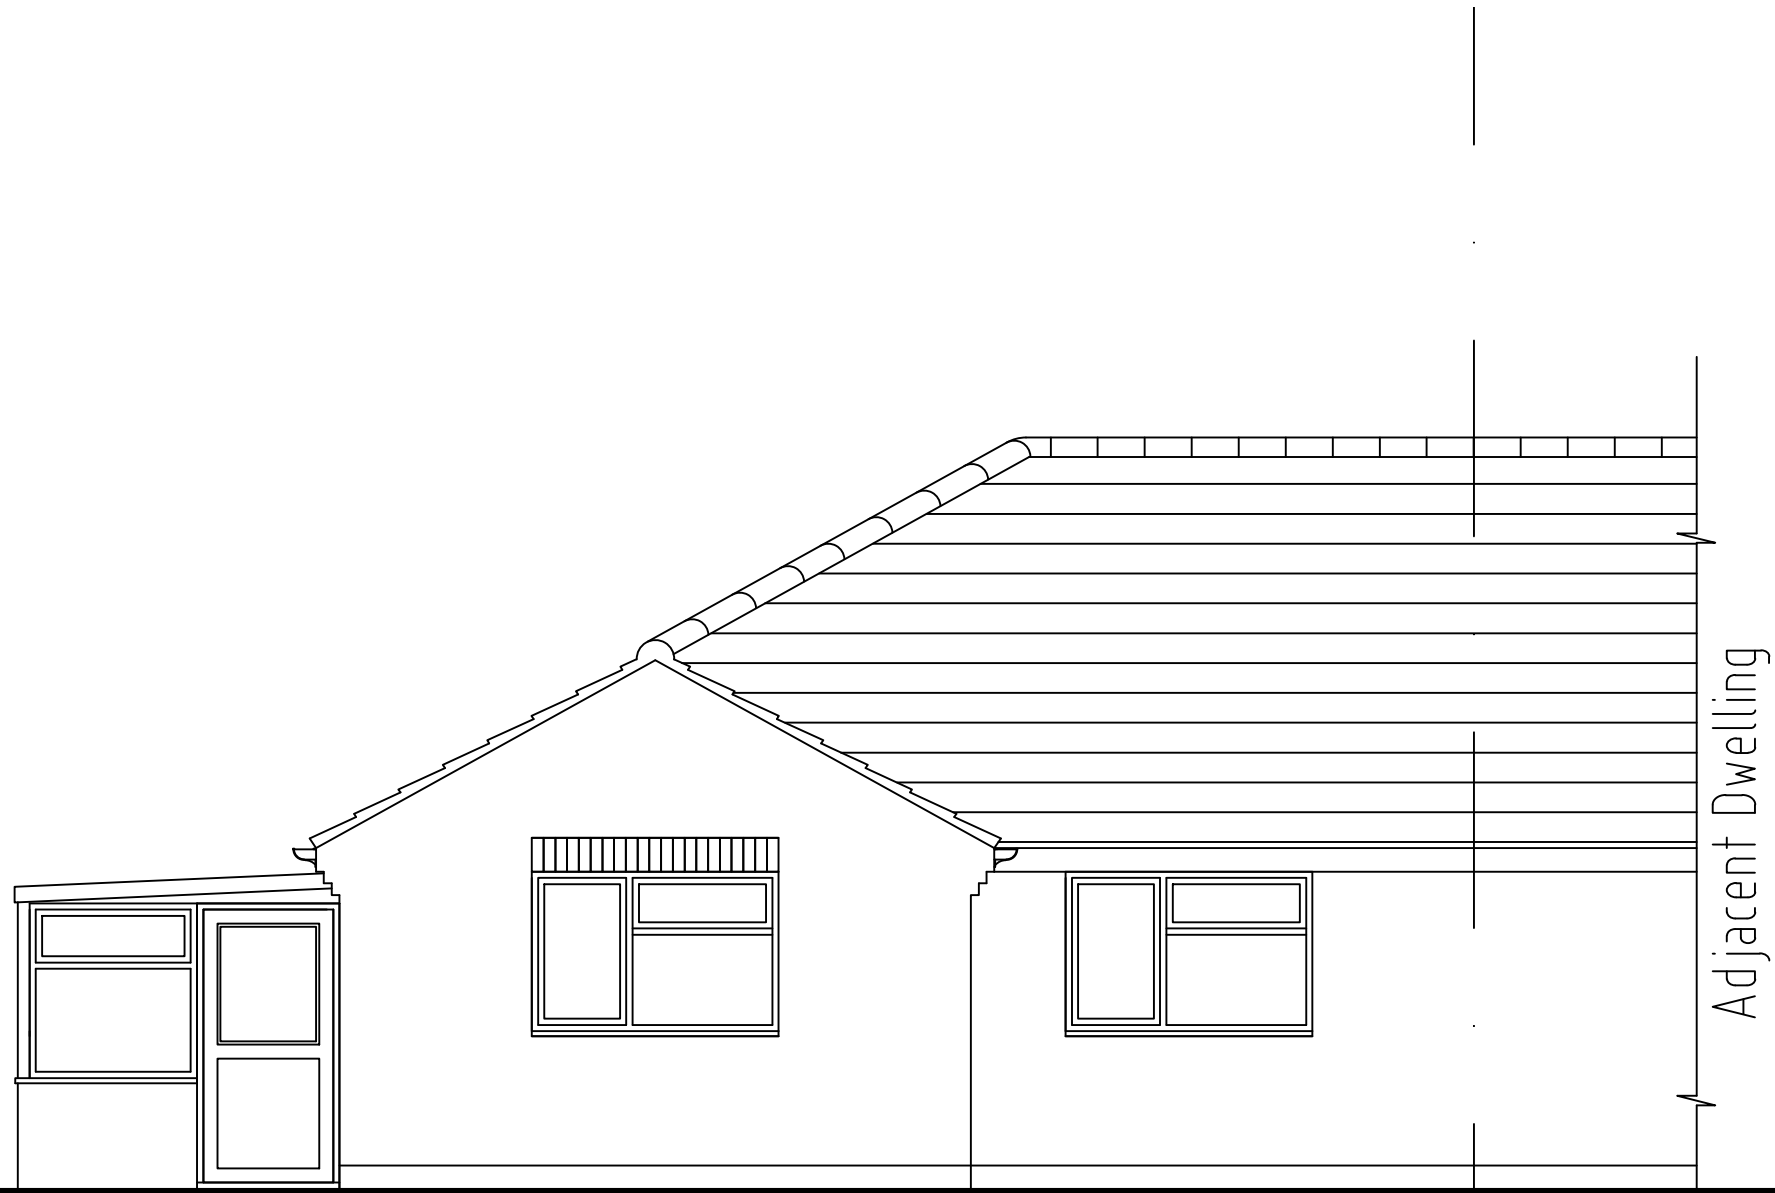

Existing Front Elevation  
Scale 1:50



Existing Gable Elevation  
Scale 1:50

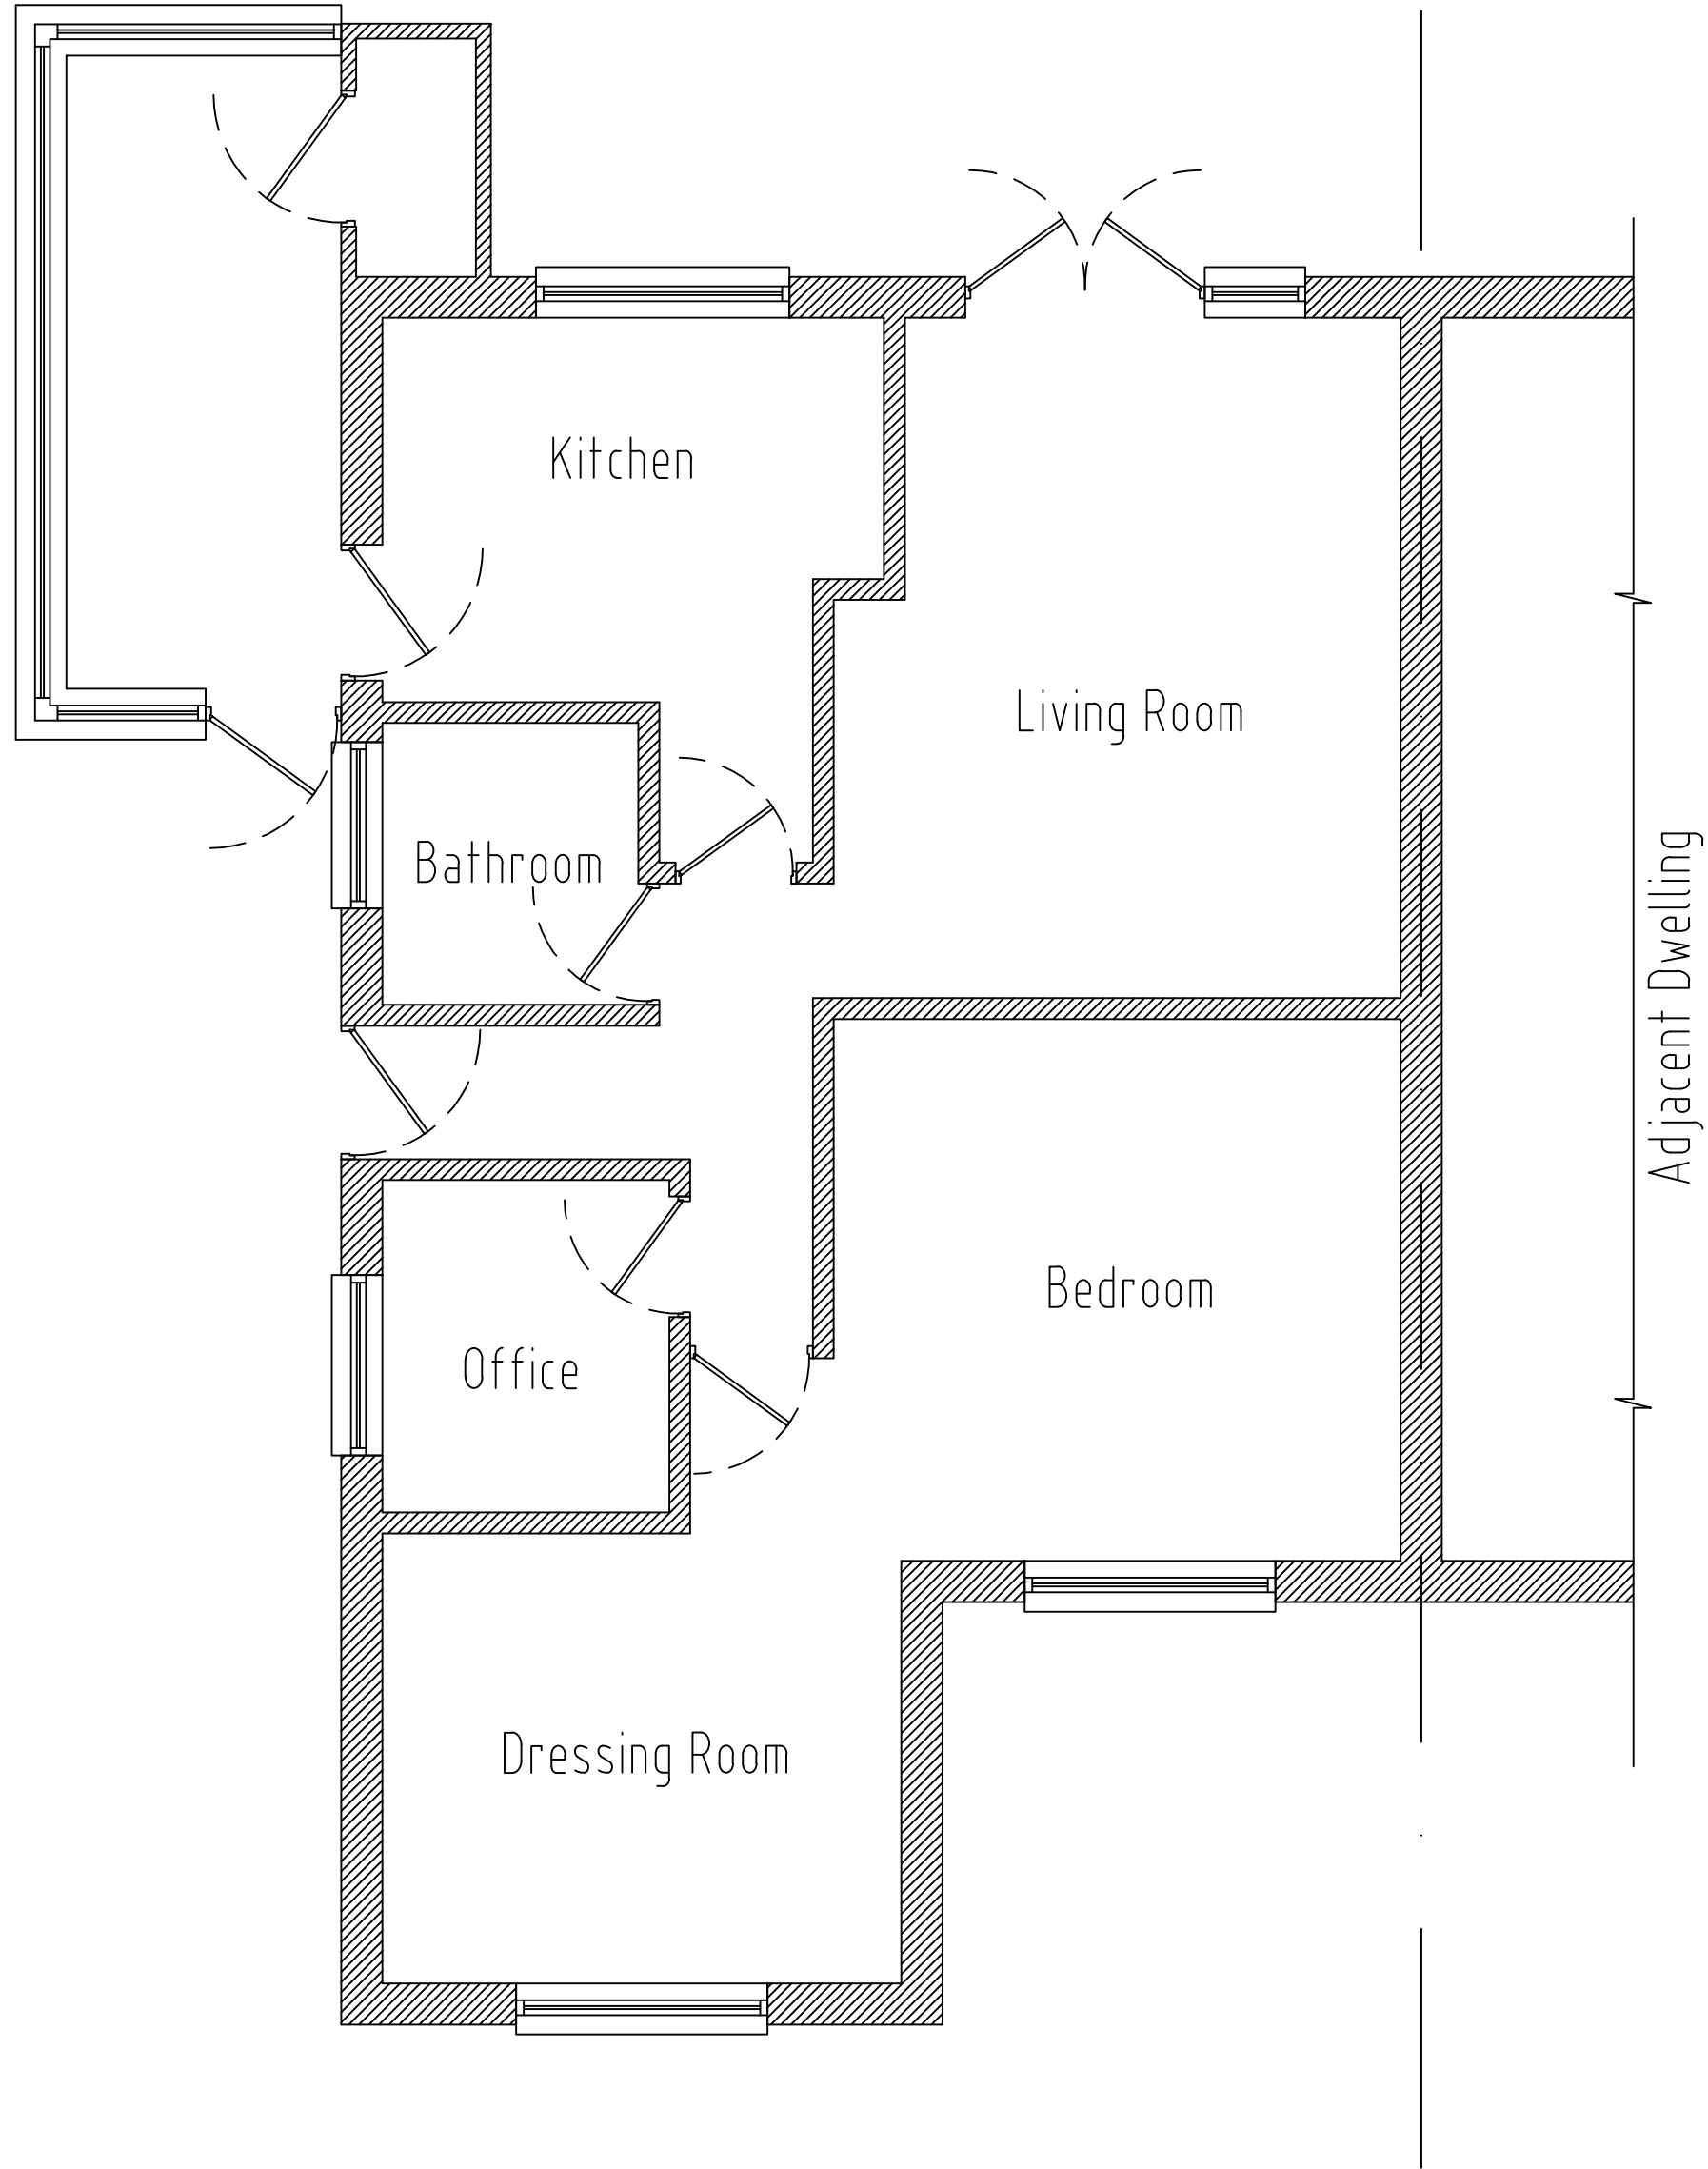

Existing Ground Floor Plan  
Scale 1:50



Existing Rear Elevation  
Scale 1:50

