



Proposed Front Elevation  
Scale 1:50

Proposed Gable Elevation  
Scale 1:50

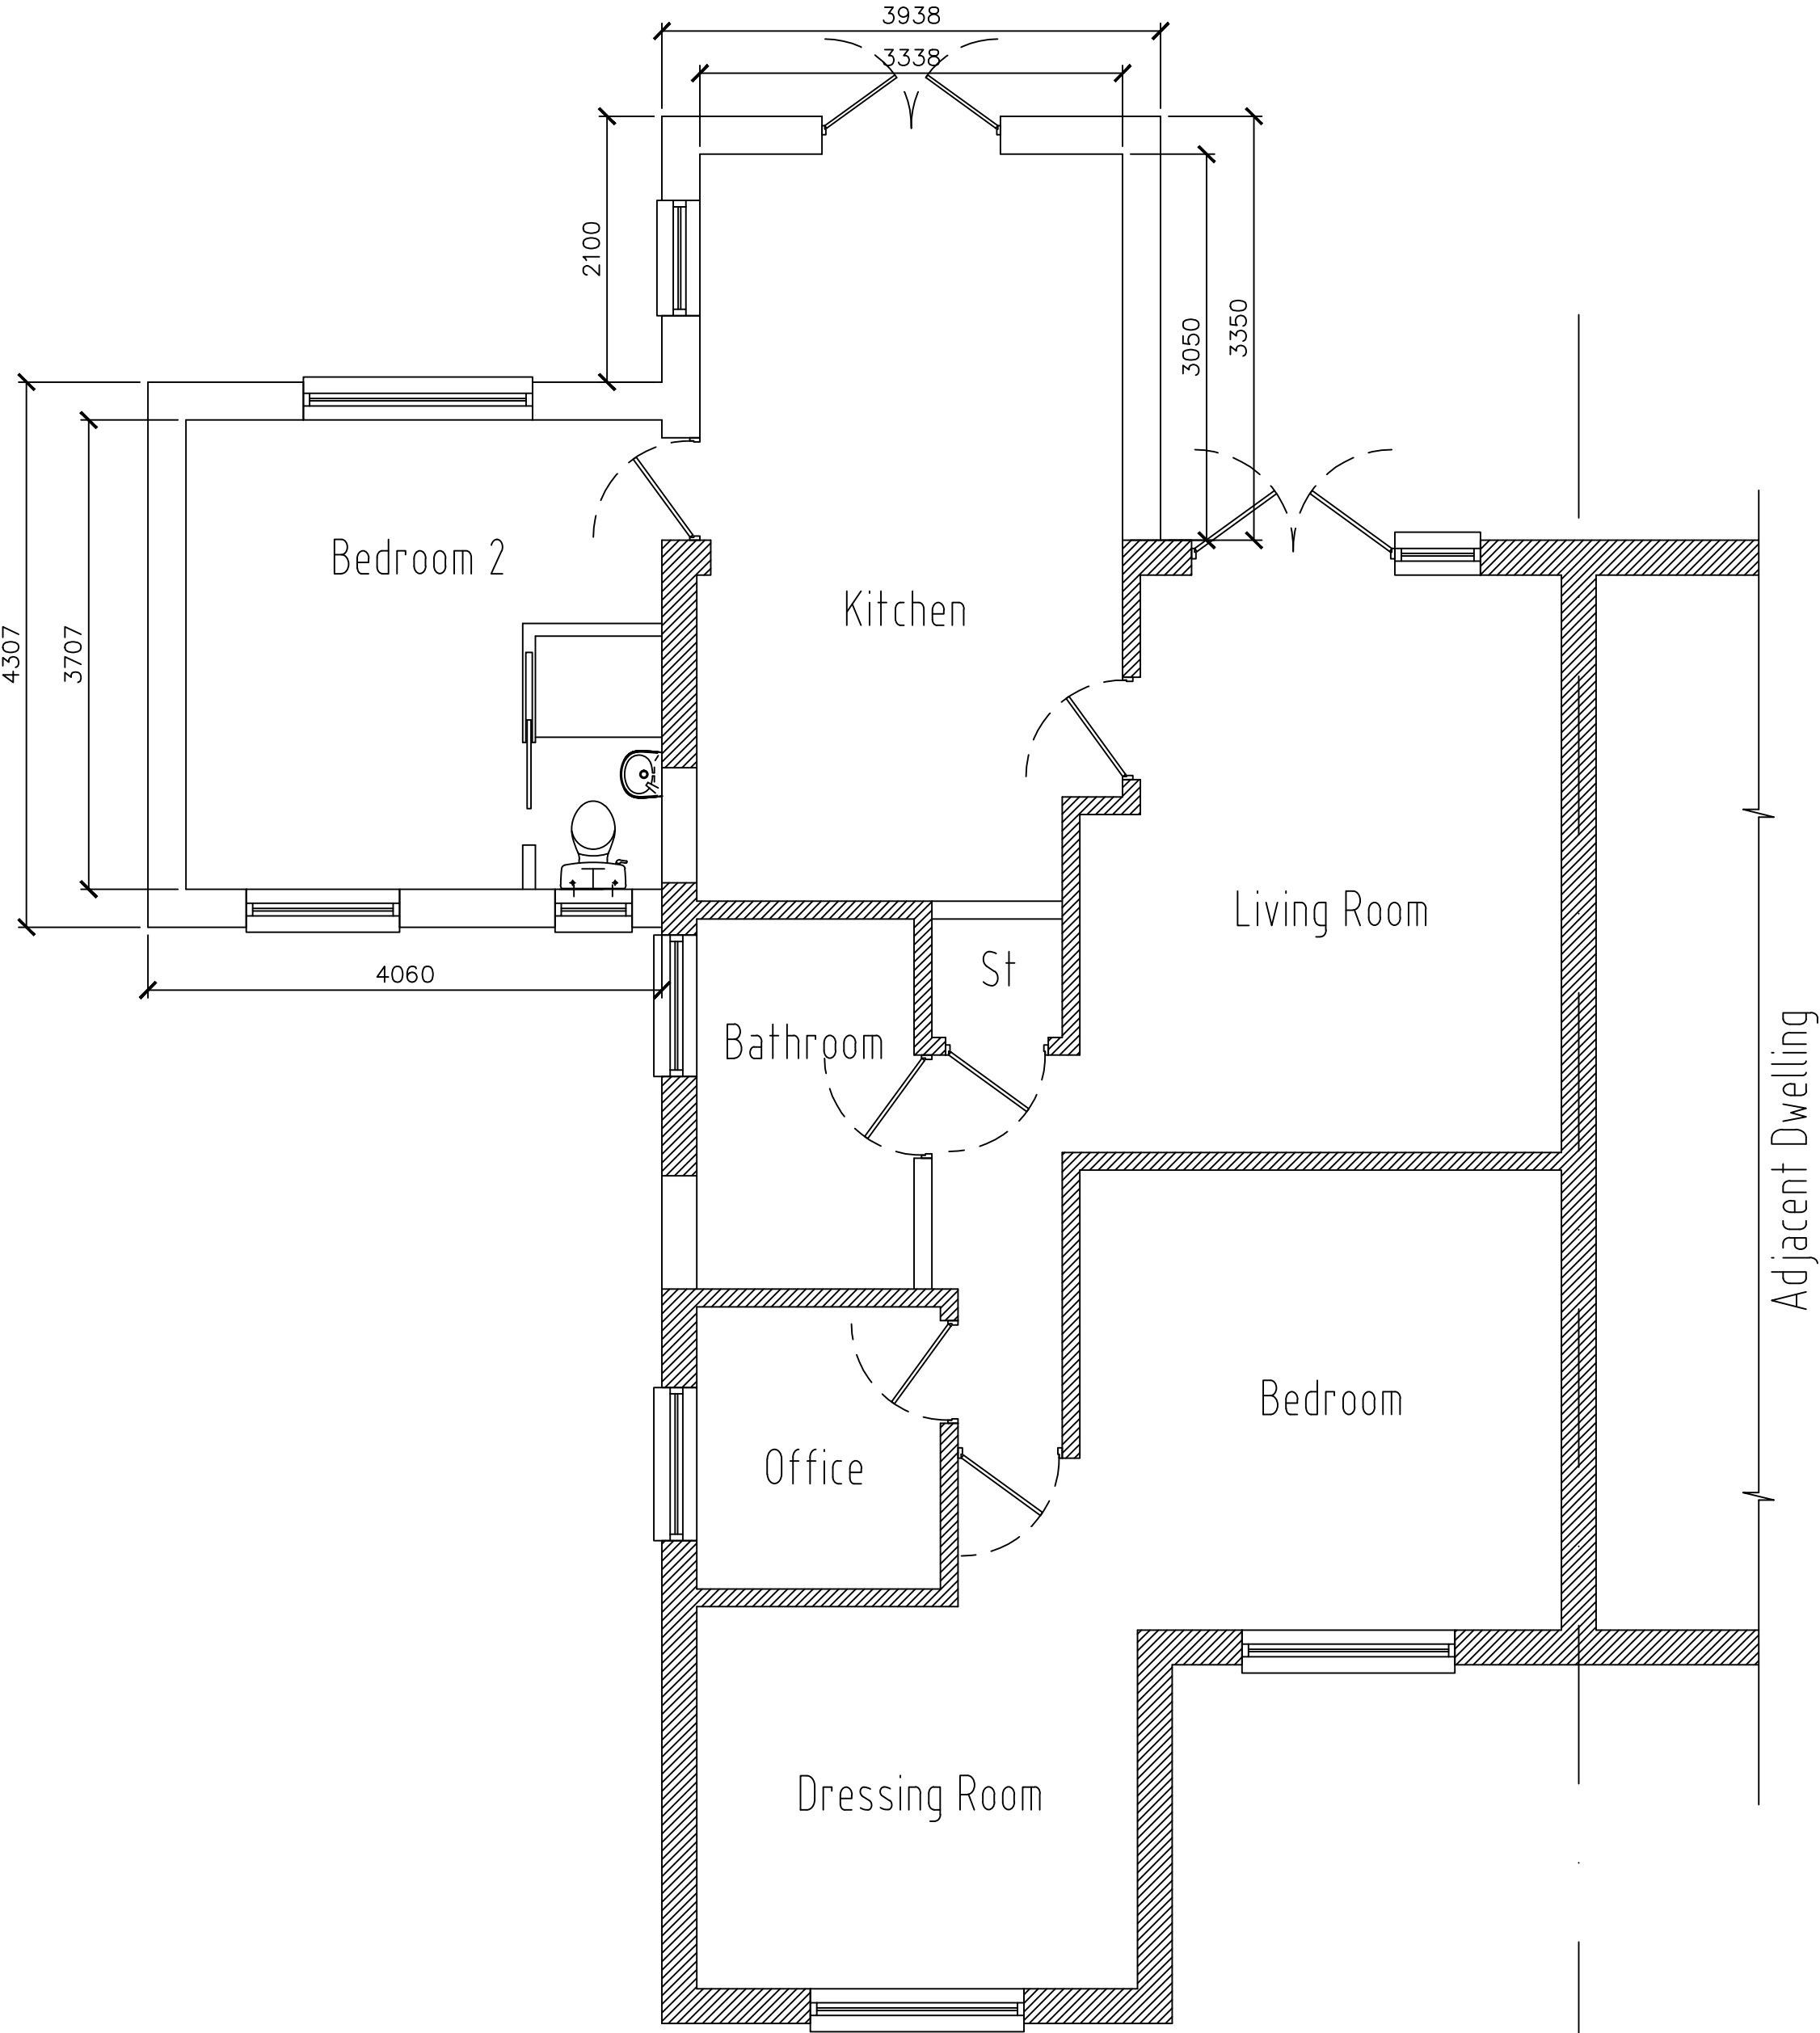

Proposed Ground Floor Plan  
Scale 1:50

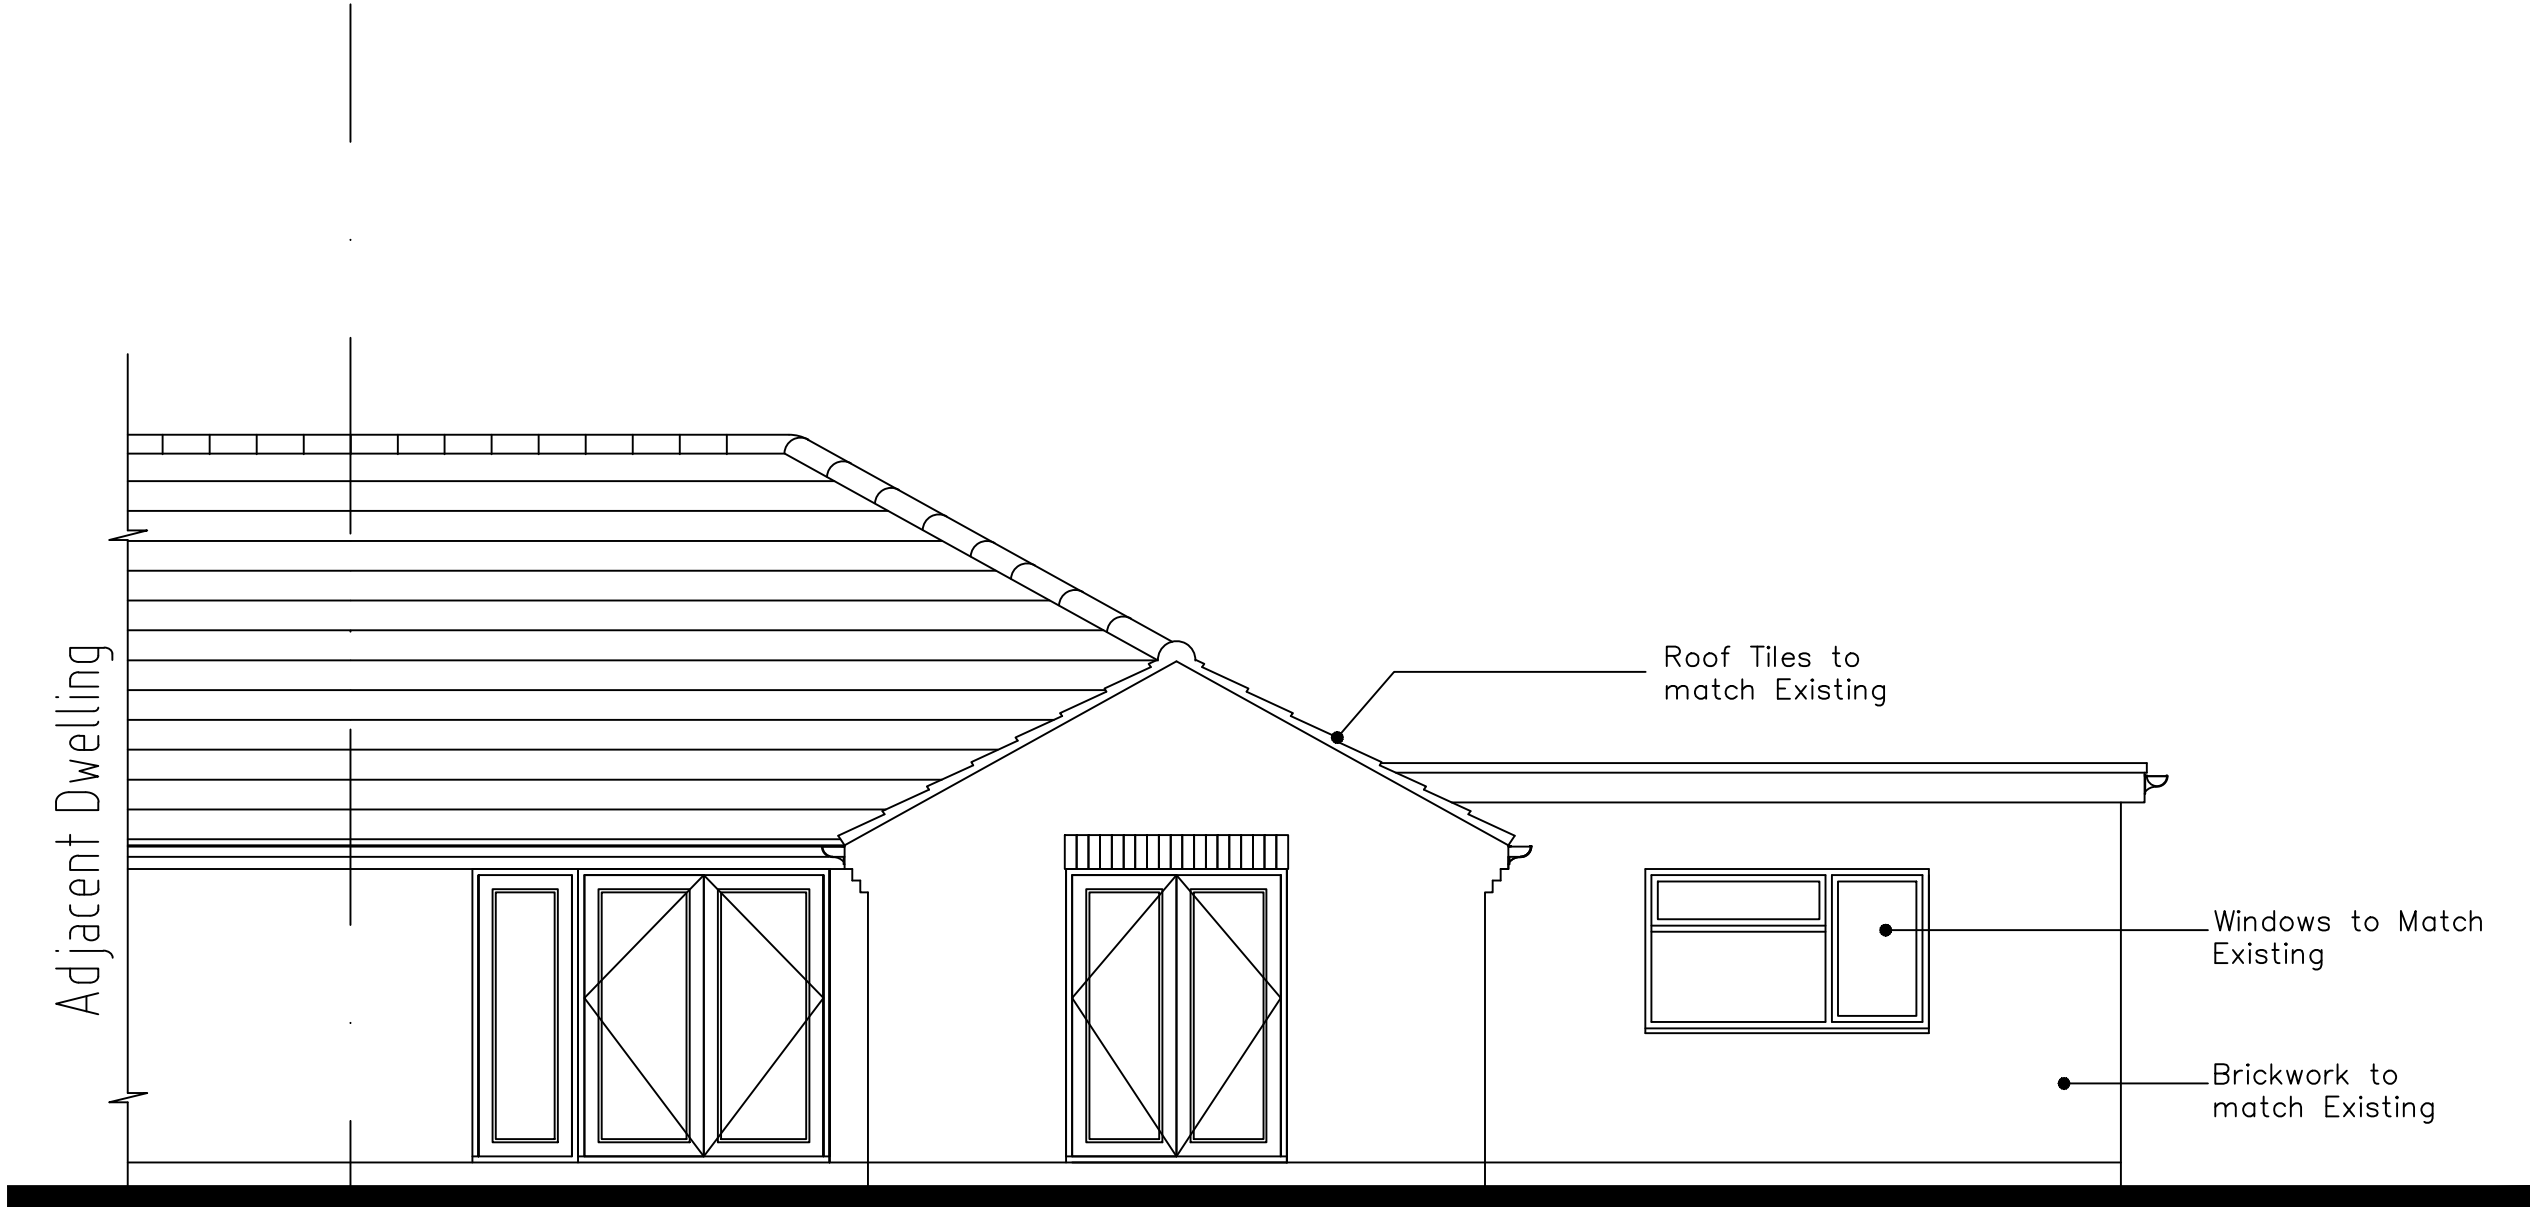

Proposed Rear Elevation  
Scale 1:50

