

27 Crown Hill Close,
Stoke Golding



Proposed Floor Plans

200-TAA-XX-ZZ-DR-A-1200P07




Notes:
This drawing is to be read in conjunction with all other consultants and specialist sub-contractors' drawings, throughout design, tender & construction. All structural and MEP information shown on these drawings is based on structural & MEP philosophy & is to be fully designed, detailed & dimensioned by others.
All specified manufacturers are 'or equal & approved' whether stated or not. Any equivalent product or manufacturer must be approved in writing by the Contract Administrator and Principal Designer before use. All drawings are to be read in conjunction with project specific National Building Specification.
The main contractor is responsible for checking all dimensions prior to commencement of work. Any discrepancies discovered must be reported to the Contract Administrator as soon as they become apparent.


S2 - Suitable for Information
Preliminary

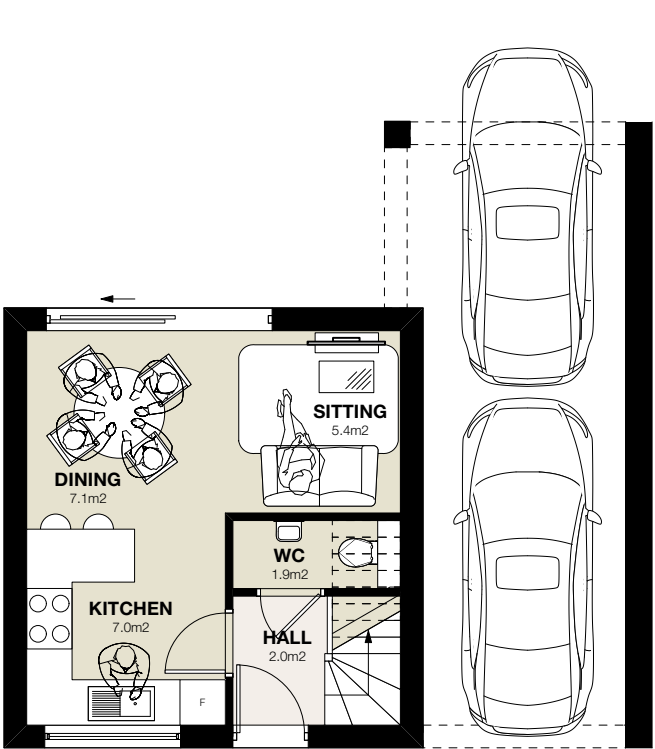 

1 Ground Floor Plan
Scale: 1:100

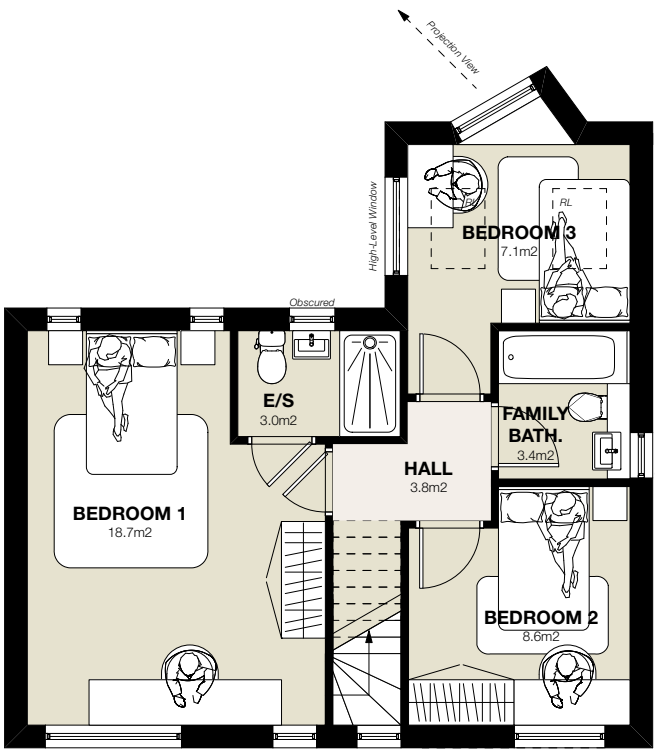

2 First Floor Plan
Scale: 1:100

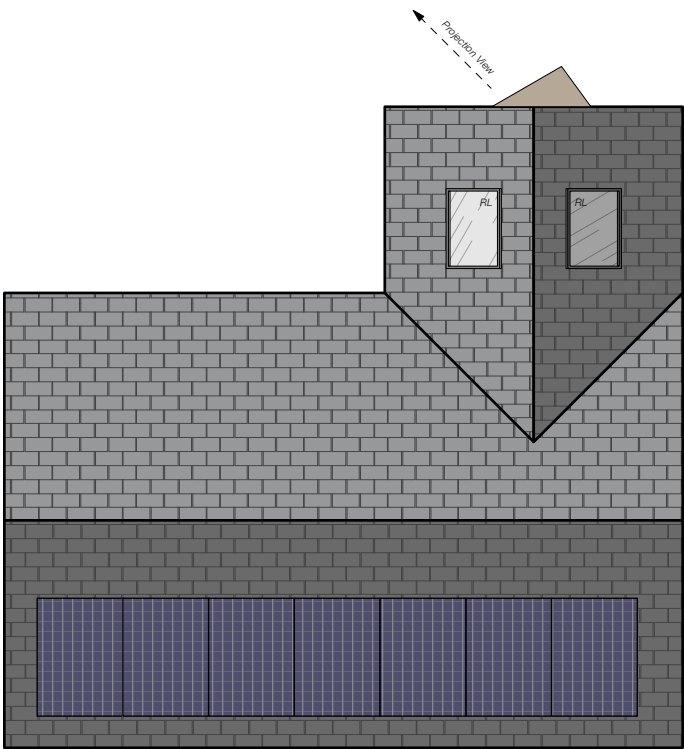

3 Roof Plan
Scale: 1:100

P07	18/05/2026	First Floor Revised	AA
P06	18/09/2024	Plans Revised	AA
P05	01/08/2024	Drawings Revised	AA
P04	03/07/2024	Windows added & RL removed	AA
P03	12/06/2024	Plans Amended	AA

Rev	Date	Revision Details	Author
-----	------	------------------	--------

TIM ADAMS ARCHITECTS

Client	Grove Homes Warwickshire (LTD)
Job	27 Crown Hill Close, Stoke Golding
Title	Proposed Floor Plans

Drawn	Date	Checked	Date
	May 2024	TA	May 2024
Scale	1:200	Size	A3
Drawing Number	Revision		
200-TAA-XX-ZZ-DR-A-1200	P07		

Purpose for Issue	Status
S2 - Suitable for Information	Preliminary

WESTWOOD STUDIOS
59 Bitteswell Road
Lutterworth
Leicestershire
LE17 4EP
Tel: 01162 985350
www.timadamsarchitects.co.uk

Registered company address, TAA Limited, 30 Nelson Street, Leicester LE1 7BA.
Healthcare Design is a sub division of Tim Adams Architects Limited.
Company Number: 11081976
The copyright of this drawing is vested in the Architect/ Designer and must not be copied or reproduced without his written consent. Figured dimensions only to be taken from this drawing.
All contractors and / or specialists must visit the site and be responsible for taking and checking all dimensions relative to this work.