


27 Crown Hill Close,
Stoke Golding

Proposed Site Plan - BNG
Post-Development Habitats

200-TAA-XX-ZZ-DR-A-1210

P01

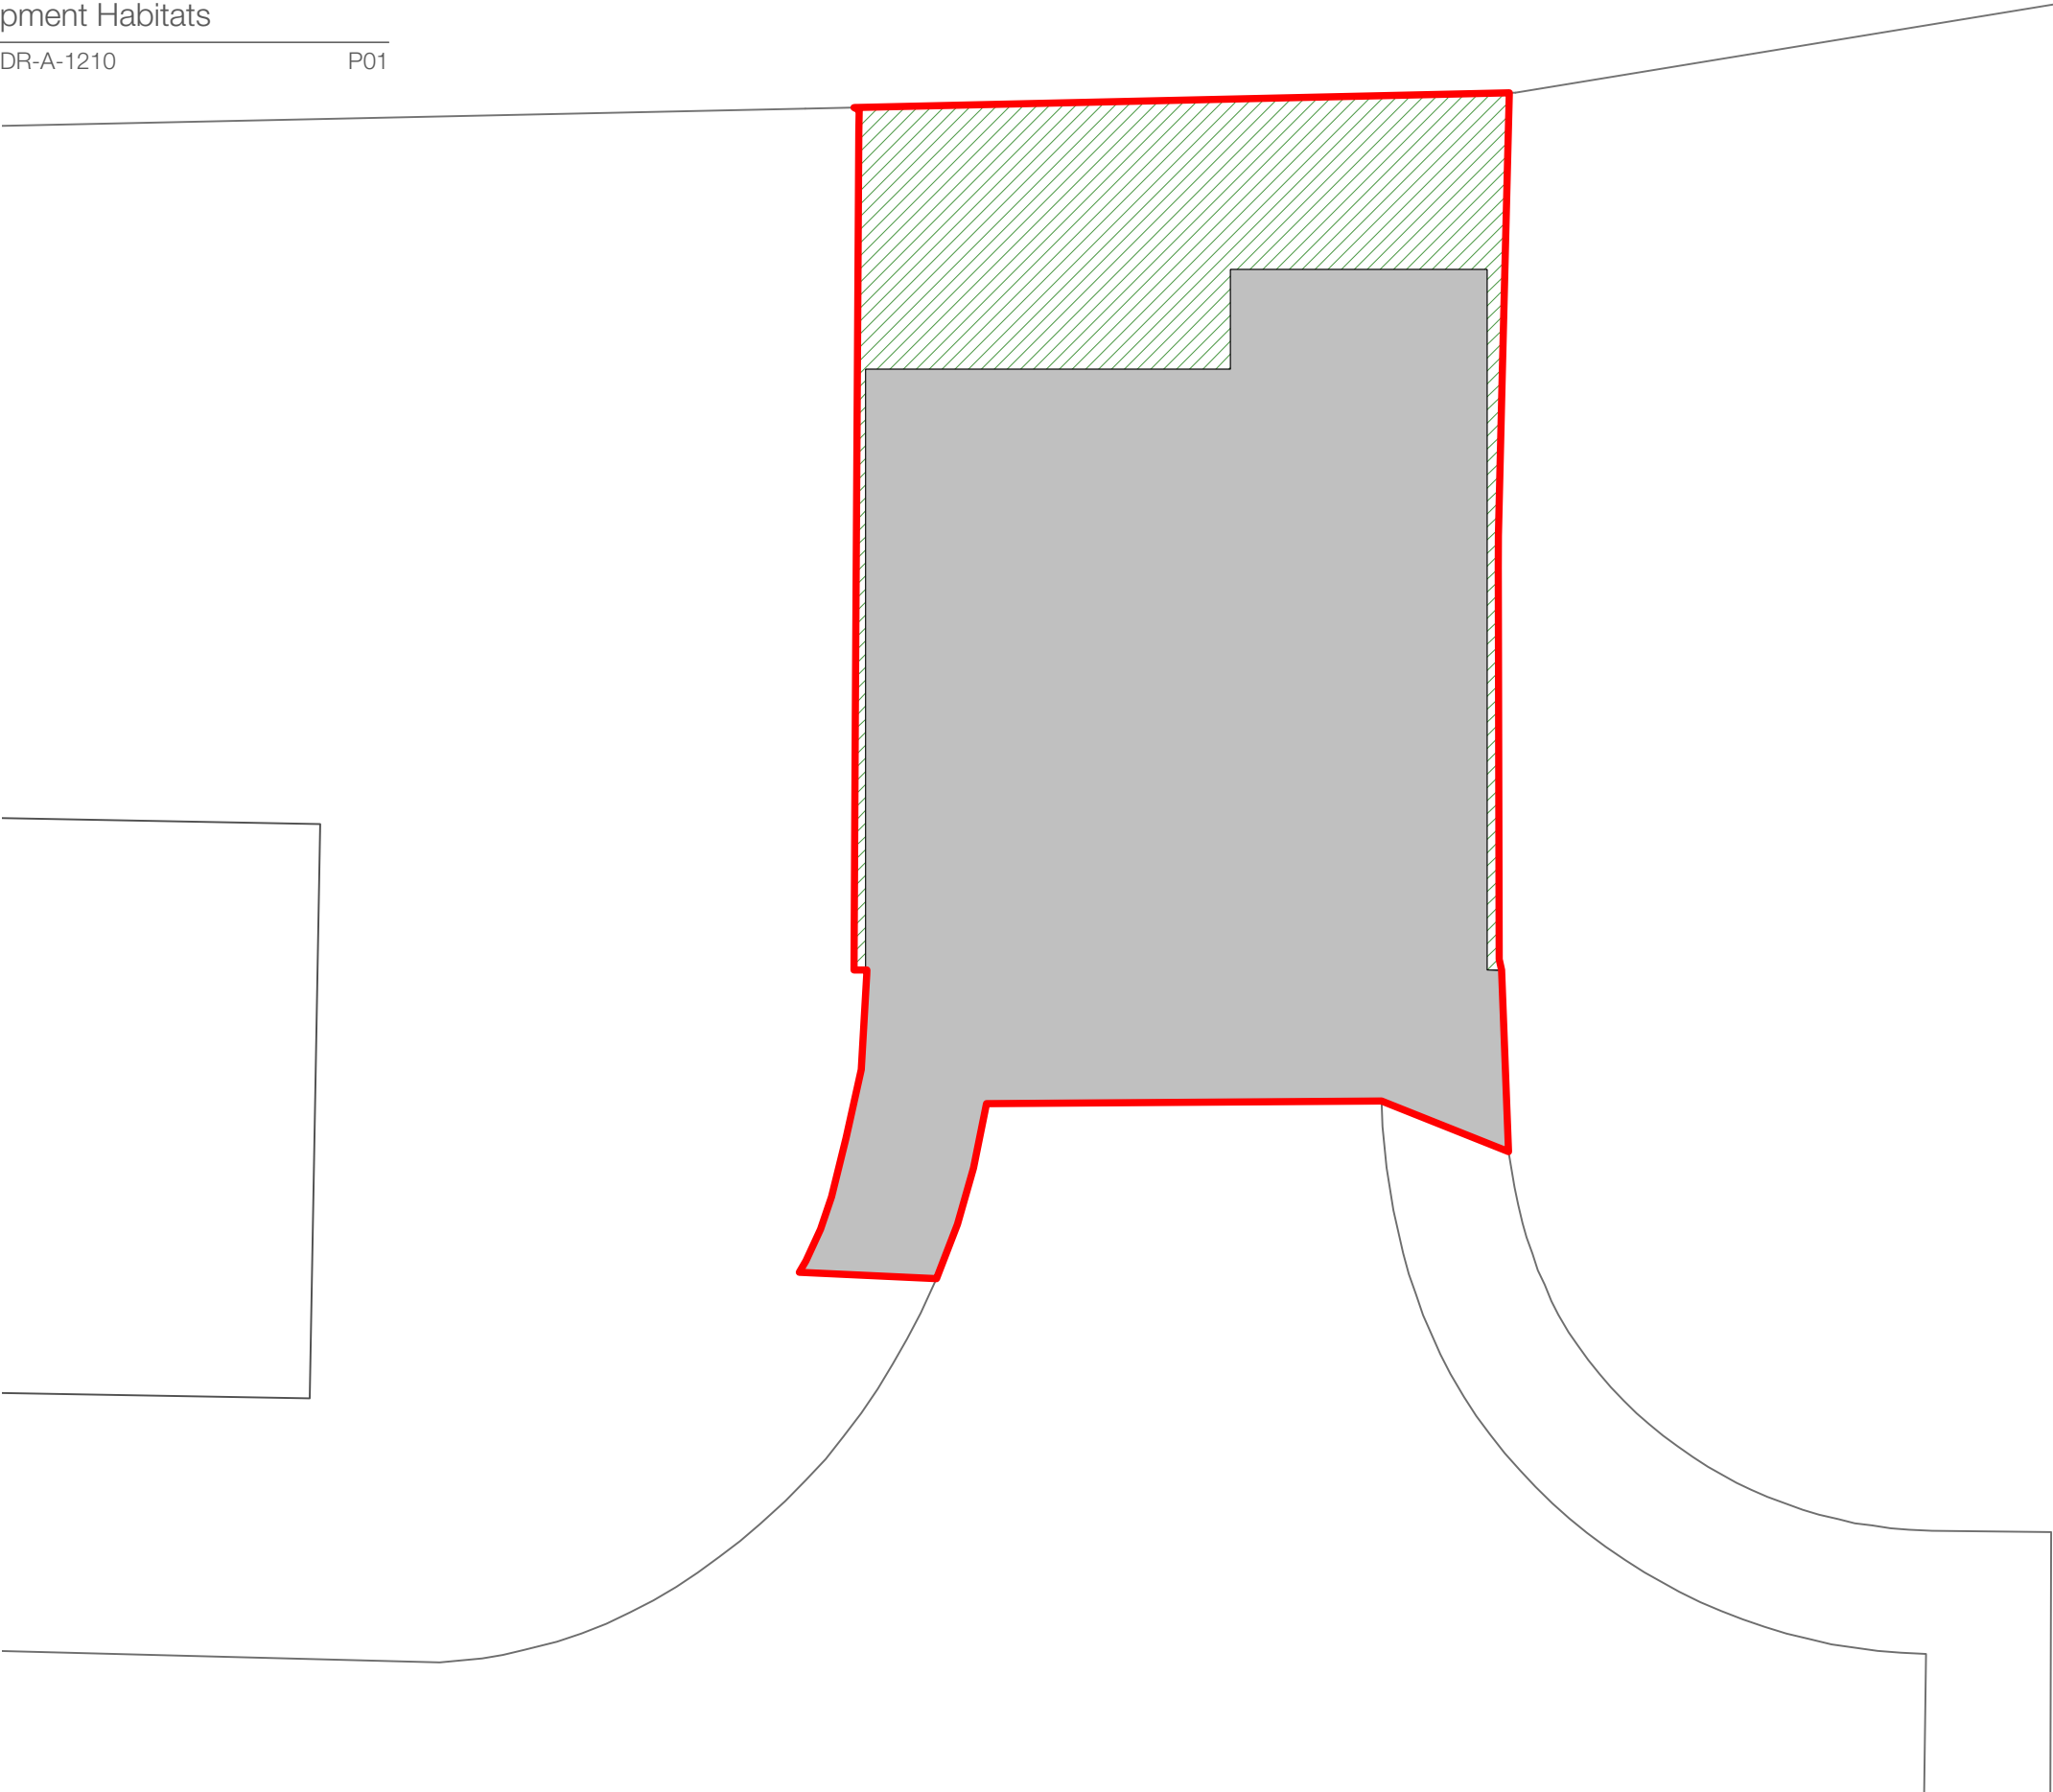


Notes:

This drawing is to be read in conjunction with all other consultants and specialist sub-contractors' drawings, throughout design, tender & construction. All structural and MEP information shown on these drawings is based on structural & MEP philosophy & is to be fully designed, detailed & dimensioned by others.

All specified manufacturers are 'or equal & approved' whether stated or not. Any equivalent product or manufacturer must be approved in writing by the Contract Administrator and Principal Designer before use. All drawings are to be read in conjunction with project specific National Building Specification.

The main contractor is responsible for checking all dimensions prior to commencement of work. Any discrepancies discovered must be reported to the Contract Administrator as soon as they become apparent.


S2 - Suitable for Information
Preliminary

 

- Site Boundary
- Modified Grassland
- Developed Land, Sealed Surface

P01 17/06/2026 Initial Issue ZA

Rev	Date	Revision Details	Author
-----	------	------------------	--------

 

TIM ADAMS ARCHITECTS

Client	Grove Homes Warwickshire (LTD)
Job	27 Crown Hill Close, Stoke Golding
Title	Proposed Site Plan - BNG Post-Development Habitats

Drawn	Date	Checked	Date
ZA	June 2026	TA	June 2026
Scale	1:100	Size	A3
Drawing Number		Revision	
200-TAA-XX-ZZ-DR-A-1210		P01	

Purpose for Issue	Status
S2 - Suitable for Information	Preliminary

WESTWOOD STUDIOS
59 Bitteswell Road
Lutterworth
Leicestershire
LE17 4EP
Tel: 01455 817217
www.timadamsarchitects.co.uk

Registered company address, TAA Limited, 30 Nelson Street, Leicester LE1 7BA.
Healthcare Design is a sub division of Tim Adams Architects Limited.
Company Number: 11081976

The copyright of this drawing is vested in the Architect/ Designer and must not be copied or reproduced without his written consent. Figured dimensions only to be taken from this drawing.
All contractors and / or specialists must visit the site and be responsible for taking and checking all dimensions relative to this work.