



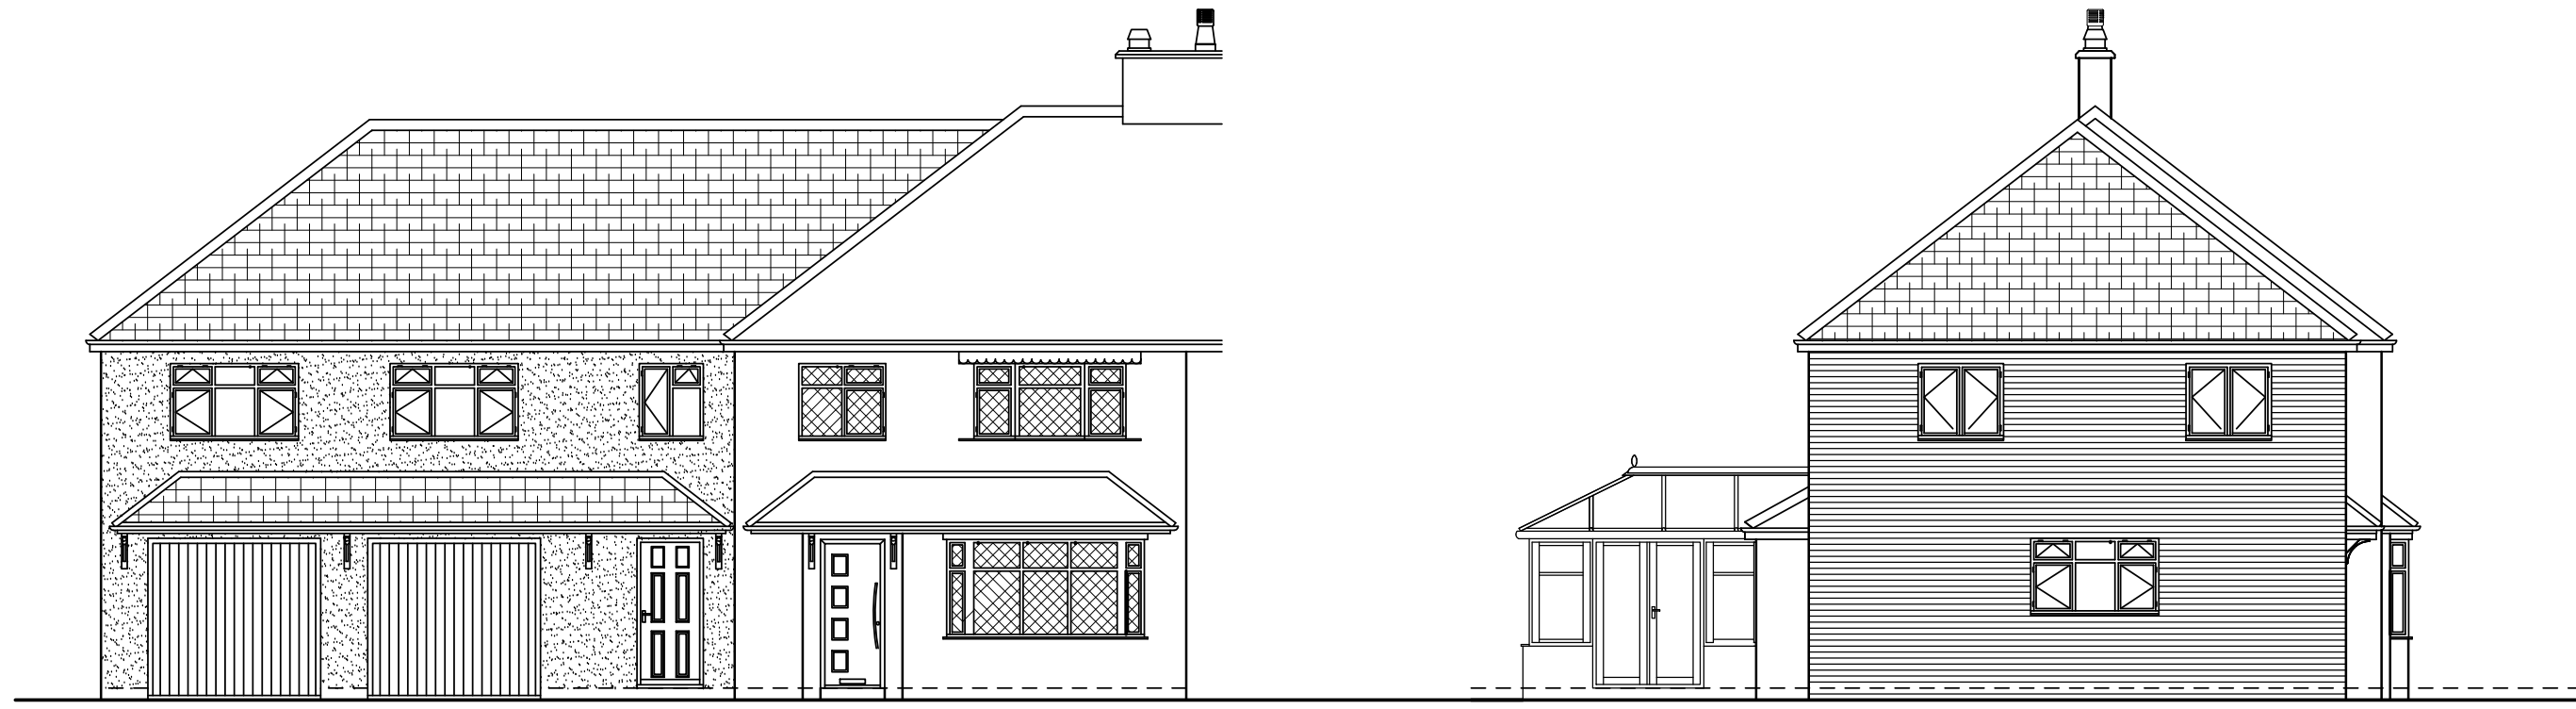


1 : 100 South East Front Elevation

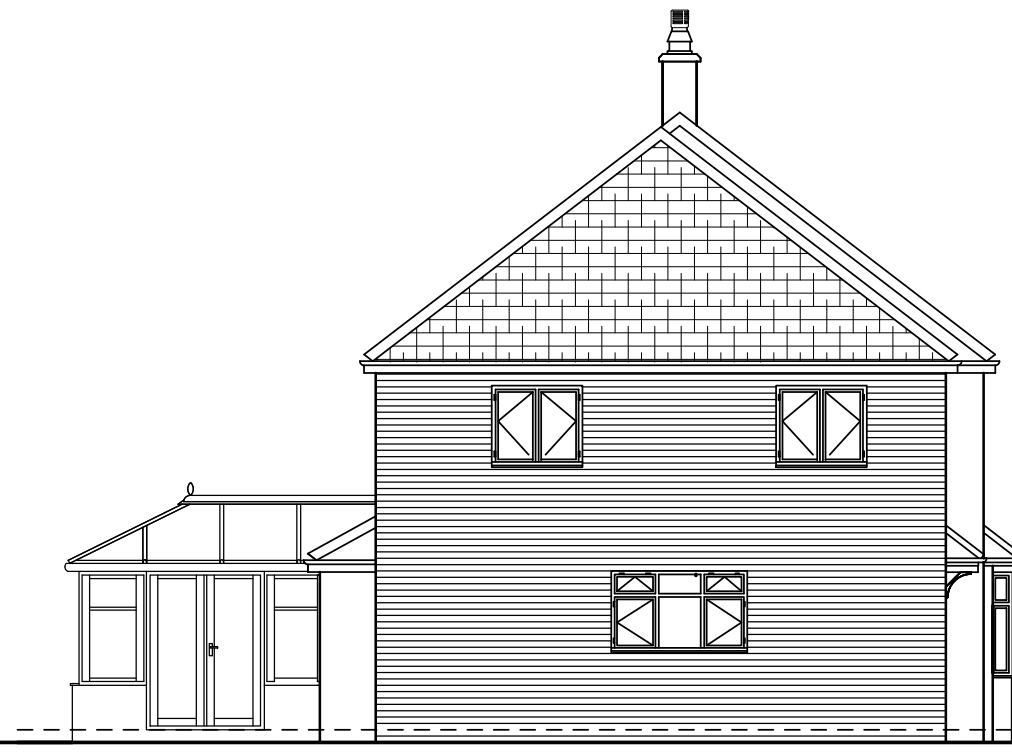

1 : 100 South West Side Elevation



1 : 100 North West Rear Elevation

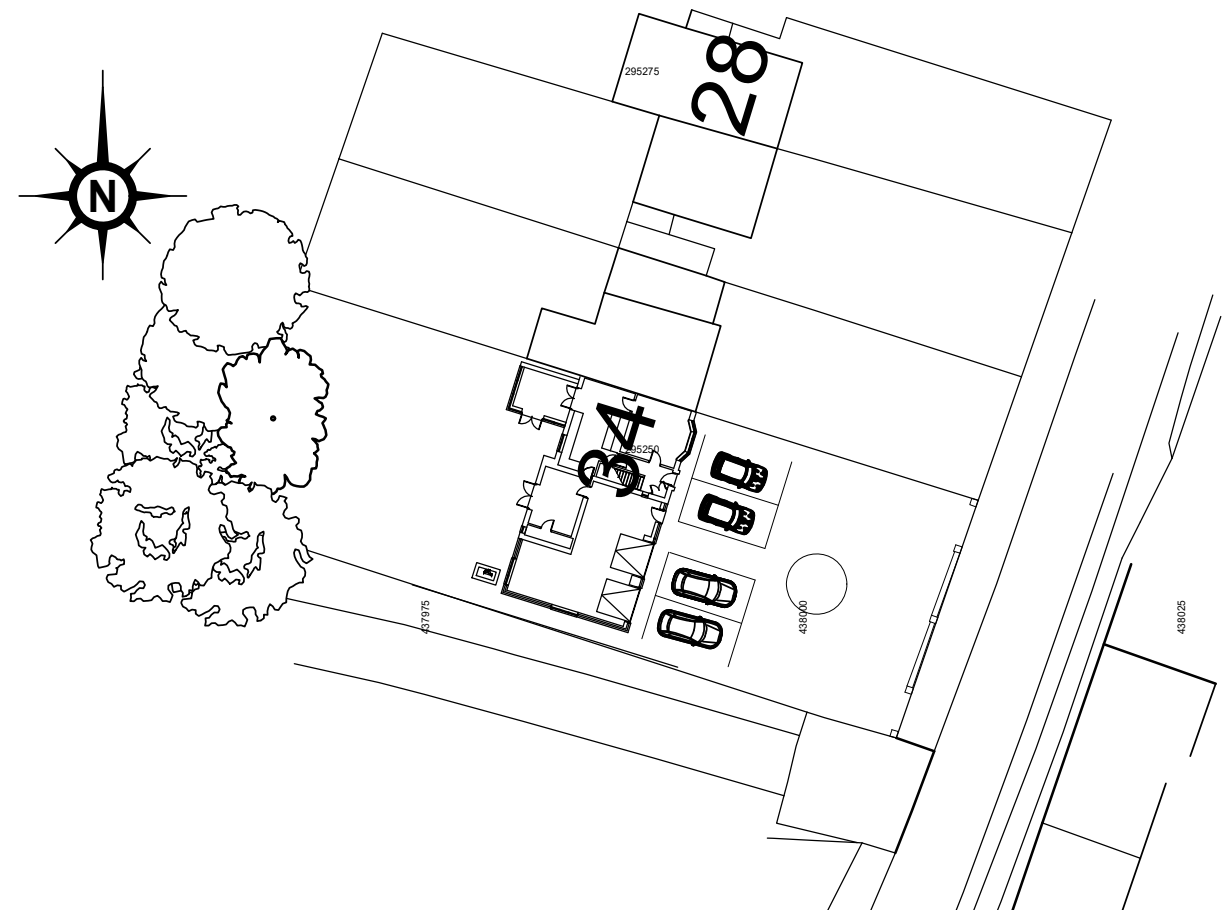

Ordnance Survey, (c) Crown Copyright 2025. All rights reserved.
Licence number 100022432
1 : 500 Block Plan



1 : 1250 Scale Bar




1 : 500 Scale Bar



1 : 200 Scale Bar




1 : 100 Scale Bar

 


1 : 50 Scale Bar

Disclaimer:
This drawing is accurate from the information that was available at the time of survey and is by no means a detailed representation. Due to the subterranean nature of storm and foul drainage, any drainage shown is an educated assessment of the drainage runs. All drainage shown to be assessed and confirmed on site before works commence.

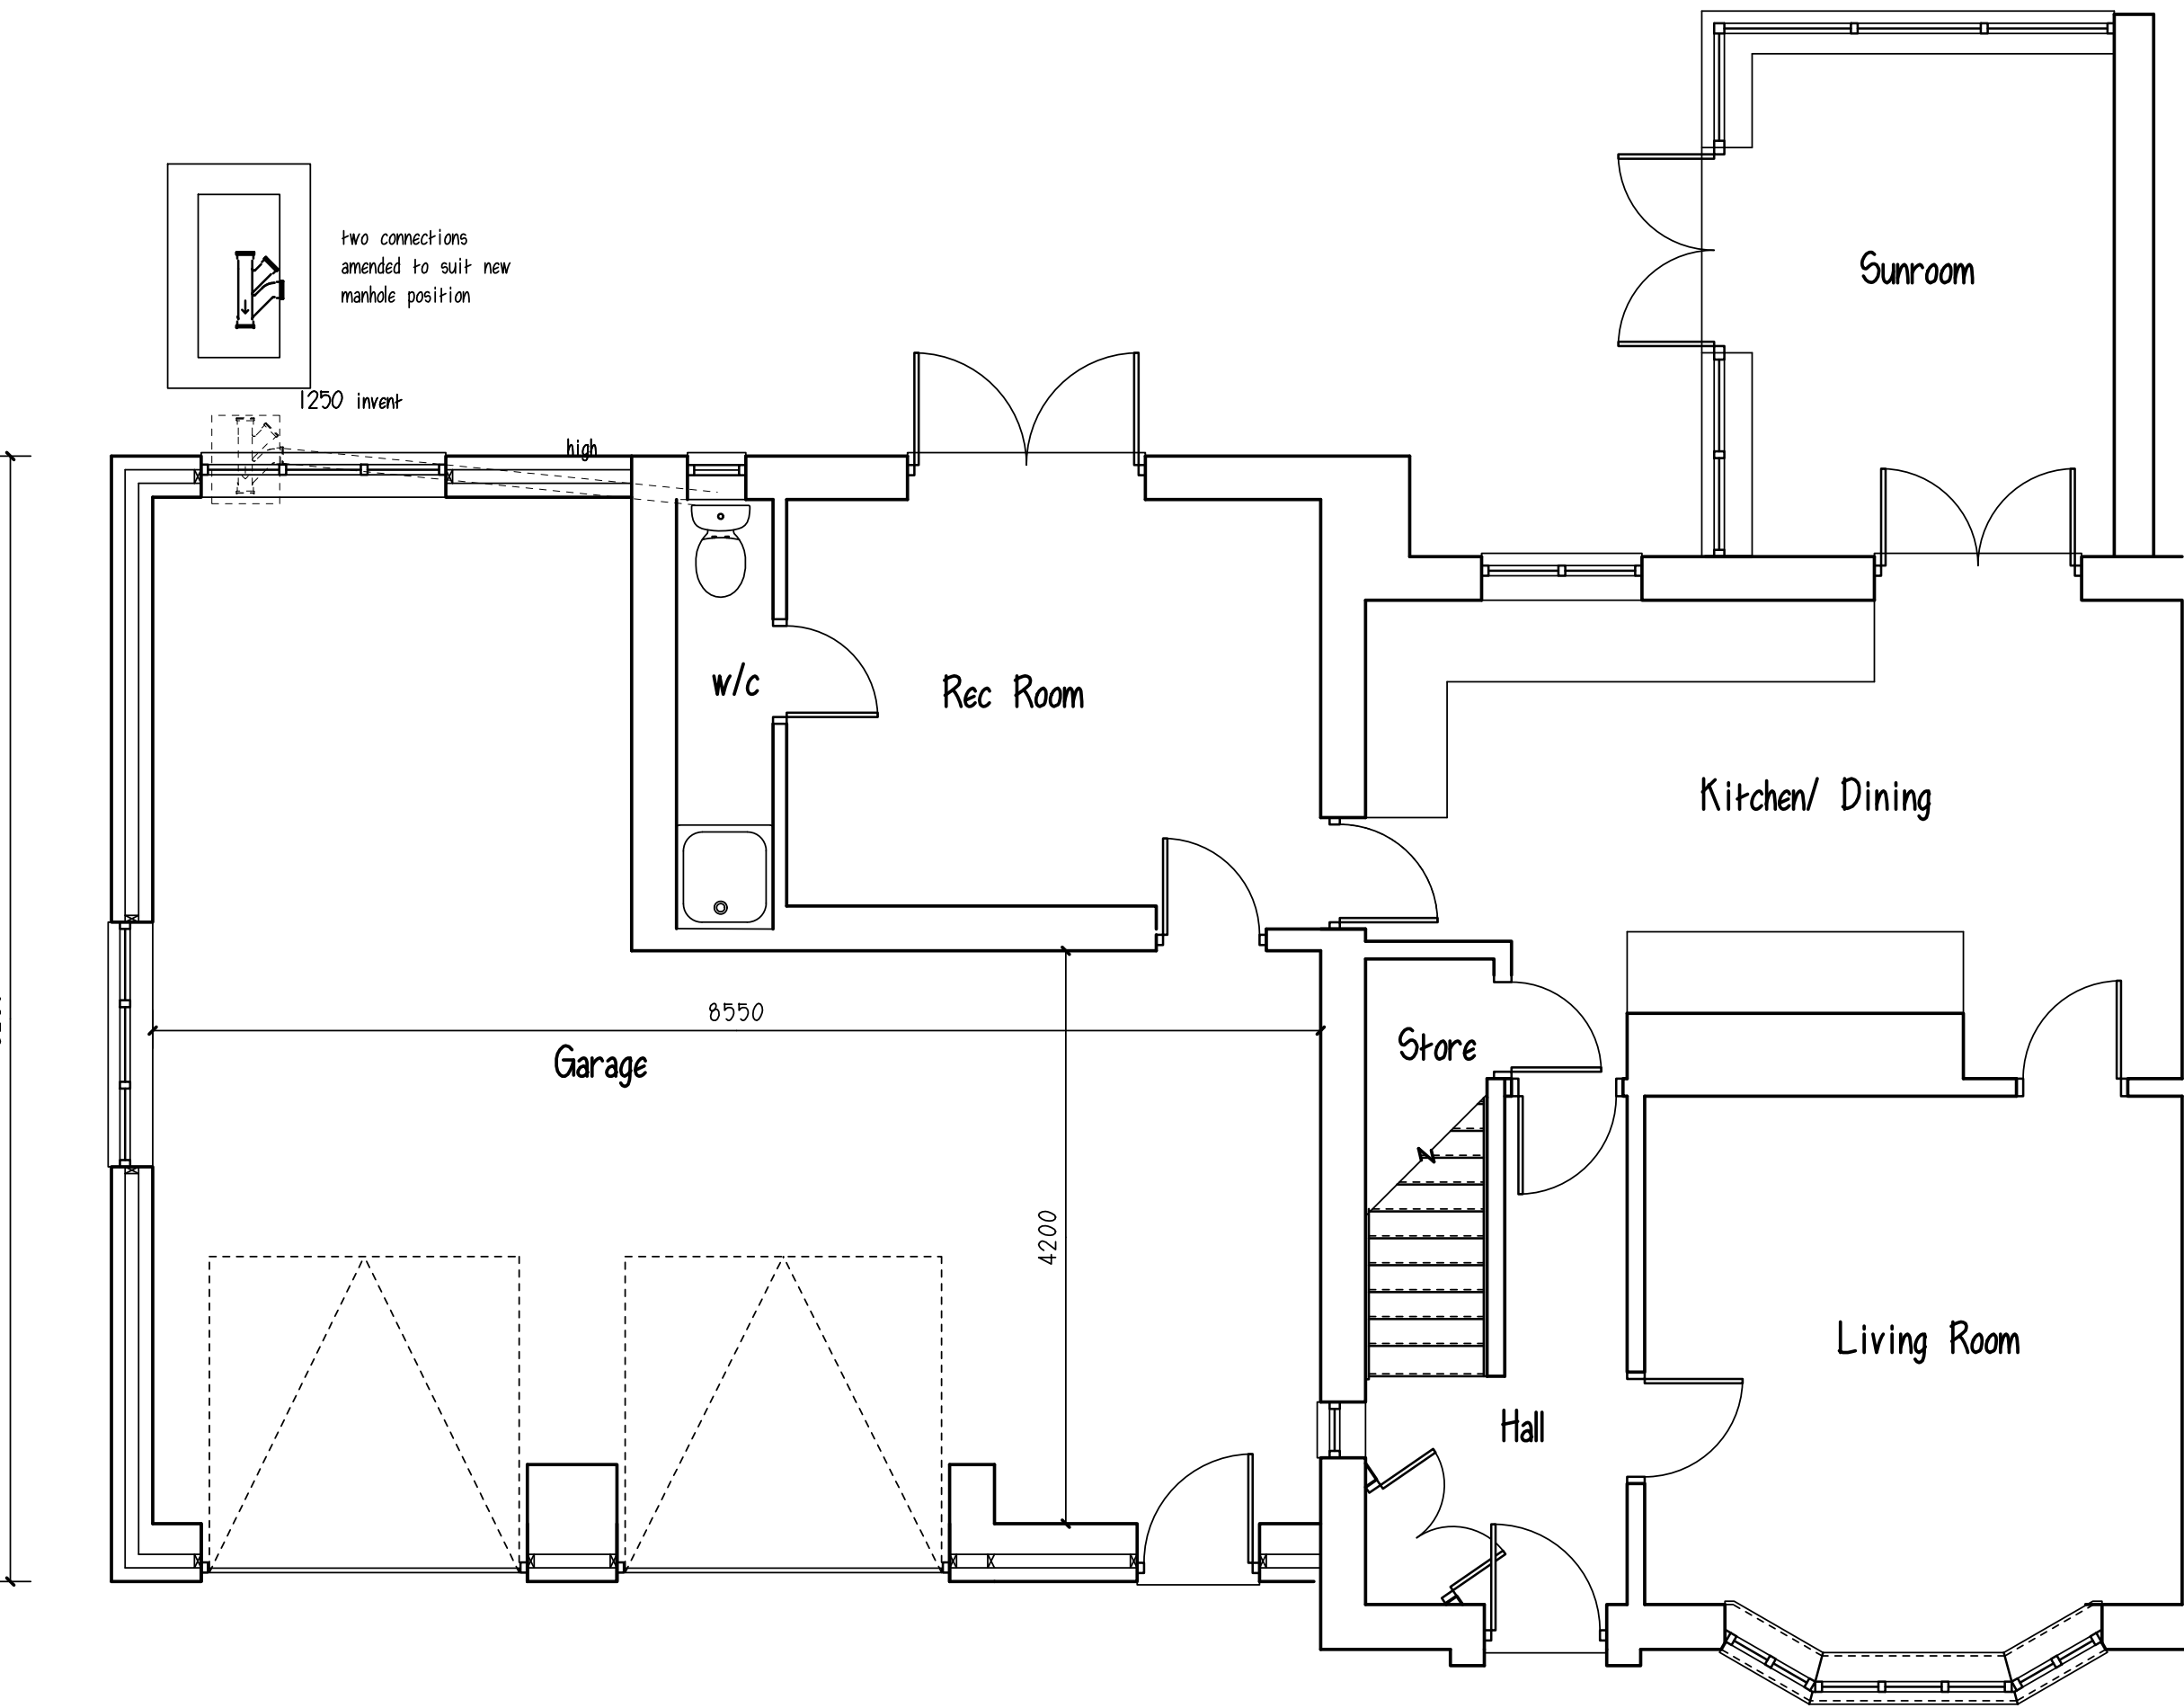

1 : 50 Ground Floor Plan

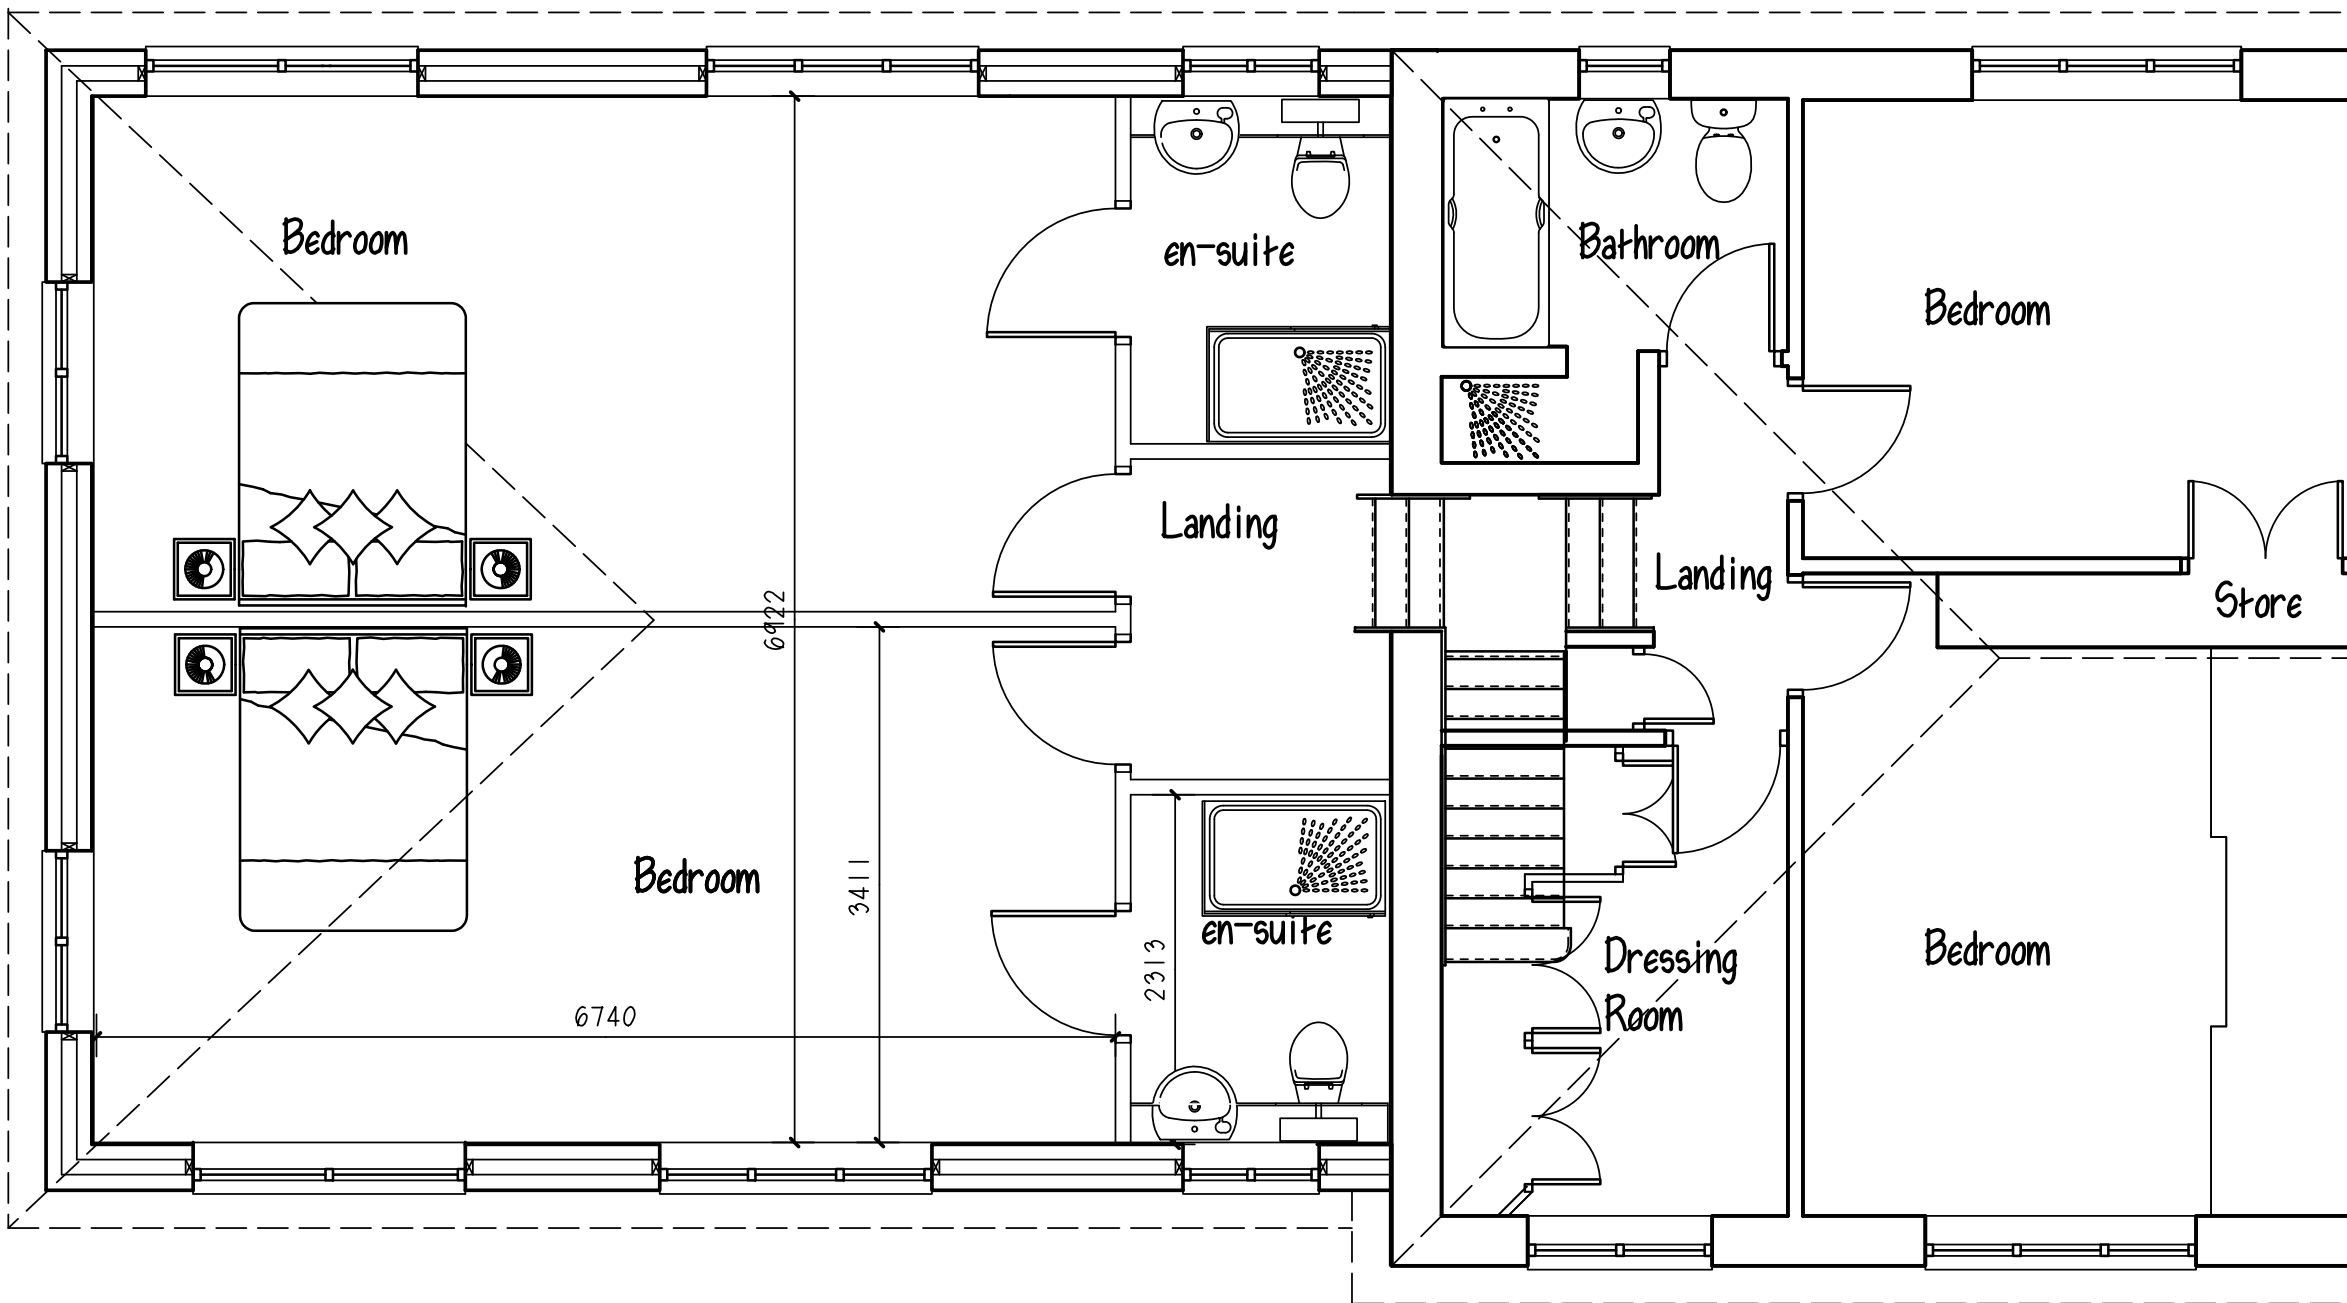

1 : 50 First Floor Plan

Project PROPOSED ALTERATIONS 34 NUNEATON LANE HIGHAM ON THE HILL CV13 6AD			
Client MR W MANN			
Drawing Title SKETCH SCHEME			
Drawing No 1411-02		Revision D	
Scale 1:50 @ A1 1:100 @ A2		Page Size A1	
Drawn by CETN CETN CETN CETN CETN	Checked by --- ART ART ART ART	Date 26/09/2025 13/10/2025 04/03/26 16/06/2026 08/07/26	Stage Survey Drawing sketch scheme Revision A trees added REVISION D
 ARTaylor Ltd 7 Greenway, Nuneaton Warwickshire CV11 6NL tel 024 7636 6997 enquiries@taylordesignltd			

© copyright
This drawing is the property of ARTaylor Ltd until the full payment of the client. If the drawings are used with out payment they have been miss used and the client is liable for legal proceedings.