


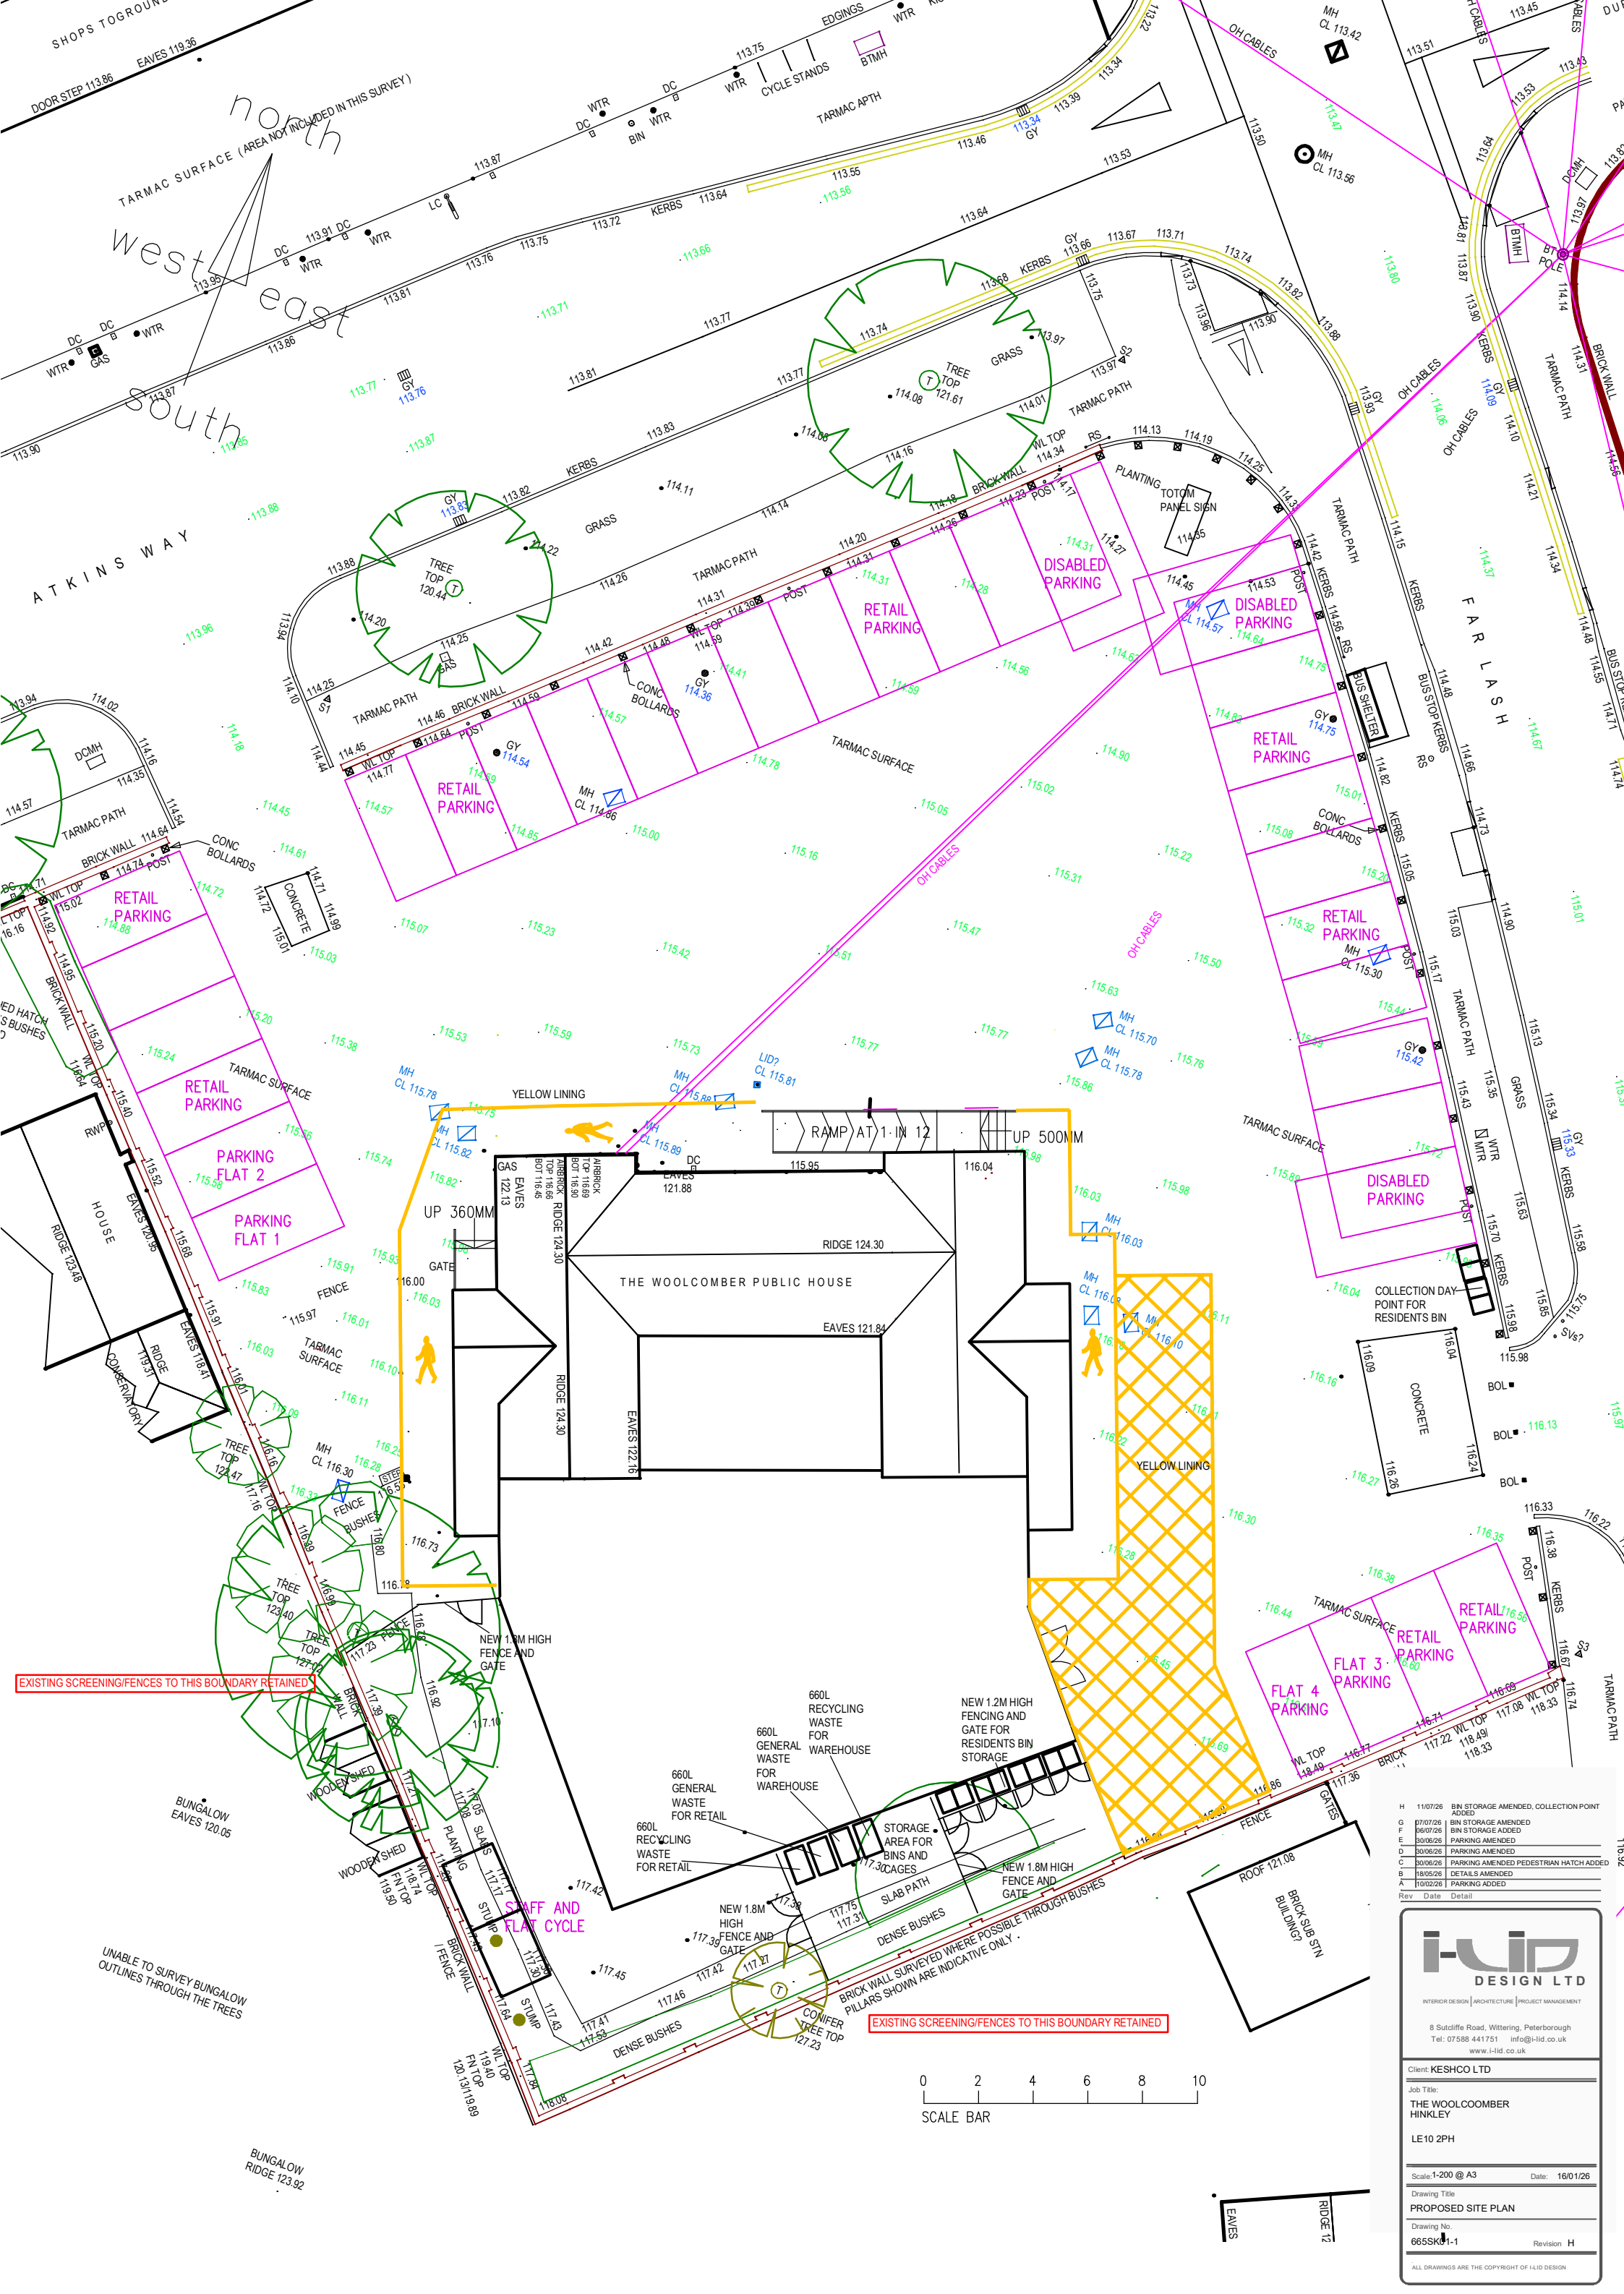

Rev	Date	Detail
H	11/07/26	BIN STORAGE AMENDED, COLLECTION POINT ADDED
G	07/07/26	BIN STORAGE AMENDED
F	06/07/26	BIN STORAGE ADDED
E	30/06/26	PARKING AMENDED
D	30/06/26	PARKING AMENDED
C	30/06/26	PARKING AMENDED PEDESTRIAN HATCH ADDED
B	18/06/26	DETAILS AMENDED
A	10/02/26	PARKING ADDED

INTERIOR DESIGN | ARCHITECTURE | PROJECT MANAGEMENT

8 Sutcliffe Road, Wittering, Peterborough
Tel: 07588 441751 info@i-lid.co.uk
www.i-lid.co.uk

Client: KESHCO LTD

Job Title:
THE WOOLCOMBER
HINKLEY

LE10 2PH

Scale: 1-200 @ A3 Date: 16/01/26

Drawing Title:
PROPOSED SITE PLAN

Drawing No.:
665SK1-1

Revision: H

ALL DRAWINGS ARE THE COPYRIGHT OF I-LID DESIGN