 



- 

OFF WHITE RENDER
SYSTEM
- 


PROFILED METAL
CLADDING LIGHT GREY
- 

CONCRETE INTERLOCKING
ROOF TILES TO MATCH
EXISTING
- 

BRICKWORK TO MATCH
EXISTING

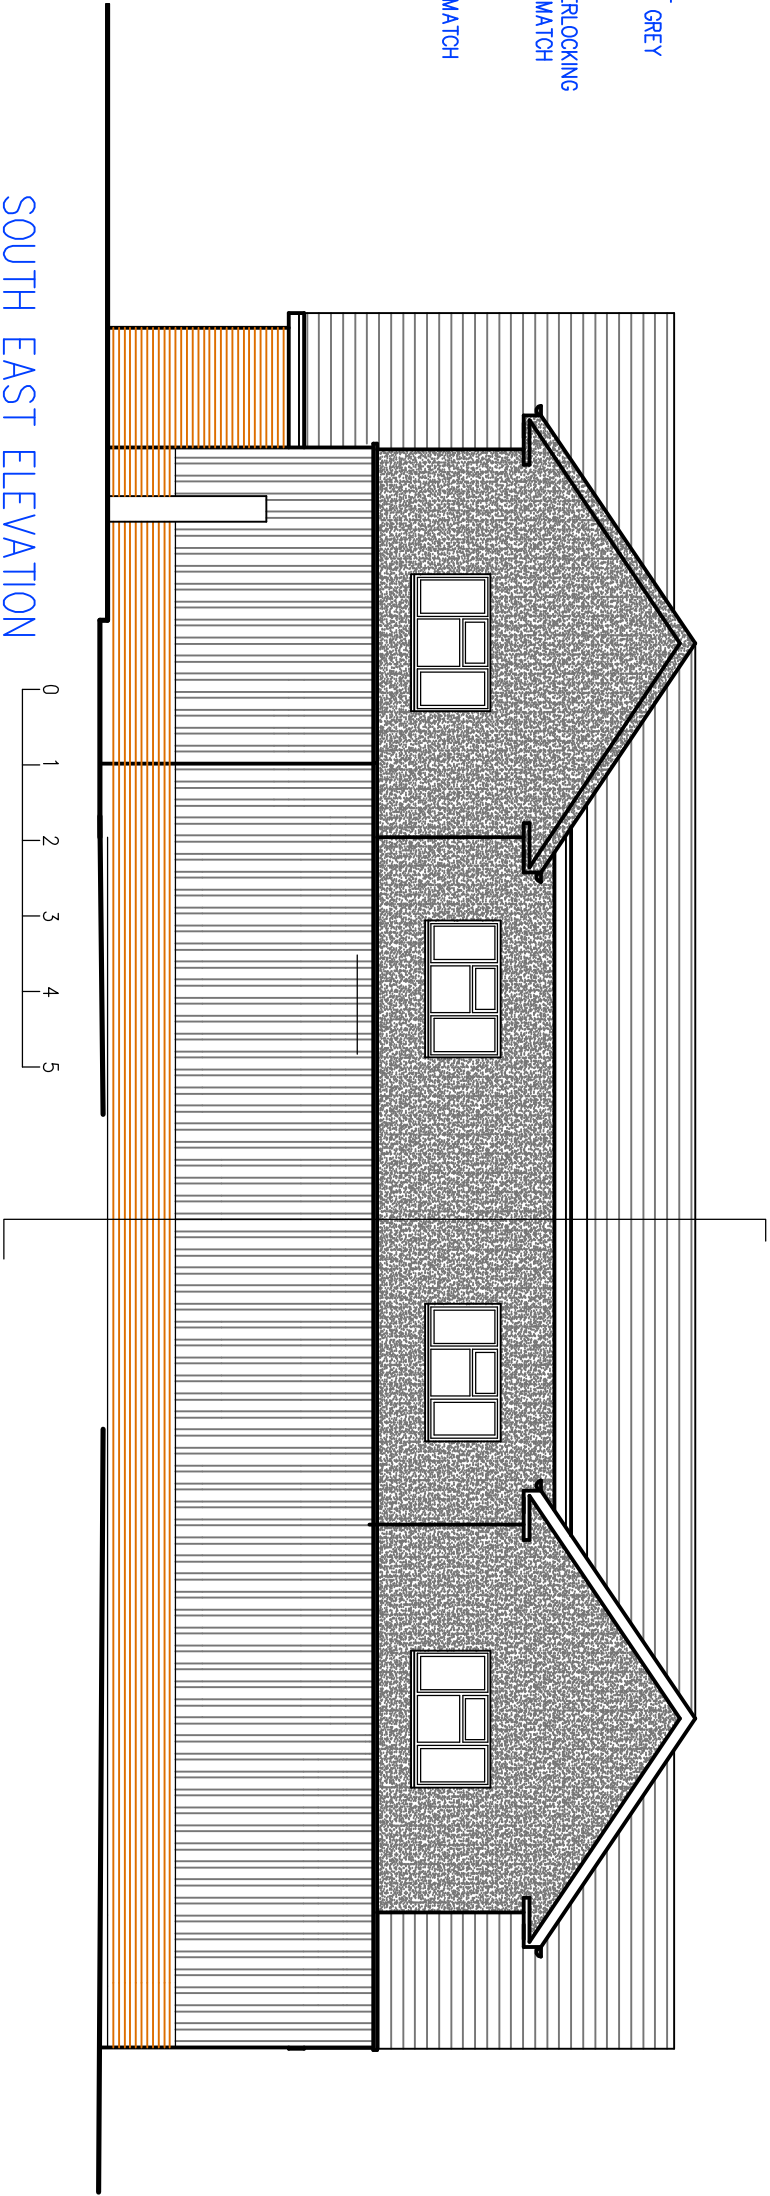

SOUTH EAST ELEVATION

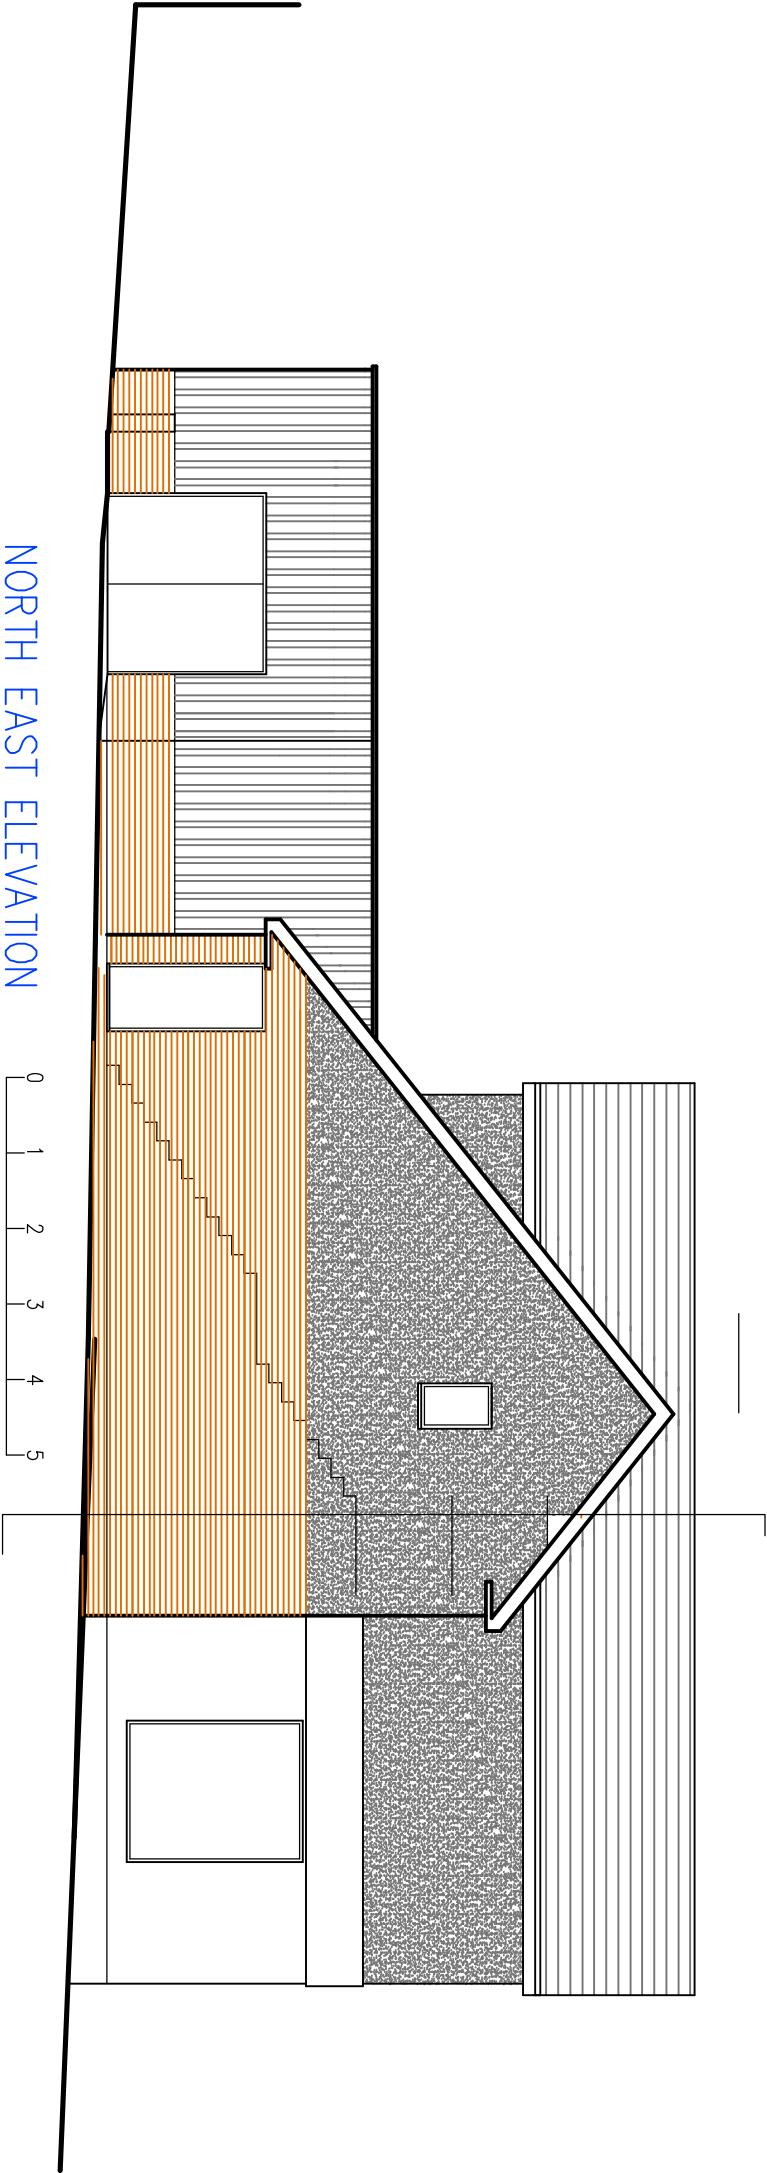

NORTH EAST ELEVATION

C	18/05/26	DETAILS AMENDED
B	13/02/26	DETAILS AMENDED
A	10/02/26	DETAILS AMENDED
Rev	Date	Detail



INTERIOR DESIGN | ARCHITECTURE | PROJECT MANAGEMENT

8 Sutcliffe Road, Wittering, Peterborough
Tel: 07588 441751 info@i-hid.co.uk
www.i-hid.co.uk

Client: KESHCO LTD

Job Title:
THE WOOLCOOMBER
HINKLEY

LE10 2PH

Scale: 1-100 @ A3 Date: 29/01/26

Drawing Title
PROPOSED ELEVATIONS

Drawing No. Revision
665SK02-2 C

ALL DRAWINGS ARE THE COPYRIGHT OF I-HID DESIGN