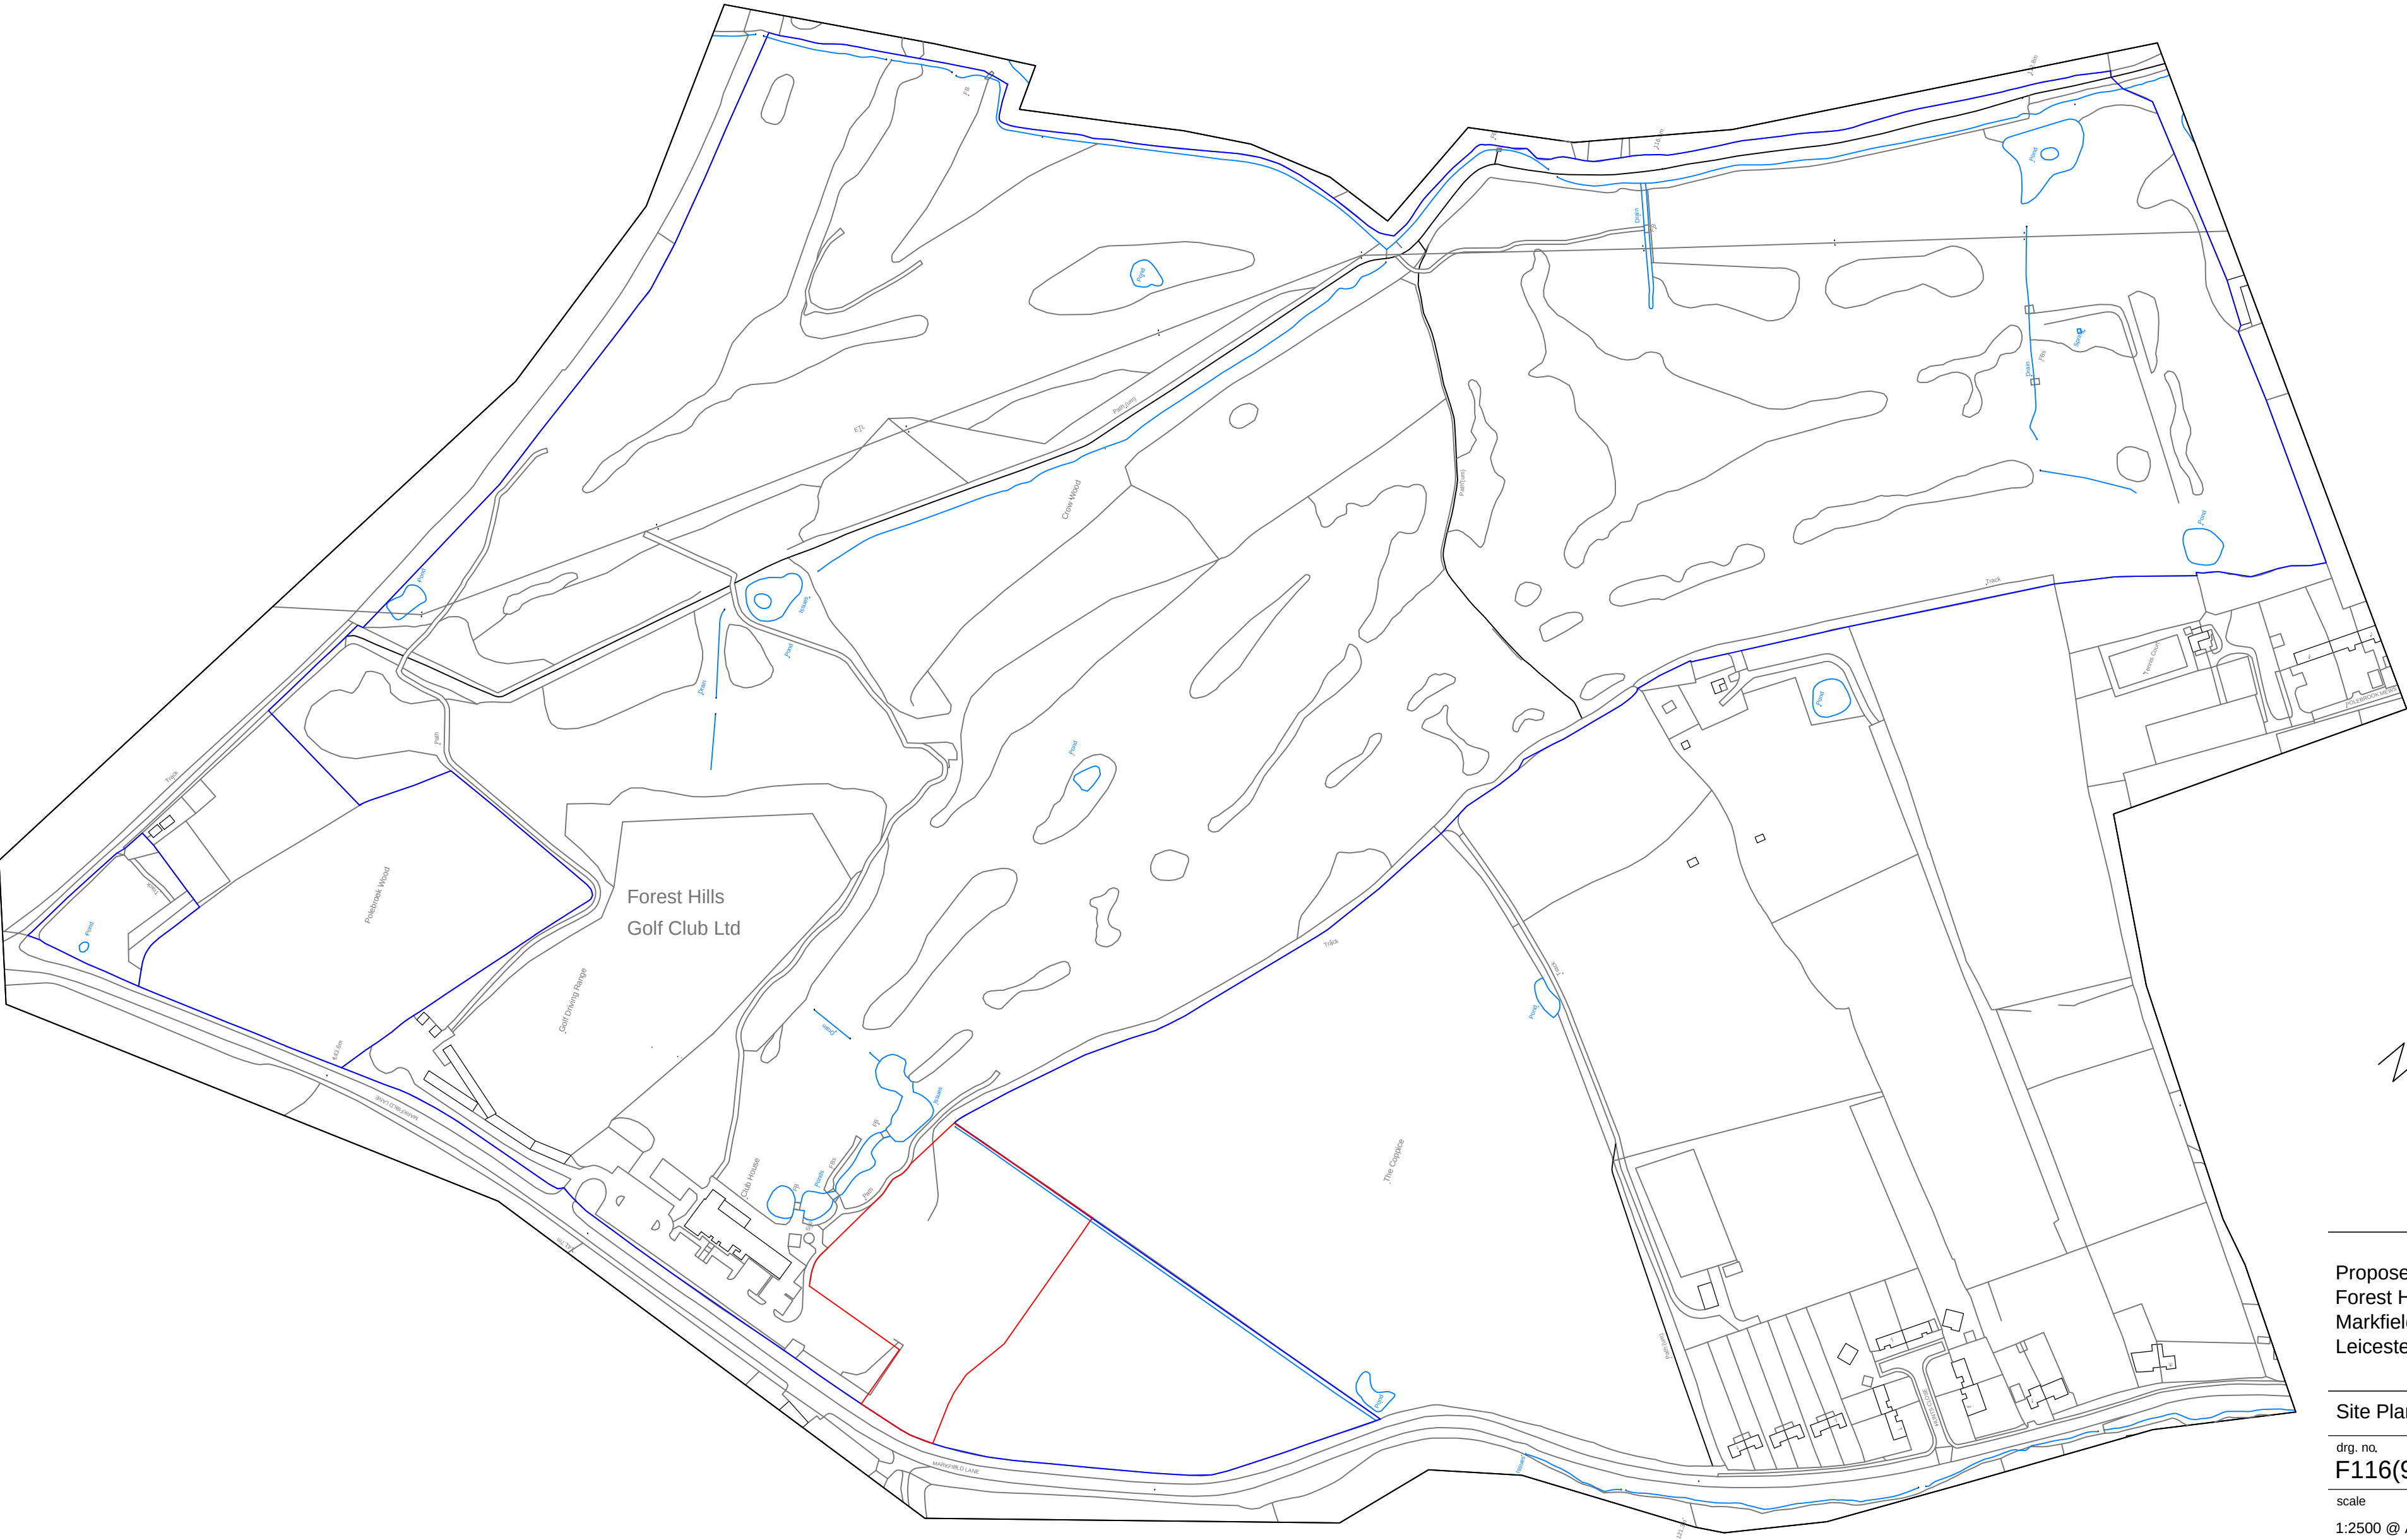


Proposed Hotel
Forest Hills Golf Club Ltd
Markfield Lane Botcheston
Leicester LE9 9FH

Site Plan

drg. no.	rev.
F116(90)16	-
scale	date
1:2500 @ A2	April '19
©	ref
mac	

MAC
design consultants

5 Geddington Close
Wigston
leicester LE18 3QU
mob: 07739663249
collins.knighton@btinternet.com